PUMP STATION 357

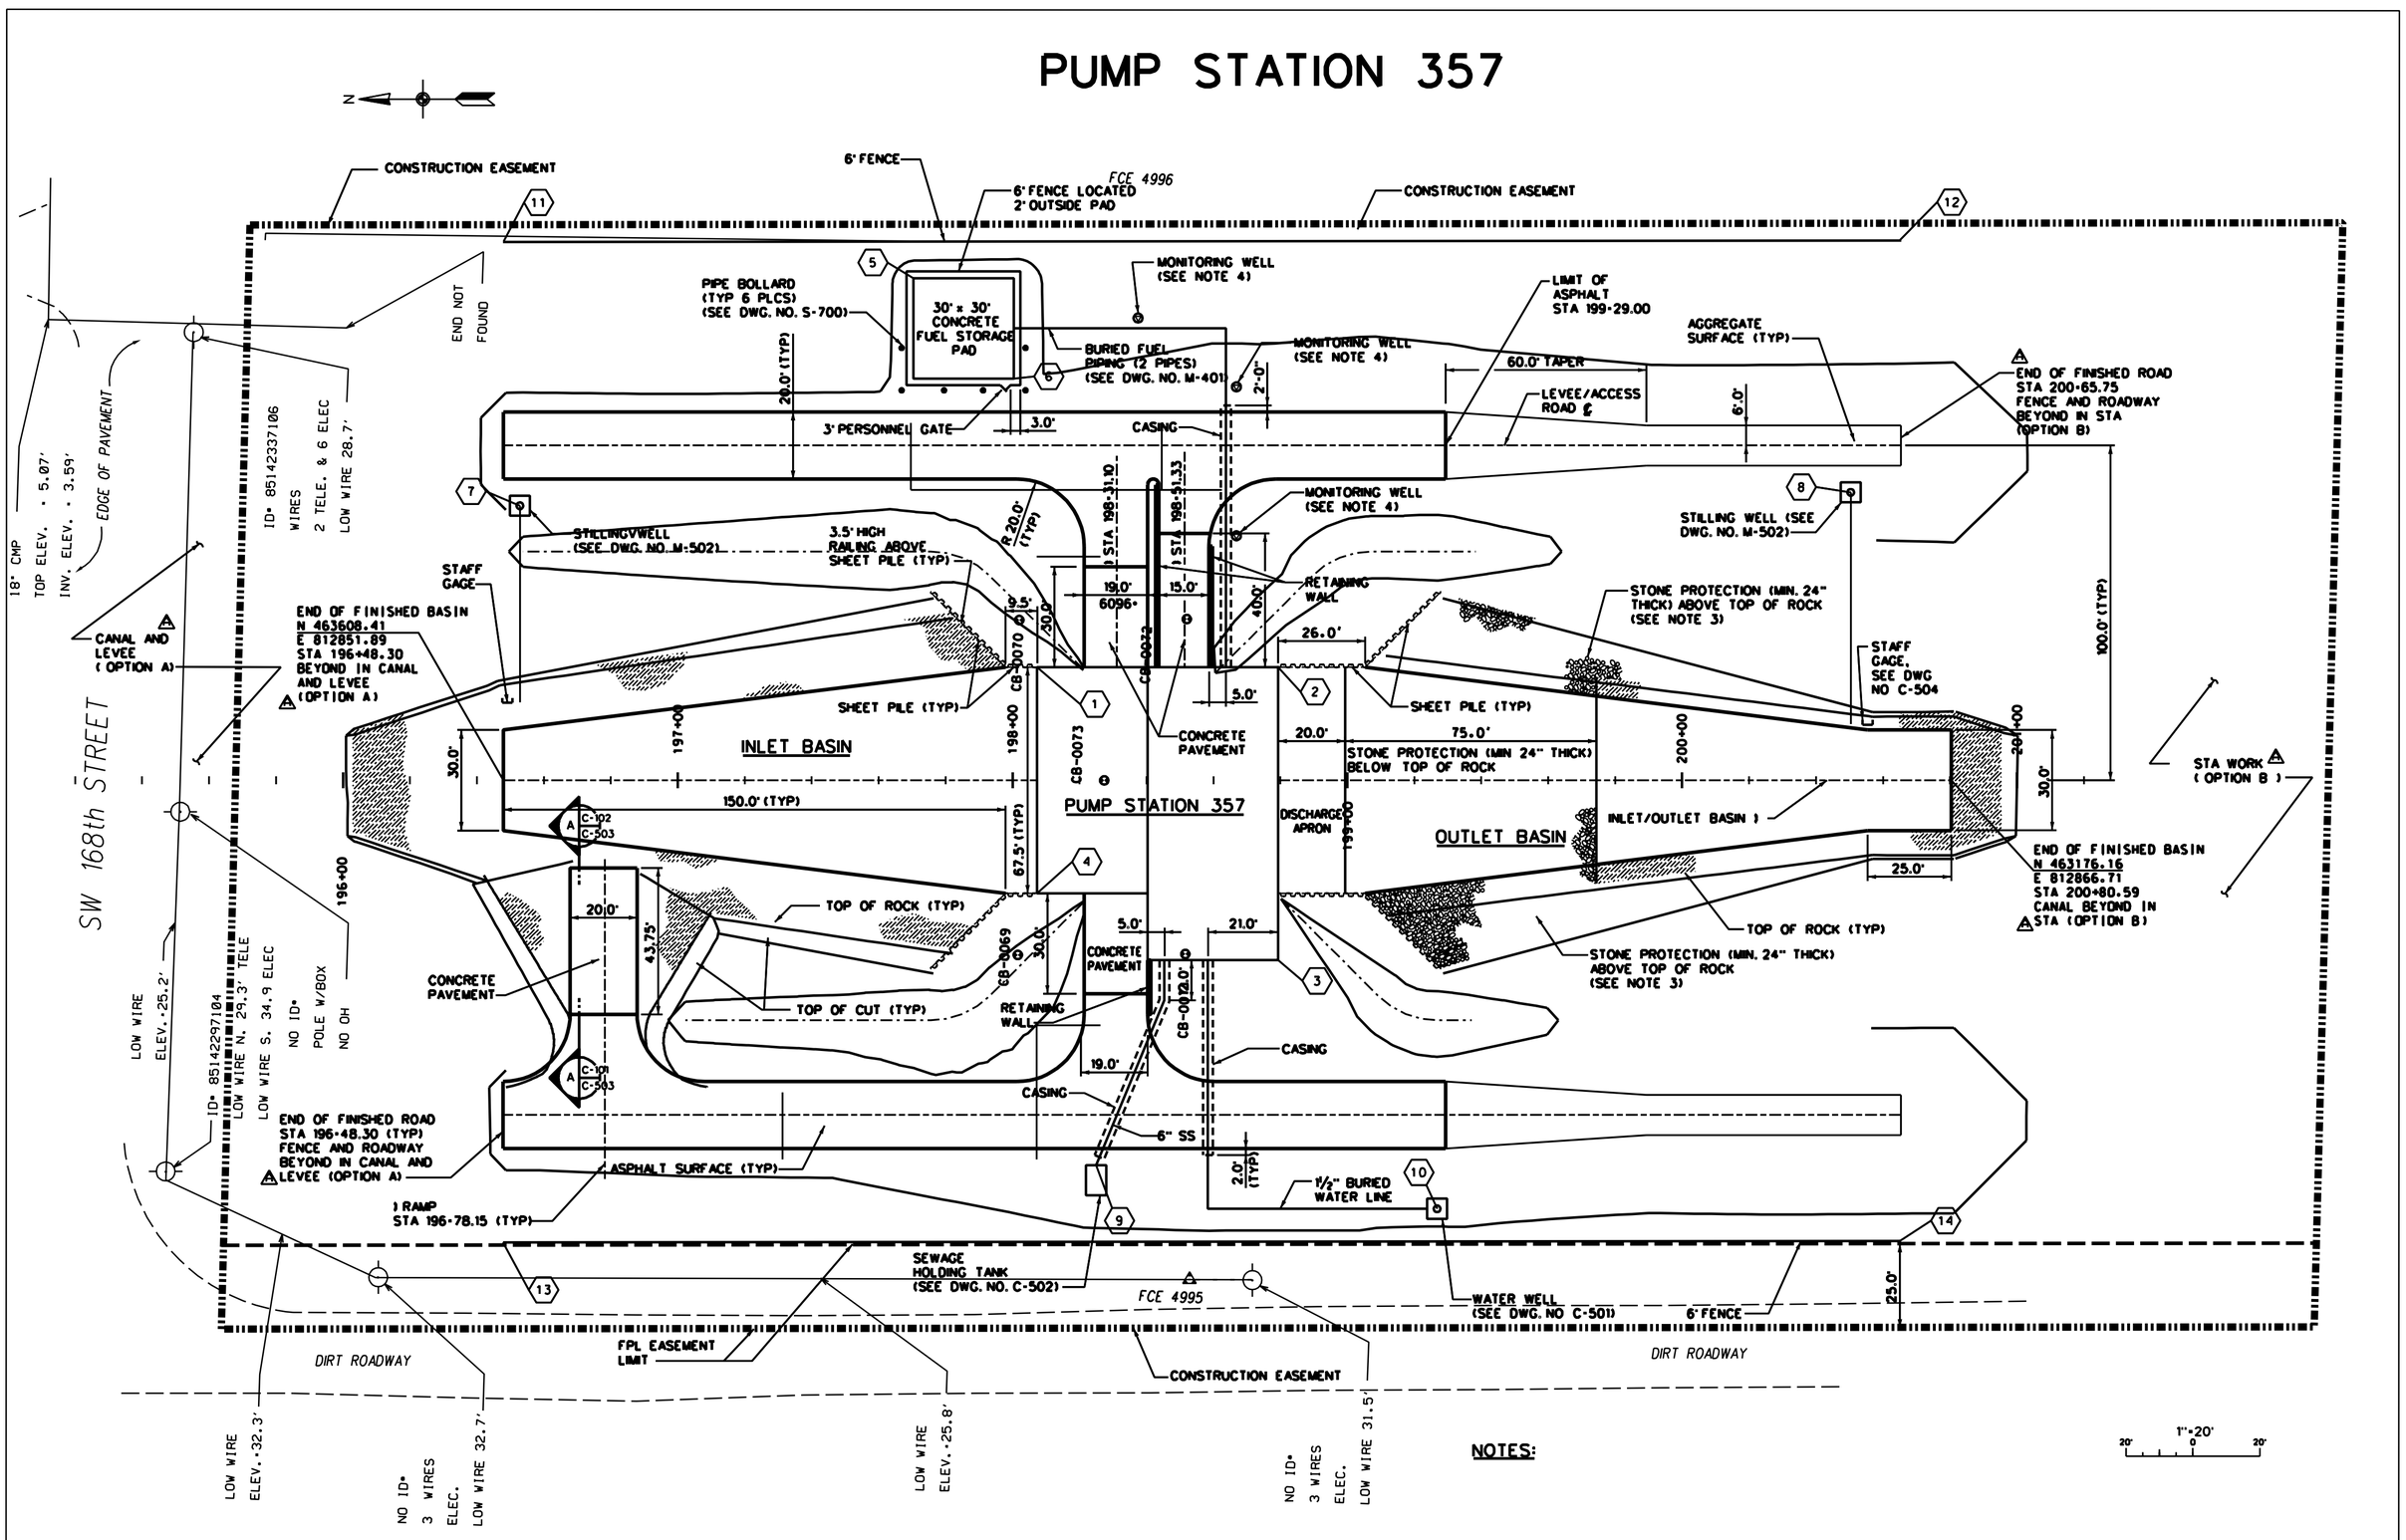

CROSS SECTION OF PUMP STATION

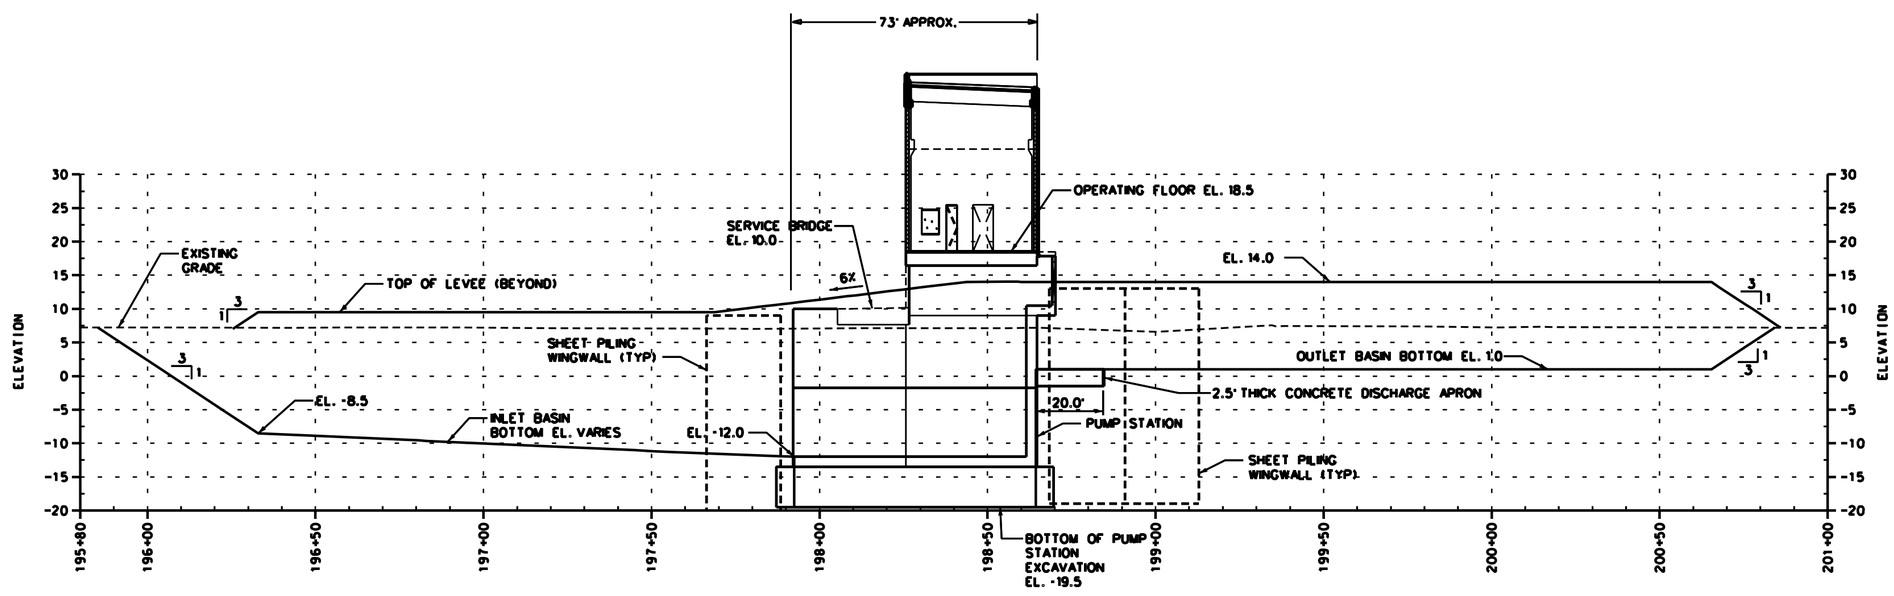

CROSS SECTION OF INLET BASIN

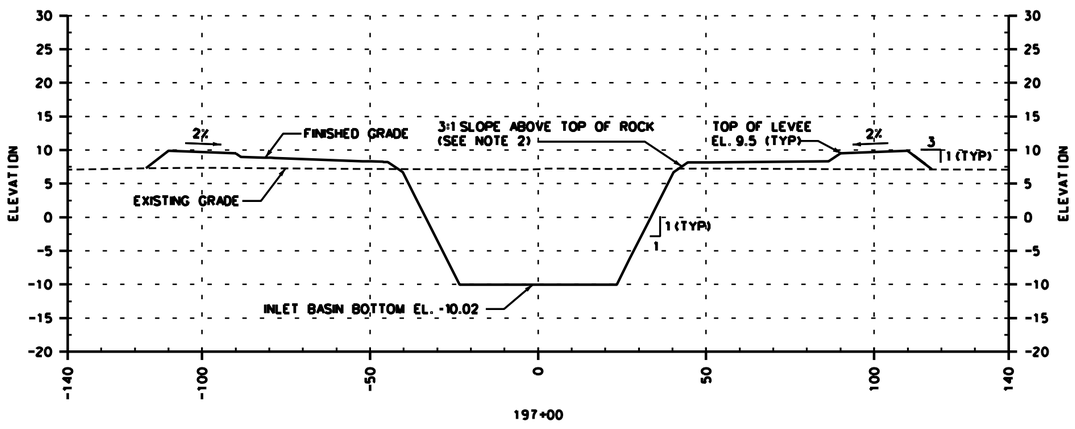

CROSS SECTION OF PUMP STATION (SIDE VIEW)

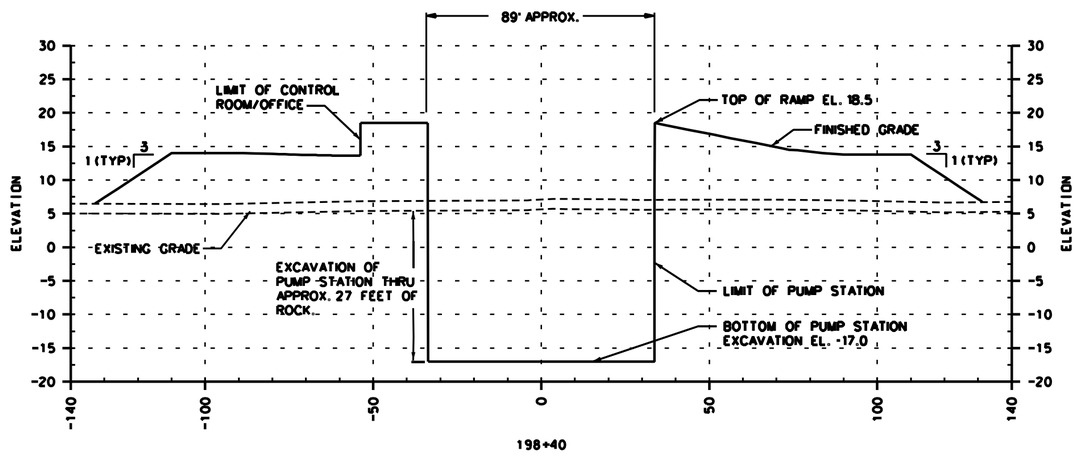

CROSS SECTION OF OUTLET BASIN

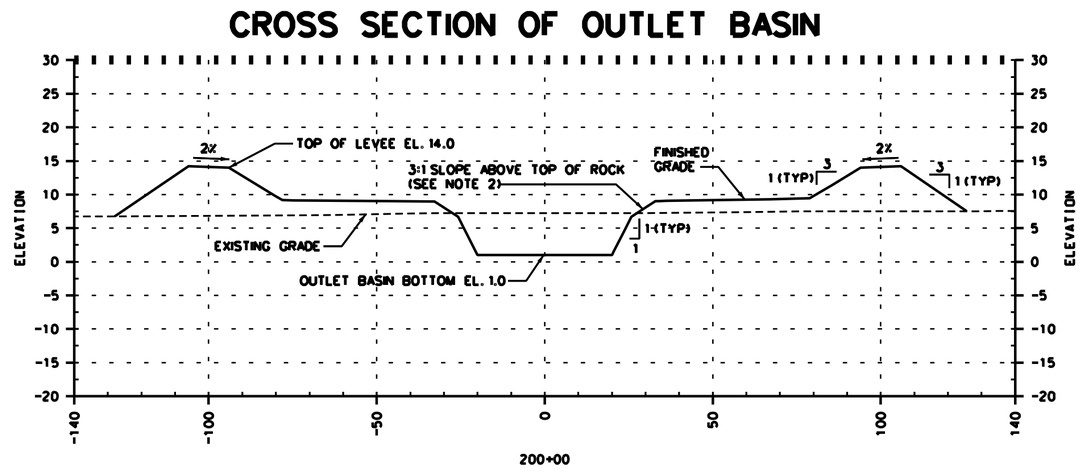

SCALE: 1"=10'

SCALE: 1"=20'

MODIFIED WATER DELIVERIES TO EVERGLADES NATIONAL PARK DADE COUNTY, FLORIDA 8.5 SQUARE MILE AREA (SMA)

US Army Corps of Engineers
Jacksonville District

final_dim_pstation.dgn 12/16/2005 12:19:25 PM