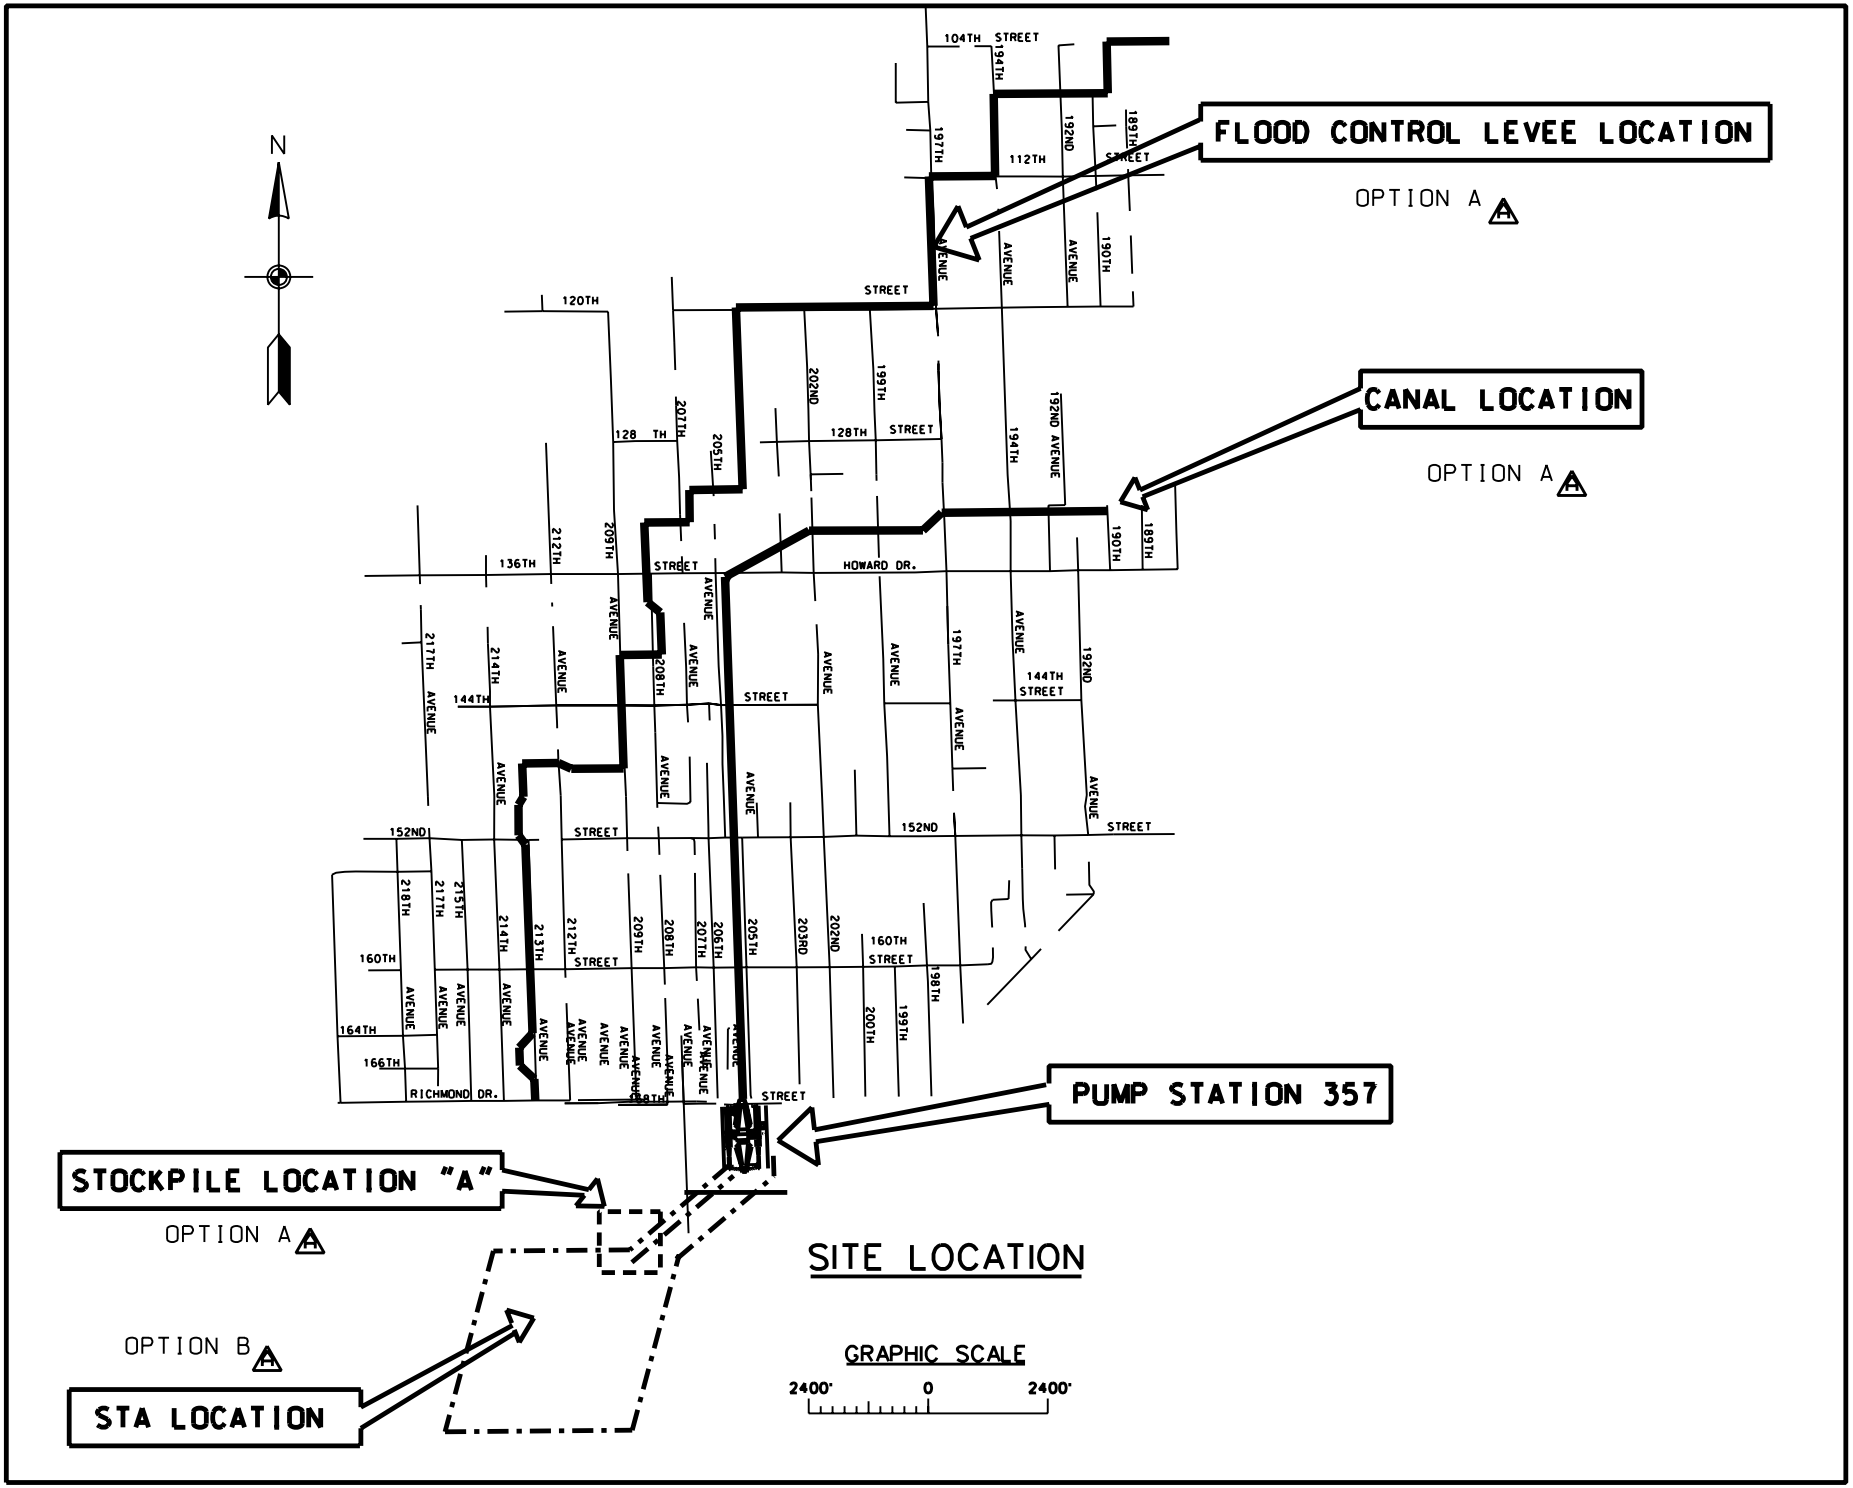

FLOOD CONTROL LEVEE LOCATION
OPTION A
CANAL LOCATION
OPTION A
PUMP STATION 357
STOCKPILE LOCATION "A"
OPTION A
OPTION B
STA LOCATION
SITE LOCATION
GRAPHIC SCALE
2400'
0
2400'
N
104TH STREET
112TH STREET
120TH STREET
128TH STREET
136TH STREET
HOWARD DR.
144TH STREET
152ND STREET
160TH STREET
RICHMOND DR.