# NEW PASS
# SARASOTA COUNTY, FLORIDA
# PROJECT CONDITION SURVEY

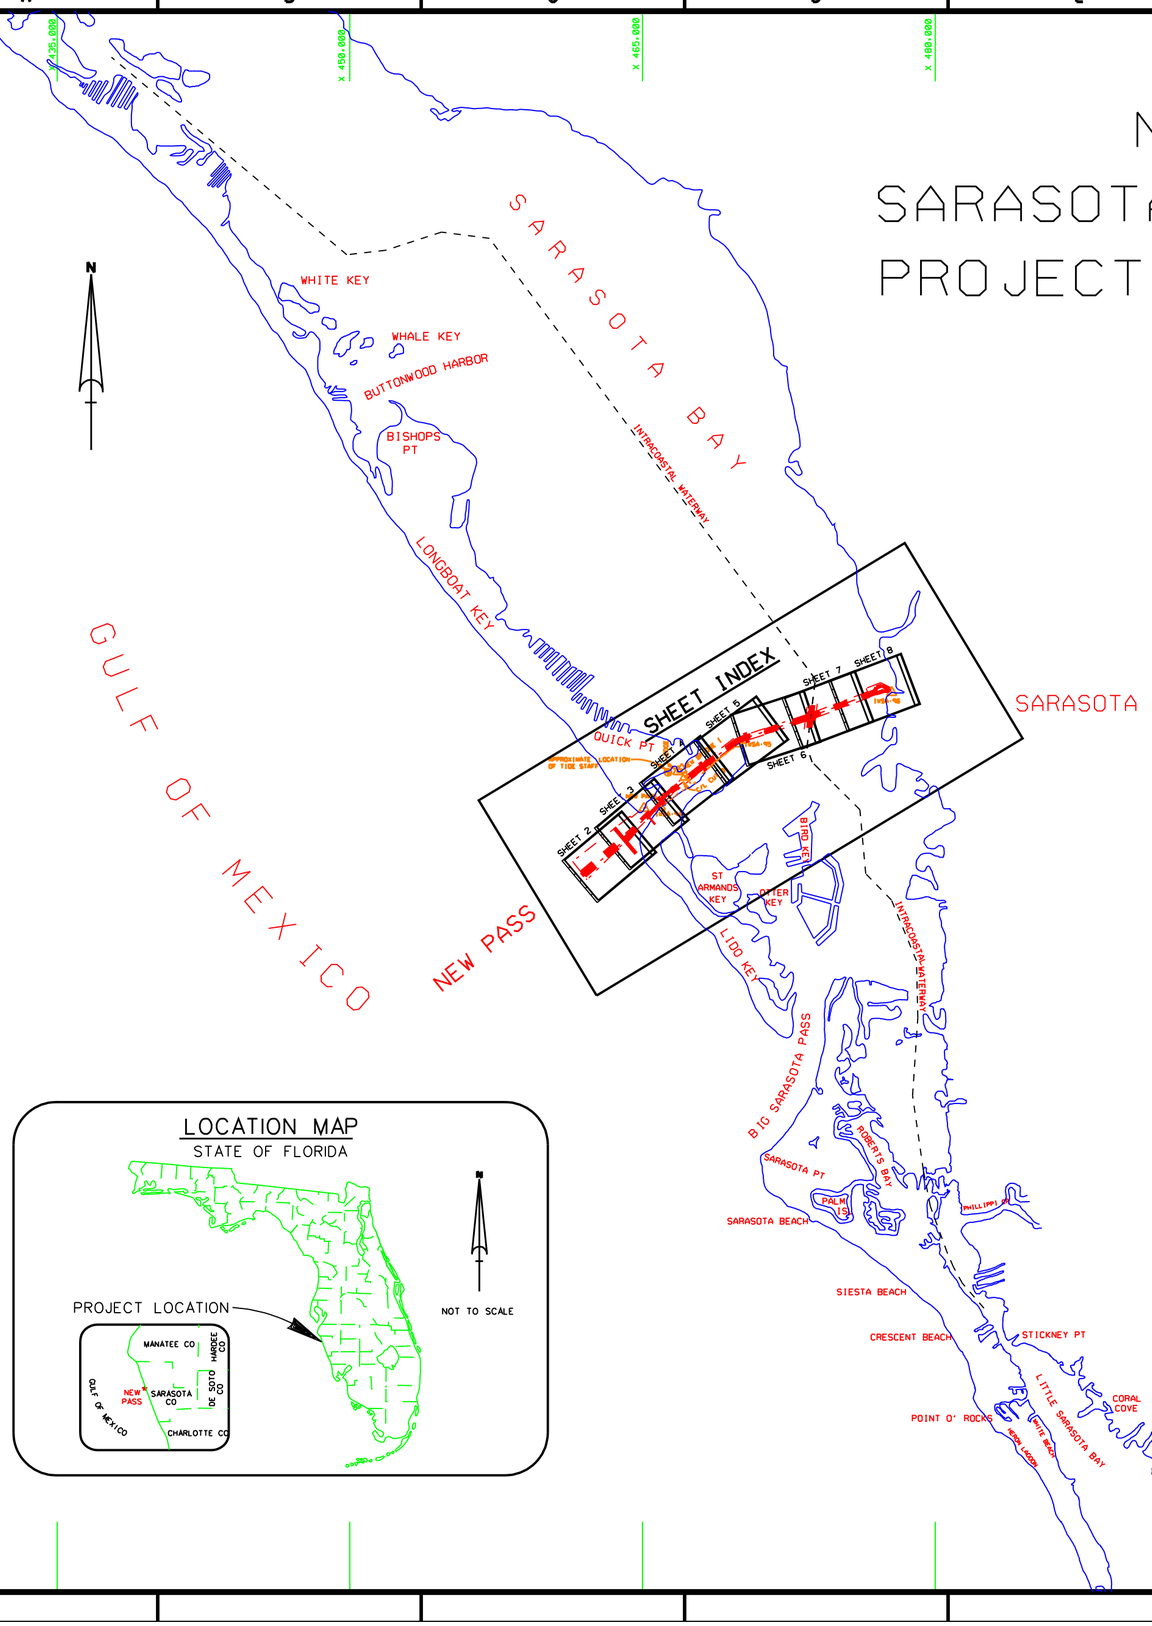


## LOCATION MAP
STATE OF FLORIDA




SURVEY NOTES:

1. REFER TO SURVEY NO. 04-044
2. ELEVATIONS ARE IN FEET AND TENTHS AND REFER TO MEAN LOWER LOW WATER (MLLW) WHICH IS 0.67 FEET BELOW NGVD 1929.
3. ALL ELEVATIONS ARE BELOW THE CHART DATUM UNLESS PRECEDED BY A (-) SIGN.
4. TIDAL REDUCTIONS WERE MADE FROM MEASURE DOWN POINT AT BENCHMARK "EDGE".
5. PLANE COORDINATES ARE BASED ON THE TRANSVERSE MERCATOR PROJECTION FOR THE WEST ZONE OF FLORIDA AND REFERENCED TO NORTH AMERICAN DATUM OF 1983 (NAD83).
6. ALL AZIMUTHS ARE GRID, RECKONED CLOCKWISE FROM SOUTH.
7. ALL STATIONING REFERS TO THE CENTERLINE OF THE CHANNEL.
8. SURVEY WAS PERFORMED USING DIFFERENTIAL GPS FOR POSITIONING AND UTILIZING THE USCG NAVBEACON SYSTEM AS THE REFERENCE SITE. VERTICAL MEASUREMENTS WERE MADE USING A ROSS SMART SOUNDER DEPTH RECORDER WITH A 200KHZ (HIGH FREQUENCY) TRANSDUCER.

| VESSEL | DATE OF SURVEY | CUT |
|---|---|---|
| BAMA-1 | 15-16 APR 2004 | CUTS 1-7 |
| WB-34 | 29 SEP 2004 | CUTS 1-6, T.B. |

9. AIDS TO NAVIGATION WERE LOCATED DURING THIS SURVEY.
10. THE INFORMATION DEPICTED ON THIS MAP REPRESENTS THE RESULTS OF SURVEYS MADE ON THE DATES INDICATED ABOVE AND CAN ONLY BE CONSIDERED AS INDICATING THE GENERAL CONDITIONS AT THAT TIME. THIS CHART IS SOLELY FOR THE DISTRIBUTION OF AVAILABLE DEPTHS AT THE TIME OF THE SURVEY AND IS NOT TO BE USED FOR NAVIGATION.
11. SURVEY ACCURACY PERFORMANCE STANDARDS, QUALITY CONTROL, AND QUALITY ASSURANCE REQUIREMENTS WERE FOLLOWED DURING THIS SURVEY IN ACCORDANCE WITH EM 1110-2-1003 HYDROGRAPHIC SURVEY, 1 JAN 02.

### CHANNEL TABULATION

| X | Y | STATION | RANGE | CUT |
|---|---|---|---|---|
| 461,985.31 | 1,085,761.86 | 0+00 | 50 | 1 |
| 464,157.84 | 1,087,580.33 | 0+00 | 50 | 2 |
| 465,245.40 | 1,088,817.15 | 0+00 | 50 | 3 |
| 466,437.99 | 1,090,815.40 | 0+00 | 50 | 4 |
| 468,006.67 | 1,091,250.92 | 0+00 | 50 | 5 |
| 469,888.25 | 1,092,645.53 | 0+00 | 50 | 6 |
| 473,623.22 | 1,093,870.10 | 0+00 | 50 | 7 |
| 476,916.77 | 1,095,117.72 | 0+00 | 190 | TB |

| BENCHMARK | NGVD ELEV. (FT) |
|---|---|
| EDGE | 5.27 |

GRAPHIC SCALE
100' 0 100' 200'

ABBREVIATIONS:
PI - POINT OF INTERSECTION
STA - STATION
RGE - RANGE
ELEV - ELEVATION
AZ - AZIMUTH
TB - TURNING BASIN
C/L - CENTERLINE
COE - CORPS OF ENGINEERS

LEGEND
- BM - BENCHMARK
- LIGHTED BEACON
- GREEN DAYBEACON
- RED DAYBEACON
- RED LIGHTED BUOY
- GREEN LIGHTED BUOY
- CAN BUOY
- NUN BUOY
- TIDE STAFF

NGVD 1929
0.67 FEET
M.L.L.W.
RELATIONSHIP BETWEEN NGVD 1929 AND NOAA MEAN LOWER LOW WATER TIDAL DATUM (1960-1978 EPOCH)

US Army Corps of Engineers
Jacksonville District
SAFETY ON THIS JOB DEPENDS ON YOU

| No. | Symbol | Zone | Description | Approved |
|---|---|---|---|---|

DEPARTMENT OF THE ARMY
JACKSONVILLE DISTRICT, CORPS OF ENGINEERS
JACKSONVILLE, FLORIDA

Drw. No. DAC917-XX-X-XXXX
Quad: XX XXX XXXX
Scale: AS SHOWN
Proj datum:
Proj scale: 1:3000

Designed by: MRH
Det by: MRH
Com by: MRH
Dates: SEP 2004
D.O. FILE NO.

File name: F0445HOLDCH
Reference files: BSORDR.DGN, MPPLINE3.DGN, MPCHAR3.DGN

NEW PASS
SARASOTA COUNTY, FLORIDA
PROJECT CONDITION SURVEY
8 & 10-FOOT PROJECT
COVER SHEET
PLAN

DRAWING NO.
1/9
SHEET 1 OF 9

| AIDS TO NAVIGATION | PLANE COORDINATES X | PLANE COORDINATES Y | LATITUDE | LONGITUDE |
|---|---|---|---|---|
| CAN BUOY-1 (09/04) | 462,387 | 1,086,049 | 27°19'12.89" | 82°35'48.49" |
| NUN BUOY-2 (09/04) | 462,545 | 1,085,770 | 27°19'10.13" | 82°35'46.72" |
| CAN BUOY-3 (09/04) | 463,603 | 1,087,159 | 27°19'23.94" | 82°35'35.06" |

Y 1,087,000
Y 1,087,500
Y 1,088,000
Y 1,088,500
X 461,500
X 462,000
X 462,500

STA. 5+00
STA. 10+00
STA. 15+00
STA. 20+00

STA. 0+00 CUT-1
STA. 25+00 CUT-1

RGE. 225
RGE. 125
RGE. 50
RGE. -25

G-1
G-2
G-3
R-2

SANDBAR

MATCHLINE SHEET NO. 3

## CUT-1
AZ-230-03-28

## SHEET INDEX

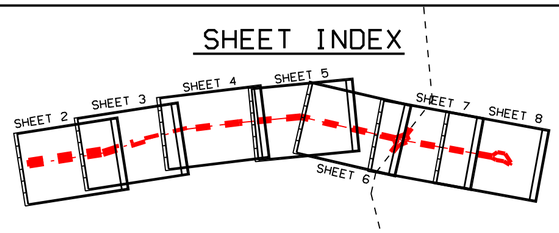


GRAPHIC SCALE
100' 0 100' 200'

NOTES:
1. REFER TO SURVEY NO. 04-044.
2. SEE SHEET NO.1 FOR SURVEY NOTES.

US Army Corps of Engineers
Jacksonville District

SAFETY ON THIS JOB DEPENDS ON YOU

| No. | Symbol | Zone | Description | Approved |
|---|---|---|---|---|

DEPARTMENT OF THE ARMY
JACKSONVILLE DISTRICT, CORPS OF ENGINEERS
JACKSONVILLE, FLORIDA

Rev. No. (AC#17-XX-X-XXXX)
Dates: XX XXX XXXX
Scale: AS SHOWN
Plot date: XX XXX XXXX
Plot scale: 100

Designed by: RMH
Drawn by: JMW
Chkd by: JMW

Date: SEP 2004
D.O.FILE NO.

File name: f1044sh02.dgn
Reference files: 8800981.dgn, NPCHK03.DGN, NPCHK04.DGN, NPHDR1.DGN, f1044ct1.dgn, f1044ct2.dgn, CONTR.DGN

NEW PASS
SARASOTA COUNTY, FLORIDA
PROJECT CONDITION SURVEY
8 & 10-FOOT PROJECT
STA.0+00 CUT-1 THRU STA.25+00 CUT-1
PLAN

DRAWING NO.
2/9
SHEET 2 OF 9

## SHEET INDEX

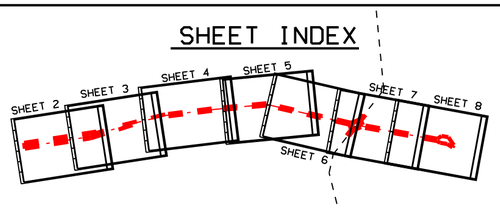


APPROXIMATE SHORELINE

P.I. STA. 16+46.98 CUT-2
P.I. STA. 0+00 CUT-3

P.I. STA. 28+33.63 CUT-1
P.I. STA. 0+00 CUT-2

STA. 15+00
STA. 10+00
STA. 5+00
STA. 9+00

RGE. 225
RGE. 125
RGE. 50
RGE. -25

RGE. 100
RGE. 50
RGE. 00

MATCHLINE SHEET NO. 2 STA. 25+00

MATCHLINE SHEET NO. 4 STA. 10+00

SANDBAR

G-7

R-8

WOOD DOCKS

CUT-1
AZ-230-03-28

CUT-2
AZ-221-19-35

CUT-3
AZ-224-51-44

10-FOOT PROJECT

8-FOOT PROJECT

APPROXIMATE SHORELINE

| AIDS TO NAVIGATION | PLANE COORDINATES | | LATITUDE | LONGITUDE |
|---|---|---|---|---|
| | X | Y | | |
| LT-7 (09/04) | 465,157 | 1,088,889 | 27°19'41.14" | 82°35'17.92" |
| DBN-8 (09/04) | 465,822 | 1,089,266 | 27°19'44.90" | 82°35'10.57" |

GRAPHIC SCALE
100' 0 100' 200'

NOTES:
1. REFER TO SURVEY NO. 04-044.
2. SEE SHEET NO.1 FOR SURVEY NOTES.

US Army Corps of Engineers
Jacksonville District

SAFETY ON THIS JOB DEPENDS ON YOU

DEPARTMENT OF THE ARMY
JACKSONVILLE DISTRICT, CORPS OF ENGINEERS
JACKSONVILLE, FLORIDA

Designed by: RMH
Drawn by: KDW
Checked by:
Quality Check by:
Dates: SEP 2004
Survey No.: JAC#17-XX-X-XXXX
Dates: XX XXX XXXX
Scale: AS SHOWN
Plot date:
Plot scale: 1=100
D.O. FILE NO.

File name: F044SP03.DGN
Reference files: BRDGSB.DGN, MPCHNB.DGN, F044C11.DGN, F044C12.DGN, F044C13.DGN, F044MAV.DGN, CONTR.DGN, F044LYR.DGN

NEW PASS
SARASOTA COUNTY, FLORIDA
PROJECT CONDITION SURVEY
8 & 10-FOOT PROJECT
STA.25+00 CUT-1 THRU STA.10+00 CUT-3
PLAN

DRAWING NO.
3/9
SHEET 3 OF 9

A B C D E F G H

6 5 4 3 2 1

Y 1,090,500 Y 1,091,000 Y 1,091,500 Y 1,092,000 Y 1,092,500

X 465,500 X 466,000 X 466,500

QUICK POINT

APPROXIMATE SHORELINE

APPROXIMATE SHORELINE

BM "EDGE"

TIDESTAFF

STA. 10+00

STA. 15+00

STA. 5+00

STA. 15+00

CENTER DRAW SPAN
STA. 10+74.02 CUT-4

BRIDGE CROSSING

STATE ROAD 780

P.I. STA. 16+90.57 CUT-3
P.I. STA. 0+00 CUT-4

P.I. STA. 19+96.81 CUT-4
P.I. STA. 0+00 CUT-5

MATCHLINE SHEET NO. 3 STA. 10+00

MATCHLINE SHEET NO. 5 STA. 1+00

RGE. 100
RGE. 50
RGE. 00

RGE. 100
RGE. 50
RGE. 00

IDLE BUOY

TIMBER DOCK (TYPICAL)

TIMBER PILING

BOAT TIE-OFF POSTS

BOAT TIE-OFF POSTS

APPROXIMATE SHORELINE

TIMBER DOCK

"THE OLD SALTY DOG RESTAURANT"

INLAND MARINA

CUT-3
AZ·224-51-44

CUT-4
AZ·231-46-30

CUT-5
AZ·233-22-38

LIDO KEY

## SHEET INDEX

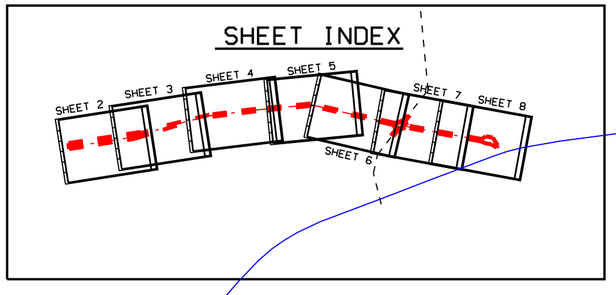


| AIDS TO NAVIGATION | PLANE COORDINATES X | PLANE COORDINATES Y | LATITUDE | LONGITUDE |
|---|---|---|---|---|
| CAN BUOY "9" (09/04) | 466,490 | 1,090,092 | 27°19'53.12" | 82°35'03.20" |
| SIGN (09/04) | 466,905 | 1,090,232 | 27°19'54.52" | 82°34'58.61" |
| IDLE BUOY (04/04) | 466,964 | 1,090,290 | 27°19'55.09" | 82°34'57.96" |
| TIDESTAFF (04/04) | 466,920 | 1,091,039 | 27°20'02.51" | 82°34'58.49" |

GRAPHIC SCALE
100' 0 100' 200'

NOTES:
1. REFER TO SURVEY NO. 04-044.
2. SEE SHEET NO.1 FOR SURVEY NOTES.

US Army Corps of Engineers
Jacksonville District

SAFETY ON THIS JOB DEPENDS ON YOU

| No. | Symbol | Date | Description | Approved |
|---|---|---|---|---|
| | | | | |

DEPARTMENT OF THE ARMY
JACKSONVILLE DISTRICT, CORPS OF ENGINEERS
JACKSONVILLE, FLORIDA

Proj. No. DACW17-XX-X-XXXX
Dataset XX XXX XXXX
Scale: AS SHOWN
Plot date
Plot scale 1:100

Designed by RWH
Drawn by WPW
Checked by LDW
Dates SEP 2004
D.O.FILE NO.

File name F044SH04.DGN
Reference files
S800968.DGN
NPPLMB3.DGN
NPPLMB4.DGN
F044C13.DGN
F044C14.DGN
F044C15.DGN
NPROEX.DGN
CONTROL.DGN
CUT4.DGN

NEW PASS
SARASOTA COUNTY, FLORIDA
PROJECT CONDITION SURVEY
8 & 10-FOOT PROJECT
STA. 10+00 CUT-3 THRU STA. 1+00 CUT-5
PLAN

DRAWING NO.
4/9

SHEET 4 OF 9

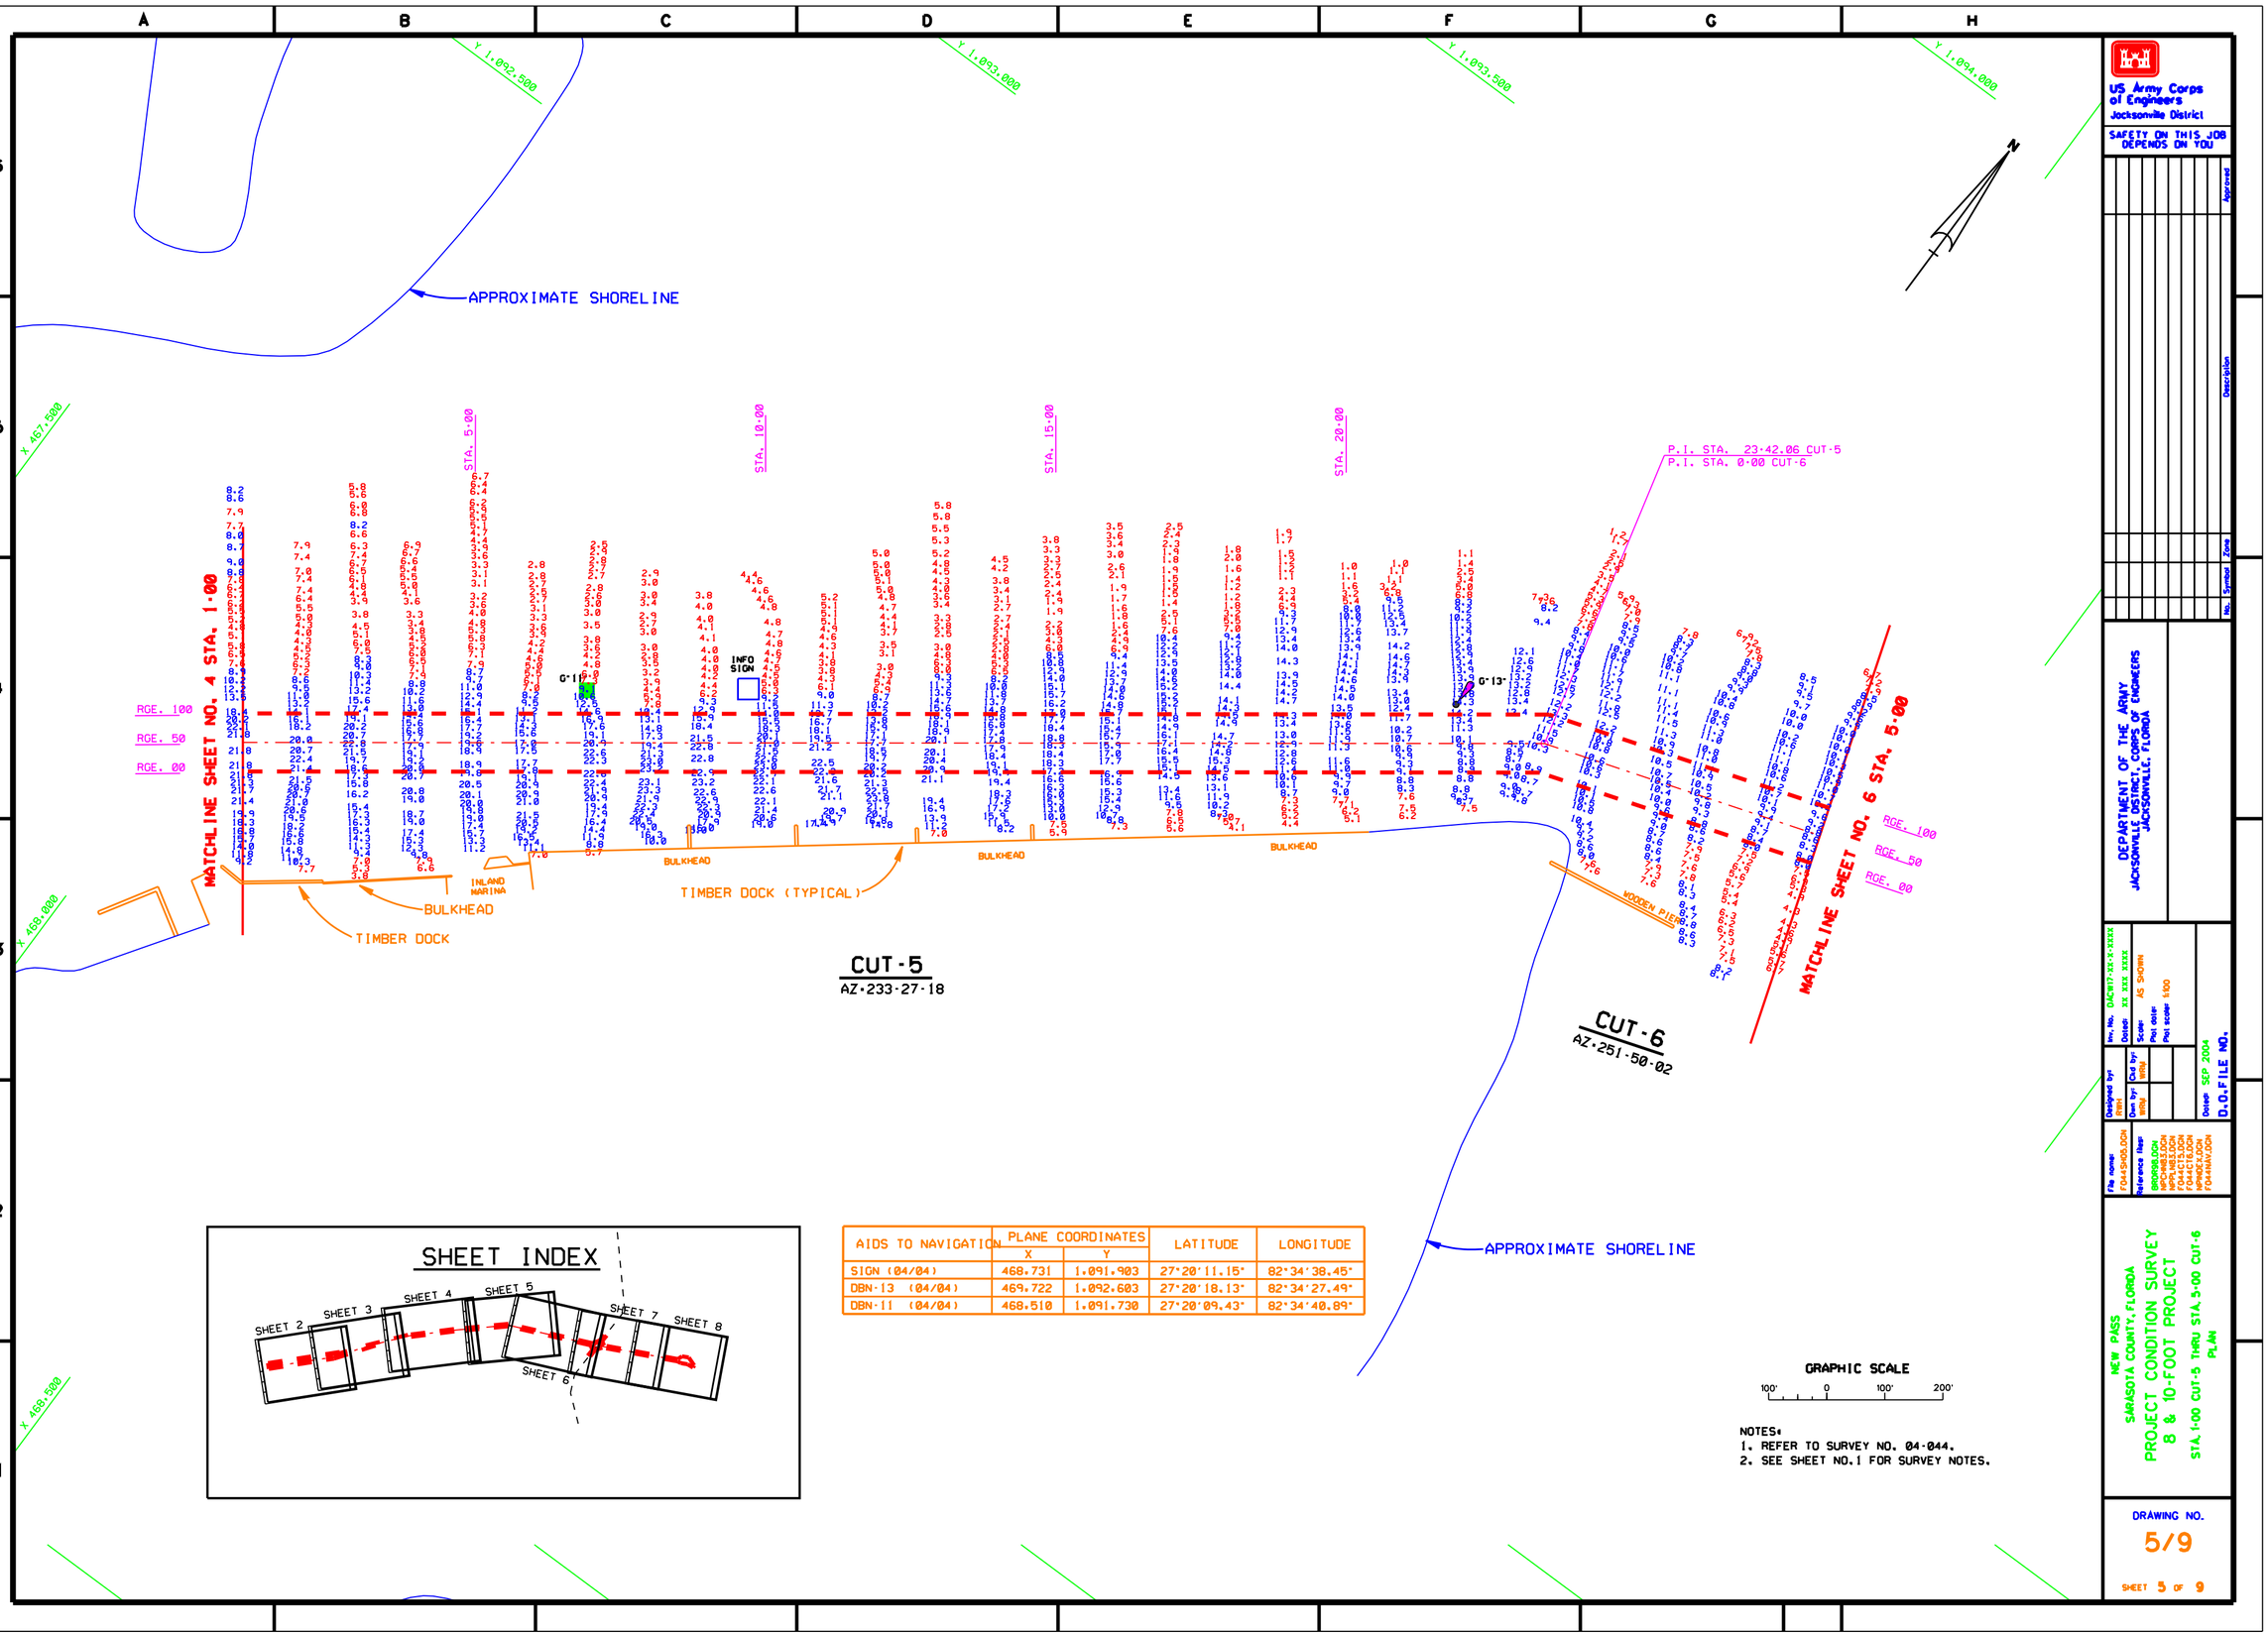


## SHEET INDEX




| AIDS TO NAVIGATION | PLANE COORDINATES X | PLANE COORDINATES Y | LATITUDE | LONGITUDE |
|---|---|---|---|---|
| SIGN (04/04) | 468,731 | 1,091,903 | 27°20'11.15" | 82°34'38.45" |
| DBN-13 (04/04) | 469,722 | 1,092,603 | 27°20'18.13" | 82°34'27.49" |
| DBN-11 (04/04) | 468,510 | 1,091,730 | 27°20'09.43" | 82°34'40.89" |

GRAPHIC SCALE

100' 0 100' 200'

NOTES:
1. REFER TO SURVEY NO. 04-044.
2. SEE SHEET NO.1 FOR SURVEY NOTES.

US Army Corps of Engineers
Jacksonville District

SAFETY ON THIS JOB DEPENDS ON YOU

DEPARTMENT OF THE ARMY
JACKSONVILLE DISTRICT, CORPS OF ENGINEERS
JACKSONVILLE, FLORIDA

Rev. No. | Dated | Description | Appr'd

Designed by RMH | Drawn by JMW | Chkd by LMW | Dated SEP 2004

File name F0445905.DGN | Reference files: 0805055.DGN, MSCHM813.DGN, F0445813.DGN, F0445815.DGN, F0445816.DGN, F0445817.DGN, F0445NAV.DGN

NEW PASS
SARASOTA COUNTY, FLORIDA
PROJECT CONDITION SURVEY
8 & 10-FOOT PROJECT
STA. 1+00 CUT-5 THRU STA. 5+00 CUT-6
PLAN

D.O. FILE NO.

DRAWING NO.
5/9

SHEET 5 OF 9

A B C D E F G H

6 5 4 3 2 1

X 470,000 X 470,500 X 471,000 X 471,500 X 472,000 X 472,500 X 473,000

Y 1,093,500 Y 1,093,000 Y 1,092,500 Y 1,092,000 Y 1,091,500

STA. 10-00 STA. 15-00 STA. 20-00 STA. 25-00 STA. 30-00

RGE. 100 RGE. 50 RGE. 00

MATCHLINE SHEET NO. 5 STA. 5+00

MATCHLINE SHEET NO. 7 STA. 34+00

WOODEN PIER

G 15 G 17 PILING

## CUT-6
AZ-251-50-02

| AIDS TO NAVIGATION | PLANE COORDINATES X | PLANE COORDINATES Y | LATITUDE | LONGITUDE |
|---|---|---|---|---|
| DBN-15 (09/04) | 471,133 | 1,093,156 | 27°20'23.67" | 82°34'11.88" |
| DBN-17 (09/04) | 472,753 | 1,093,683 | 27°20'28.96" | 82°33'53.94" |

### SHEET INDEX

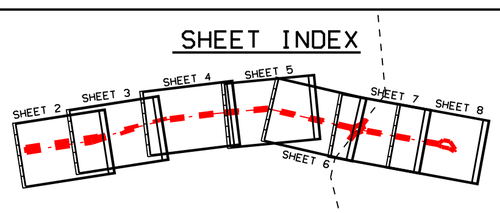


GRAPHIC SCALE

100' 0 100' 200'

NOTES:
1. REFER TO SURVEY NO. 04-044.
2. SEE SHEET NO.1 FOR SURVEY NOTES.

US Army Corps of Engineers
Jacksonville District

SAFETY ON THIS JOB DEPENDS ON YOU

| No. | Symbol | Zone | Description | Approved |
|---|---|---|---|---|

DEPARTMENT OF THE ARMY
JACKSONVILLE DISTRICT, CORPS OF ENGINEERS
JACKSONVILLE, FLORIDA

Rev. No. DACW17-XX-X-XXXX
Dated: XX XXX XXXX
Scale: AS SHOWN
Plot date:
Plot scale: 1:100

Designed by: RMH
Drawn by: WDP
Chd by: WDP
Dated: SEP 2004

File name: F04A5MOLDCH
Reference files: BRDGRIB.DGN MPCHBELO.DGN MPPLMELO.DGN MPPLMELO.DGN RPMDELO.DGN F04AMAV.DGN COASLO.DGN

D.O. FILE NO.

NEW PASS
SARASOTA COUNTY, FLORIDA
PROJECT CONDITION SURVEY
8 & 10-FOOT PROJECT
STA.5+00 CUT-6 THRU STA.34+00 CUT-6
PLAN

DRAWING NO.
6/9
SHEET 6 OF 9

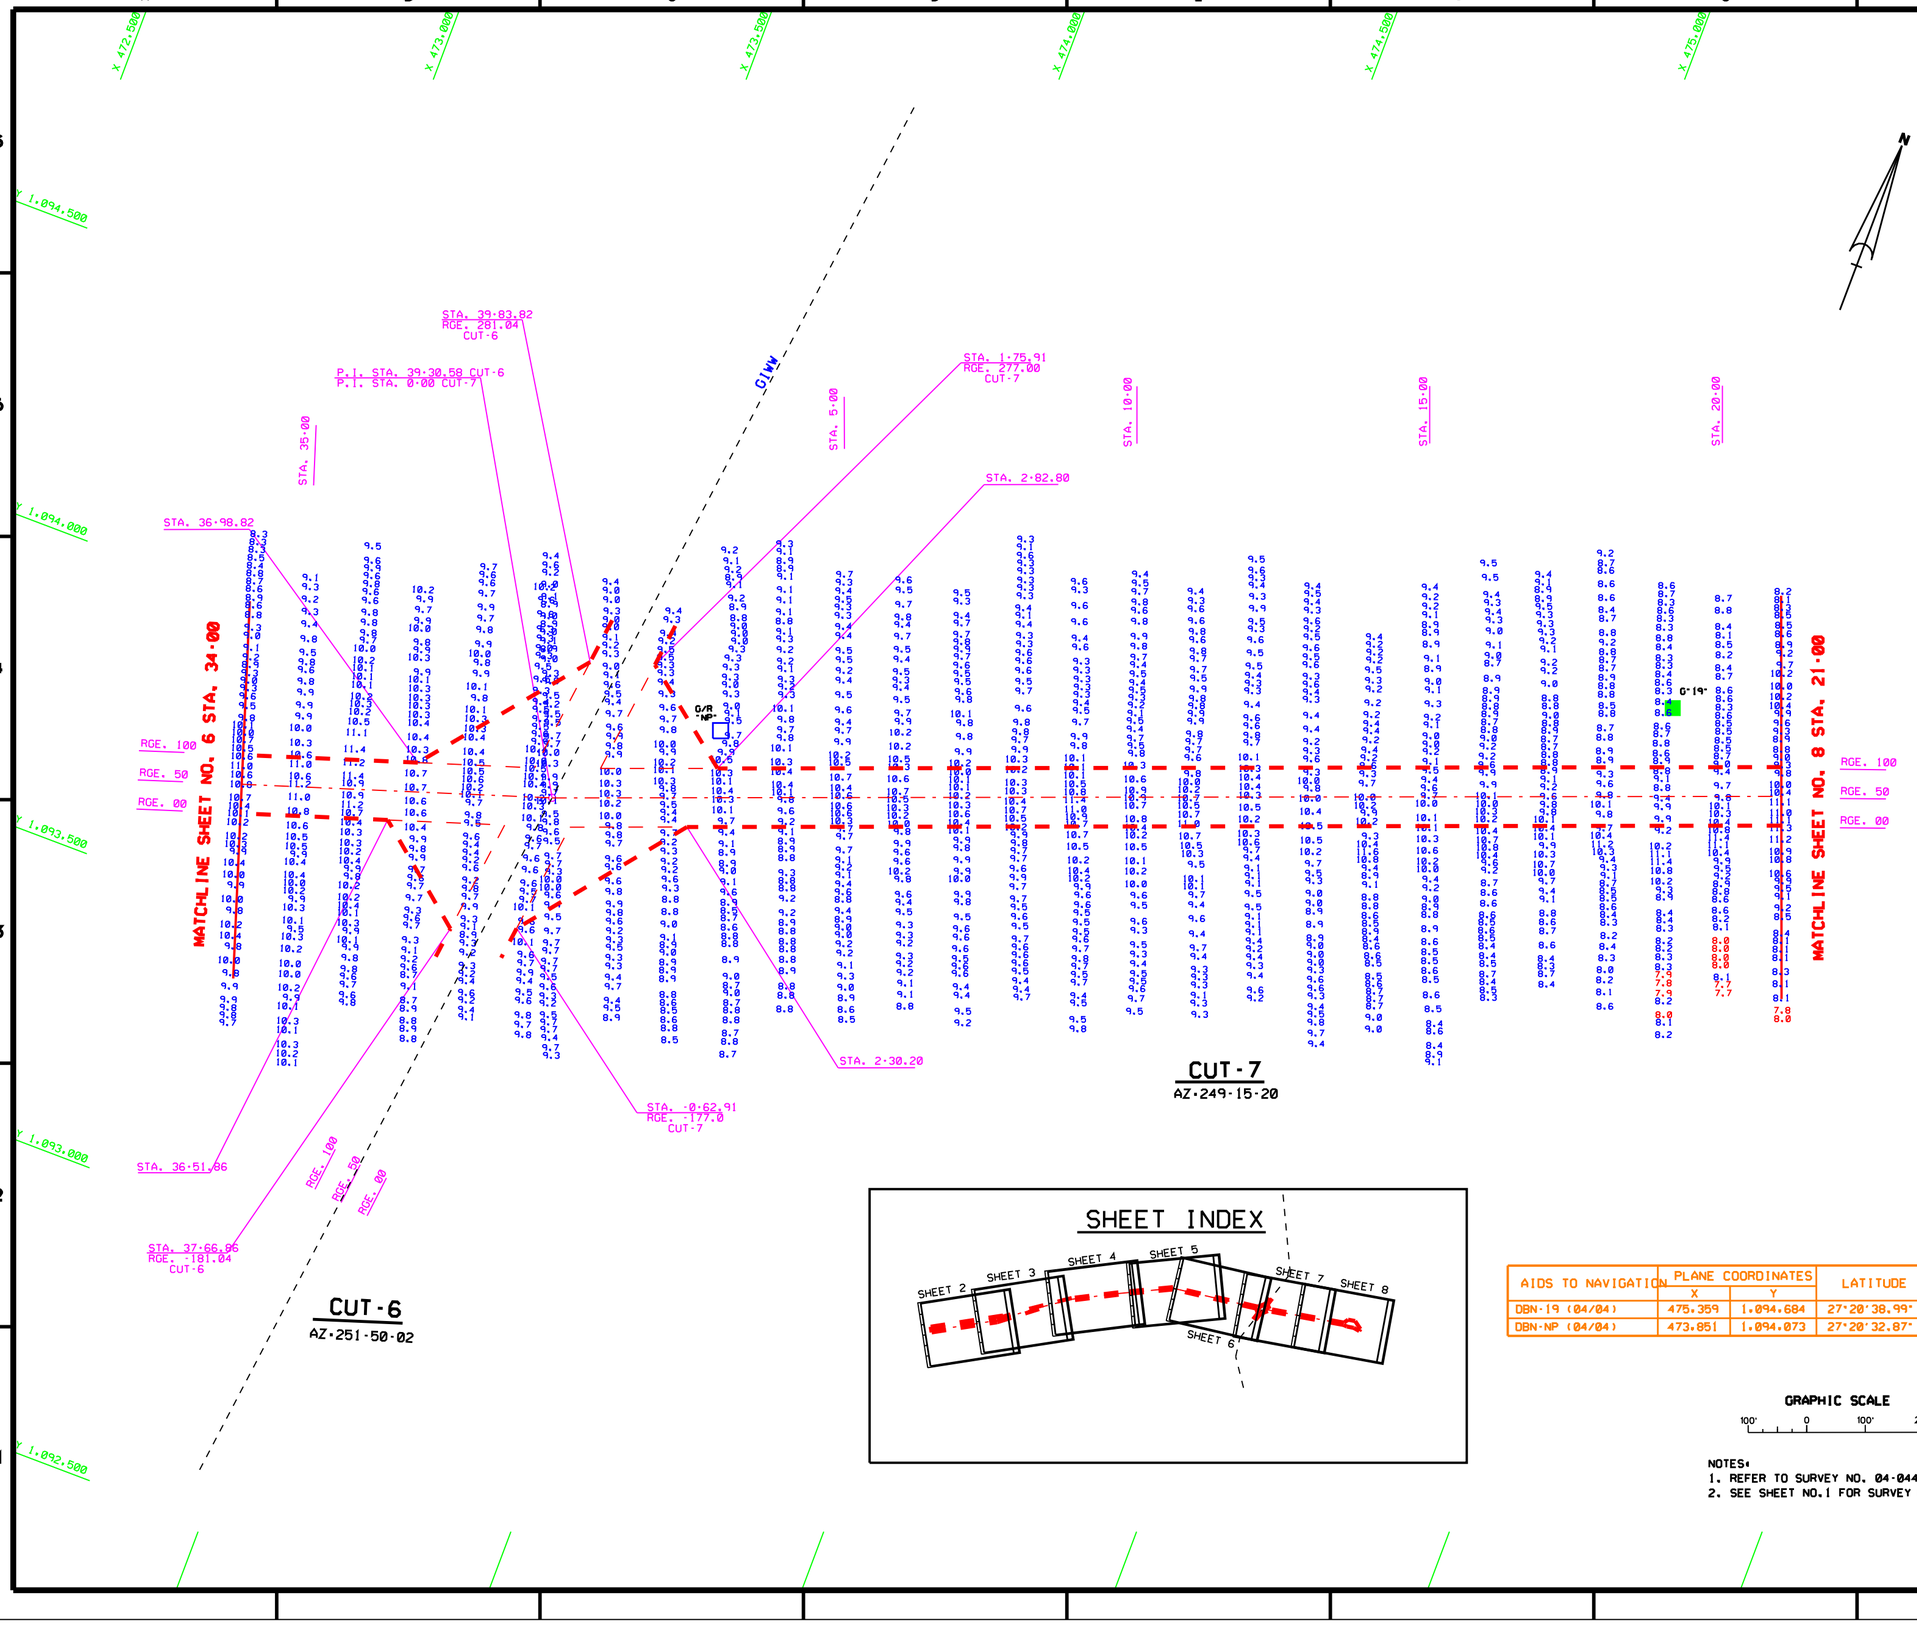


## SHEET INDEX




| AIDS TO NAVIGATION | PLANE COORDINATES X | PLANE COORDINATES Y | LATITUDE | LONGITUDE |
|---|---|---|---|---|
| OBN-19 (04/04) | 475,359 | 1,094,684 | 27°20'38.99" | 82°33'25.09" |
| OBN-NP (04/04) | 473,851 | 1,094,073 | 27°20'32.87" | 82°33'41.79" |

GRAPHIC SCALE

100' 0 100' 200'

NOTES:
1. REFER TO SURVEY NO. 04-044.
2. SEE SHEET NO.1 FOR SURVEY NOTES.

US Army Corps of Engineers
Jacksonville District

SAFETY ON THIS JOB DEPENDS ON YOU

| No. | Symbol | Zone | Description | Approved |
|---|---|---|---|---|

DEPARTMENT OF THE ARMY
JACKSONVILLE DISTRICT, CORPS OF ENGINEERS
JACKSONVILLE, FLORIDA

Proj. No. DACW17-XX-X-XXXX
Contract XX XXX XXXX
Scale: AS SHOWN
Plot date
Plot scale 1:100

Designed by GDK
Drawn by DWP
Chkd by KRW

Dates SEP 2004
D.O.FILE NO.

File name f1044SH07.DGN
Reference files 980098.DGN
WPCHAR3.DGN
WPLINE3.DGN
WPSYM3.DGN
f1044CT7.DGN
WPMDEL.DGN
f1044MAN.DGN

NEW PASS
SARASOTA COUNTY, FLORIDA
PROJECT CONDITION SURVEY
8 & 10-FOOT PROJECT
STA. 34+00 CUT-6 THRU STA. 21+50 CUT-7
PLAN

DRAWING NO.
7/9

SHEET 7 OF 9

A B C D E F G H

6 5 4 3 2 1

X 476,000 X 475,500 X 476,000 X 476,500 X 477,000 X 477,500 X 478,000

Y 1,095,500 Y 1,095,000 Y 1,094,500 Y 1,094,000 Y 1,093,500

RGE. 100 RGE. 50 RGE. 00

MATCHLINE SHEET NO. 8 STA. 21+00

STA. 25+00 STA. 30+00 STA. 35+00 STA. 5+00

P.I. STA. 35+21.92 CUT-7
P.I. STA. 0+00 TURNING BASIN

0°21' 0°23' R 22°

APPROXIMATE SHORELINE

N

CUT-7
AZ-249-15-20

TURNING BASIN
AZ-249-15-20

SHEET INDEX

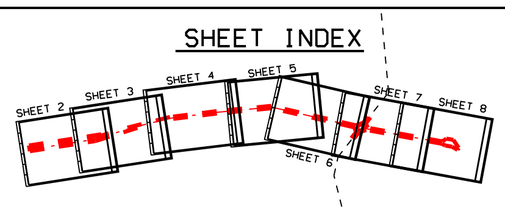


| AIDS TO NAVIGATION | PLANE COORDINATES X | PLANE COORDINATES Y | LATITUDE | LONGITUDE |
|---|---|---|---|---|
| DBN-21 (04/04) | 476,870 | 1,095,199 | 27°20'44.16" | 82°33'08.37" |
| DBN-22 (04/04) | 477,401 | 1,095,132 | 27°20'43.51" | 82°33'02.47" |
| DBN-23 (04/04) | 477,237 | 1,095,485 | 27°20'47.00" | 82°33'04.31" |

GRAPHIC SCALE
100' 0 100' 200'

NOTES:
1. REFER TO SURVEY NO. 04-044.
2. SEE SHEET NO.1 FOR SURVEY NOTES.

US Army Corps of Engineers
Jacksonville District

SAFETY ON THIS JOB DEPENDS ON YOU

Approved | Description | No. | Symbol | Zone

DEPARTMENT OF THE ARMY
JACKSONVILLE DISTRICT, CORPS OF ENGINEERS
JACKSONVILLE, FLORIDA

Drw. No. DACW17-04-D-XXXX
Dsn by XXX
Drn by XXX
Chkd by XXX
Scale: AS SHOWN
Plot date: XX XXX XXXX
Plot scale: XXX
Dated SEP 2004
D.O. FILE NO.

File name: F04548.DGN
Reference files: BSDGBL.DGN, MPCHNB3.DGN, FDR15T2.DGN, FDR15T3.DGN, F04618.DGN, APPMGS.DGN, F04548A.DGN, CONBL.DGN

NEW PASS
SARASOTA COUNTY, FLORIDA
PROJECT CONDITION SURVEY
8 & 10-FOOT PROJECT
STA.21+00 CUT-7 THRU TURNING BASIN
PLAN

DRAWING NO.
8/9
SHEET 8 OF 9

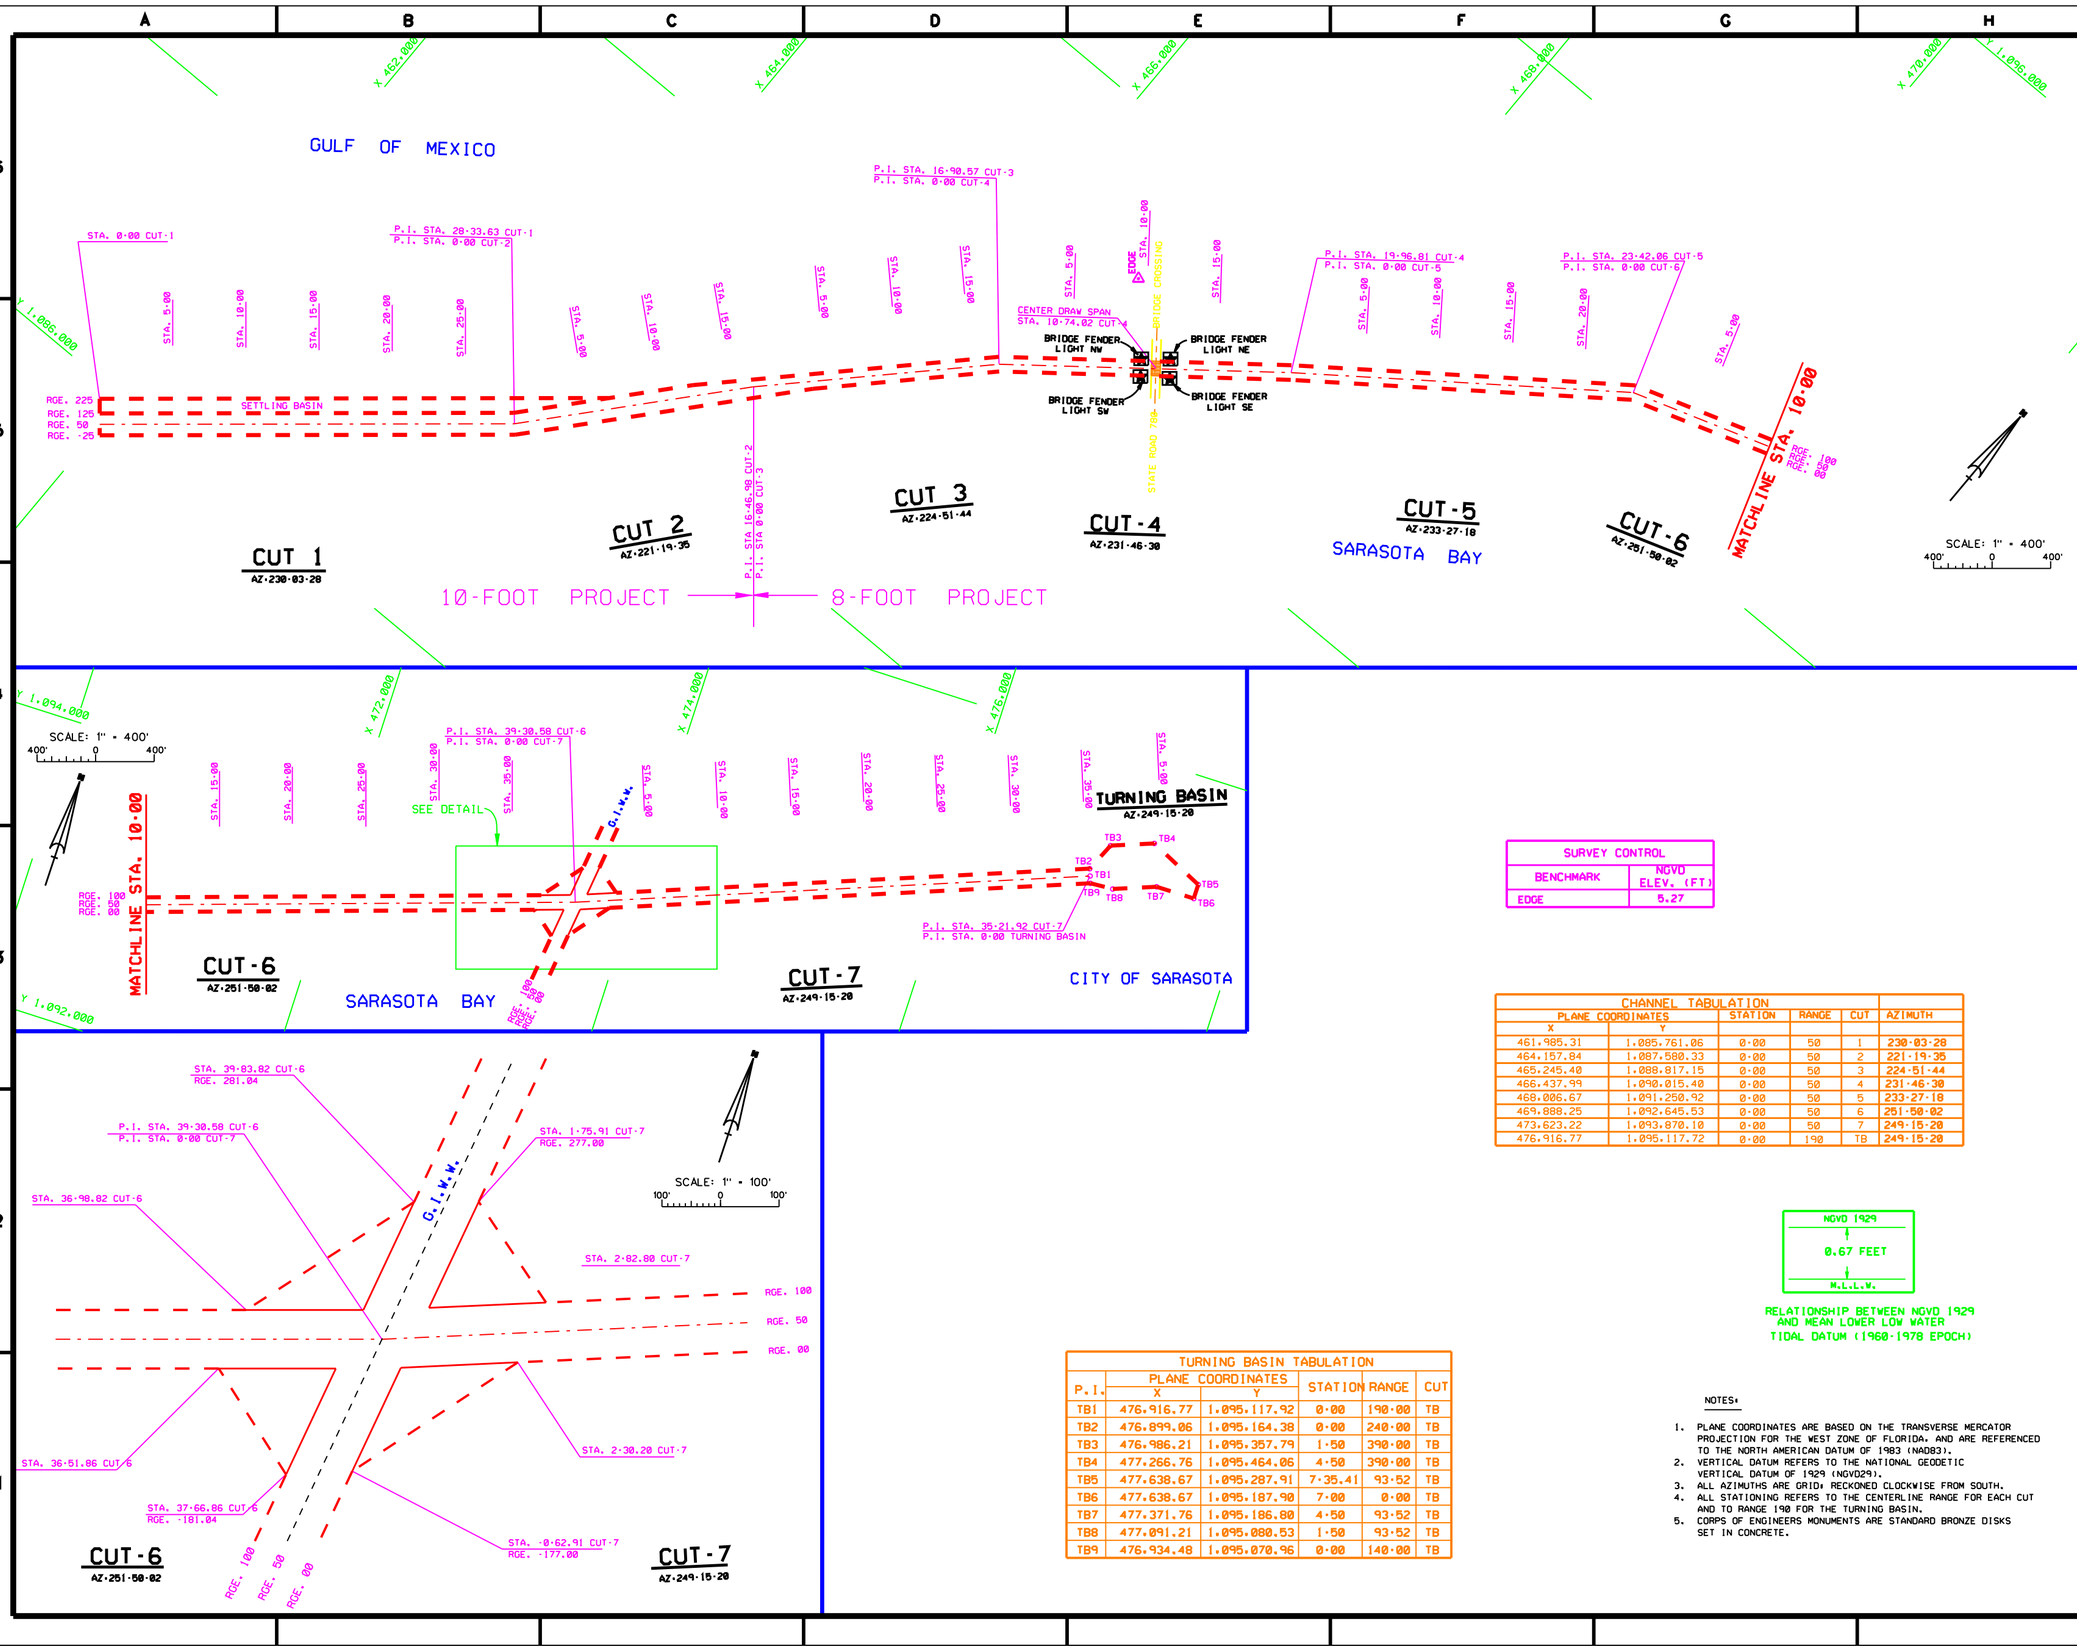


| SURVEY CONTROL | |
|---|---|
| BENCHMARK | NGVD ELEV. (FT) |
| EDGE | 5.27 |

CHANNEL TABULATION

| PLANE COORDINATES X | PLANE COORDINATES Y | STATION | RANGE | CUT | AZIMUTH |
|---|---|---|---|---|---|
| 461,985.31 | 1,085,761.06 | 0·00 | 50 | 1 | 230·03·28 |
| 464,157.84 | 1,087,580.33 | 0·00 | 50 | 2 | 221·19·35 |
| 465,245.40 | 1,088,817.15 | 0·00 | 50 | 3 | 224·51·44 |
| 466,437.99 | 1,090,015.40 | 0·00 | 50 | 4 | 231·46·30 |
| 468,006.67 | 1,091,250.92 | 0·00 | 50 | 5 | 233·27·18 |
| 469,888.25 | 1,092,645.53 | 0·00 | 50 | 6 | 251·50·02 |
| 473,623.22 | 1,093,870.10 | 0·00 | 50 | 7 | 249·15·20 |
| 476,916.77 | 1,095,117.72 | 0·00 | 190 | TB | 249·15·20 |

TURNING BASIN TABULATION

| P.I. | PLANE COORDINATES X | PLANE COORDINATES Y | STATION | RANGE | CUT |
|---|---|---|---|---|---|
| TB1 | 476,916.77 | 1,095,117.92 | 0·00 | 190·00 | TB |
| TB2 | 476,899.06 | 1,095,164.38 | 0·00 | 240·00 | TB |
| TB3 | 476,986.21 | 1,095,357.79 | 1·50 | 390·00 | TB |
| TB4 | 477,266.76 | 1,095,464.06 | 4·50 | 390·00 | TB |
| TB5 | 477,638.67 | 1,095,287.91 | 7·35.41 | 93·52 | TB |
| TB6 | 477,638.67 | 1,095,187.90 | 7·00 | 0·00 | TB |
| TB7 | 477,371.76 | 1,095,186.80 | 4·50 | 93·52 | TB |
| TB8 | 477,091.21 | 1,095,080.53 | 1·50 | 93·52 | TB |
| TB9 | 476,934.48 | 1,095,070.96 | 0·00 | 140·00 | TB |

NGVD 1929
0.67 FEET
M.L.L.W.

RELATIONSHIP BETWEEN NGVD 1929 AND MEAN LOWER LOW WATER TIDAL DATUM (1960·1978 EPOCH)

NOTES:

1. PLANE COORDINATES ARE BASED ON THE TRANSVERSE MERCATOR PROJECTION FOR THE WEST ZONE OF FLORIDA, AND ARE REFERENCED TO THE NORTH AMERICAN DATUM OF 1983 (NAD83).
2. VERTICAL DATUM REFERS TO THE NATIONAL GEODETIC VERTICAL DATUM OF 1929 (NGVD29).
3. ALL AZIMUTHS ARE GRID, RECKONED CLOCKWISE FROM SOUTH.
4. ALL STATIONING REFERS TO THE CENTERLINE RANGE FOR EACH CUT AND TO RANGE 190 FOR THE TURNING BASIN.
5. CORPS OF ENGINEERS MONUMENTS ARE STANDARD BRONZE DISKS SET IN CONCRETE.

US Army Corps of Engineers
Jacksonville District

SAFETY ON THIS JOB DEPENDS ON YOU

DEPARTMENT OF THE ARMY
JACKSONVILLE DISTRICT, CORPS OF ENGINEERS
JACKSONVILLE, FLORIDA

Proj. No. 04C917-XX-X-XXXX
Dsncd: XX XXX XXXX
Scale: AS SHOWN
Plot date: 28 FEB 2000
Plot scale: 1=100
Designed by: CSH
Drawn by: MHD
Chkd by: JMW
Dates: SEP 2004
D.O.FILE NO.
File name: F044SHO.DGN
Reference files: SHOREBLOCK

NEW PASS
SARASOTA COUNTY, FLORIDA
PROJECT CONDITION SURVEY
8 & 10-FOOT PROJECT
CONTROL DATA
PLAN

DRAWING NO.
9/9
SHEET 9 OF 9