U.S. NAVAL STATION, MAYPORT
PROJECT CONDITION SURVEY

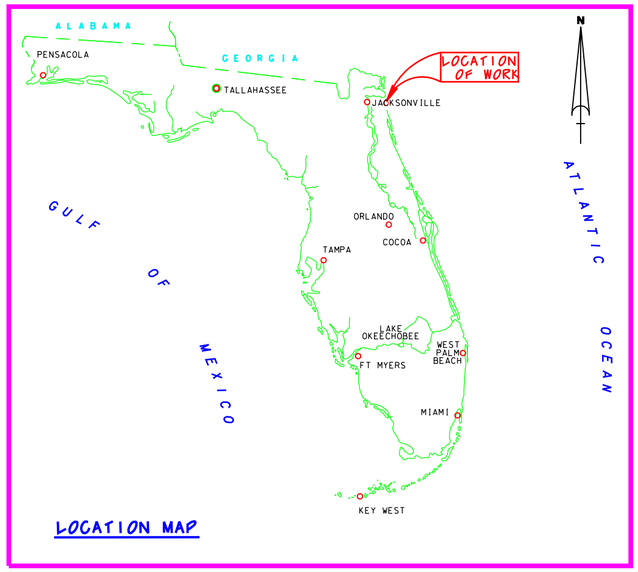

LOCATION MAP

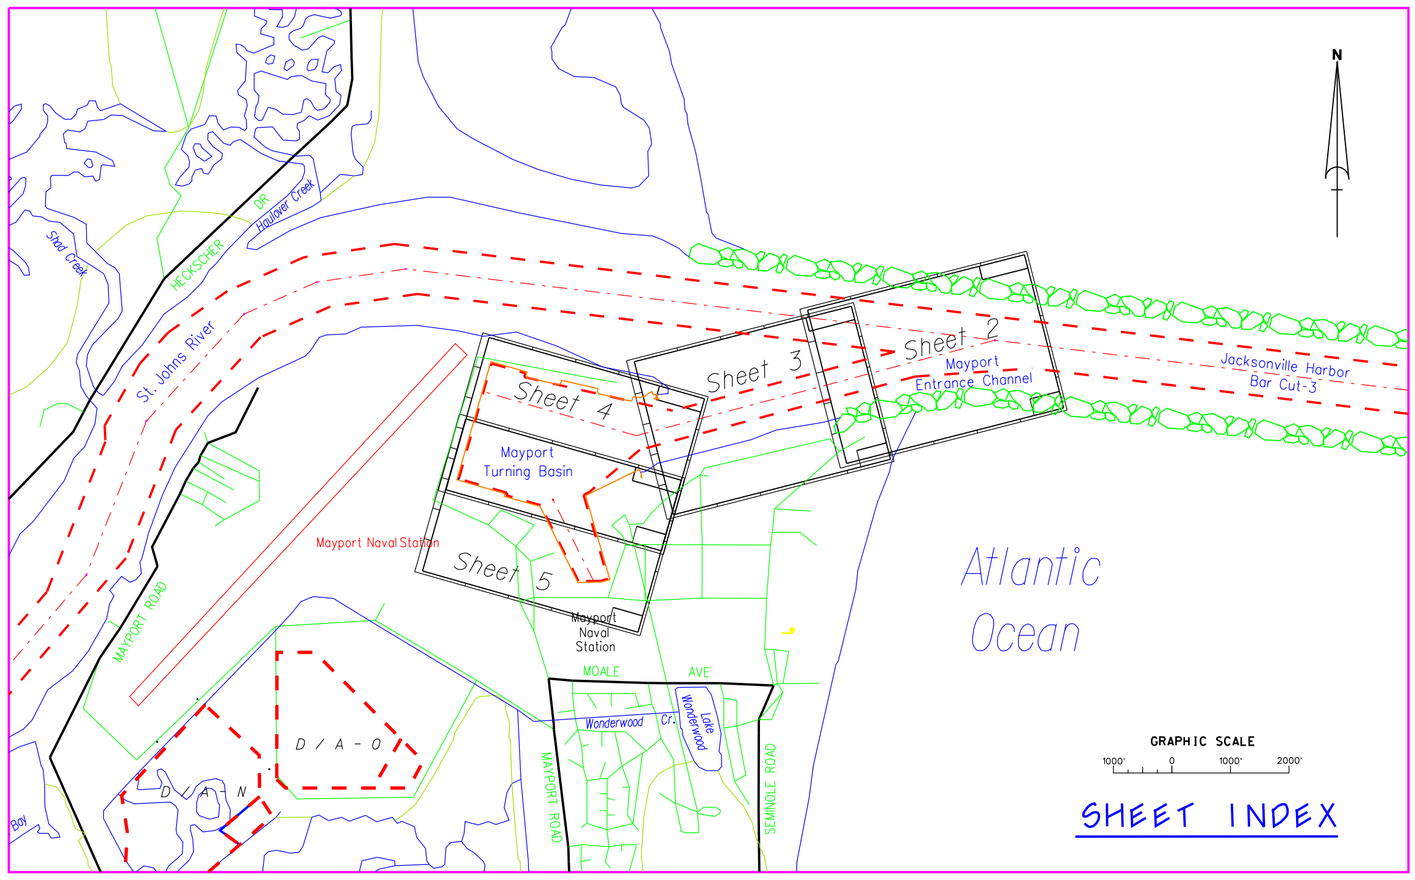

SHEET INDEX

SURVEY NOTES:

1. REFER TO SURVEY NO. 07-072.
2. ELEVATIONS ARE IN FEET AND TENTHS AND REFER TO MEAN LOW WATER (MLW) WHICH IS 2.7 FEET BELOW NGVD 1929.
3. ALL ELEVATIONS ARE BELOW THE CHART DATUM UNLESS PRECEDED BY A (+) SIGN.
4. TIDAL REDUCTIONS WERE MADE FROM A STAFF SET AT GOLDEN ANCHOR DOCK, AND REFERENCED FROM COE BENCHMARK "STARK".
5. PLANE COORDINATES ARE BASED ON THE TRANSVERSE MERCATOR PROJECTION FOR THE EAST ZONE OF FLORIDA AND REFERENCED TO NORTH AMERICAN DATUM OF 1927 (NAD27).
6. ALL AZIMUTHS ARE GRID; RECKONED CLOCKWISE FROM SOUTH.
7. ALL STATIONING REFERS TO THE CENTERLINE OF THE CHANNEL.
8. SURVEY WAS PERFORMED USING DIFFERENTIAL GPS FOR POSITIONING AND UTILIZING THE USCG NAVBEACON SYSTEM AS THE REFERENCE SITE. VERTICAL MEASUREMENTS WERE MADE USING A ROSS SMART SOUNDER DEPTH RECORDER WITH A 28KHZ (LOW FREQUENCY) TRANSDUCER.

VESSEL	DATE OF SURVEY	AREA
WB-34	15-16 MAY 2007	E.C., MIDDLE T.B., DESTROYER SLIP

9. AIDS TO NAVIGATION WERE NOT LOCATED DURING THIS SURVEY. NAVAIDS ARE FROM SURVEY 07-033.
10. THE INFORMATION DEPICTED ON THIS MAP REPRESENTS THE RESULTS OF SURVEYS MADE ON THE DATES INDICATED ABOVE AND CAN ONLY BE CONSIDERED AS INDICATING THE GENERAL CONDITIONS AT THAT TIME. THIS CHART IS SOLELY FOR THE DISTRIBUTION OF AVAILABLE DEPTHS AT THE TIME OF THE SURVEY AND IS NOT TO BE USED FOR NAVIGATION.
11. SURVEY ACCURACY PERFORMANCE STANDARDS, QUALITY CONTROL, AND QUALITY ASSURANCE REQUIREMENTS WERE FOLLOWED DURING THIS IN ACCORDANCE WITH USACE EM 1110-0-1003, HYDROGRAPHIC SURVEYING, 1 JAN 02.

LEGEND	
◦BM	BENCHMARK
	LIGHTED BEACON
	GREEN DAYBEACON
	RED DAYBEACON
	RED LIGHTED BUOY
	GREEN LIGHTED BUOY
C	CAN BUOY
N	NUN BUOY
	TIDE STAFF

BENCHMARK	NGVD ELEV. (FT)
STARK	9.65

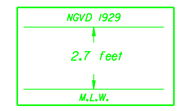

Relationship between NGVD 1929 and COE Mean Low Water

US Army Corps of Engineers
Jacksonville District

SAFETY ON THIS JOB DEPENDS ON YOU

No.	Symbol	Zone	Description	Approved

DEPARTMENT OF THE ARMY
JACKSONVILLE DISTRICT, CORPS OF ENGINEERS
JACKSONVILLE, FLORIDA

Drw. No. DACW17-XX-X-XXXX
Dated: XX XXX XXXX
Scale: AS SHOWN
Plot date: XX XX XXXX
Plot scale: XXX%

Designed by: RWH
Drawn by: WTW
Cad by:
Dated: MAY 2007

D.O.F.ILE NO. XX-XX, XXX

File name: 07-072SHO1.DGN
Reference files: BRDR98.DGN, MAYPT2PO.DGN, NEWFLMAP.DGN, MAYPORT.DGN

U.S. NAVAL STATION
MAYPORT, FLORIDA
PROJECT CONDITION SURVEY
42-FOOT PROJECT
COVER, INDEX & LOCATION PLAN

DRAWING NO.
1/5

SHEET 1 OF 5

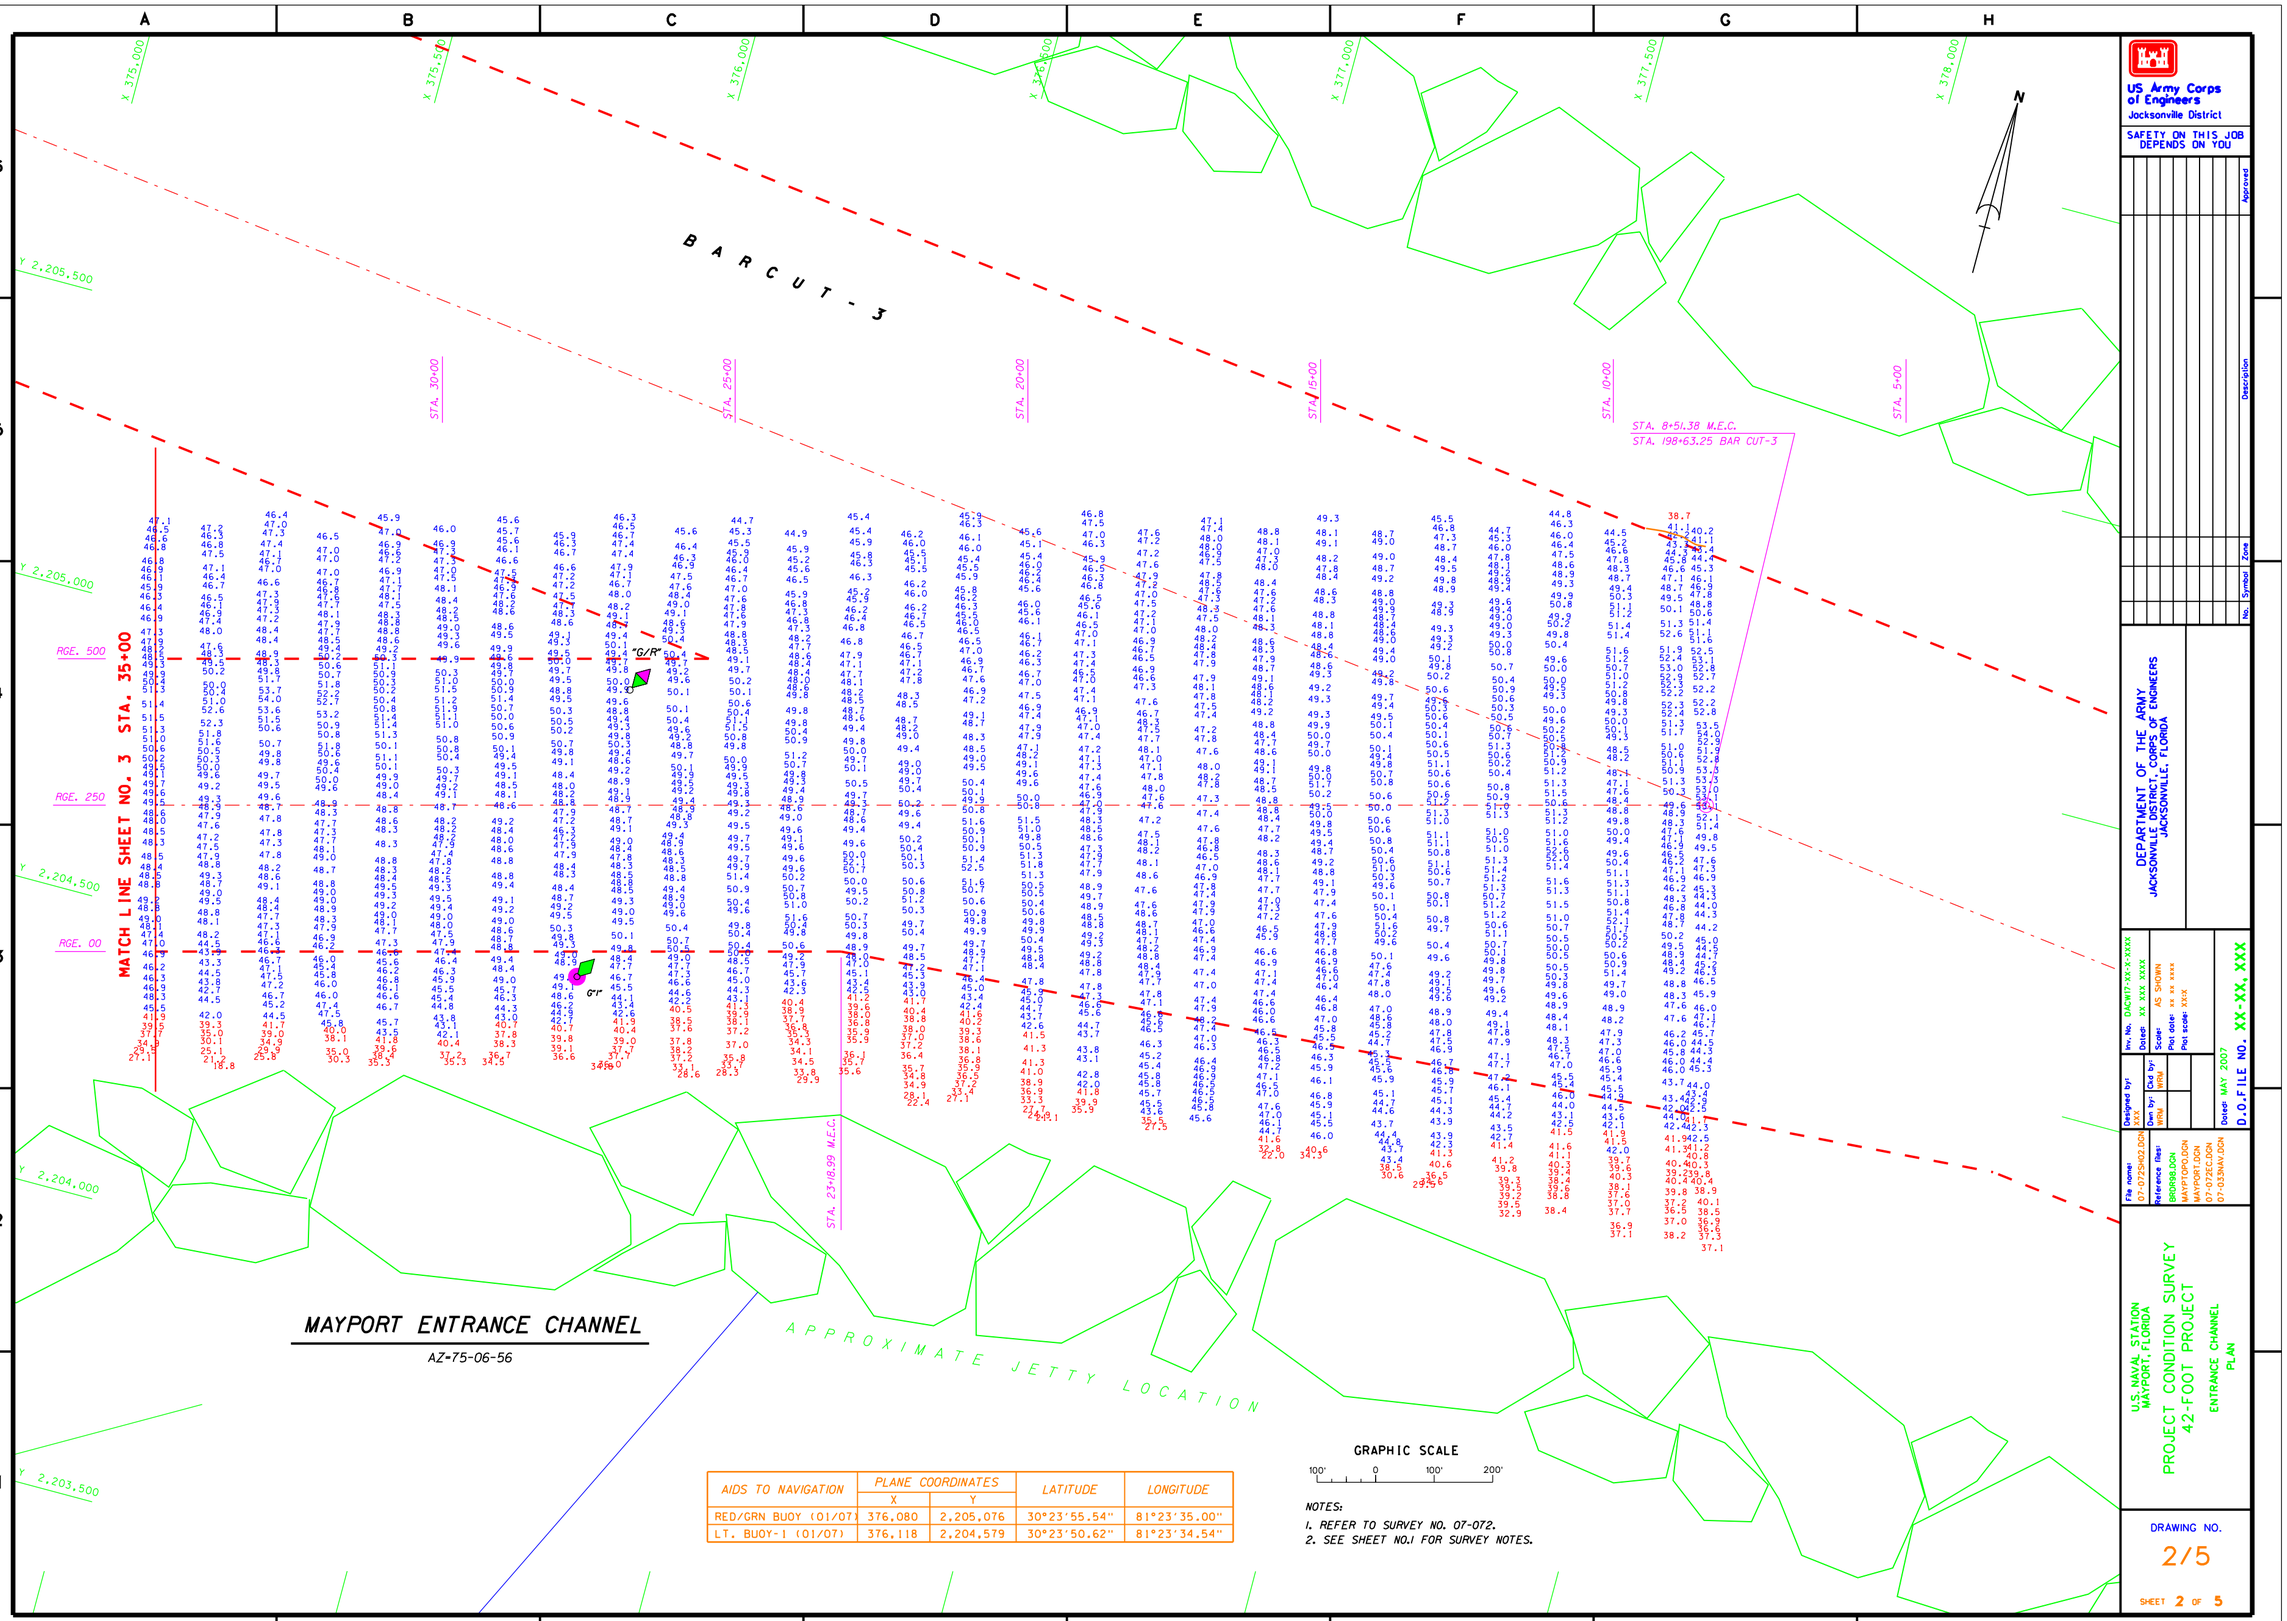

AIDS TO NAVIGATION	PLANE COORDINATES		LATITUDE	LONGITUDE
	X	Y		
RED/GRN BUOY (01/07)	376,080	2,205,076	30°23'55.54"	81°23'35.00"
LT. BUOY-1 (01/07)	376,118	2,204,579	30°23'50.62"	81°23'34.54"

NOTES:
1. REFER TO SURVEY NO. 07-072.
2. SEE SHEET NO.1 FOR SURVEY NOTES.

US Army Corps of Engineers
Jacksonville District

SAFETY ON THIS JOB DEPENDS ON YOU

No.	Symbol	Zone	Description	Approved

DEPARTMENT OF THE ARMY
JACKSONVILLE DISTRICT, CORPS OF ENGINEERS
JACKSONVILLE, FLORIDA

Env. No. DACW17-XX-X-XXXX
Dated: XX XXX XXXX
Scale: AS SHOWN
Plot date: XX XX XXXX
Plot scale: XXX

Designed by: XXX
Drawn by: MWB
Checked by:

Dated: MAY 2007
D.O.FILE NO. XX-XX, XXX

File name: 07-072SHO2.DGN
References Files: 880988.DGN MAYPTOPO.DGN MAYPORT.DGN 07-072EC.DGN 07-053NAV.DGN

U.S. NAVAL STATION
MAYPORT, FLORIDA

PROJECT CONDITION SURVEY
42-FOOT PROJECT

ENTRANCE CHANNEL
PLAN

DRAWING NO.
2/5

SHEET 2 OF 5

A B C D E F G H

6 5 4 3 2 1

X 372,000 X 372,500 X 373,000 X 373,500 X 374,000 X 374,500 X 375,000

Y 2,204,500 Y 2,204,000 Y 2,203,500 Y 2,203,000 Y 2,202,500

"STARK" BM

STA. 60+00 STA. 55+00 STA. 50+00 STA. 46+00 STA. 45+00 STA. 40+00

SECURITY FENCE

SECURITY FENCE MOORING BUOY

R"4" R"2" G"1A" G"1C"

N

RGE. 00 RGE. 250 RGE. 500

MATCH LINE SHEET NO. 4 STA. 65+00

MATCH LINE SHEET NO. 2 STA. 35+00

AIDS TO NAVIGATION	PLANE COORDINATES		LATITUDE	LONGITUDE
	X	Y		
CAN BUOY-1A (01/07)	374,354	2,204,117	30°23'45.99"	81°23'54.67"
NUN BUOY-2 (01/07)	374,213	2,204,649	30°23'51.25"	81°23'56.30"
LT. BUOY-4 (01/07)	372,435	2,204,221	30°23'46.95"	81°24'16.59"

MAYPORT ENTRANCE CHANNEL

AZ=75-06-56

GRAPHIC SCALE

100' 0 100' 200'

NOTES:
1. REFER TO SURVEY NO. 07-072.
2. SEE SHEET NO.1 FOR SURVEY NOTES.

US Army Corps of Engineers
Jacksonville District

SAFETY ON THIS JOB DEPENDS ON YOU

No.	Symbol	Zone	Description	Approved

DEPARTMENT OF THE ARMY
JACKSONVILLE DISTRICT, CORPS OF ENGINEERS
JACKSONVILLE, FLORIDA

Drw. No. DACW17-XX-X-XXXX
DateD XX XXX XXXX
Scale= AS SHOWN
Plot date= XX XX XXXX
Plot scale= XXX

Designed by XXX
Drawn by XXX
Chkd by XXX

Dated MAY 2007
D.O.FILE NO. XX-XX, XXX

File name
07-072SHO3.DGN
Reference files
B80PRB.DGN
MAYPORT.DGN
07-072ECC.DGN
MAYTOPO.DGN
07-03SNAV.DGN
COM42.DGN

U.S. NAVAL STATION
MAYPORT, FLORIDA

PROJECT CONDITION SURVEY
42-FOOT PROJECT

STA. 35+00 THRU STA. 65+00 ENTRANCE CHANNEL
PLAN

DRAWING NO.
3/5

SHEET 3 OF 5

A B C D E F G H

6 5 4 3 2 1

STA. 0+75 X 369,500 STA. 5+00 X 370,000 STA. 7+00 X 370,500 STA. 10+00 X 371,000 STA. 13+00 STA. 13+90 RGE. 2093 STA. 15+00 STA. 22+00 X 371,500 STA. 25+32 RGE. 2160 X 372,000 X 372,500

RGE. 2119.3

RGE. 2048.1

CONCRETE BULKHEAD

SHIP ONLINE

OIL BOOM IN AREA

STA. 71+92.91 (MEC)
RGE. 250.00
STA. 27+84.07 (MTB)
RGE. 1618.39

TIDESTAFF DOCK

PILING

RGE. VARIES

MATCHLINE SHEET NO. 3 STA. 65+00

Y 2,204,000

RGE. 250

RGE. 500

MOORING BUOY

NEW DOCK

PILING

PILING

PILING

STA. 29+12.55
RGE. 1403.93

Y 2,203,000

SHIP ONLINE

CONCRETE BULKHEAD

INDUSTRIAL WHARF (FOXTROT PIER)

STA. 22+83.53
RGE. 472.33

STA. 21+99.51
RGE. 394.69

Y 2,202,500

GRAPHIC SCALE

100' 0 100' 200'

NOTES:

1. REFER TO SURVEY NO. 07-072.
2. SEE SHEET NO. 1 FOR SURVEY NOTES.

AID TO NAVIGATION	PLANE COORDINATES		LATITUDE	LONGITUDE
	X	Y		
TIDESTAFF (01/07)	372,077	2,204,353	30°23'48.25"	81°24'20.68"

TIDE STAFF

MATCHLINE SHEET NO. 5 STA. 1+00

DESTROYER SLIP

STA. 15+44.81
RGE. 23.85

STA. 22+00

CONCRETE BULKHEAD

Y 2,202,000

MAYPORT HARBOR
TURNING BASIN
AZ-286-02-33

US Army Corps of Engineers
Jacksonville District

SAFETY ON THIS JOB DEPENDS ON YOU

No.	Symbol	Zone	Description	Approved

DEPARTMENT OF THE ARMY
JACKSONVILLE DISTRICT, CORPS OF ENGINEERS
JACKSONVILLE, FLORIDA

Drw. No. DACW17-XX-X-XXXX
Dated: XX XXX XXXX
Scale: AS SHOWN
Plot date: XX XX XXXX
Plot scale: XXX

Designed by: RWH
Cad by: KDW
Dwn by: KDW
Dated: MAY 2007

D.O.F.ILE NO. XX-XX, XXX

File name: 07-072SHO4.DGN
Reference files: BRDRSB.DGN MAYPTOPO.DGN 07-072BATH.DGN 07-072WTRB.DGN 07-072ELC.DGN 07-072TOPO.DGN COM42.DGN

U.S. NAVAL STATION
MAYPORT, FLORIDA
PROJECT CONDITION SURVEY
42-FOOT PROJECT
TURNING BASIN
PLAN

DRAWING NO.
4/5

SHEET 4 OF 5

A B C D E F G H

6 5 4 3 2 1

X 369,500 X 370,000 X 370,500 X 371,000 X 371,500

Y 2,203,500 Y 2,203,000 Y 2,202,500 Y 2,202,000 Y 2,201,500

INDUSTRIAL WHARF
(FOXTROT PIER)

MATCHLINE SHEET NO. 4 STA. 1+00

SHIP ON LINE

STA. 0+00 D.S.
RGE 250

MAYPORT TURNING BASIN
AZ-286-02-33

STA. 5+00 D.S.

SHIP ON LINE

DESTROYER SLIP
AZ-333-34-33

NO SURVEY LINES RUN
DIVERS IN THE WATER

STA. 10+00 D.S.

OIL BOOM

BARGES ON LINE

BARGES ON LINE

SHIP ON LINE

STA. 16+31.3 D.S.
RGE 490.4

STA. 16+12 D.S.
RGE 363.7

RGE 23.0

STA. 15+46.3 D.S.
RGE 250

N

GRAPHIC SCALE
100' 0 100' 200'

NOTES:
1. REFER TO SURVEY NO. 07-072.
2. SEE SHEET NO. 1 FOR SURVEY NOTES.

US Army Corps of Engineers
Jacksonville District

SAFETY ON THIS JOB DEPENDS ON YOU

No.	Symbol	Zone	Description	Approved

DEPARTMENT OF THE ARMY
JACKSONVILLE DISTRICT, CORPS OF ENGINEERS
JACKSONVILLE, FLORIDA

Inv. No. DACW17-XX-X-XXXX
Dated: XX XXX XXXX
Scale: AS SHOWN
Plot date: xx xx xxxx
Plot scale: XXX

Designed by: XXX
Drn. by: LKNG
Ckd by: LKNG

Dated: XXX 2007

D.O.F.I.L.E NO. XX-XX, XXX

File name: 07-072SHO5.DGN
Reference files: 880888.DGN MAYPORT.DGN MAYPOP0.DGN MAYPOP1.DGN CON35.DGN

U.S. NAVAL STATION
MAYPORT, FLORIDA

PROJECT CONDITION SURVEY
42-FOOT PROJECT

EAST AND WEST DESTROYER SLIPS
PLAN

DRAWING NO.
5/5

SHEET 5 OF 5