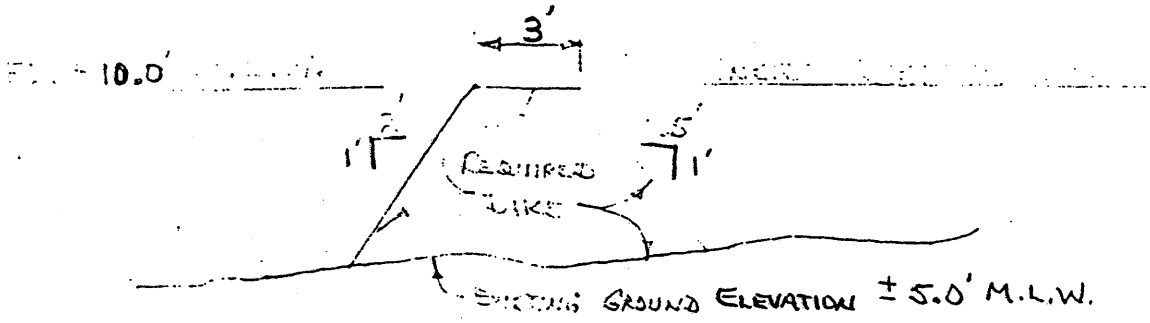

TYPICAL DIKE SECTION DISPOSAL AREA

NOT TO SCALE

HORSESHOE COVE, FLORIDA

6-FOOT PROJECT

MAINTENANCE DREDGING

DIKE SECTION DISPOSAL AREA

JACKSONVILLE DISTRICT

CORPS OF ENGINEERS

3 OF 4 JANUARY 19

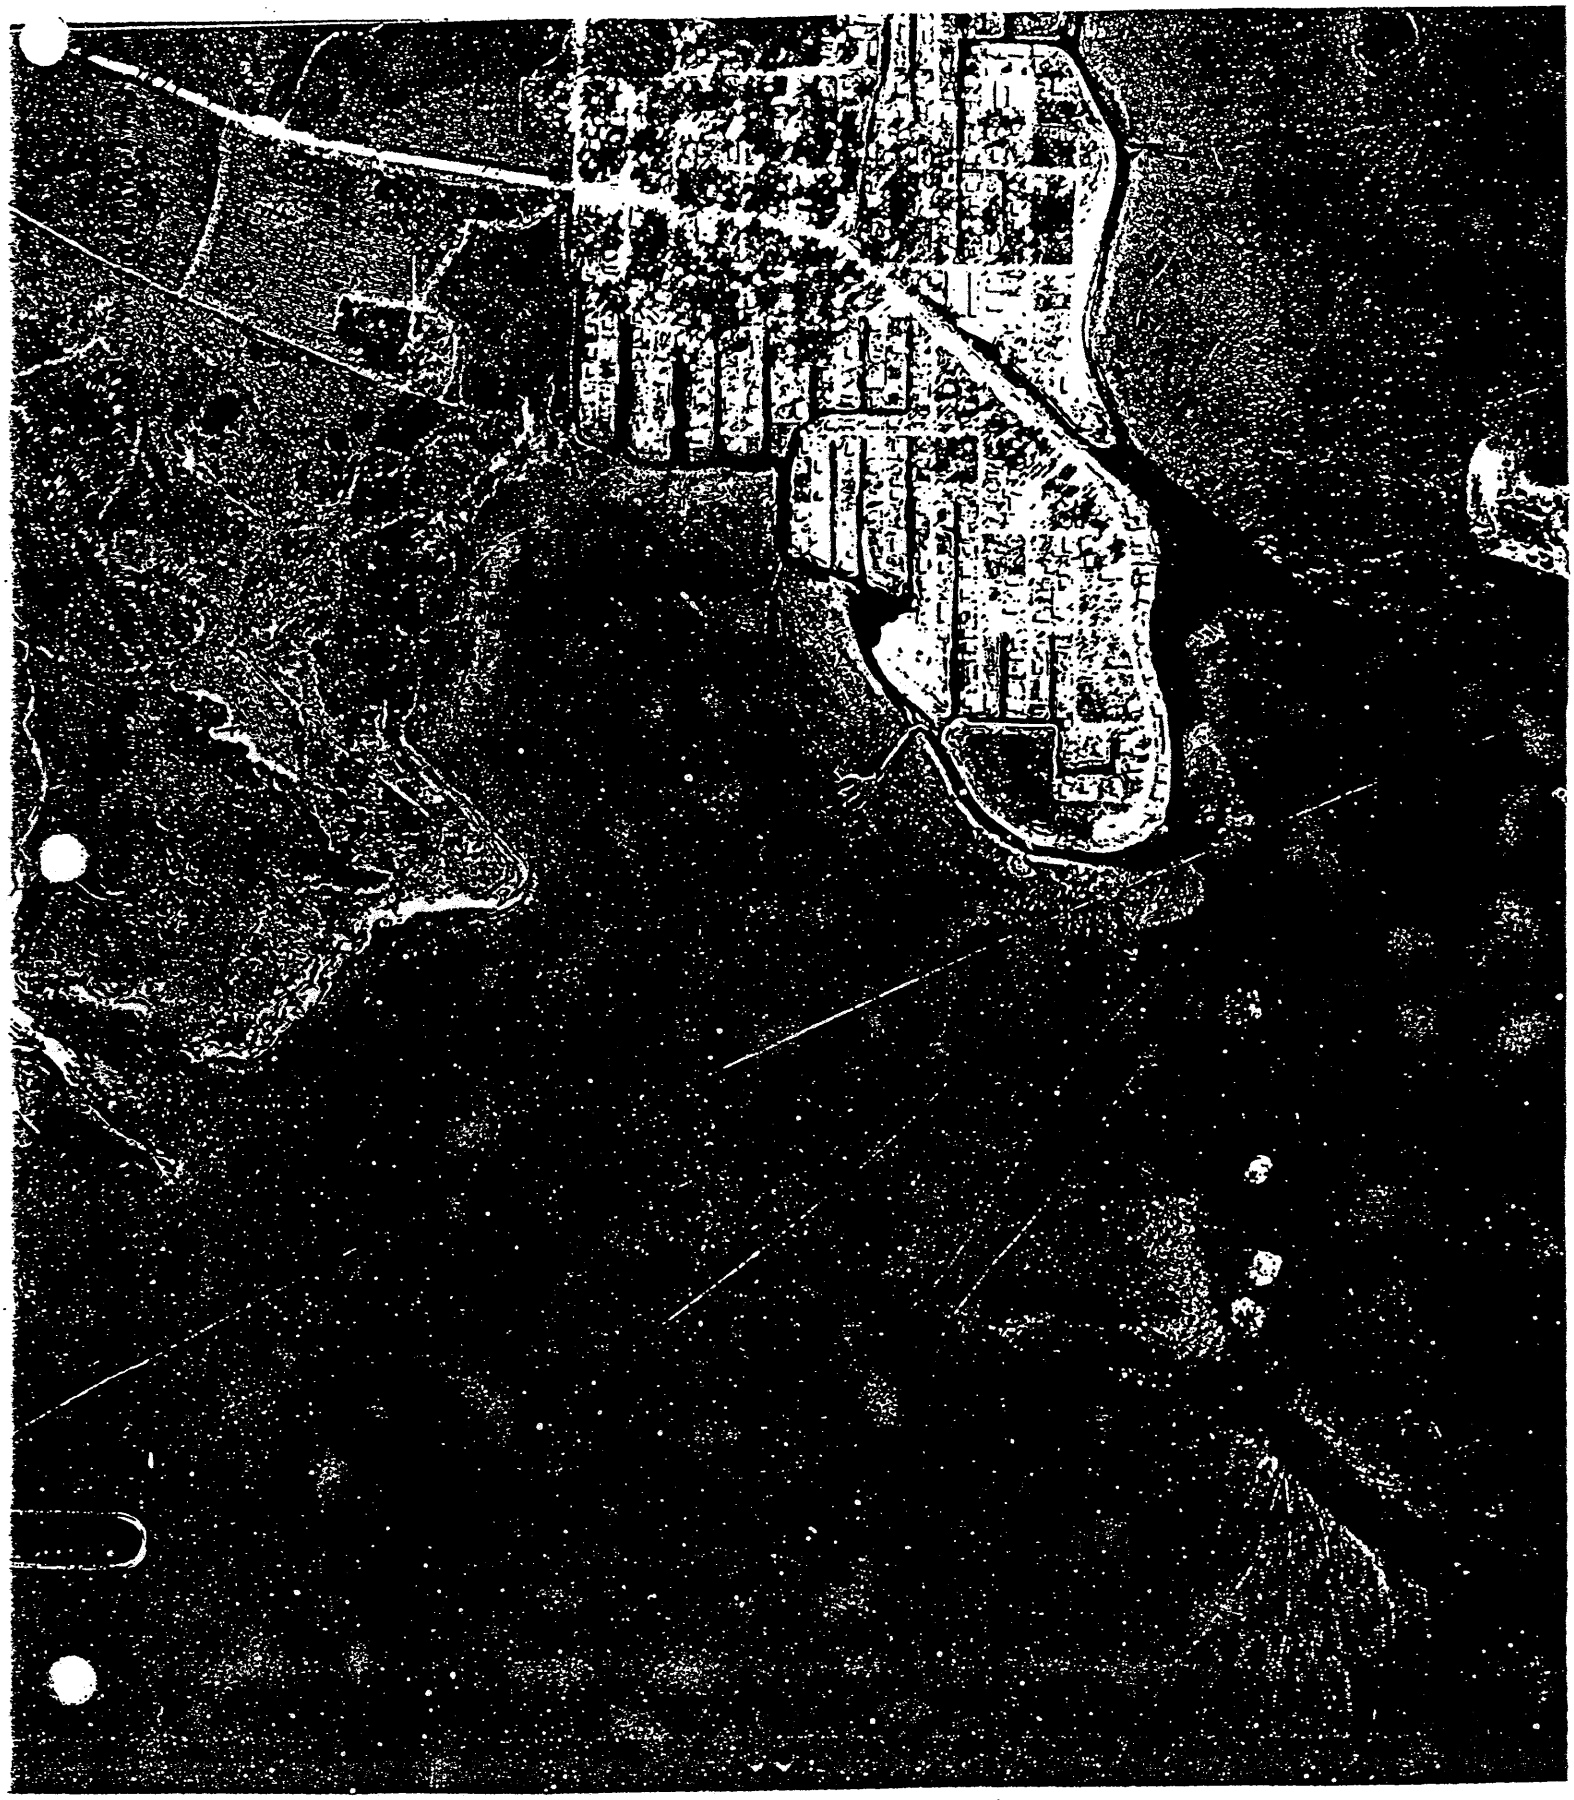

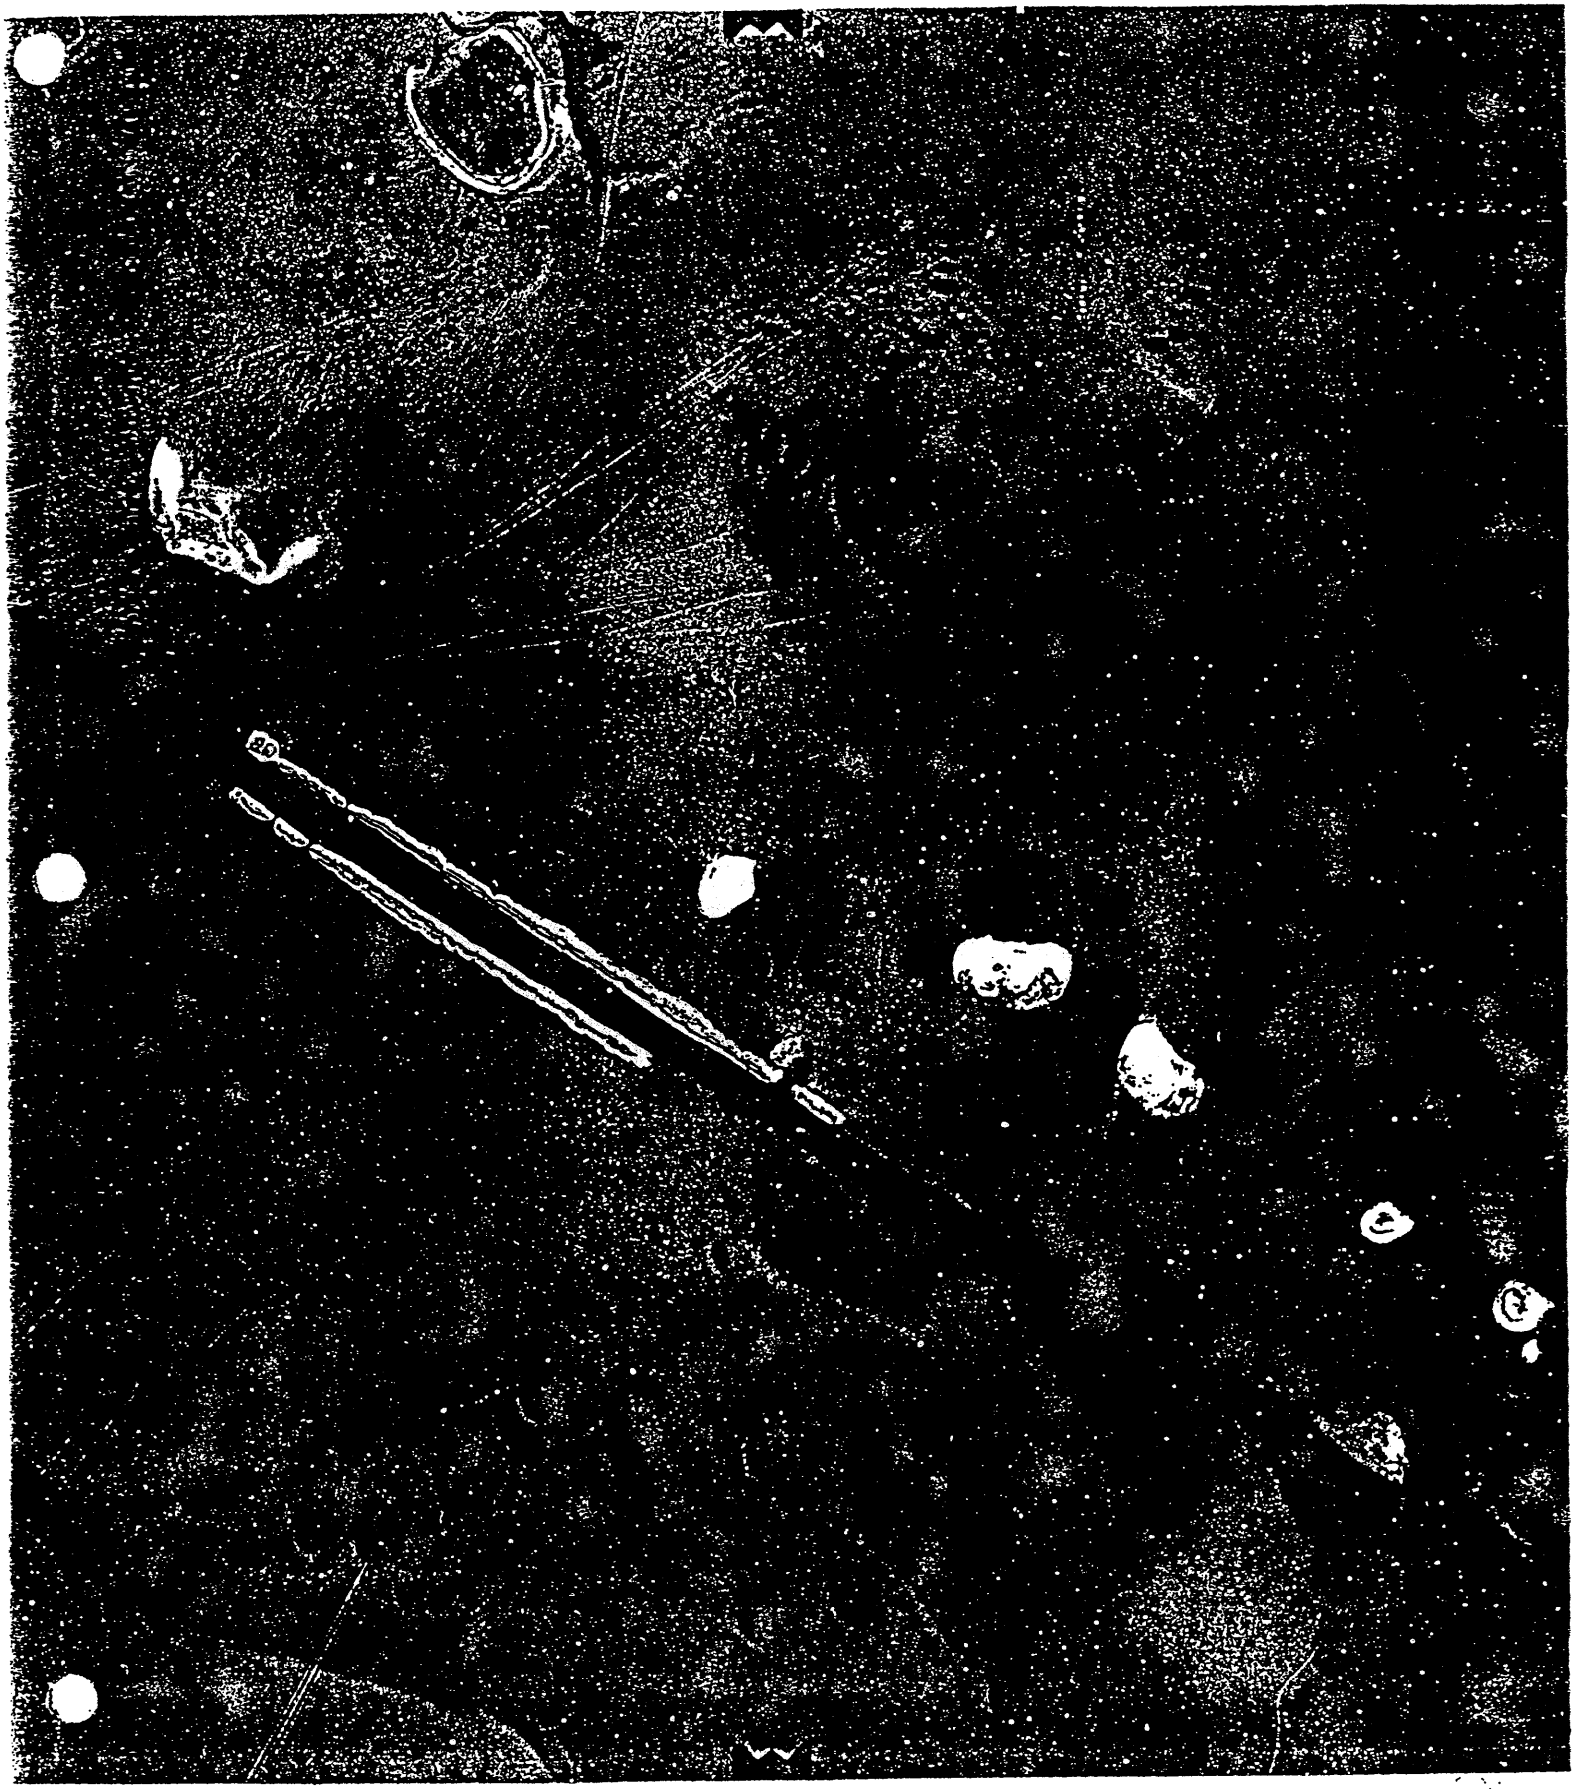

1-Z-3

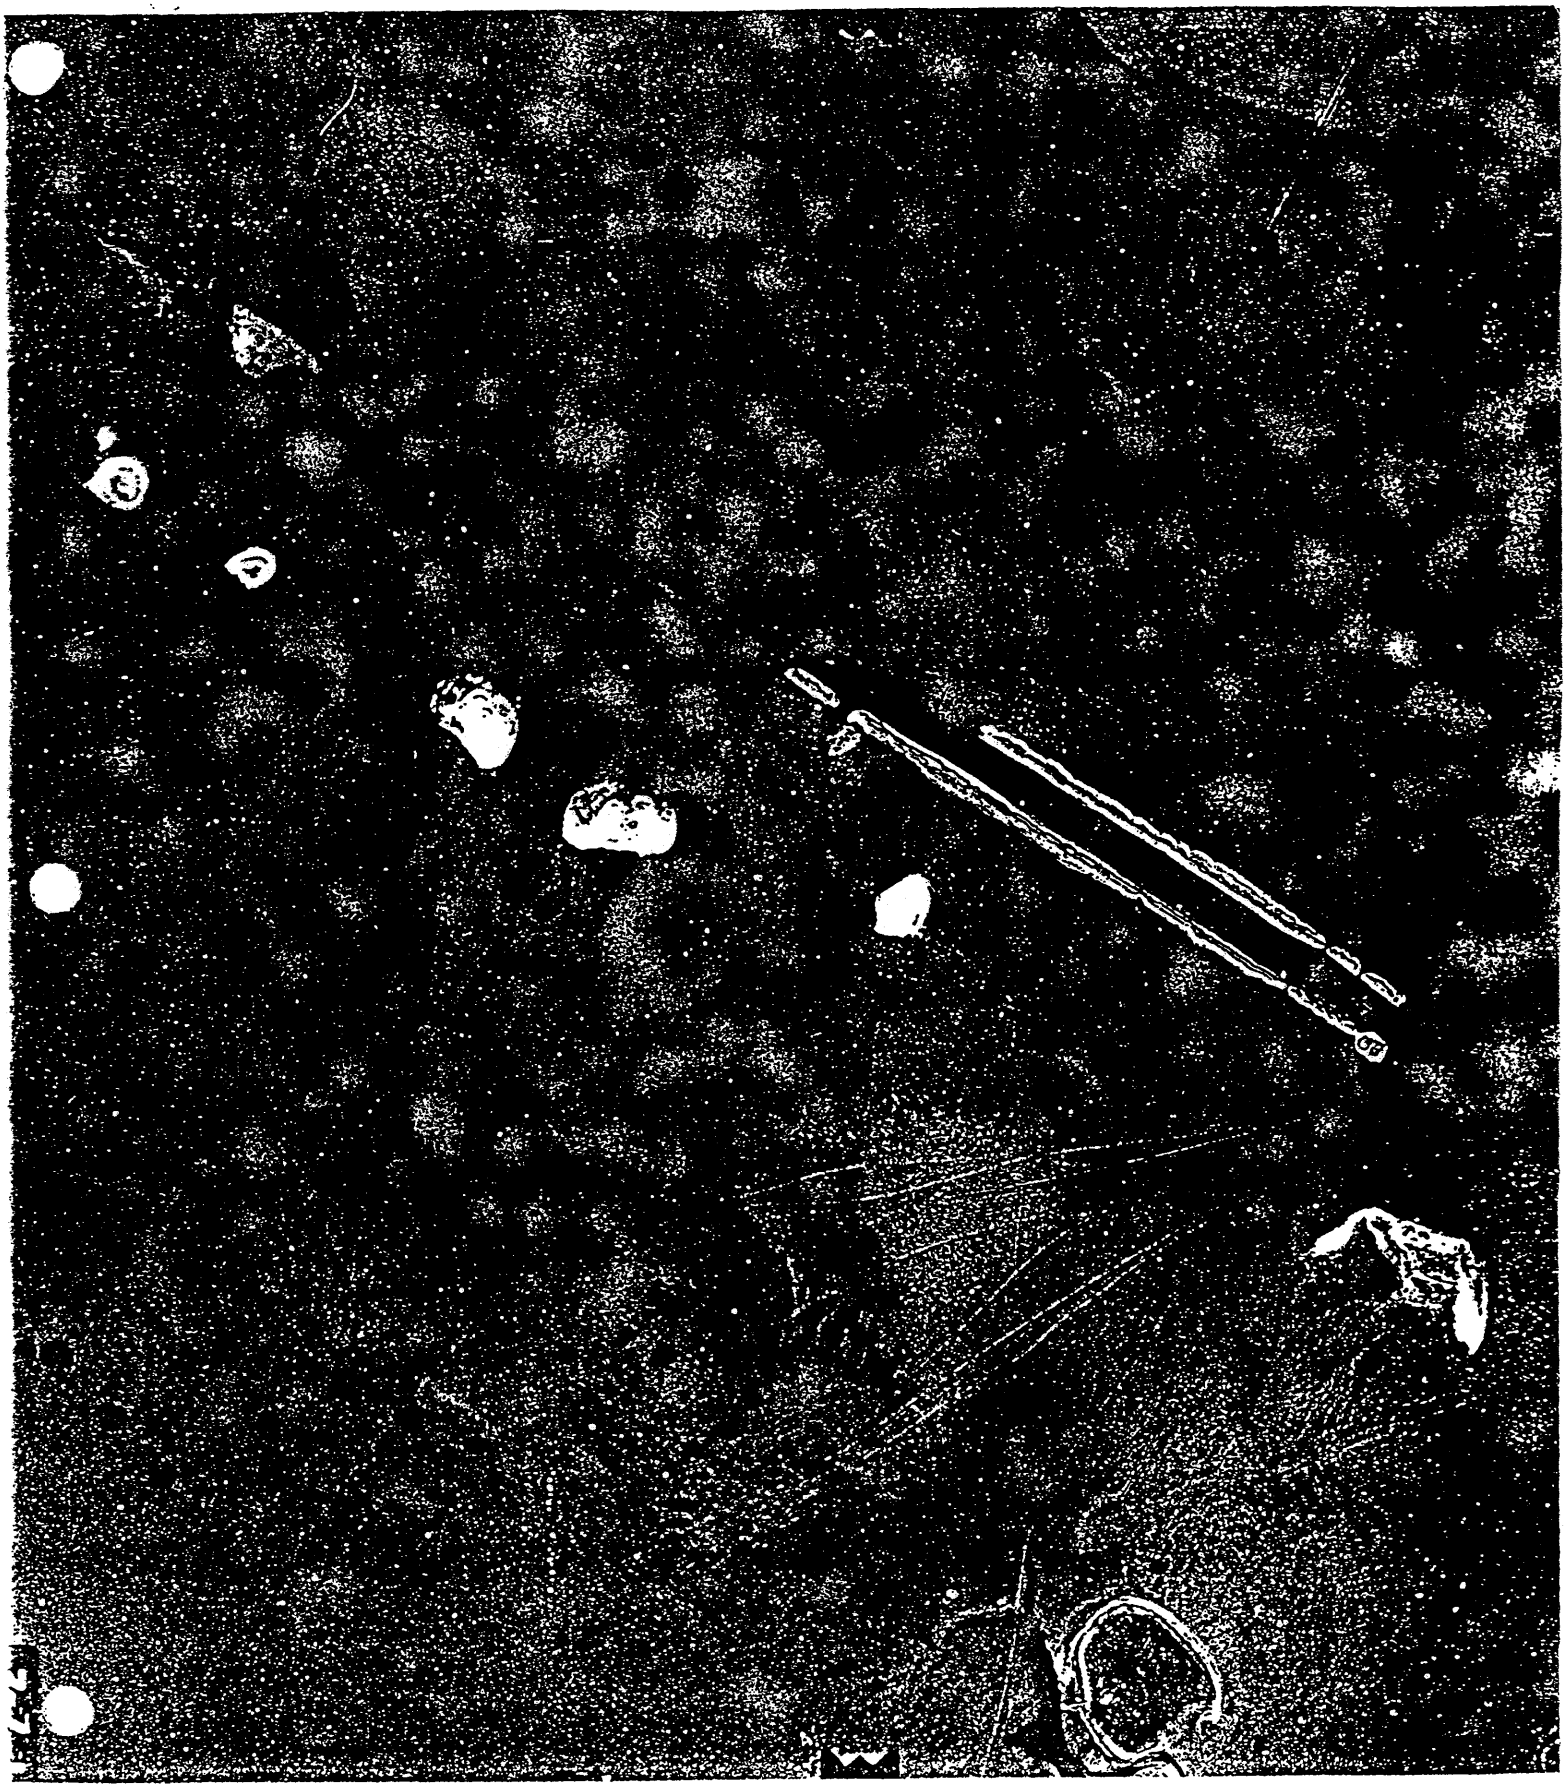

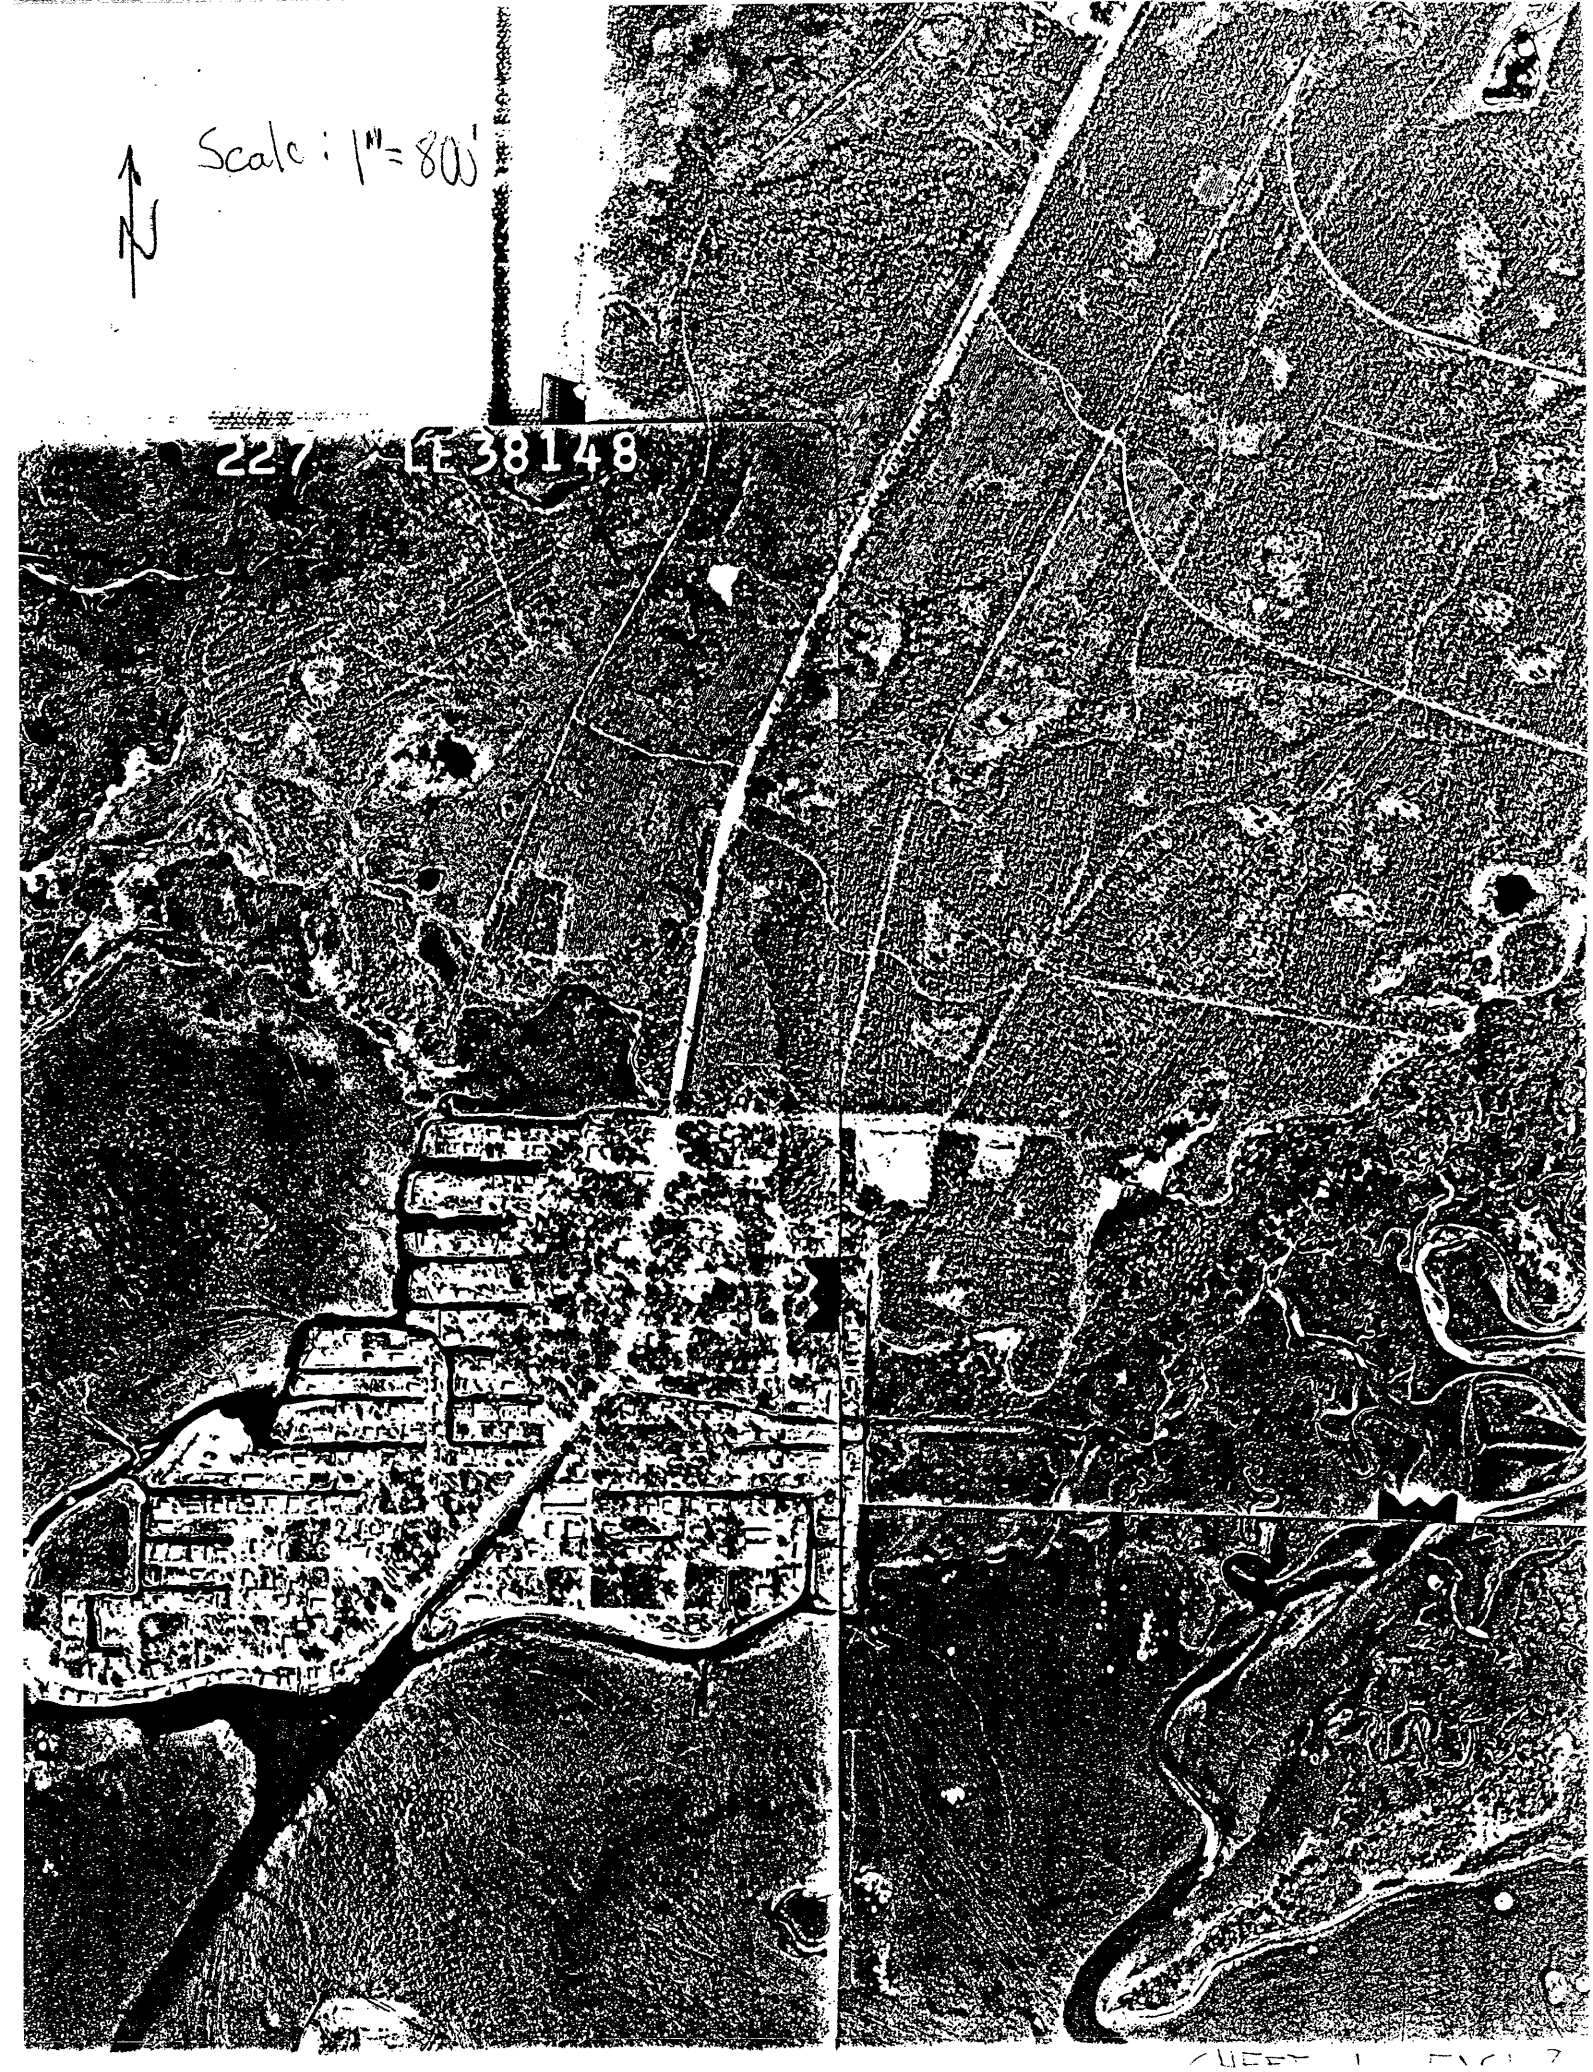
Scale: 1"=80'
N
227 ~ LE 38148