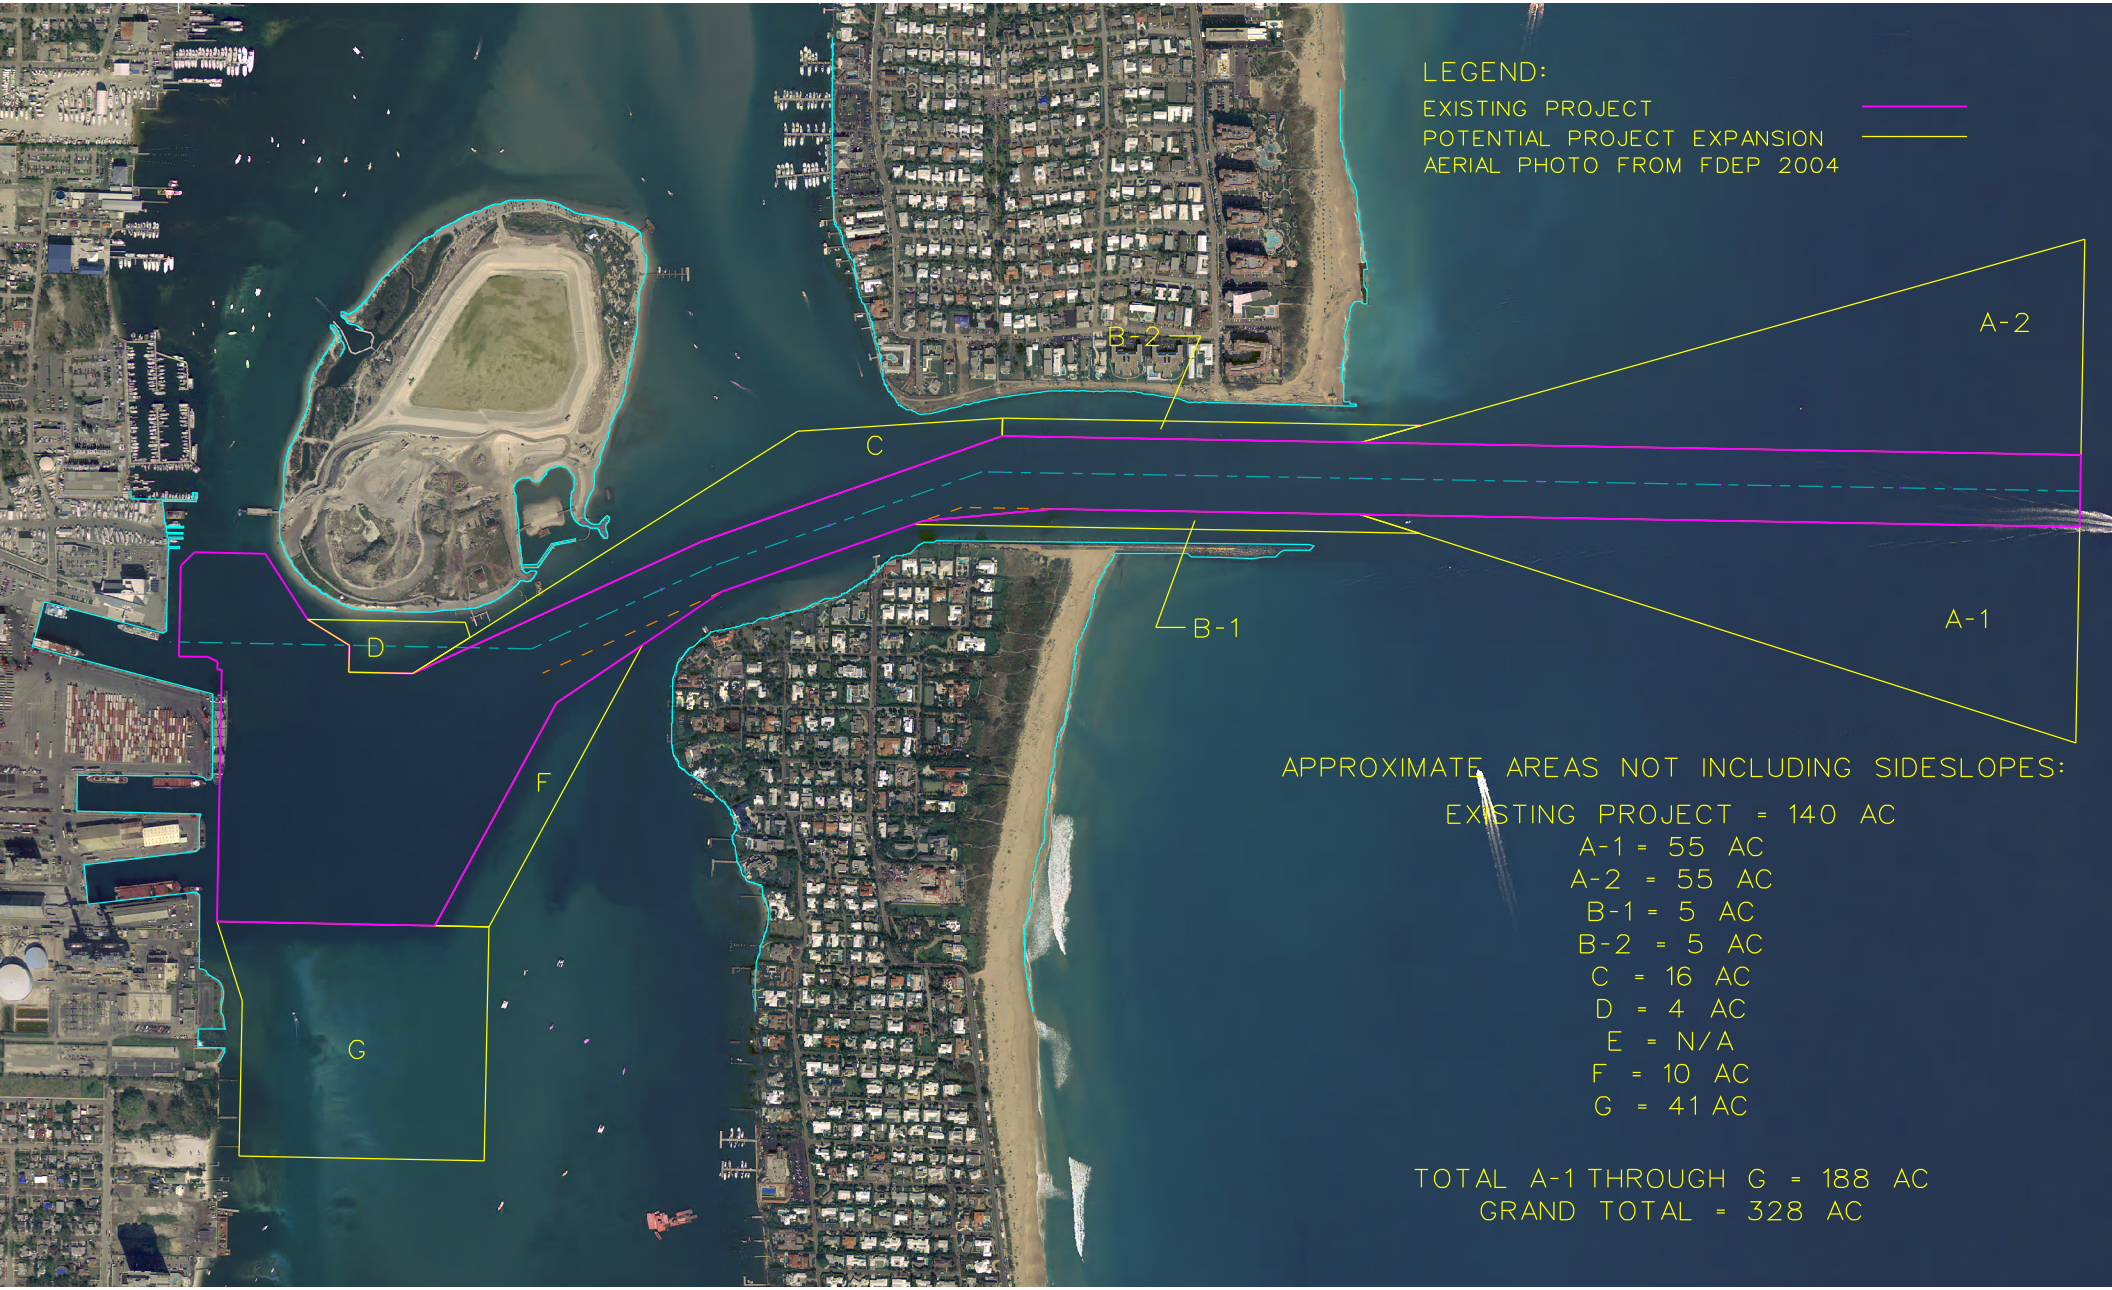
LEGEND:
EXISTING PROJECT
POTENTIAL PROJECT EXPANSION
AERIAL PHOTO FROM FDEP 2004
A-2
A-1
B-2
B-1
C
D
F
G
APPROXIMATE AREAS NOT INCLUDING SIDESLOPES:
EXISTING PROJECT = 140 AC
A-1 = 55 AC
A-2 = 55 AC
B-1 = 5 AC
B-2 = 5 AC
C = 16 AC
D = 4 AC
E = N/A
F = 10 AC
G = 41 AC
TOTAL A-1 THROUGH G = 188 AC
GRAND TOTAL = 328 AC