DEPARTMENT OF THE ARMY
JACKSONVILLE DISTRICT CORPS OF ENGINEERS
4400 PGA Boulevard, Suite 500
Palm Beach Gardens, Florida 33410

REPLY TO
ATTENTION OF

18 JUL 2006

Palm Beach Gardens Regulatory Office
SAJ-2003-10326(NW-AAZ)
Modification #2

Florida Department of Transportation, District 4
Attn: Ms. Shandra Davis
3400 West Commercial Boulevard
Fort Lauderdale, FL 33309-3421

Dear Ms. Davis:

Reference is made to your application in which you requested to modify the Department of the Army permit number SAJ-2003-10326(NW-AAZ) issued on March 3, 2006. The permit authorized the Florida Department of Transportation to repave the two-lane State Road (SR) A1A, add a 5-foot paved shoulder on each side of the roadway, and construct an 8-foot sidewalk from the Walton Rock Beach entrance to the Turtle Beach nature trail. This project includes the widening of two bridges over Big Mud Creek and Blind Creek to accommodate the sidewalk. The project is located along SR A1A from the Florida Power and Light intake canal to Blue Heron Boulevard on Hutchinson Island in Sections 12, 13, 7, 18, 19, 29, 30, 32, 4, 5, 9 and 16, Townships 35 and 36 South, Ranges 40 and 41 East, St. Lucie County, Florida.

Your letter requests to revise the location of the four culverts that would be installed under SR A1A. The proposed locations of the culverts would be placed in areas that would enhance the connectivity of the adjacent wetlands, while eliminating direct wetland impacts required to install the culverts. The proposed locations would eliminate 0.171 acres of direct wetland impacts.

The impacts of the modification on the environment have been evaluated and found to be insignificant. The permit is hereby modified as described above. All other conditions of the permit remain in effect. You should attach this letter to the permit. If you have any questions regarding this document, please contact Alisa Zarbo at the letterhead address or by telephone at 561-472-3514.

Sincerely,

for Robert M. Carpenter
Colonel, U.S. Army
District Engineer

Enclosures

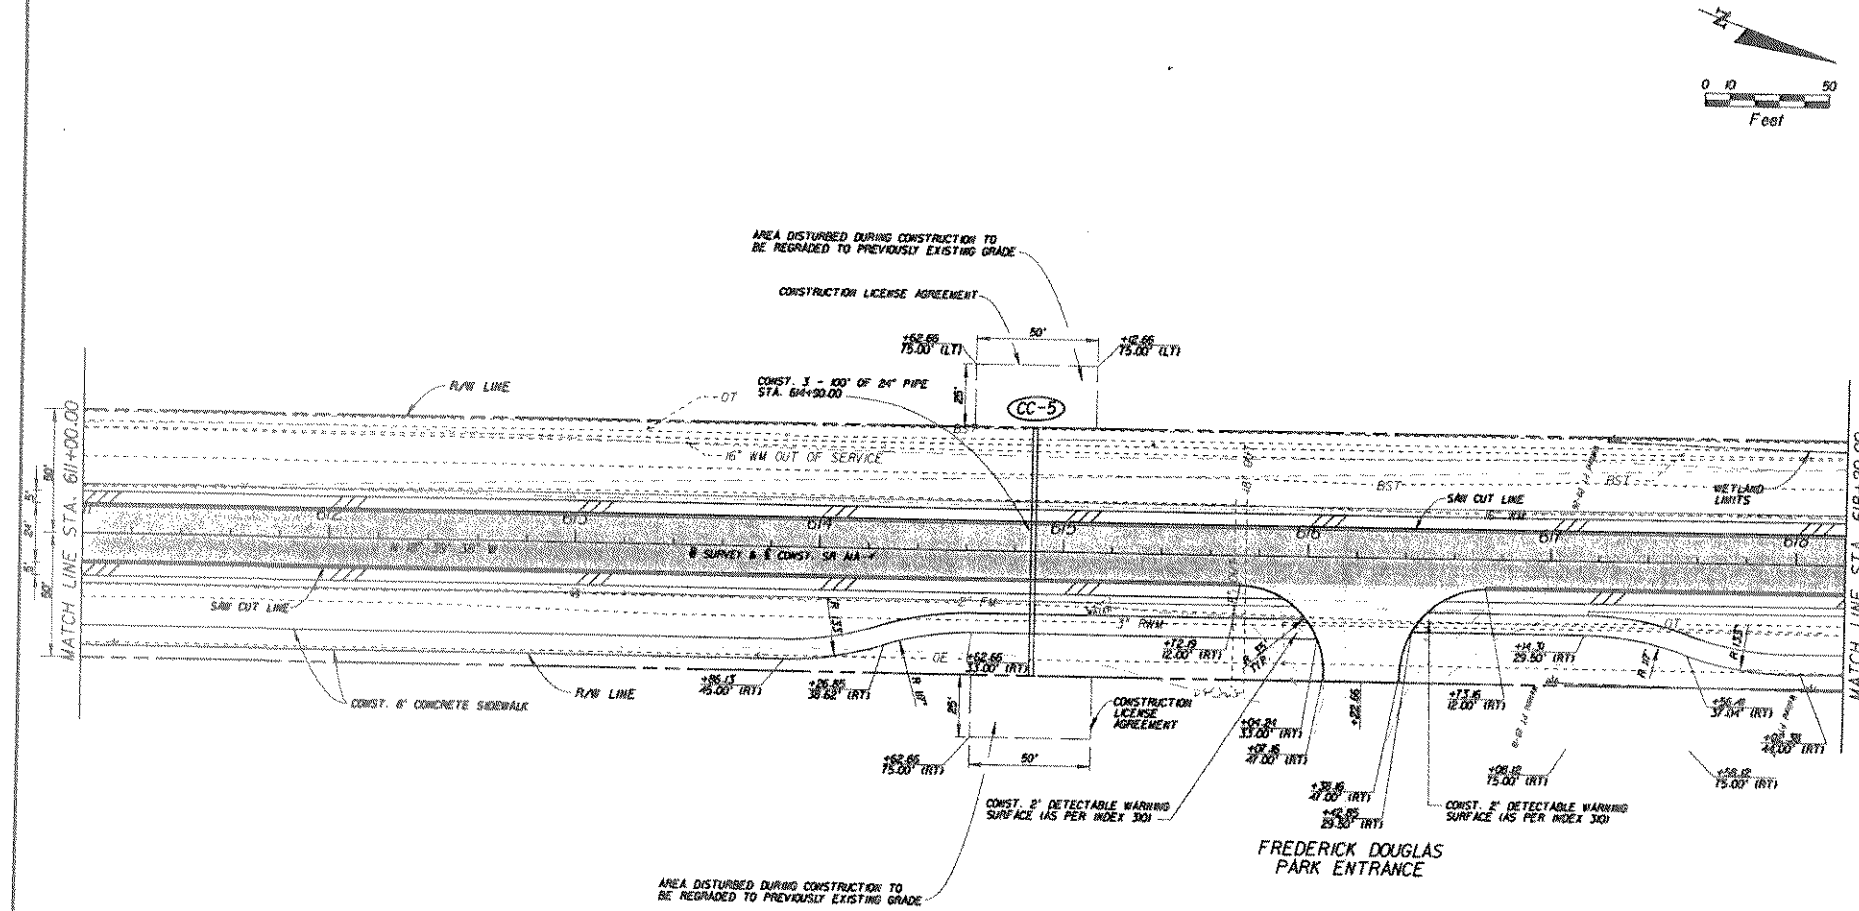


LEGEND

- MILLING AND RESURFACING
- PROPOSED SHOULDER
- NEW PAVEMENT

5/1/06

| REVISIONS | | | | | |
|---|---|---|---|---|---|
| DATE | BY | DESCRIPTION | DATE | BY | DESCRIPTION |
| | | | | | |

HNTB
8700 WEST FLAGLER ST
SUITE 200
MIAMI, FL 33174-2428
TEL: (305) 551-8100
FAX: (305) 551-2800
Certificate of Authorization: No. 6500
Gerty F. Charpentier, P.E. No. 47523

STATE OF FLORIDA
DEPARTMENT OF TRANSPORTATION

| ROAD NO. | COUNTY | FINANCIAL PROJECT ID |
|---|---|---|
| SR A1A | ST. LUCIE | 230296-1-52-01 |

# ROADWAY PLANS

SHEET NO. 54

NOTICE: THE OFFICIAL RECORD THIS SHEET IS THE ELECTRONIC FILE SIGNED AND SEALED UNDER RULE 61G15-23.1

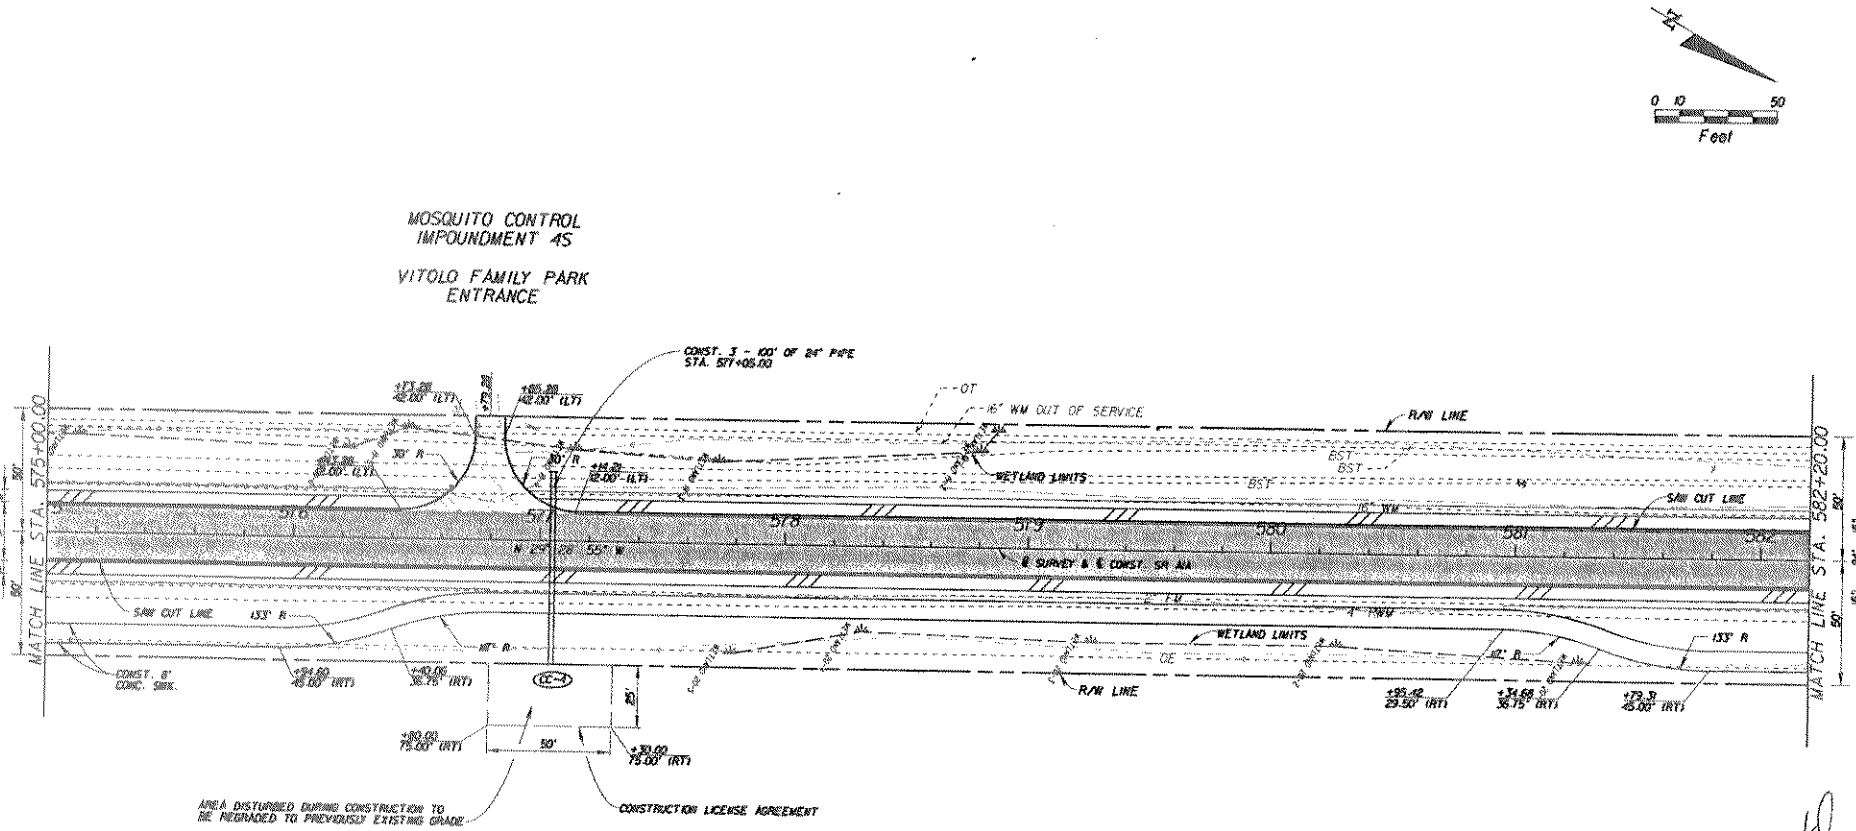


LEGEND

- MILLING AND RESURFACING
- PROPOSED SHOULDER
- NEW PAVEMENT

REVISIONS

| DATE | BY | DESCRIPTION | DATE | BY | DESCRIPTION |
|---|---|---|---|---|---|
| | | | | | |

HNTB
8700 WEST FLAGLER ST
SUITE 200
MIAMI, FL 33174-2428
TEL: (305) 551-8100
FAX: (305) 551-2800
Certificate of Authorization: No. 6500
Gorky F. Charpentier, P.E. No. 47523

STATE OF FLORIDA
DEPARTMENT OF TRANSPORTATION

| ROAD NO. | COUNTY | FINANCIAL PROJECT ID |
|---|---|---|
| SR A1A | ST. LUCIE | 230296-1-52-01 |

# ROADWAY PLANS

SHEET NO. 49

mfaura 5/11/2006 2:06:52 PM

NOTICE: THE OFFICIAL RECORD THIS SHEET IS THE ELECTRONIC FILE SIGNED AND SEALED UNDER RULE 61G15-23.0C

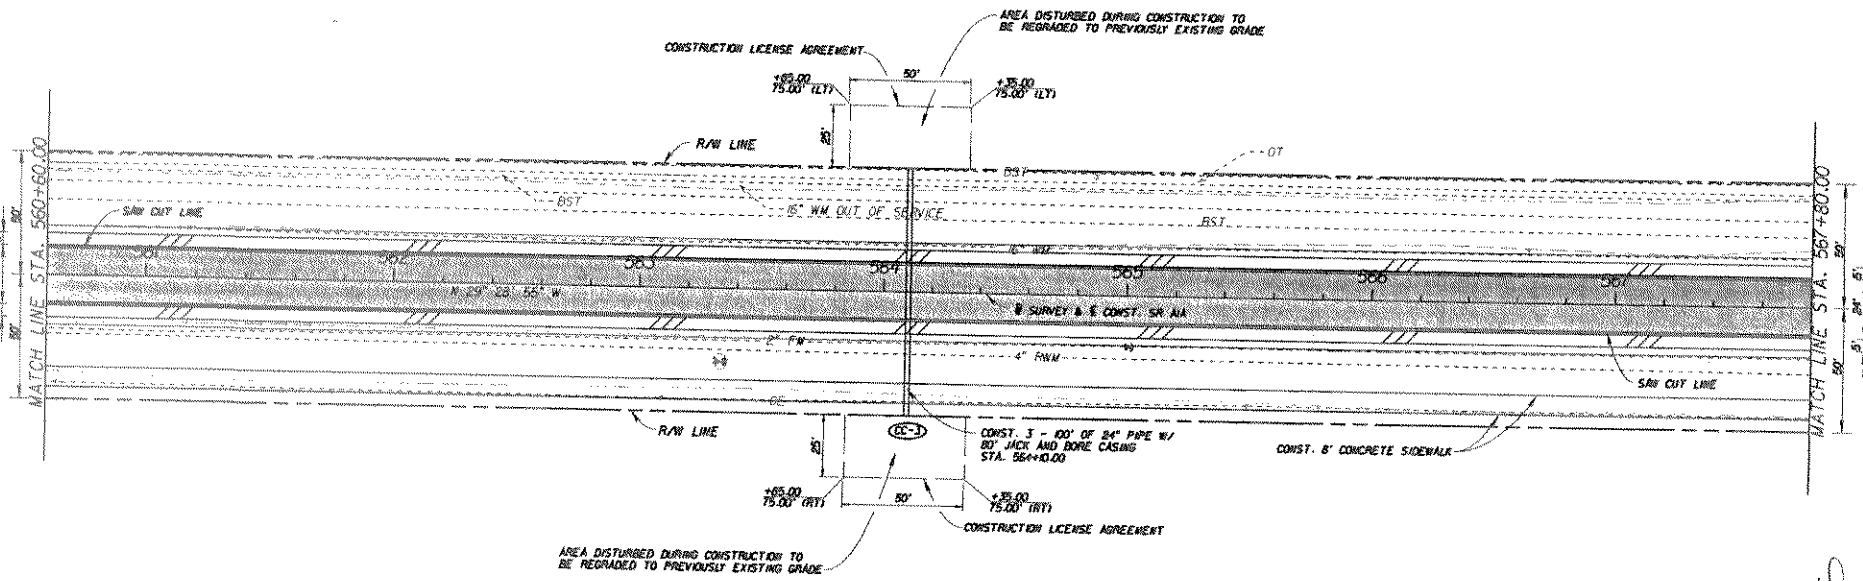


0 10 50
Feet

5/1/06

LEGEND

MILLING AND RESURFACING

PROPOSED SHOULDER

NOTICE: THE OFFICIAL RECORD THIS SHEET IS THE ELECTRONIC FILE SIGNED AND SEALED UNDER RULE 61G15-23.00

| REVISIONS | | | | | |
|---|---|---|---|---|---|
| DATE | BY | DESCRIPTION | DATE | BY | DESCRIPTION |
| | | | | | |

HNTB
8700 WEST FLAGLER ST
SUITE 200
MIAMI, FL 33174-2426
TEL: (305) 551-8100
FAX: (305) 551-2600
Certificate of Authorization: No. 6500
Garty F. Charpentier, P.E. No. 47523

STATE OF FLORIDA
DEPARTMENT OF TRANSPORTATION

| ROAD NO. | COUNTY | FINANCIAL PROJECT ID |
|---|---|---|
| SR A1A | ST. LUCIE | 230296-1-52-01 |

# ROADWAY PLANS

SHEET NO. 47

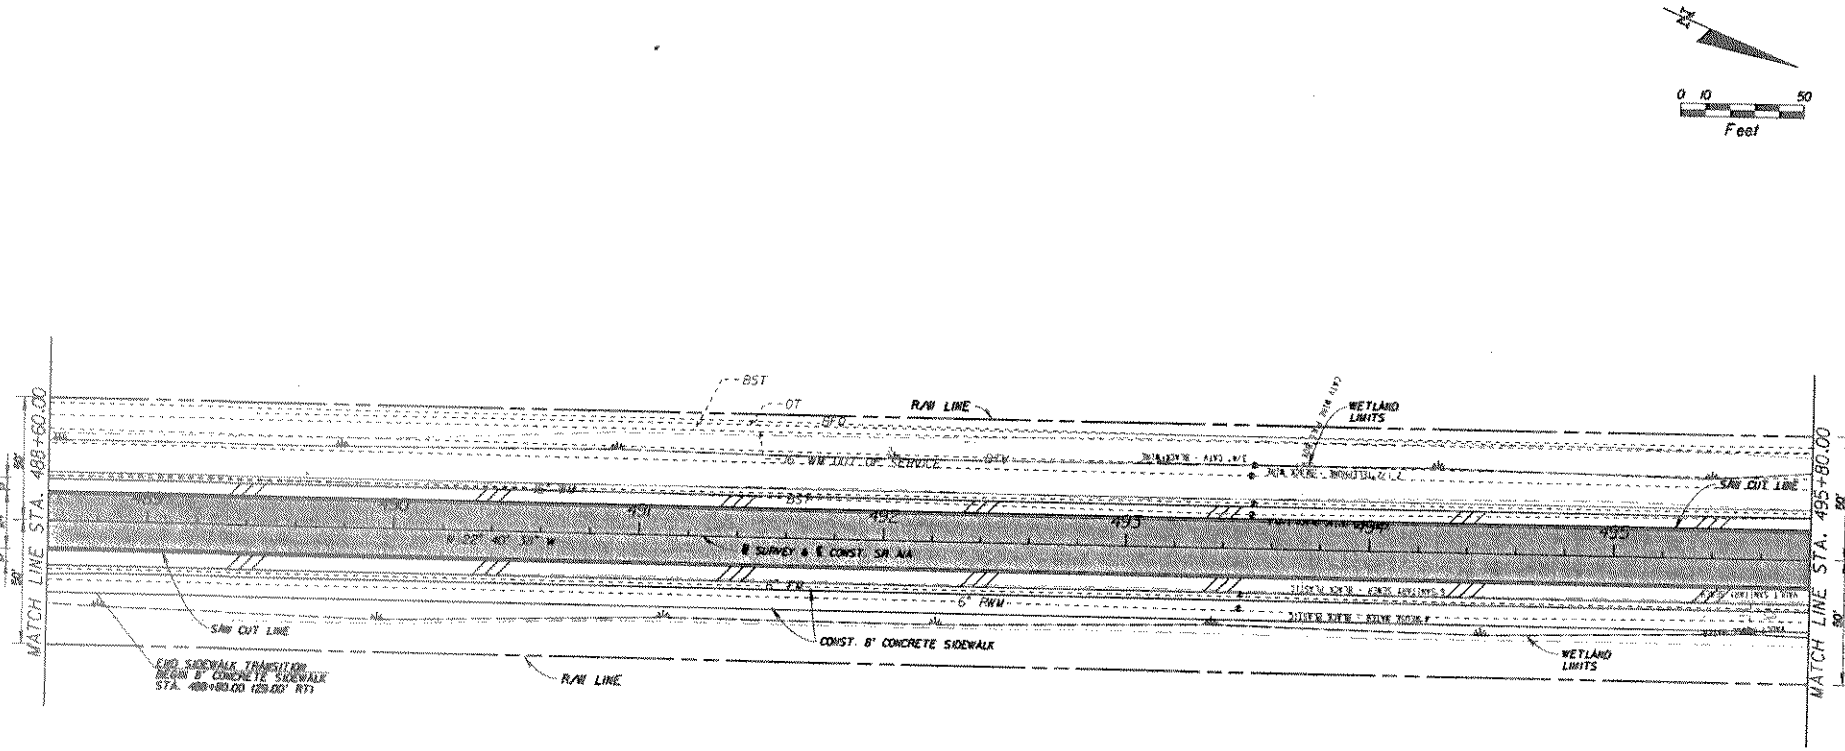


5/1/06

LEGEND

MILLING AND RESURFACING

PROPOSED SHOULDER

| REVISIONS | | | | | |
|---|---|---|---|---|---|
| DATE | BY | DESCRIPTION | DATE | BY | DESCRIPTION |
| | | | | | |

HNTB

8700 WEST FLAGLER ST
SUITE 200
MIAMI, FL 33174-2428
TEL: (305) 551-8100
FAX: (305) 551-2800

Certificate of Authorization: No. 6500
Gorky F. Charpentier, P.E. No. 47523

STATE OF FLORIDA
DEPARTMENT OF TRANSPORTATION

| ROAD NO. | COUNTY | FINANCIAL PROJECT ID |
|---|---|---|
| SR A1A | ST. LUCIE | 230296-1-52-01 |

# ROADWAY PLANS

SHEET NO. 37

5/1/2006 2:06:03 PM

NOTICE: THIS SHEET IS THE ELECTRONIC FILE SEALED AND SEALED UNDER RULE 61G15-23.0