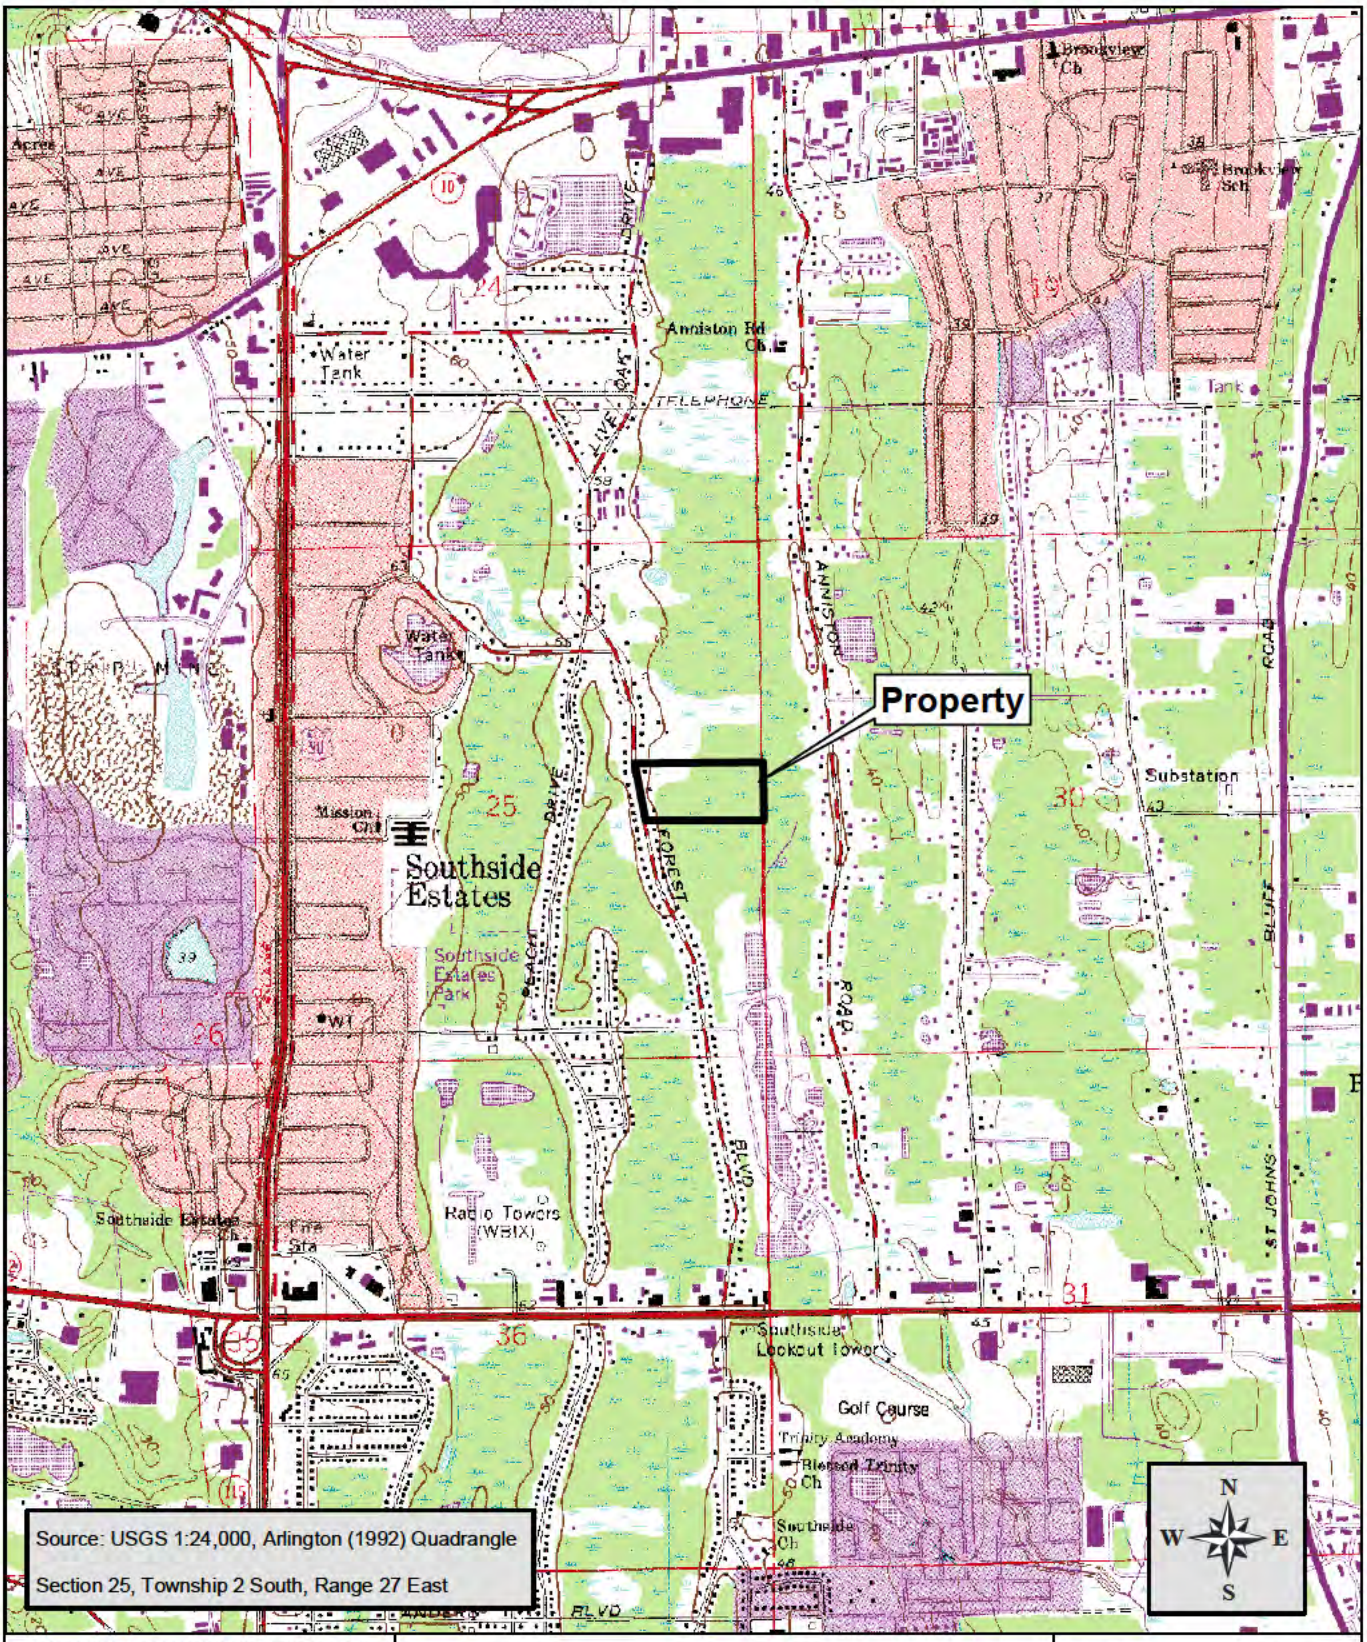

PEACOCK CONSULTING GROUP, LLC
12058 San Jose Boulevard, Suite 604, Jacksonville, Florida 32223
(904) 268-1766 phone (904) 268-1729 fax

Forest Boulevard Subdivision

Duval County, Florida

Location/Topographic Map

Figure:	1
Scale:	1"=2000'
Date:	June 2015

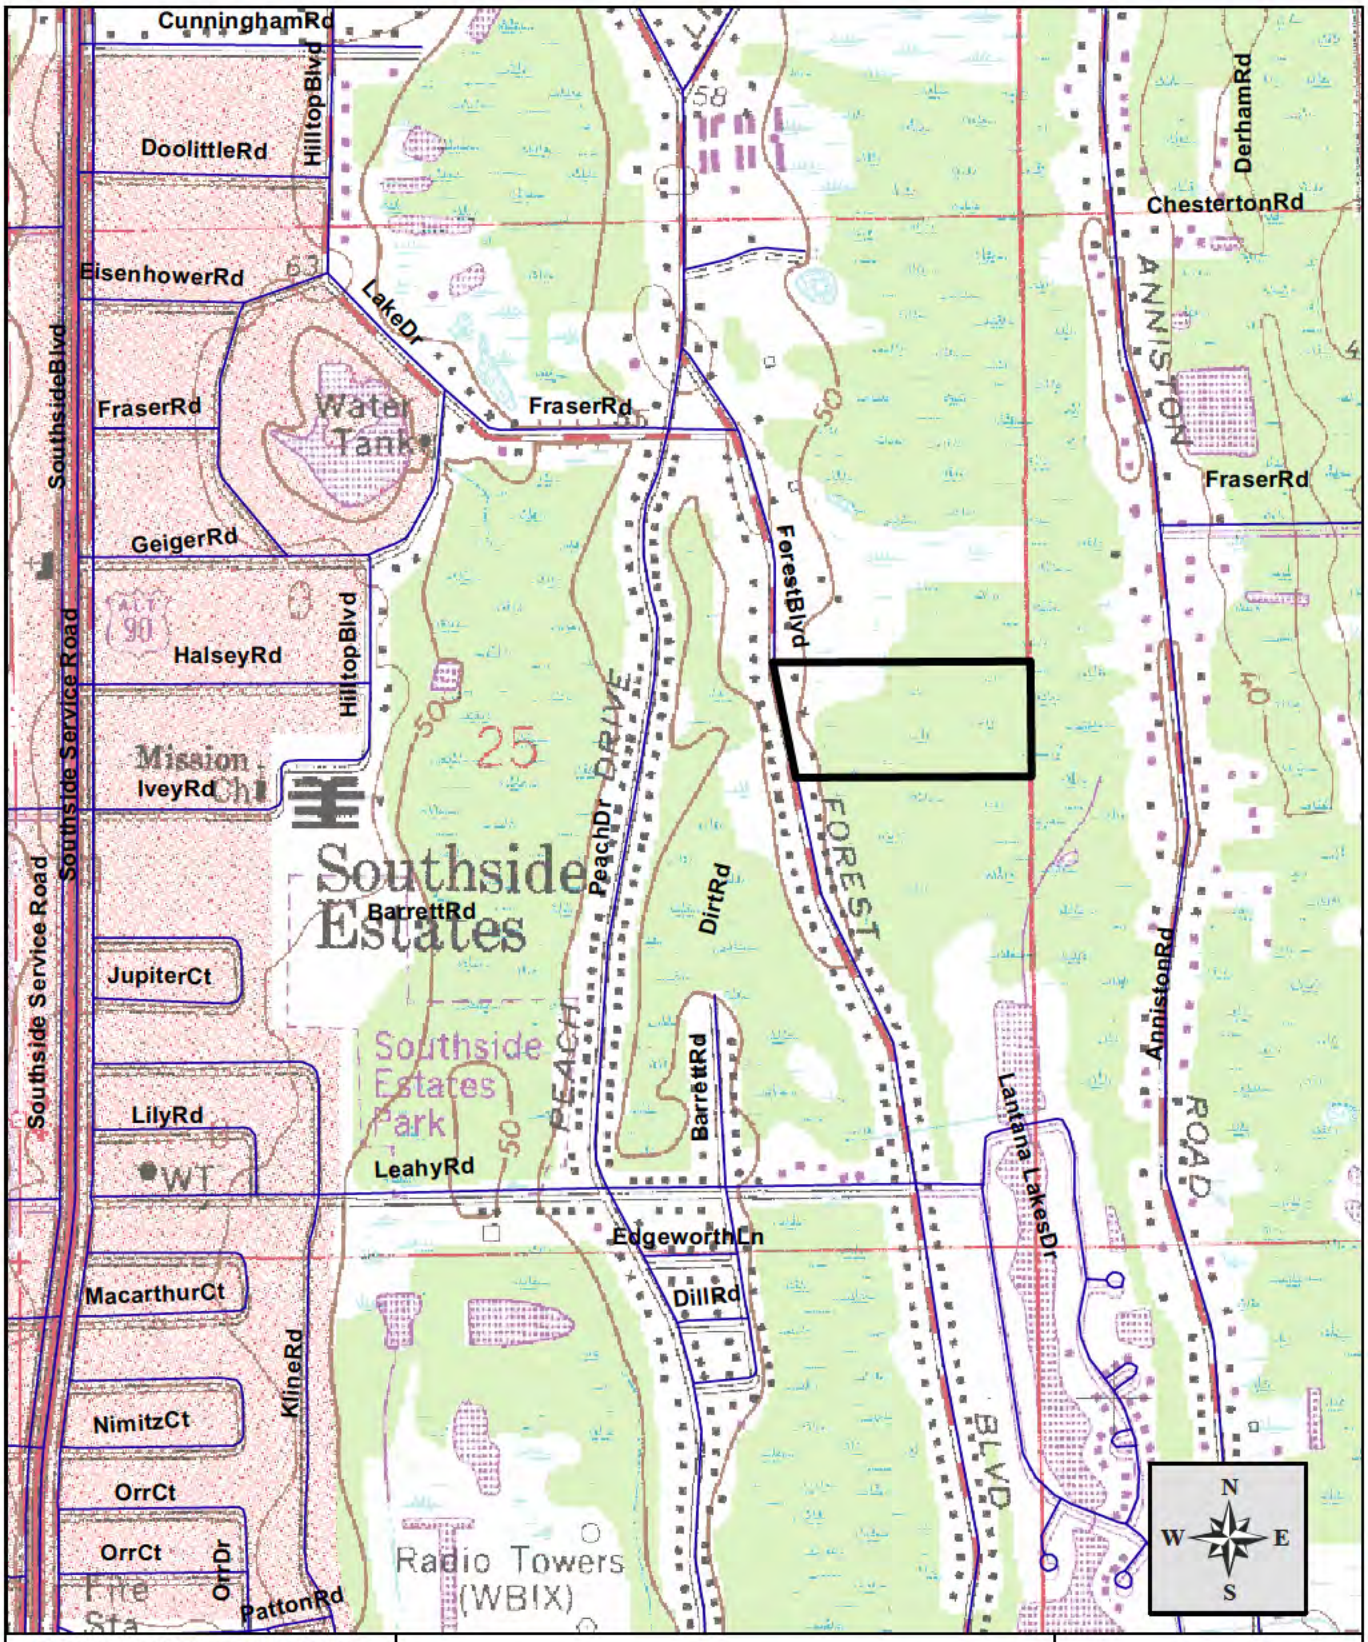

PEACOCK CONSULTING GROUP, LLC
12058 San Jose Boulevard, Suite 604, Jacksonville, Florida 32223
(904) 268-1766 phone (904) 268-1729 fax

Forest Boulevard Subdivision

Duval County, Florida

Vicinity Map

Figure:	2
Scale:	1"=1000'
Date:	June 2015

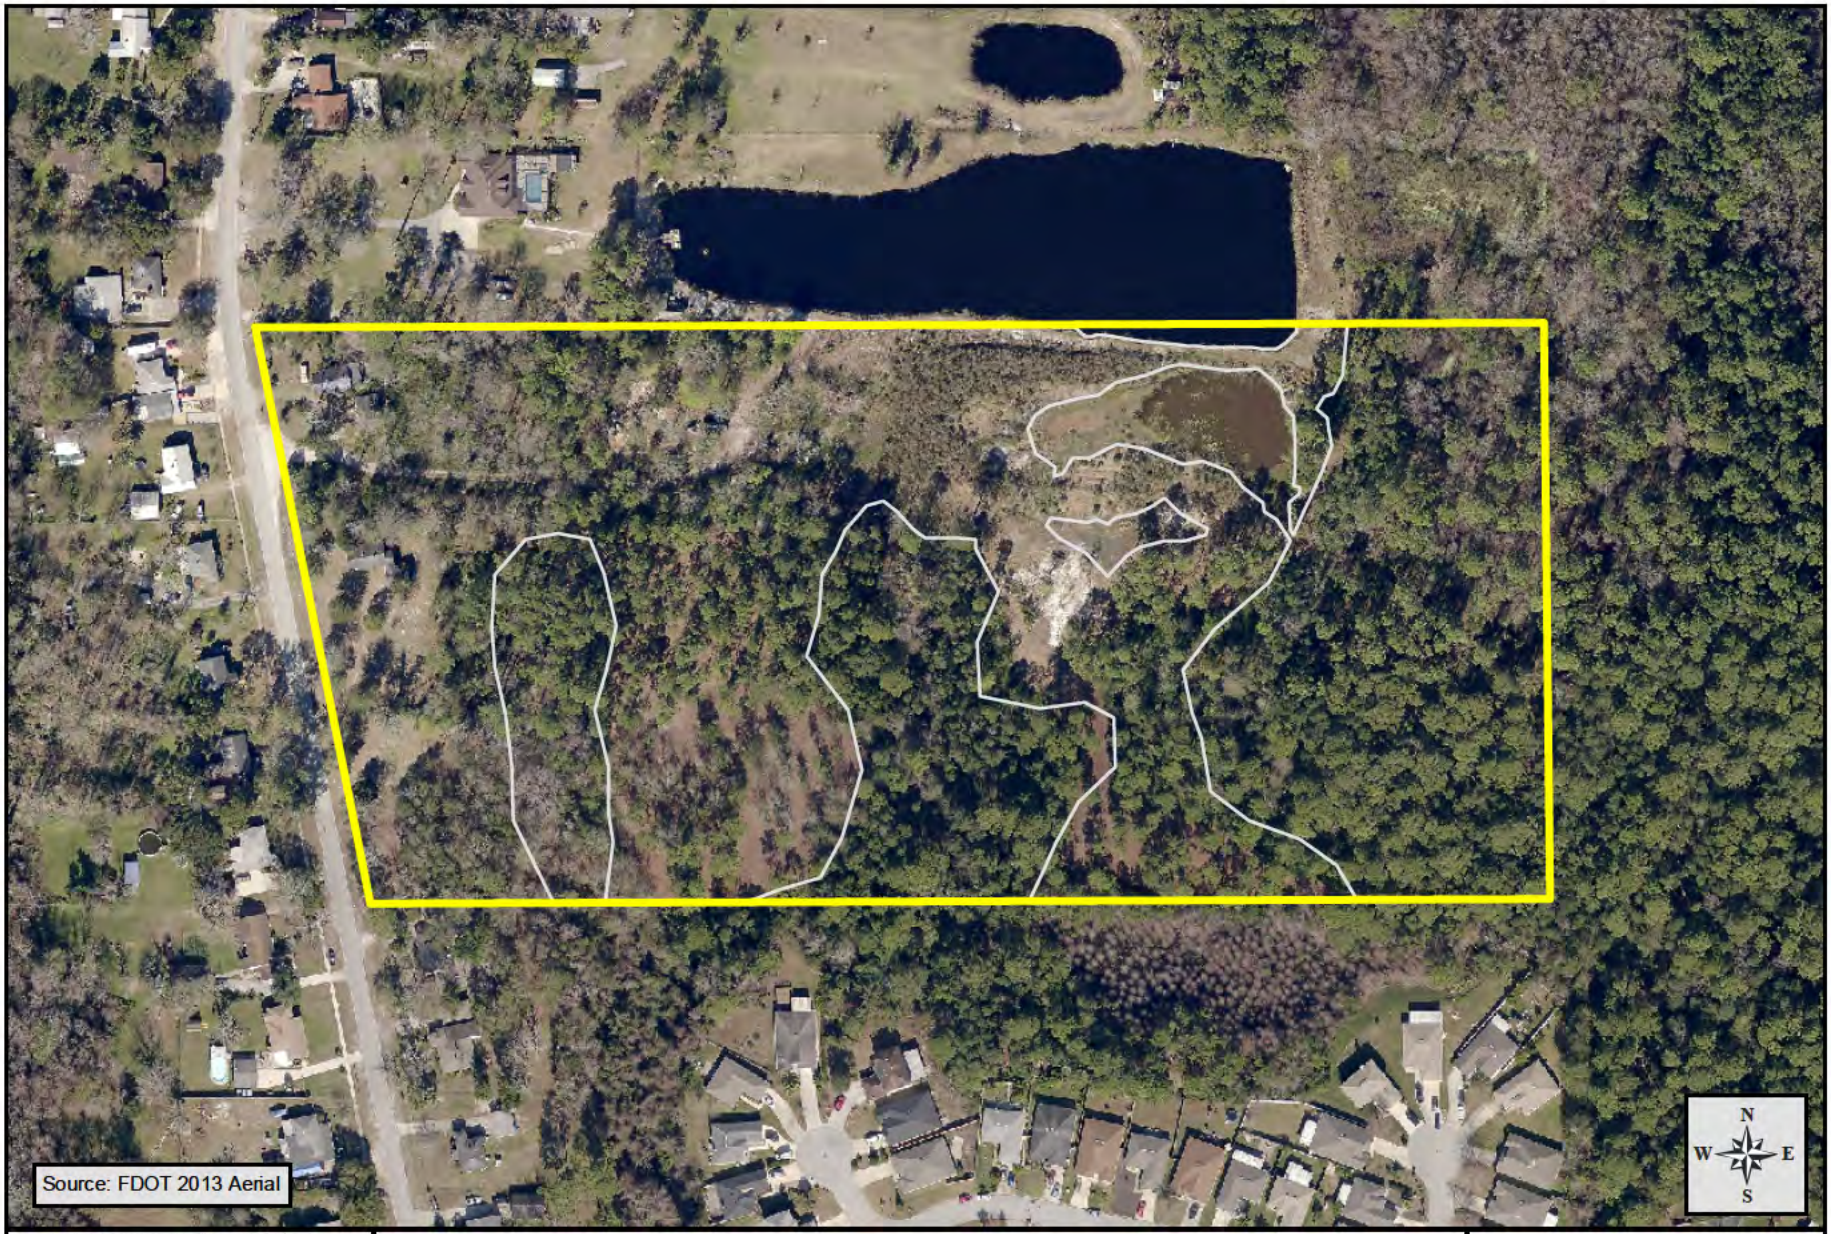

PEACOCK CONSULTING GROUP, LLC
12058 San Jose Boulevard, Suite 604, Jacksonville, Florida 32223
(904) 268-1766 phone (904) 268-1729 fax

Forest Boulevard Subdivision

Duval County, Florida

Current Aerial Photograph with Surveyed Wetlands

Figure:	3
Scale:	1"=200'
Date:	June 2015

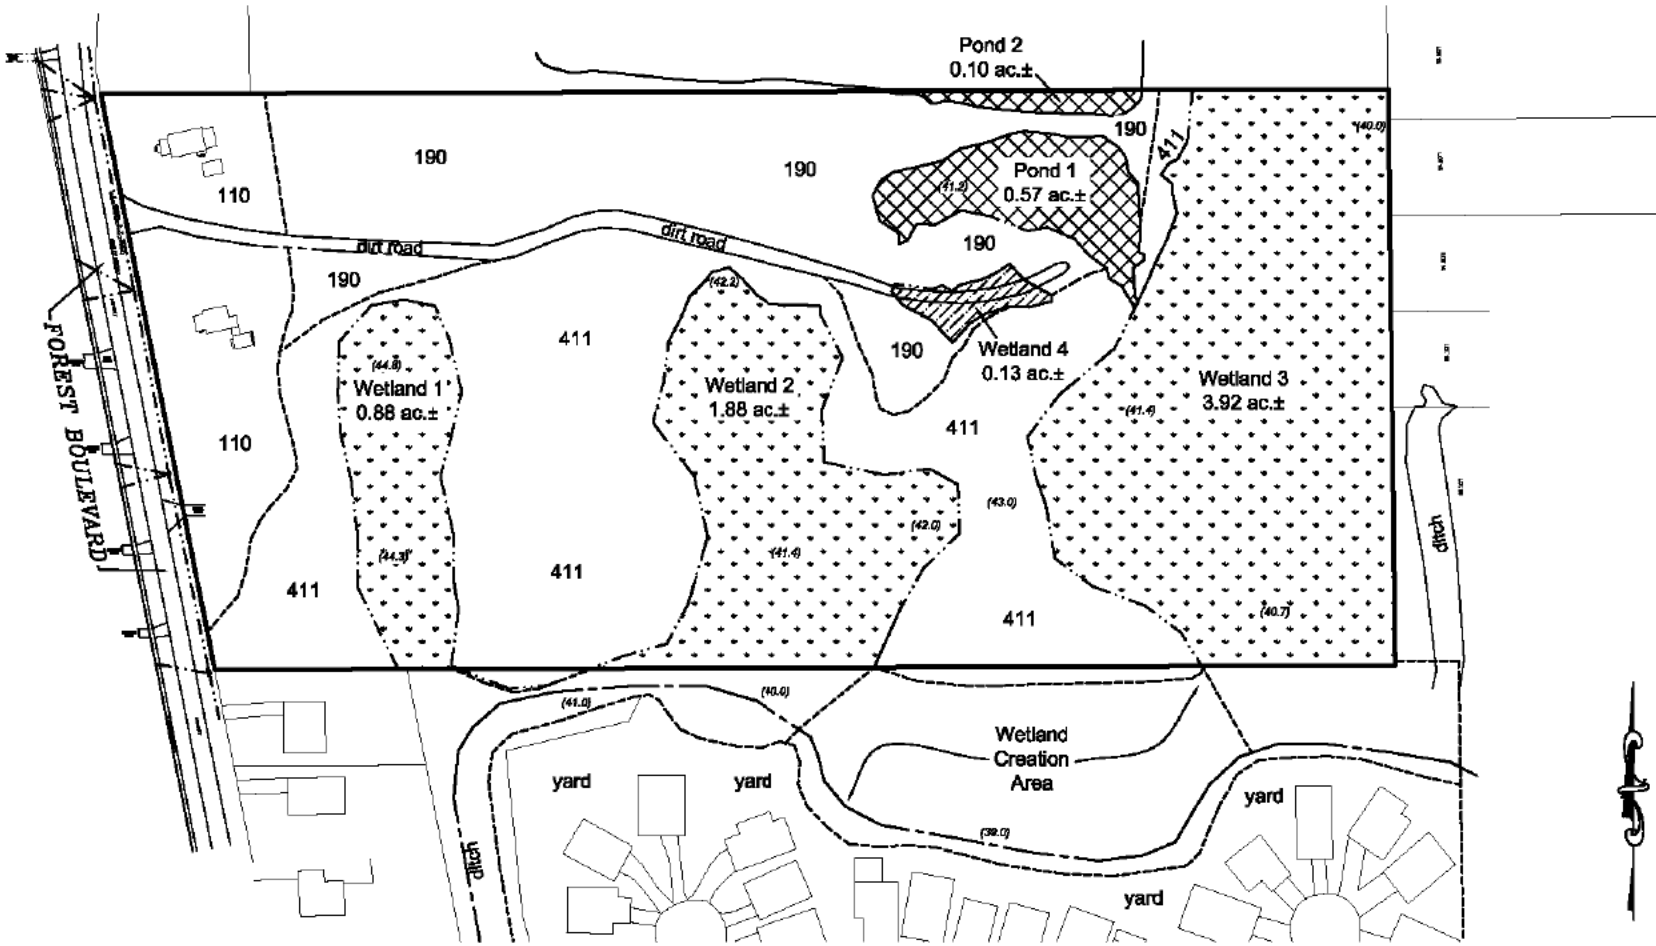

Legend:

——— - Project Boundary

—·—·— - Wetland Line

---------- - Vegetative Community Break

Uplands: ..... 10.23 ac.±

110 - Residential, Low Density (FLUCFCS 110) ..... 1.60 ac.±

190 - Open Land (FLUCFCS 190) ..... 3.59 ac.±

411 - Pine Flatwoods (FLUCFCS 411) ..... 5.04 ac.±

Wetlands and Other Surface Waters: ..... 7.48 ac.±

- Livestock Watering Ponds (FLUCFCS 524) ..... 0.67 ac.±
- Inland Ponds and Sloughs (FLUCFCS 616) ..... 6.68 ac.±
- Vegetated Non-Forested (rutted area) (FLUCFCS 640) ..... 0.13 ac.±

Total: 17.71 ac.±

PEACOCK CONSULTING GROUP, LLC
12058 San Jose Boulevard, Suite 604
Jacksonville, Florida 32223
(904) 268-1768 phone (904) 288-1729 fax

Forest Boulevard Subdivision

Duval County, Florida

Existing Site Conditions

Figure:	4
Scale:	1"=200'
Date:	June 2015

C:\DANIELLE\GRAPHICS\Byron_Graphics\2015\Forest_Blvd\Forest_Blvd_061415.dwg, Existing, 6/15/2015 8:52:38 PM

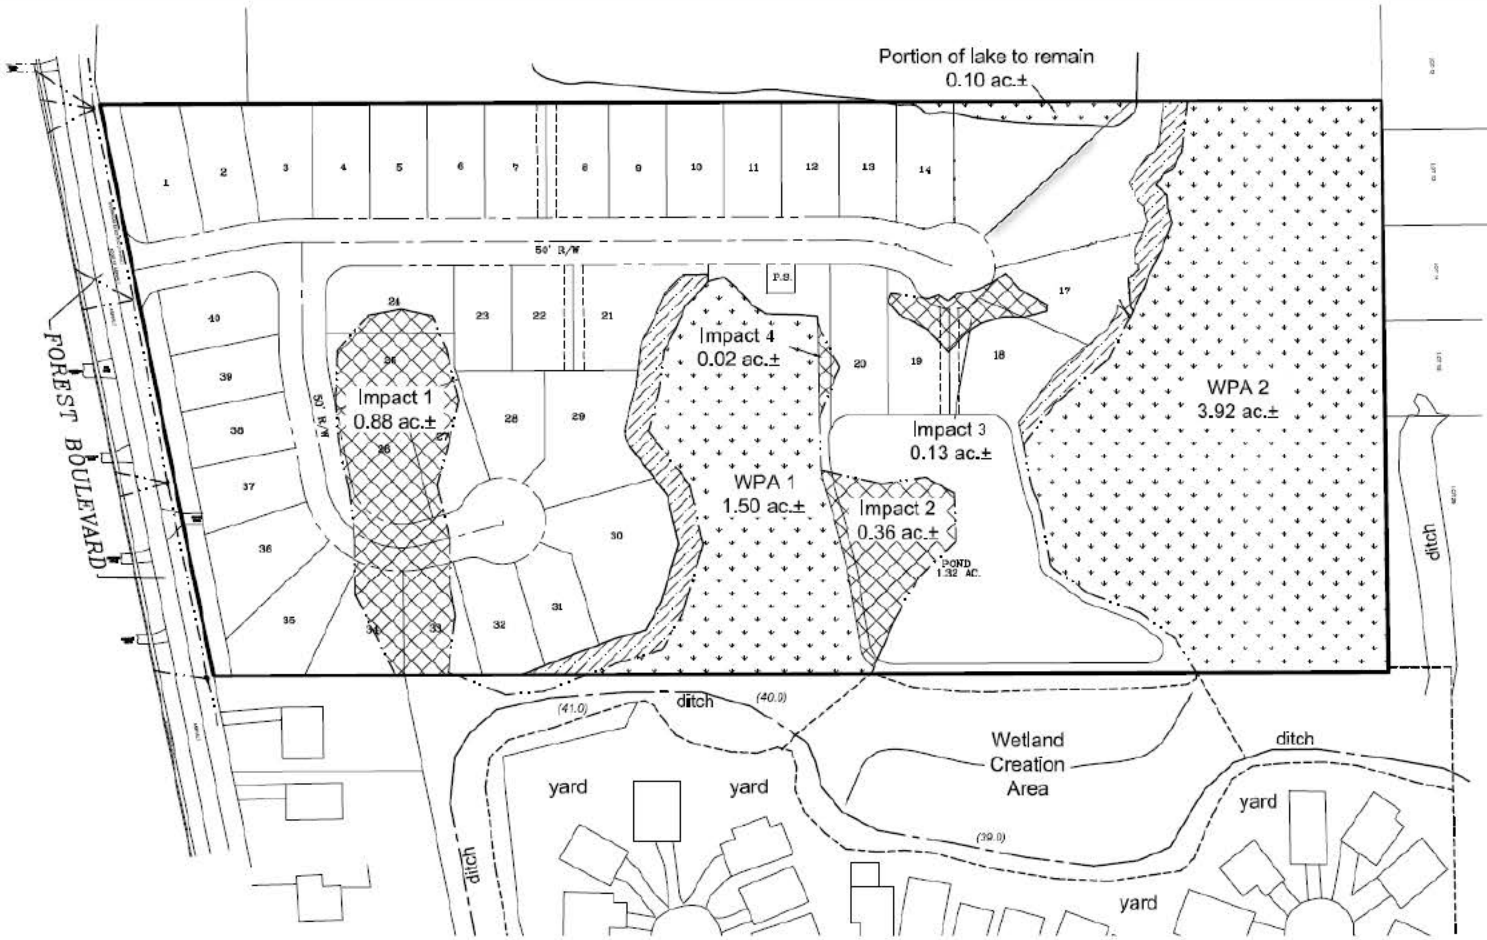

Legend:

——— - Project Boundary

—··—··— - Wetland Line

- Wetland Impacts ..... 1.39 ac.±
- Wetlands to Remain ..... 5.52 ac.±
- Upland Buffer ..... 0.51 ac.±

PEACOCK CONSULTING GROUP, LLC

12058 San Jose Boulevard, Suite 604
Jacksonville, Florida 32223
(904) 268-1786 phone (904) 268-1729 fax

Forest Boulevard Subdivision

Duval County, Florida

Proposed Site Conditions

Figure:	5
Scale:	1"=200'
Date:	June 2015

G:\DANIELLE\GRAPHICS\Byron_Graphics\2015\Forest_Blvd\Forest_Blvd_062015.dwg, Proposed, 6/26/2015 11:54:15 AM