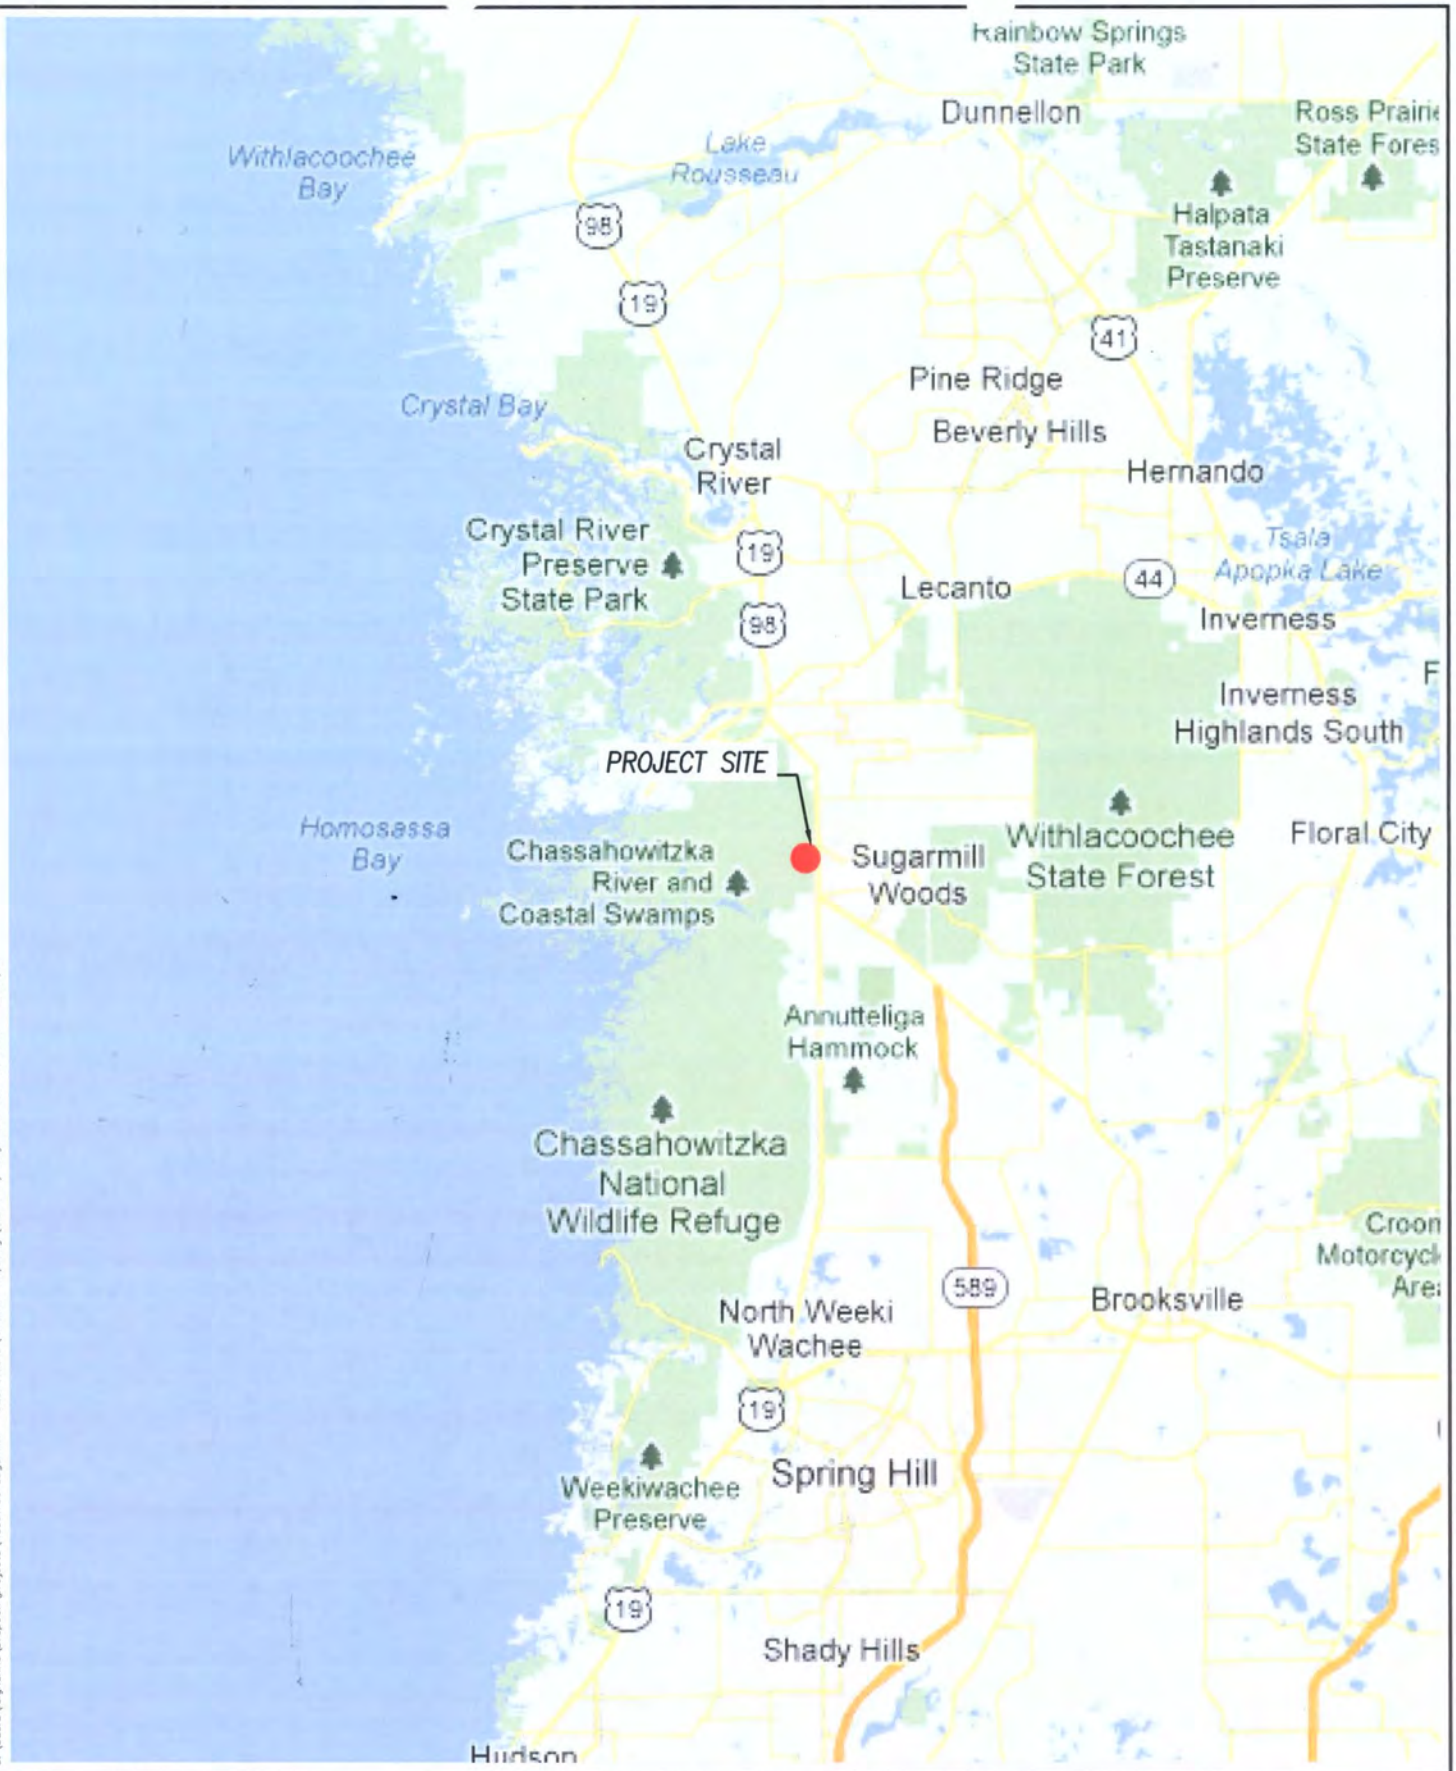

HAMILTON
ENGINEERING & SURVEYING, INC.

311 North Newport Avenue, Suite 100
Tampa, FL 33606 LB#8474
Tel (813) 250-3535
Fax (813) 250-3636

LOCATION MAP
RACETRAC SUGARMILL

SEC TWP RGE	JOB NUMBER	DRAWN BY	DATE	SHEET
13-20S-17E	02576.0018	LAE	10-4-2012	

C:\Users\leighanne\Dropbox\projects\RaceTrac Sugarmill - 02576.0018\location map.dwg (8.5 x 11) LeighAnnE Oct 04, 2012 - 12:21pm

SUGARMILL WOODS, HOMOSASSA HILLS

RANGE 17 E | SEE MAP 43 | RANGE 17 E | RANGE 18 E

K L M N

20 21 22 23 24

TOWNSHIP 20 S

SEE MAP 54 | SEE MAP 56

Chassahowitzka

Swamp

34448

34446

SUGARMILL WOODS

Project Location

INDUSTRIAL LN

HOMOSASSA SPRINGS INDUSTRIAL PARK

TEX PT

BURNT BRIDGE RD

MC LAUGHLIN TRAIL

WHISPERING PINES MHP

CHASSAHOWITZKA NATIONAL WILDLIFE REFUGE HEADQUARTERS

HOMOSSASSA FIRE TOWER

ZAHRINGER'S ATLANTA MHP

INTERNATIONAL

SUNCOAST BLVD

6500S

7500S

9500S

Salt Creek

LYKES TRAIL

LOTUS PT

GATE

TURKEYNECK CT

YORKIO WY

HUEY PATH

W MISS MAGGIE DR

480

19

98

WAGON WHEEL PLAZA SHOPPING CTR.

COVERED WAGON RV PARK

HOWARD'S FLEA MARKET

HOMOSASSA HILLS

ZIG ZAG CT

SHROPSHIRE VILLAGE MHP

W CARDINAL ST

AMERICAN RIVER RENDEZVOUS MHP

SEDALIA CT

SEDATE CT

SEDAN CT

APPIAN ST

SUGARMILL MEDICAL CENTER

CYPRESS BLVD

CYPRESS GOLF COURSE

SUGARMILL PLAZA SHOPPING CTR.

INTERNATIONAL BUSINESS PLAZA

SYCAMORE DR

SUGARMILL MANOR ALF

SWEETGUM CT N

PITCAIRN CT

W OAK PARK BLVD

PONCE DE LEON BLVD

GREENTREE ST

7100W

© MAPSource, St. Petersburg, FL

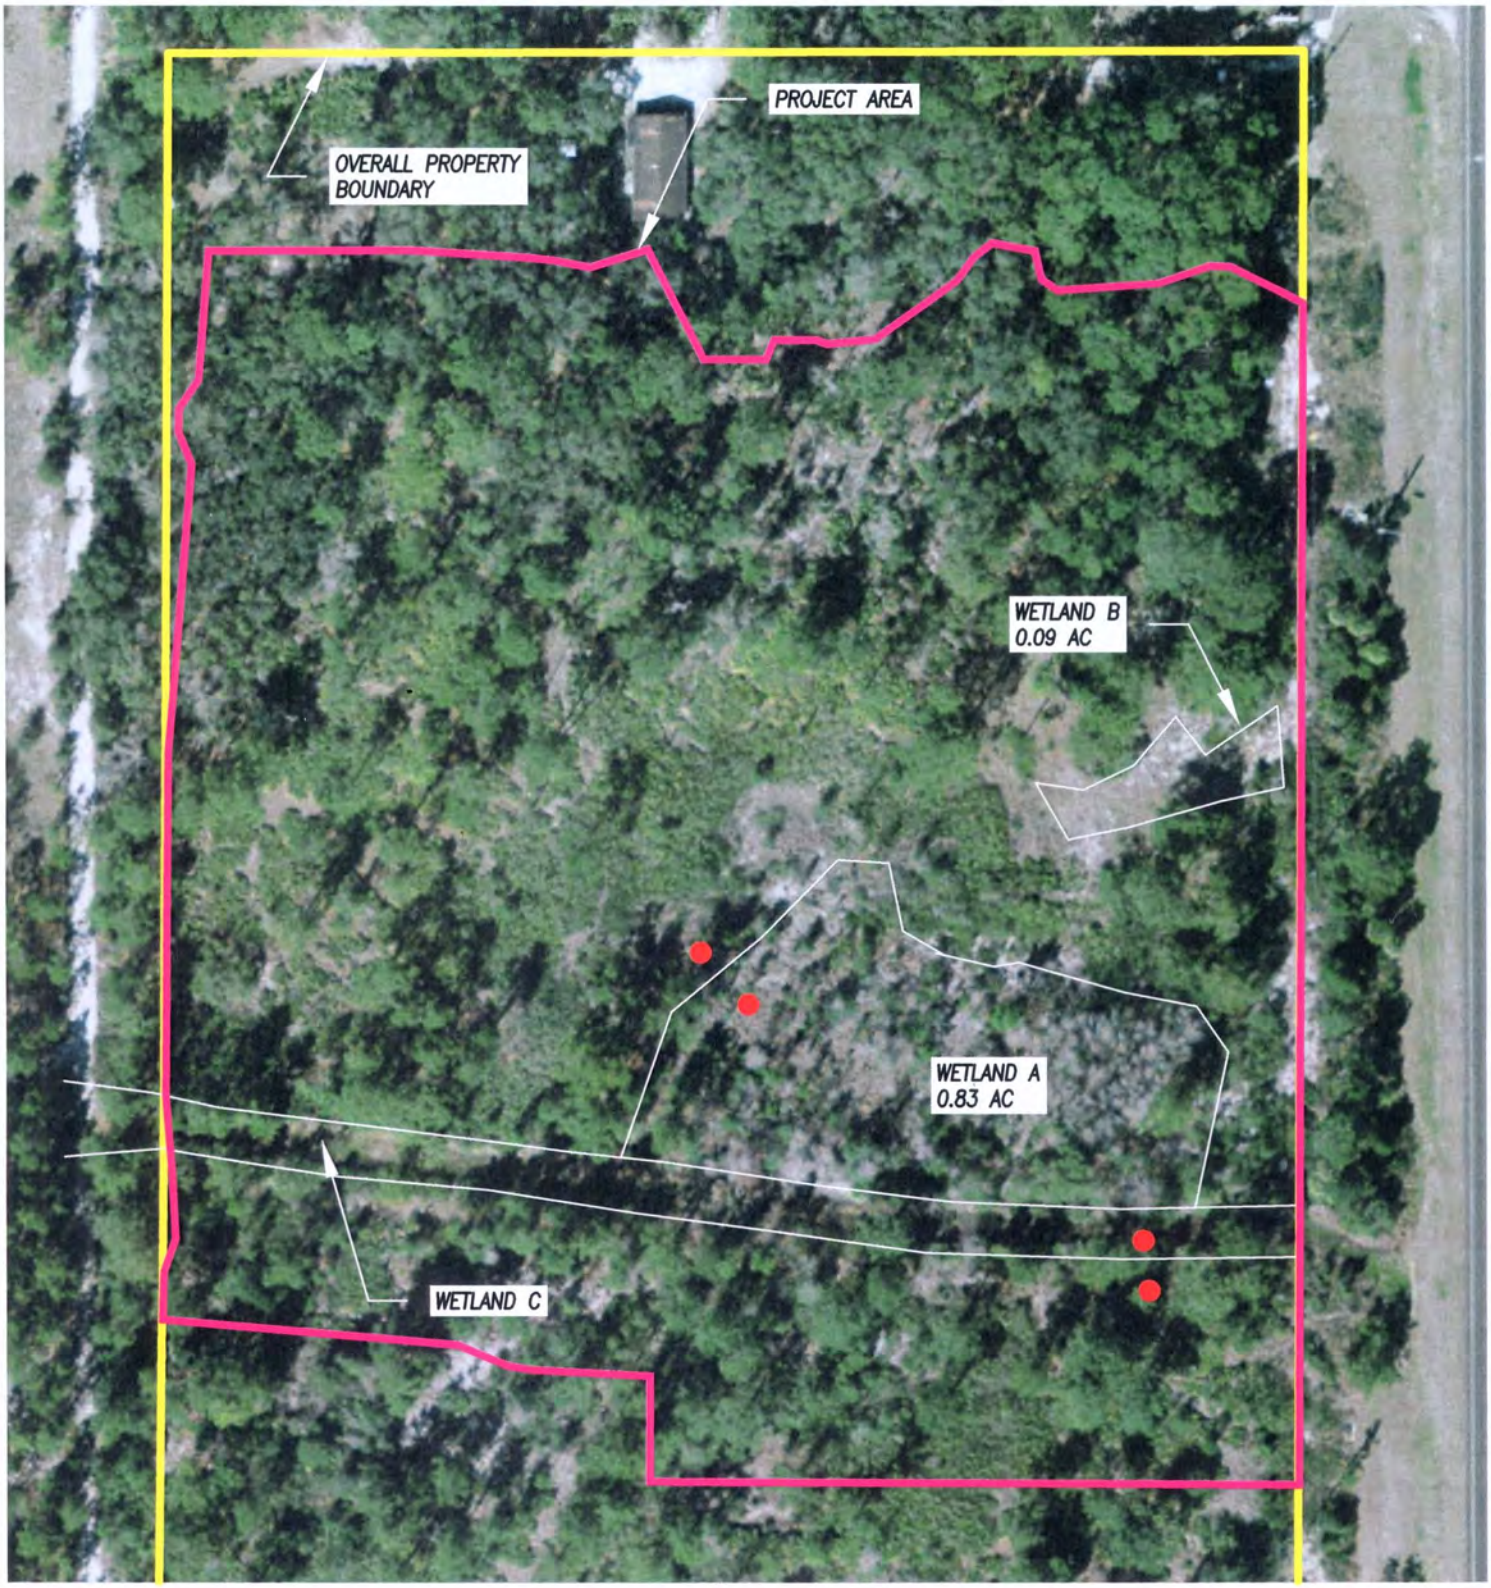

C:\Users\leighanne\Dropbox\projects\Racetrac Sugarmill - 02576.0018\Agencies\ACOE\wetland line aerial.dwg (100 scale) LeighAnnE Oct 04, 2012 - 5:59pm

HAMILTON
ENGINEERING & SURVEYING, INC.
311 North Newport Avenue, Suite 100
Tampa, FL 33606
LB#8474
Tel (813) 250-3535
Fax (813) 250-3636

WETLAND LIMITS AERIAL
RACETRAC SUGARMILL

SEC TWP RGE	JOB NUMBER	DRAWN BY	DATE	SHEET
13-20S-17E	02576.0018	LAE	8-20-2012	

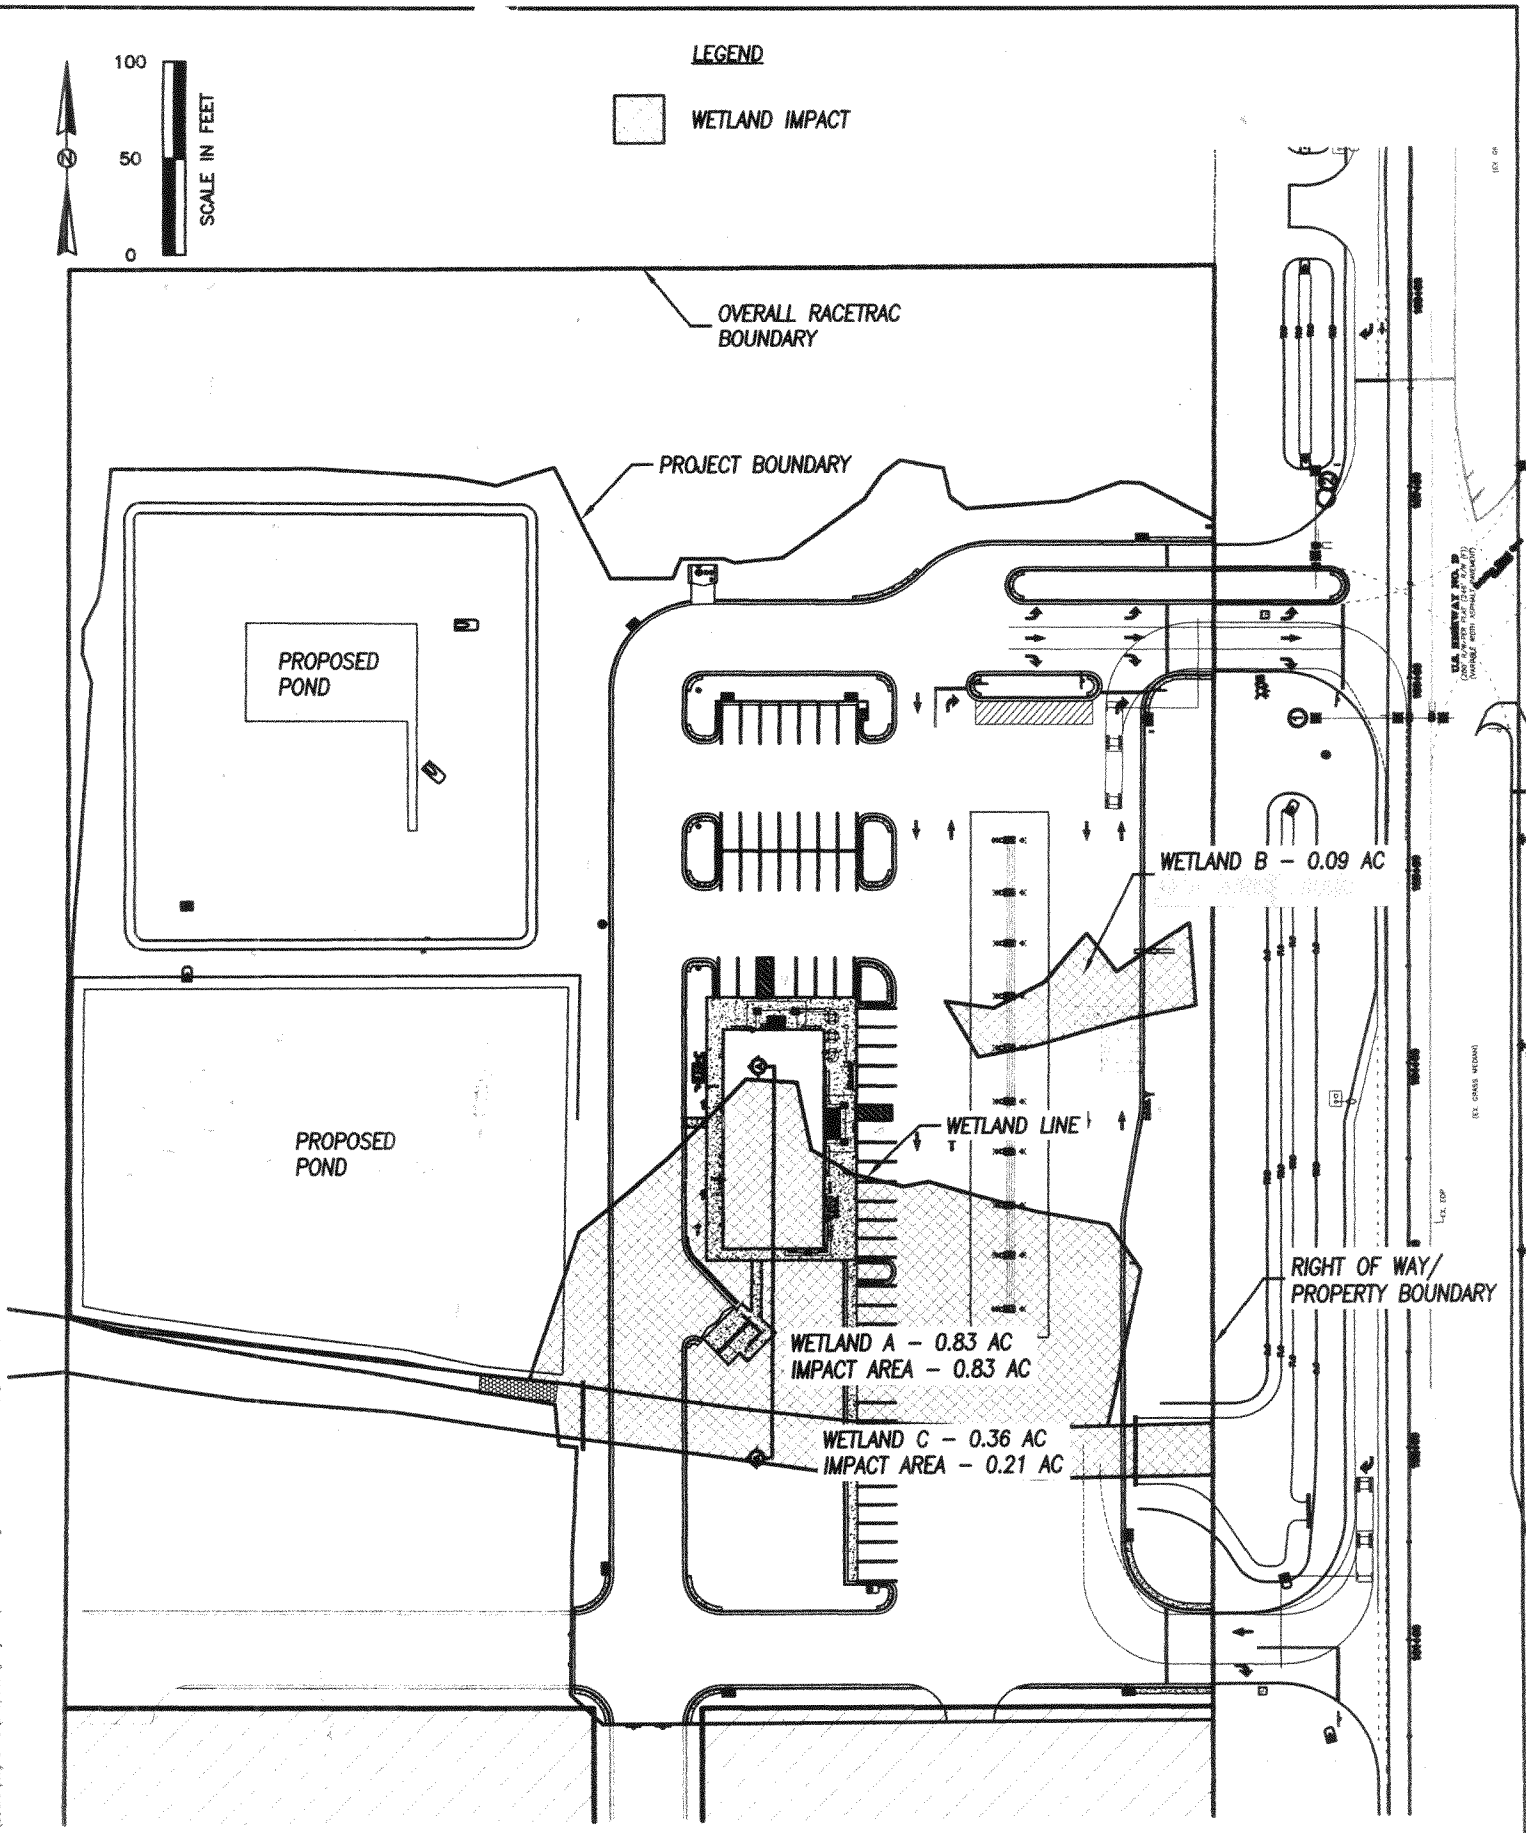

C:\Users\leighanne\Dropbox\projects\RaceTrac Sugarmill – 02576.0018\Agencies\ACOE\permit drawings.dwg (8.5 x 11) LeighAnnE Oct 04, 2012 – 5:44pm

HAMILTON
ENGINEERING & SURVEYING, INC.
311 North Newport Avenue, Suite 100
Tampa, FL 33606
LB#8474
Tel (813) 250-3535
Fax (813) 250-3636

OVERALL SITE PLAN
RACETRAC SUGARMILL

SEC TWP RGE	JOB NUMBER	DRAWN BY	DATE	SHEET
13–20S–17E	02576.0018	LAE	9–19–2012	