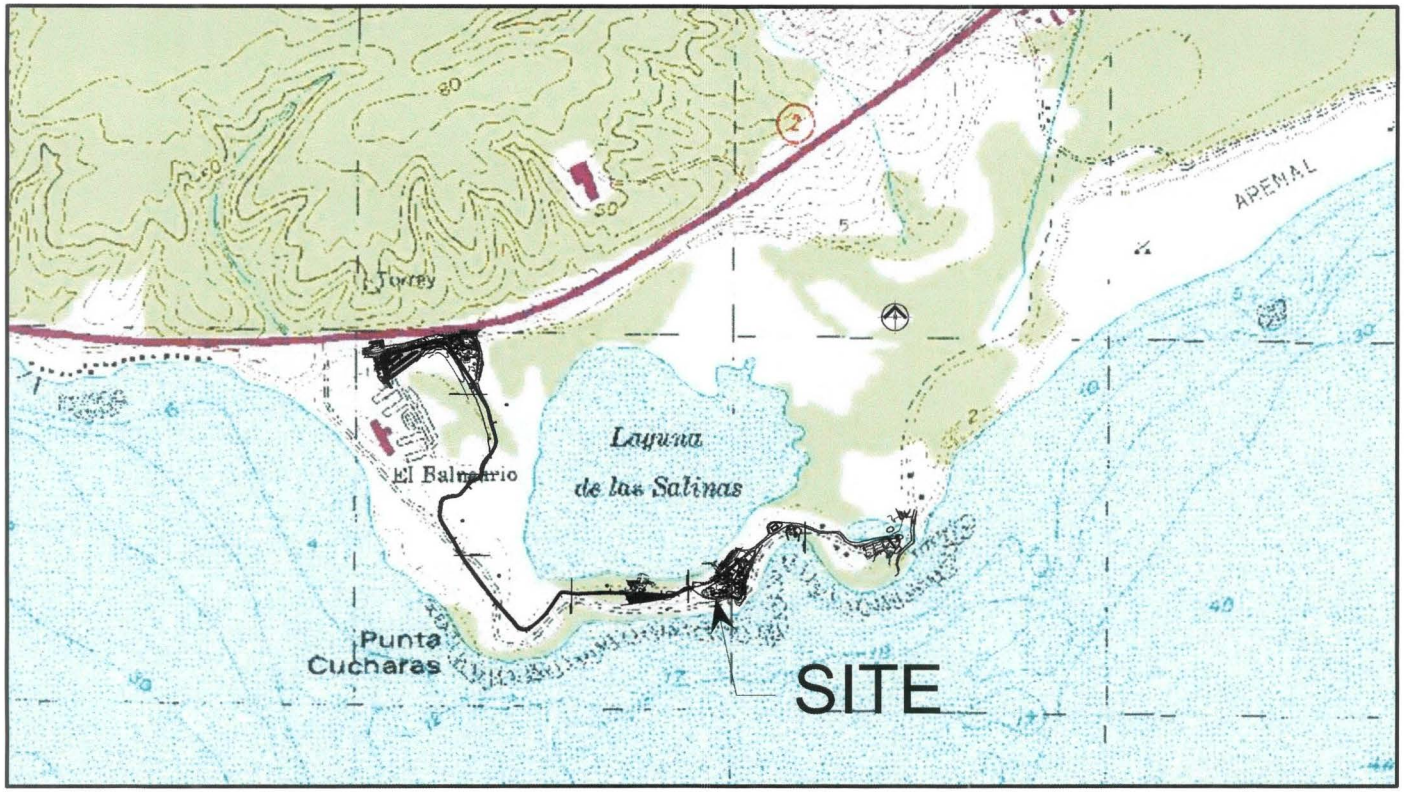

Project:

RECREATIONAL AND EDUCATIONAL INFRASTRUCTURE AT PUNTA CUCHARAS NATURAL RESERVE

CANAS WARD, PONCE, P.R.

INTEGRA
architects & engineers, PSC
(787) 767.2111 www. integrapr.com

This document, its content and concept are the sole property of integra. Use, reproduction, or modification of any part or entirily are expressly prohibited, except as agreed in writing.
© INTEGRA DESIGN GROUP ARCHITECTS AND ENGINEERS, PSC

DRNA

LOCATION PLAN

SHEET INFORMATION:

DATE SUBMITTED:	PROJECT No.:
OCTOBER 12, 2012	58-1702
SCALE:	DESCRIPTION:
1:20,000	2

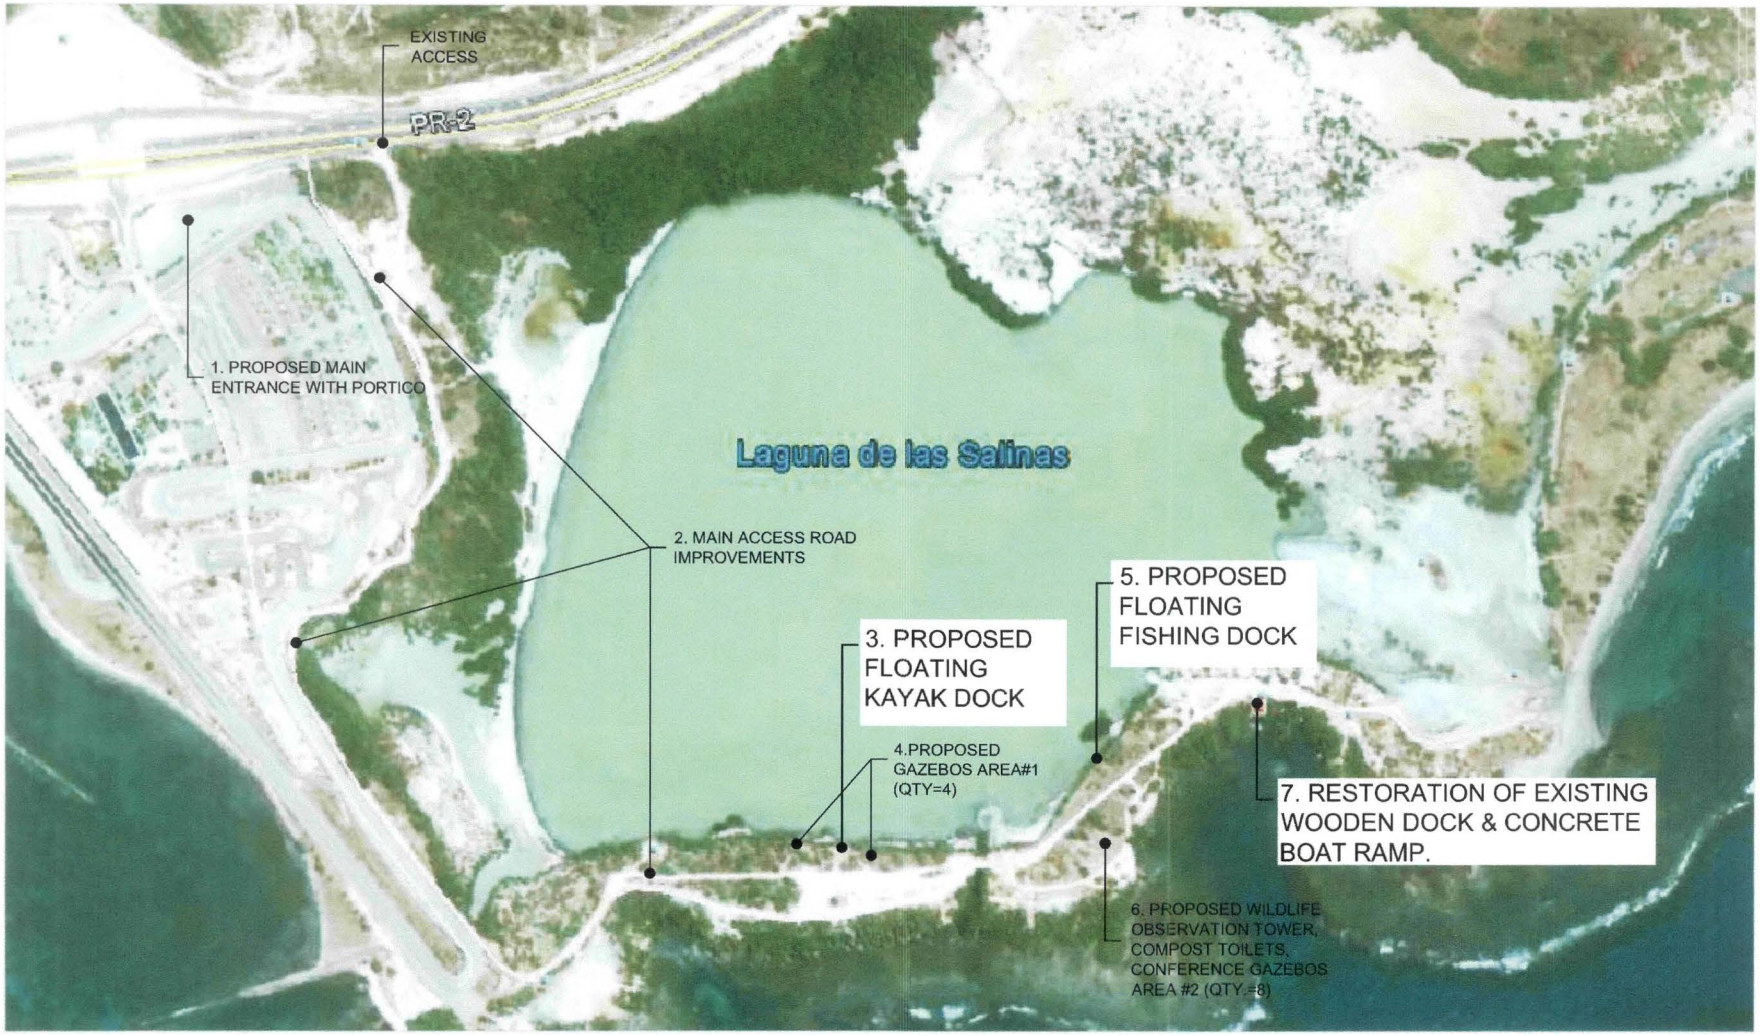

Project:

RECREATIONAL AND EDUCATIONAL INFRASTRUCTURE AT PUNTA CUCHARAS NATURAL RESERVE

CANAS WARD, PONCE, P.R.

INTEGRA architects & engineers, PSC
(787) 767.2111 www. integrapr.com

This document, its content and concept are the sole property of integra. Use, reproduction, or modification of any part or entirily are expressly prohibited, except as agreed in writing.
© INTEGRA DESIGN GROUP ARCHITECTS AND ENGINEERS, PSC

DRNA

PROPOSED PROJECT

SHEET INFORMATION:	
DATE SUBMITTED: OCTOBER 12, 2012	PROJECT No.: 58-1702
SCALE: N.T.S.	DESCRIPTION: 4

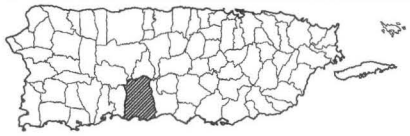

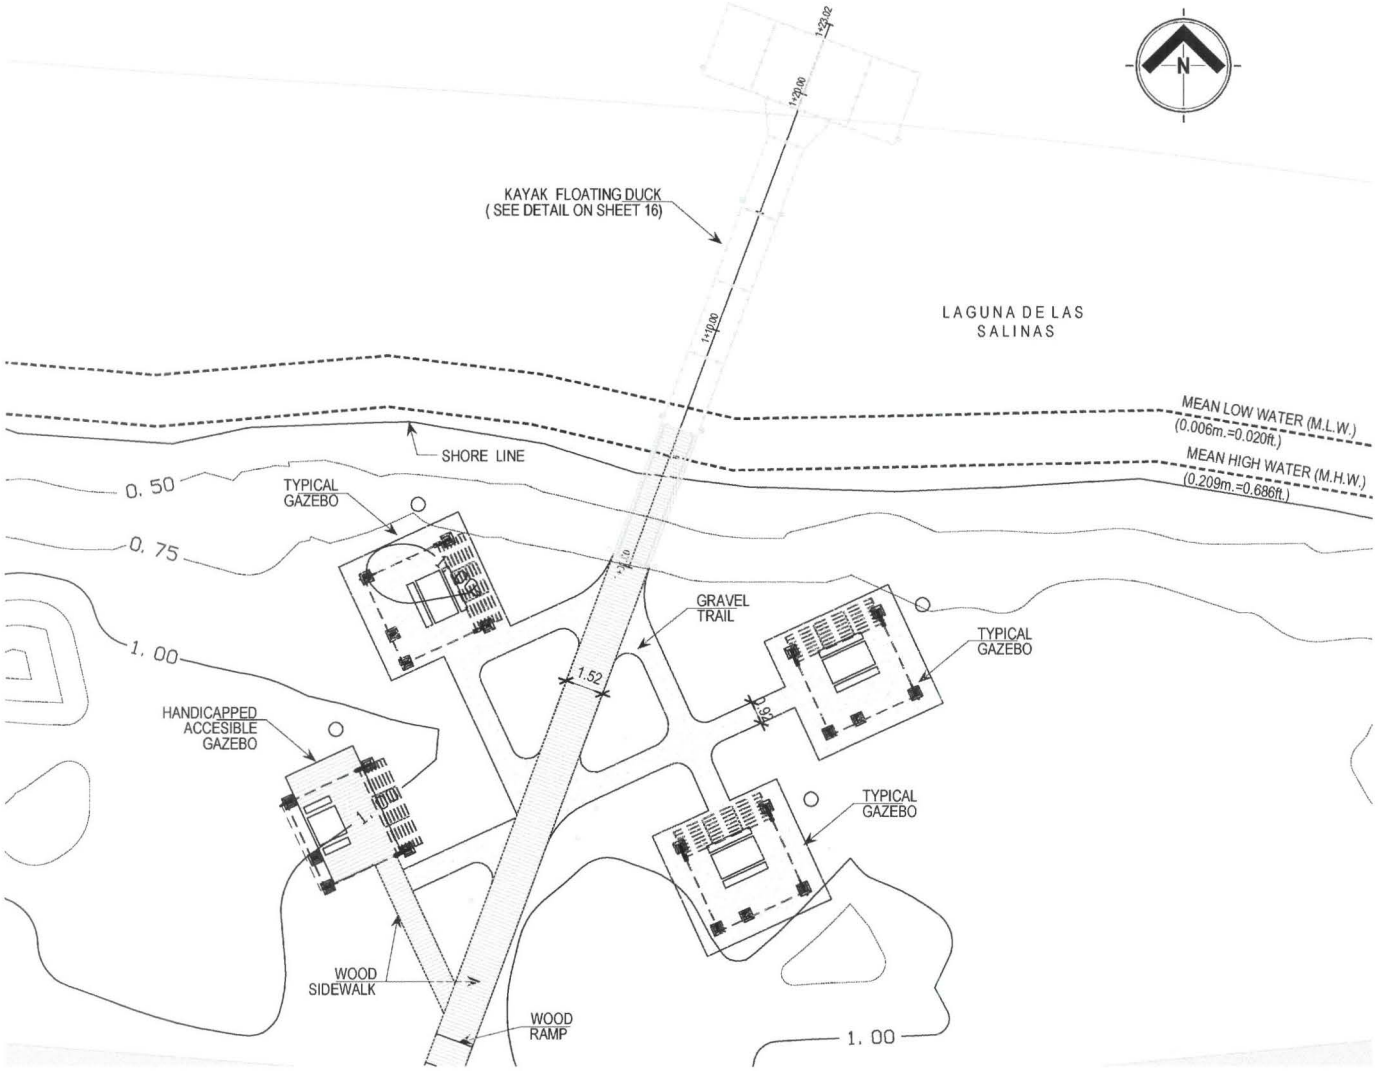

Project:

RECREATIONAL AND EDUCATIONAL INFRASTRUCTURE AT PUNTA CUCHARAS NATURAL RESERVE

CANAS WARD, PONCE, P.R.

INTEGRA
architects & engineers, PSC
(787) 767.2111 www. integrapr.com

This document, its content and concept are the sole property of integra. Use, reproduction, or modification of any part or entirily are expressly prohibited, except as agreed in writing.
© INTEGRA DESIGN GROUP ARCHITECTS AND ENGINEERS, PSC

DRNA

SITE PLAN AREA - A

SHEET INFORMATION:	
DATE SUBMITTED: OCTOBER 12, 2012	PROJECT No.: 58-1702
SCALE: 1:300	DESCRIPTION: 15

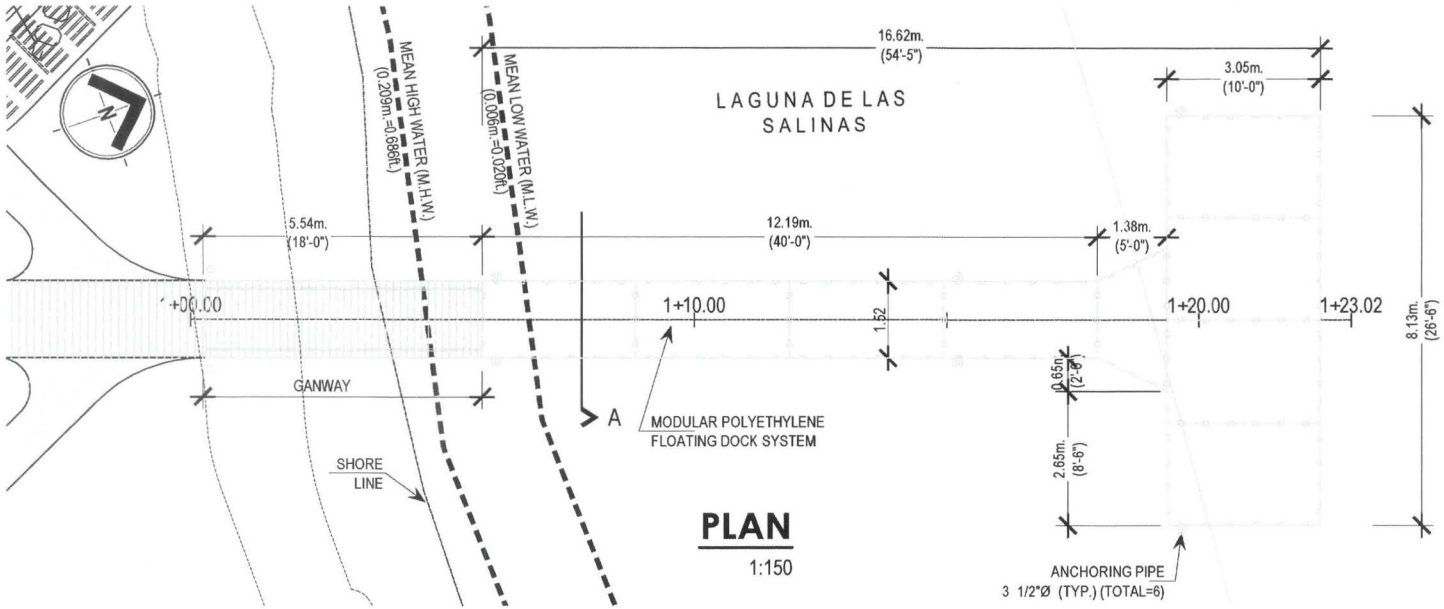

PLAN

1:150

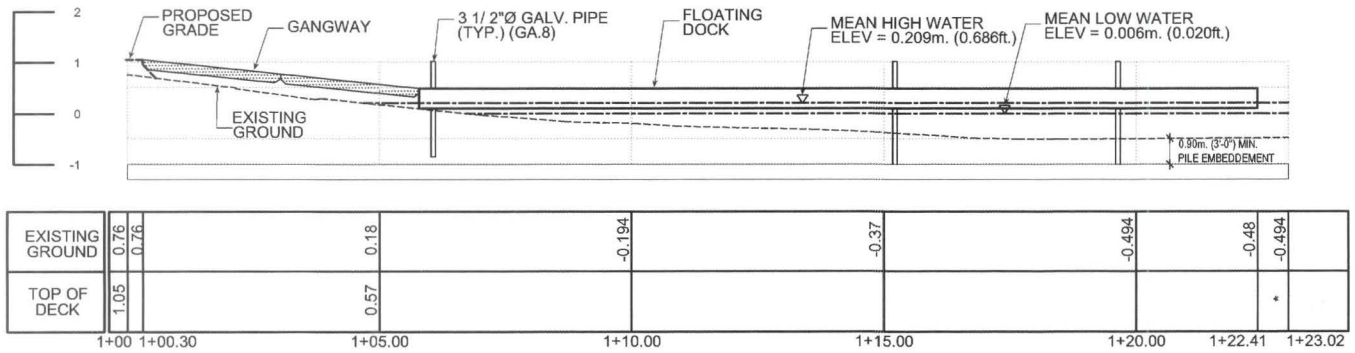

PROFILE

1:150

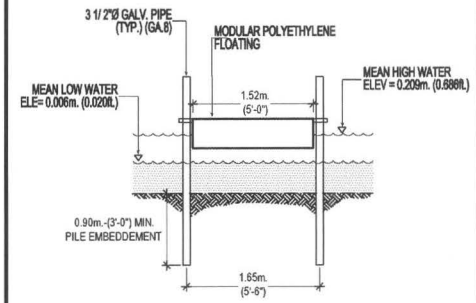

1/8"=1'-0"

SECTION-A

Project:

RECREATIONAL AND EDUCATIONAL INFRASTRUCTURE AT PUNTA CUCHARAS NATURAL RESERVE

CANAS WARD, PONCE, P.R.

INTEGRA
architects & engineers, PSC
(787) 767.2111 www. integrapr.com

This document, its content and concept are the sole property of integra. Use, reproduction, or modification of any part or entirily are expressly prohibited, except as agreed in writing.
© INTEGRA DESIGN GROUP ARCHITECTS AND ENGINEERS, PSC

DRNA

KAYAK DOCK
PLAN & PROFILE

SHEET INFORMATION:

DATE SUBMITTED: OCTOBER 12, 2012	PROJECT No.: 58-1702
SCALE: 1:150	DESCRIPTION: 16

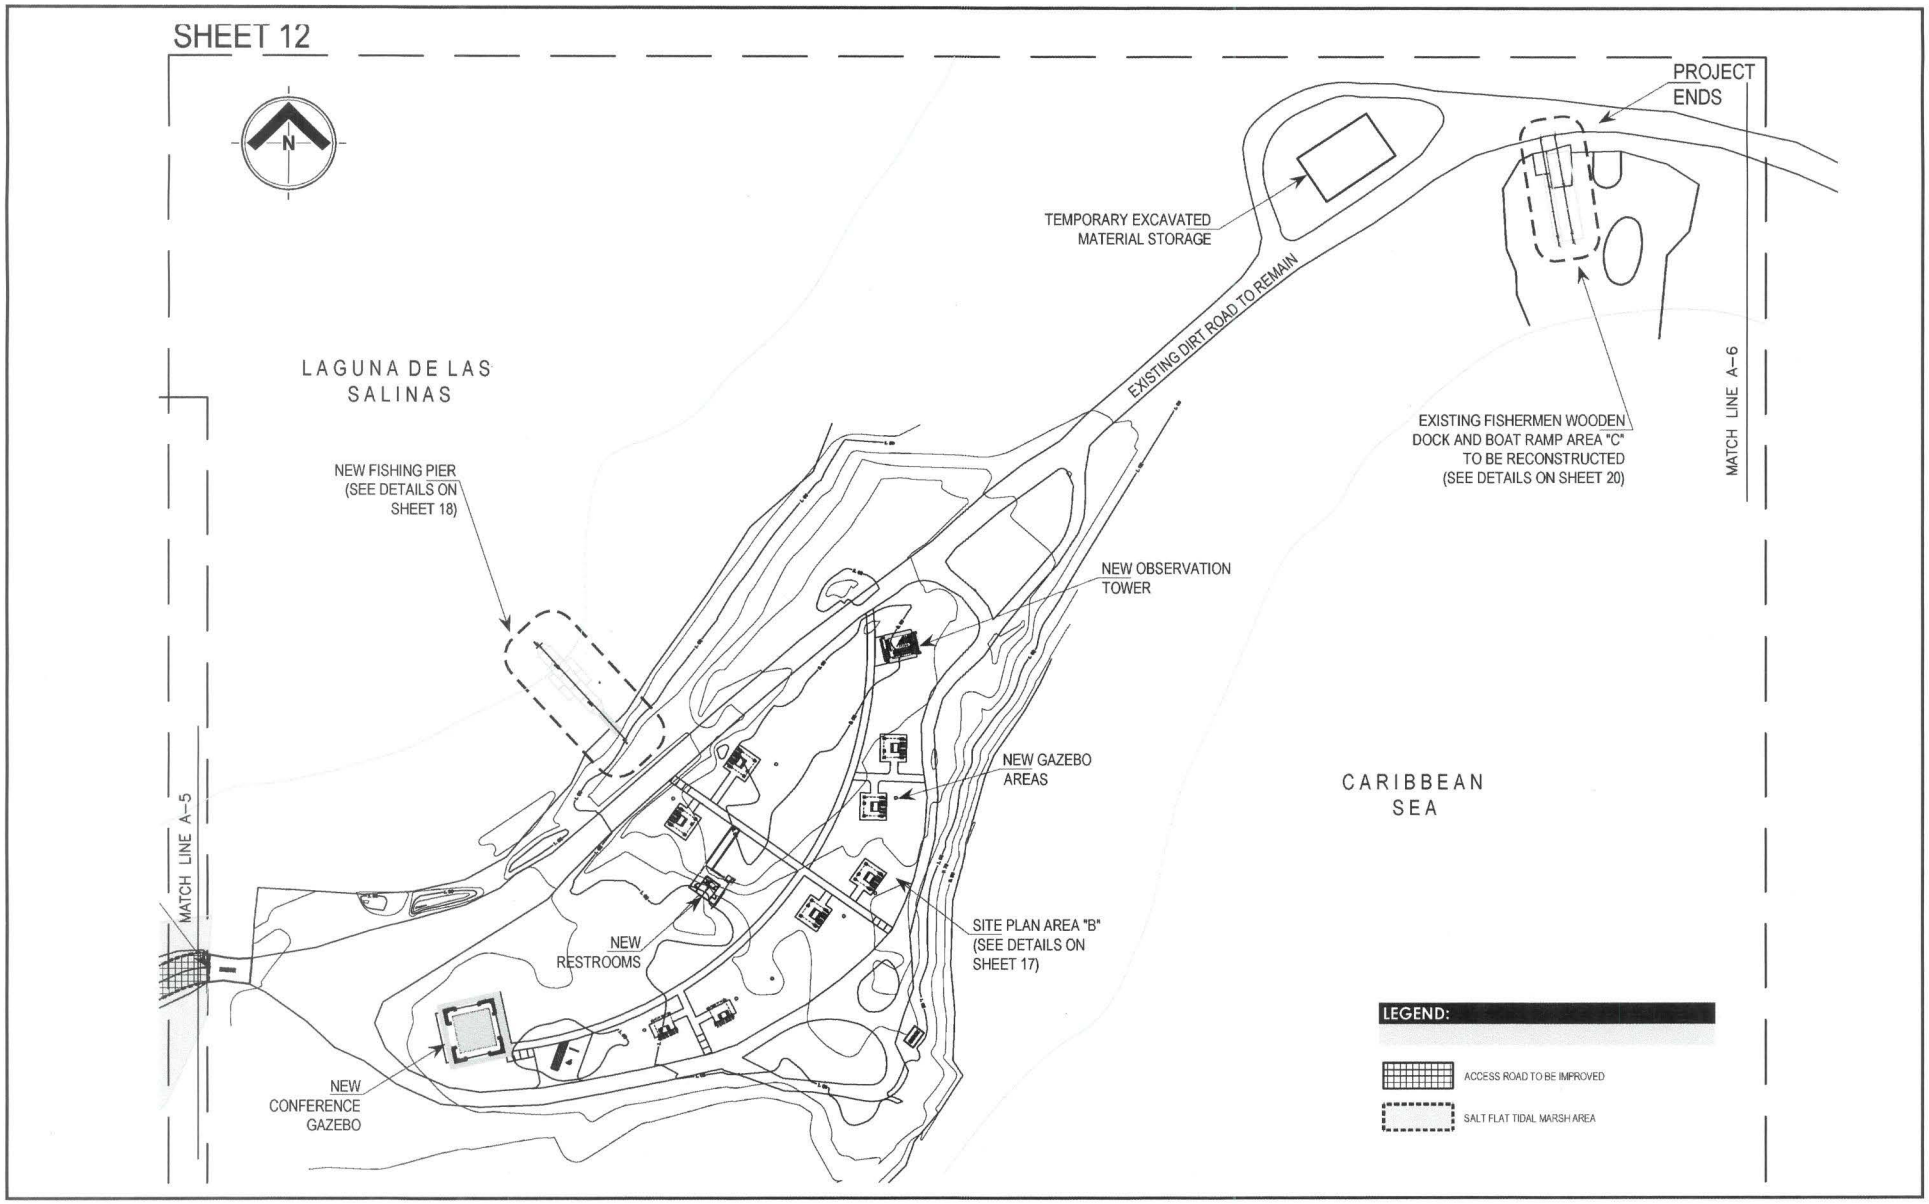

Project:

RECREATIONAL AND EDUCATIONAL INFRASTRUCTURE AT PUNTA CUCHARAS NATURAL RESERVE

CANAS WARD, PONCE, P.R.

integra architects & engineers, PSC
(787) 767.2111 www. integrapr.com

This document, its content and concept are the sole property of integra. Use, reproduction, or modification of any part or entirily are expressly prohibited, except as agreed in writing.
© INTEGRA DESIGN GROUP ARCHITECTS AND ENGINEERS, PSC

DRNA

SITE PLAN

SHEET INFORMATION:	
DATE SUBMITTED: OCTOBER 12, 2012	PROJECT No.: 58-1702
SCALE: 1:1,500	DESCRIPTION: 13

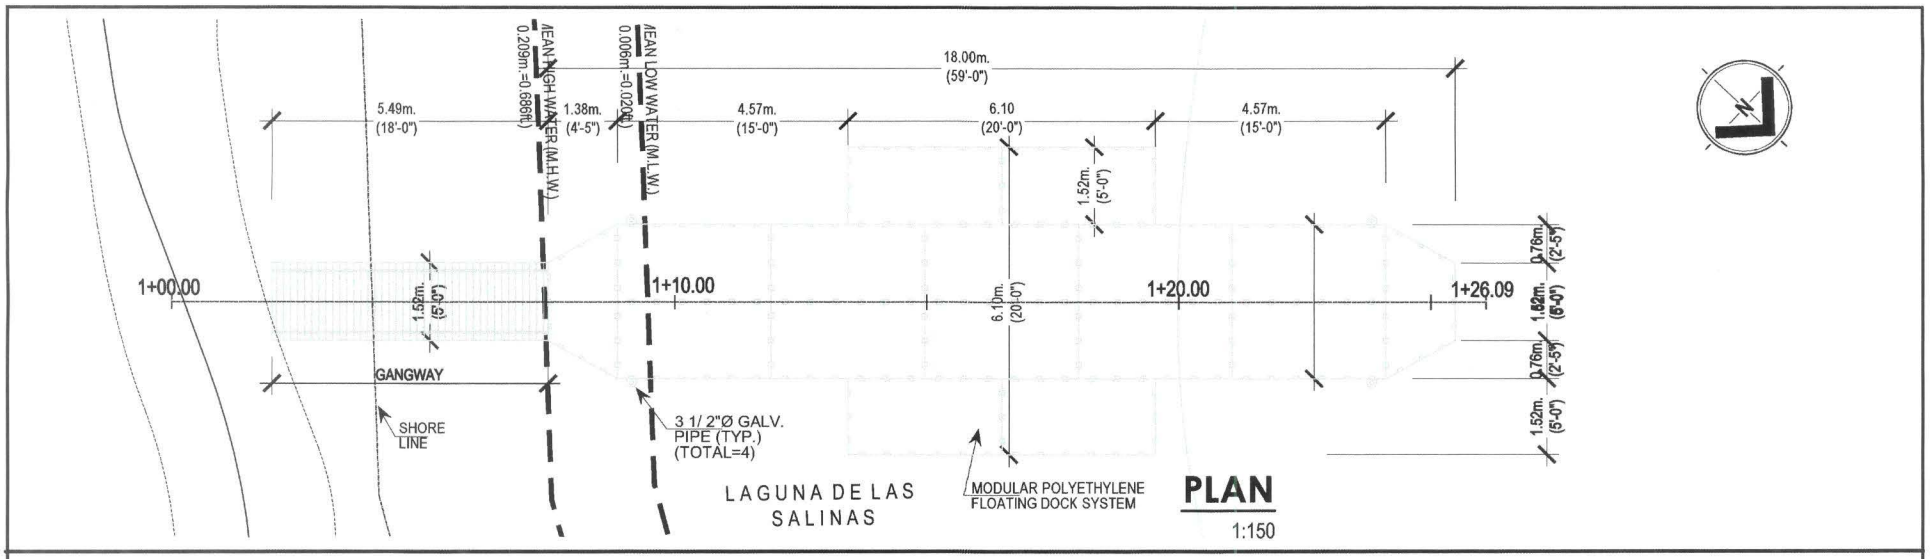

PLAN

1:150

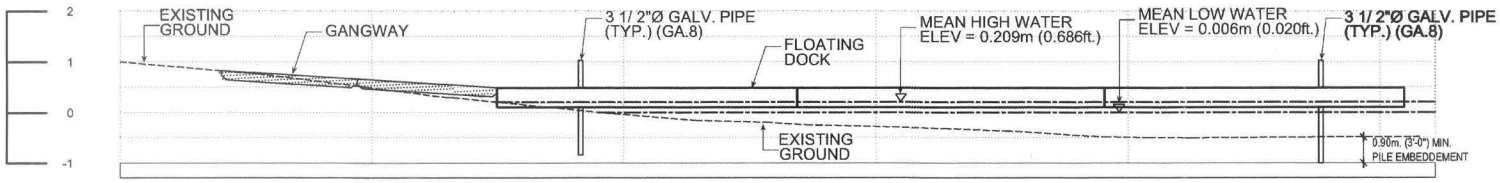

EXISTING GROUND	1.00	0.83	0.49	0.21	-0.04	-0.28	-0.49	-0.48	-0.48	
TOP OF DECK	*									
	1+00	1+02.00	1+05.00	1+05.00	1+10.00	1+15.00	1+20.00	1+25.00	1+25.48	

PROFILE

1:150

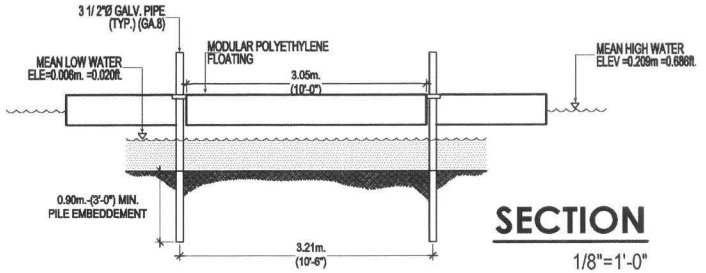

SECTION

1/8"=1'-0"

Project:

RECREATIONAL AND EDUCATIONAL INFRASTRUCTURE AT PUNTA CUCHARAS NATURAL RESERVE

CANAS WARD, PONCE, P.R.

INTEGRA architects & engineers, PSC
(787) 767.2111 www. integrapr.com

This document, its content and concept are the sole property of integra. Use, reproduction, or modification of any part or entirily are expressly prohibited, except as agreed in writing.
© INTEGRA DESIGN GROUP ARCHITECTS AND ENGINEERS, PSC

DRNA

FISHING PIER PLAN & PROFILE

SHEET INFORMATION:

DATE SUBMITTED: OCTOBER 12, 2012	PROJECT No.: 58-1702
SCALE: 1:150	DESCRIPTION: 18

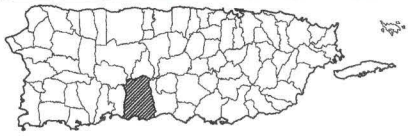

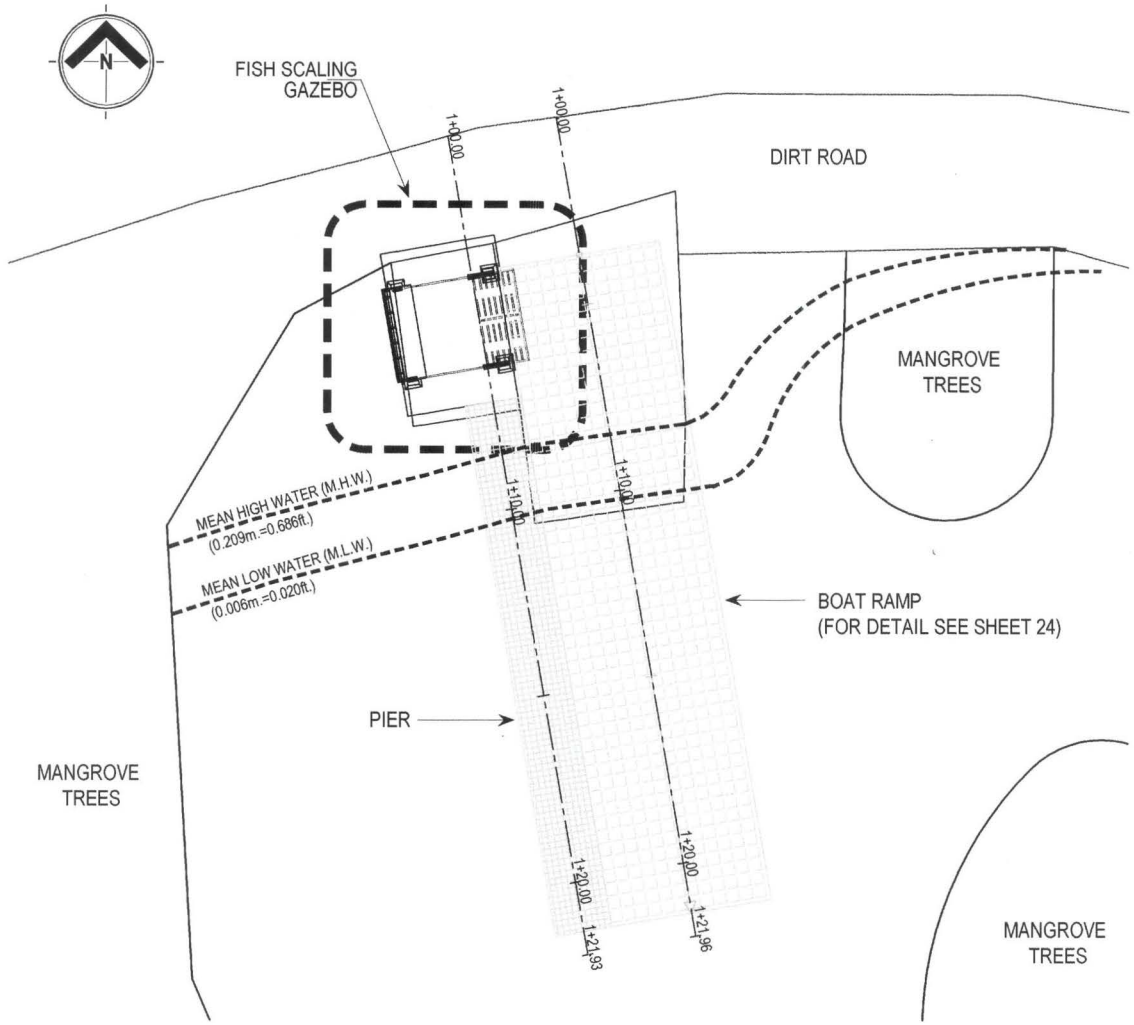

Project:

RECREATIONAL AND EDUCATIONAL INFRASTRUCTURE AT PUNTA CUCHARAS NATURAL RESERVE

CANAS WARD, PONCE, P.R.

integra architects & engineers, PSC
(787) 767.2111 www. integrapr.com

This document, its content and concept are the sole property of integra. Use, reproduction, or modification of any part or entirily are expressly prohibited, except as agreed in writing.
© INTEGRA DESIGN GROUP ARCHITECTS AND ENGINEERS, PSC

DRNA

SITE PLAN AREA - C

SHEET INFORMATION:	
DATE SUBMITTED: OCTOBER 12, 2012	PROJECT No.: 58-1702
SCALE: 1:200	DESCRIPTION: 19

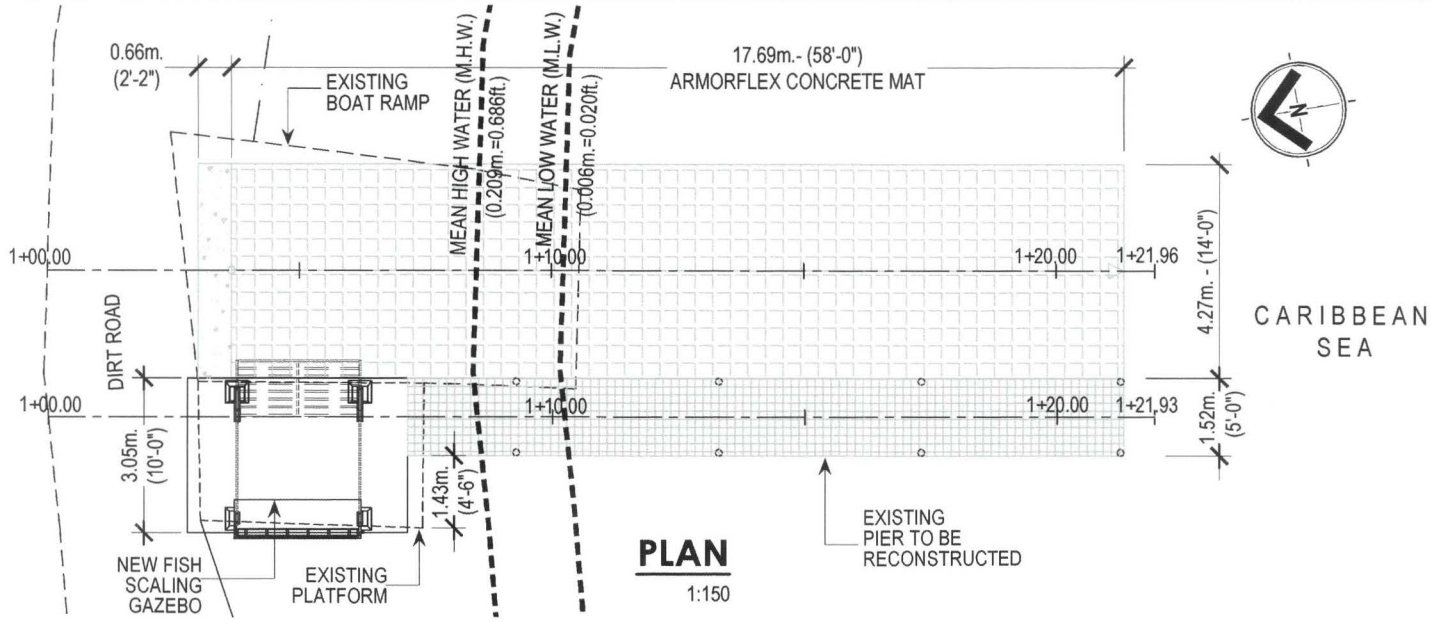

PLAN

1:150

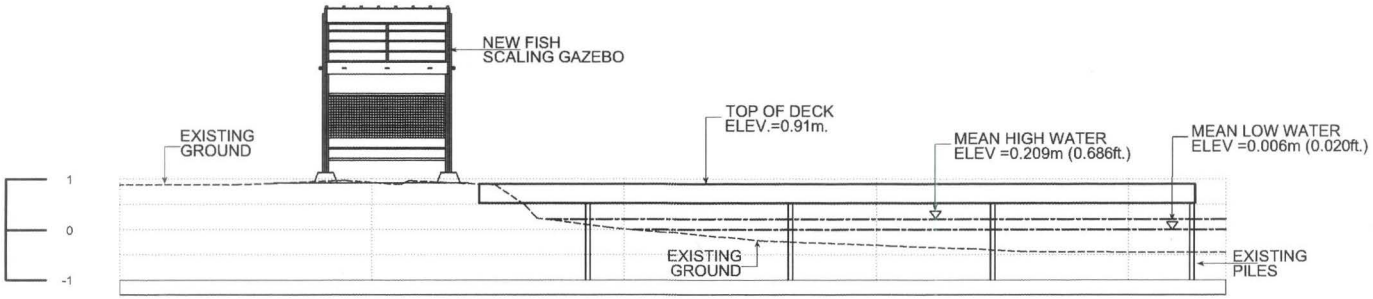

EXISTING GROUND	0.89	0.93	0.023	-0.30	-0.439	-0.44	
TOP OF DECK	*	0.91	0.91	0.91	0.91	0.91	

1+00 1+05.00 1+10.00 1+15.00 1+20.00 1+21.32

PROFILE

1:150

Project:

RECREATIONAL AND EDUCATIONAL INFRASTRUCTURE AT PUNTA CUCHARAS NATURAL RESERVE

CANAS WARD, PONCE, P.R.

INTEGRA
architects & engineers, PSC
(787) 767.2111 www. integrapr.com

This document, its content and concept are the sole property of integra. Use, reproduction, or modification of any part or entirily are expressly prohibited, except as agreed in writing.
© INTEGRA DESIGN GROUP ARCHITECTS AND ENGINEERS, PSC

DRNA

FISHERMEN BOATS DOCK
PLAN & PROFILE

SHEET INFORMATION:

DATE SUBMITTED: OCTOBER 12, 2012	PROJECT No.: 58-1702
SCALE: 1:150	DESCRIPTION: 20

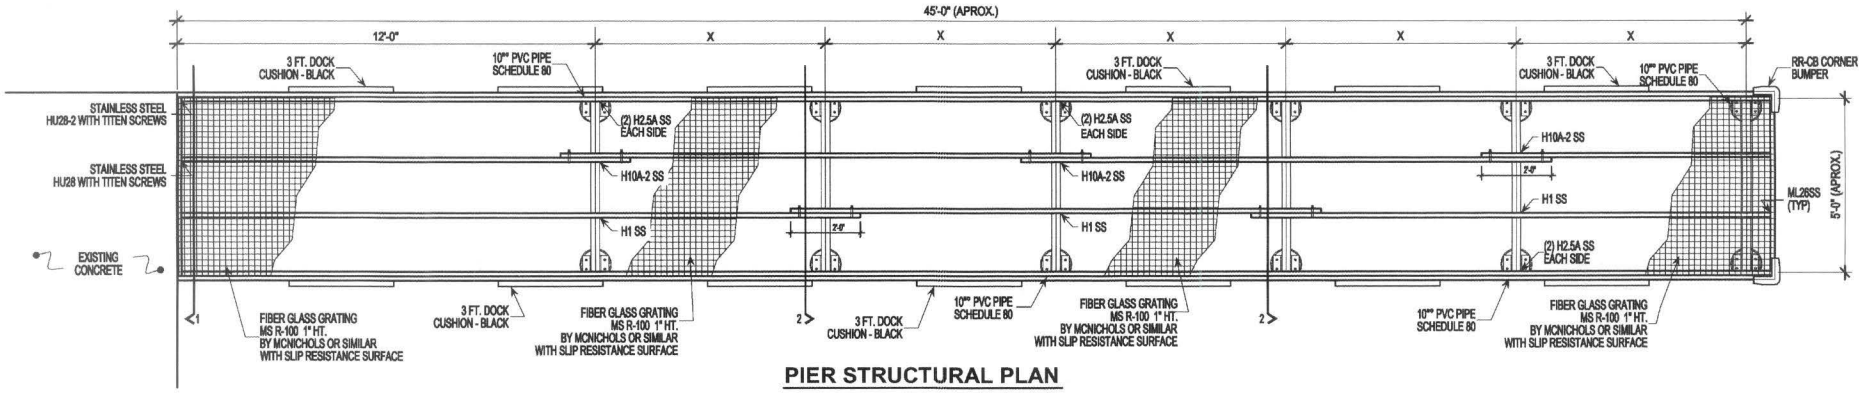

PIER STRUCTURAL PLAN

SCALE: N.T.S.

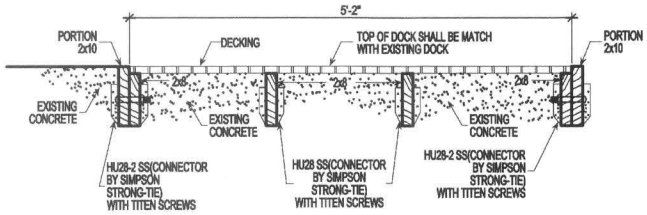

SECTION 1

SCALE: N.T.S.

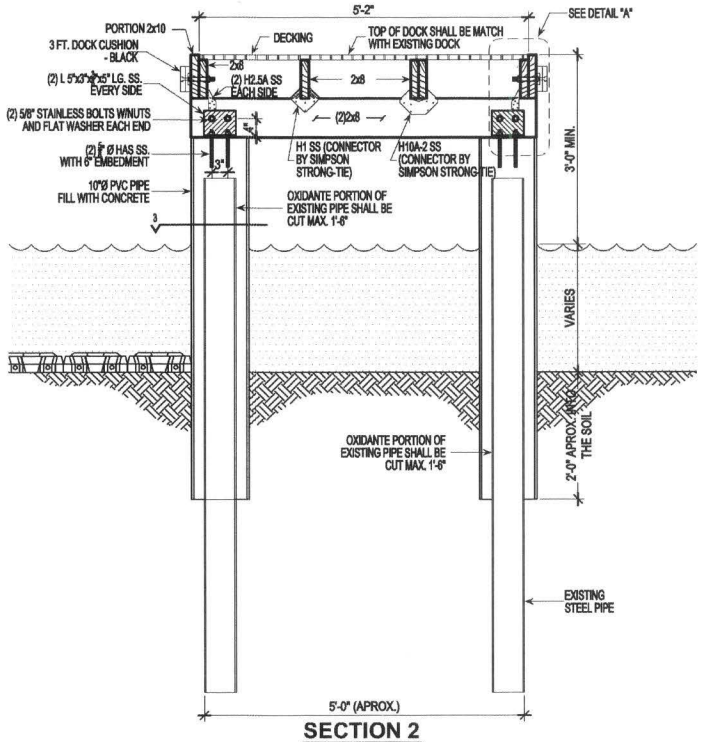

SECTION 2

SCALE: N.T.S.

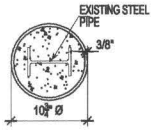

SECTION 3

SCALE: N.T.S.

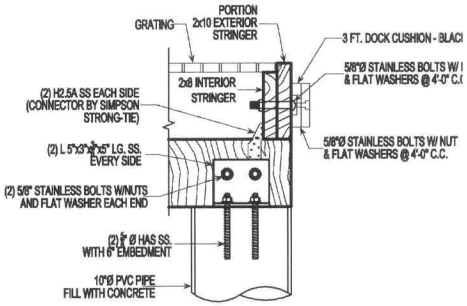

DETAIL "A"

SCALE: N.T.S.

Project:

RECREATIONAL AND EDUCATIONAL INFRASTRUCTURE AT PUNTA CUCHARAS NATURAL RESERVE

CANAS WARD, PONCE, P.R.

integra architects & engineers, PSC
(787) 767.2111 www. integrapr.com

This document, its content and concept are the sole property of integra. Use, reproduction, or modification of any part or entirily are expressly prohibited, except as agreed in writing.
© INTEGRA DESIGN GROUP ARCHITECTS AND ENGINEERS, PSC

GOBIERNO DE PUERTO RICO DRNA DEPARTAMENTO DE RECURSOS NATURALES Y AMBIENTALES

FISHERMEN BOATS DOCK DETAILS

SHEET INFORMATION:

DATE SUBMITTED:	PROJECT No.:
OCTOBER 12, 2012	58-1702
SCALE: N.T.S.	DESCRIPTION: 21

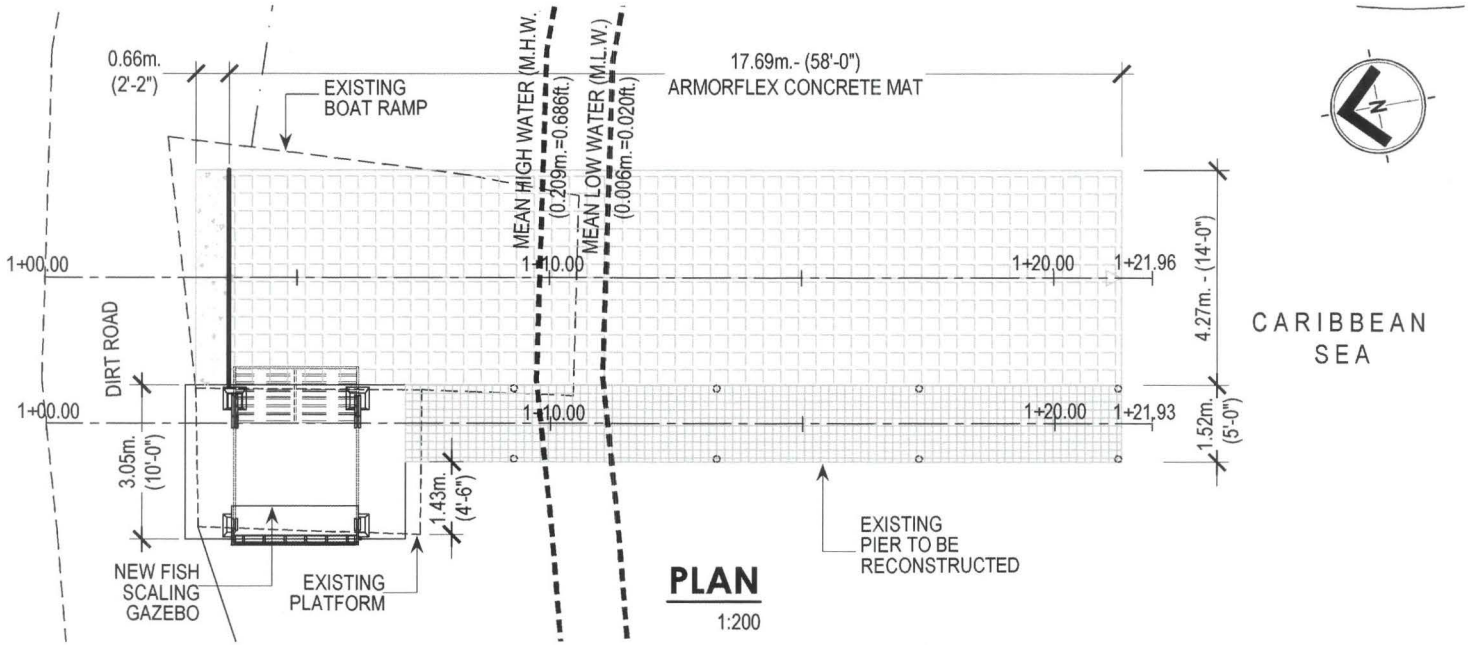

PLAN

1:200

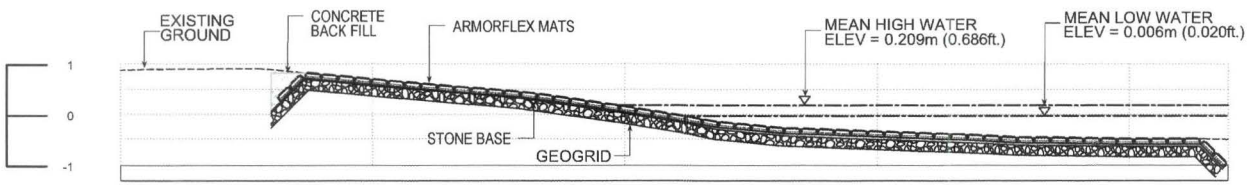

EXISTING GROUND	0.89	0.72	0.18	-0.31	-0.46	-0.46	
TOP OF DECK	0.89	0.72	0.18	-0.31	-0.46	-0.46	
	1+00	1+05.00	1+10.00	1+15.00	1+20.00	1+21.35	

PROFILE

1:200

Project:

RECREATIONAL AND EDUCATIONAL INFRASTRUCTURE AT PUNTA CUCHARAS NATURAL RESERVE

CANAS WARD, PONCE, P.R.

INTEGRA
architects & engineers, PSC
(787) 767.2111 www. integrapr.com

This document, its content and concept are the sole property of integra. Use, reproduction, or modification of any part or entirily are expressly prohibited, except as agreed in writing.
© INTEGRA DESIGN GROUP ARCHITECTS AND ENGINEERS, PSC

DRNA

BOAT RAMP PLAN & PROFILE

SHEET INFORMATION:

DATE SUBMITTED: OCTOBER 12, 2012	PROJECT No.: 58-1702
SCALE: 1:200	DESCRIPTION: 23