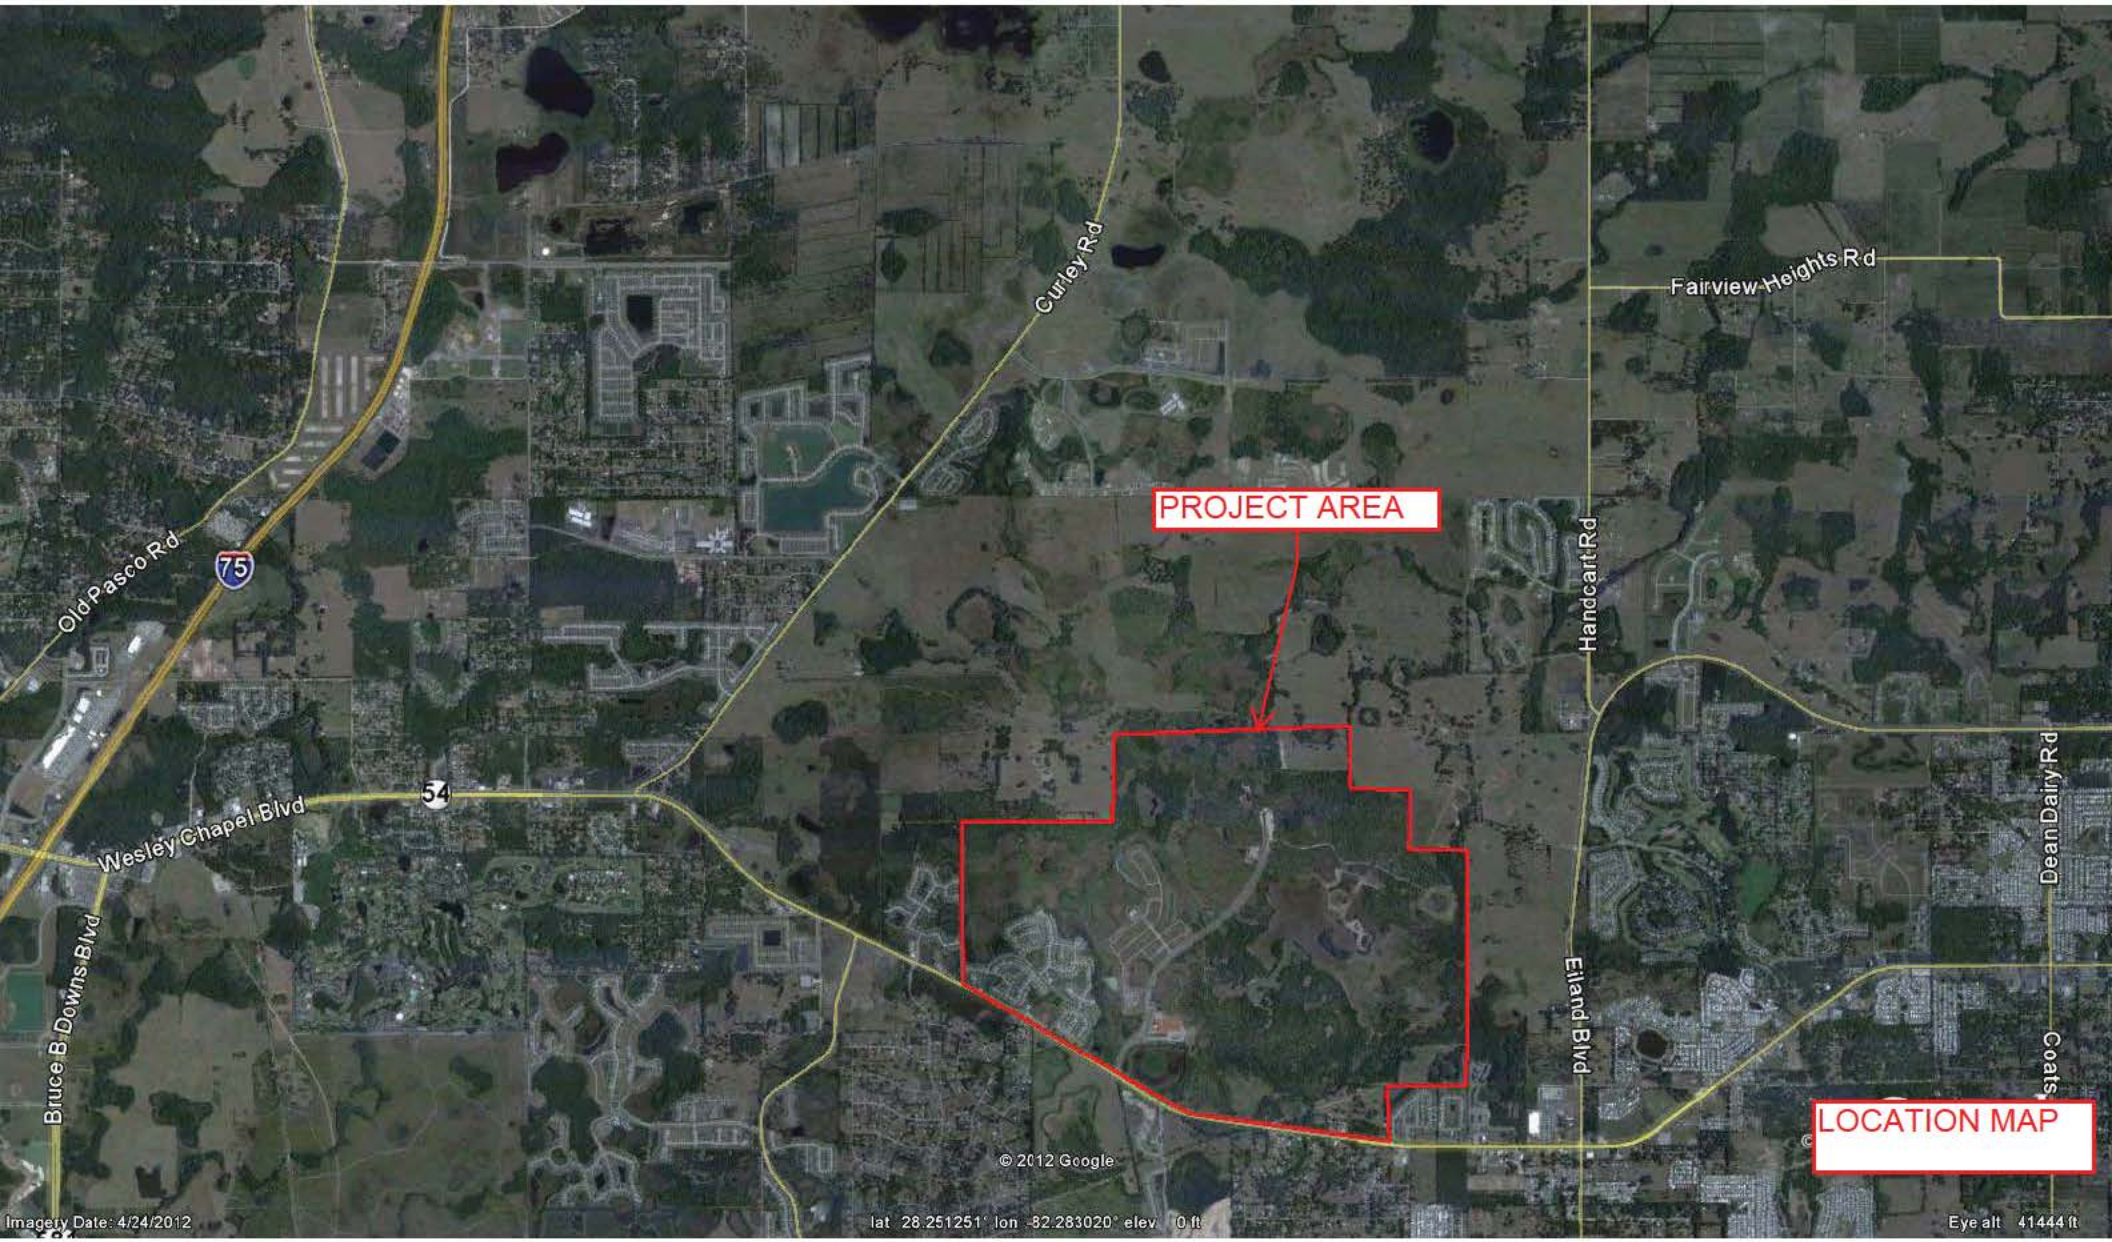
PROJECT AREA
LOCATION MAP
Curley Rd
Fairview Heights Rd
Handcart Rd
Old Pasco Rd
75
54
Wesley Chapel Blvd
Bruce B Downs Blvd
Eiland Blvd
Dean Dairy Rd
Coats
© 2012 Google
Imagery Date: 4/24/2012
lat 28.251251° lon -82.283020° elev 0 ft
Eye alt 41444 ft

OVERALL PROJECT PLAN OVER 2012 AERIAL
SHEET C-111
SHEET C-112
SHEET C-113
SHEET C-114
SHEET C-115
54
Eiland Blvd
NOT PLATTED
© 2012 Google
lat 28.230983° lon -82.270241° elev 0 ft
Google
Eye alt 15954 ft

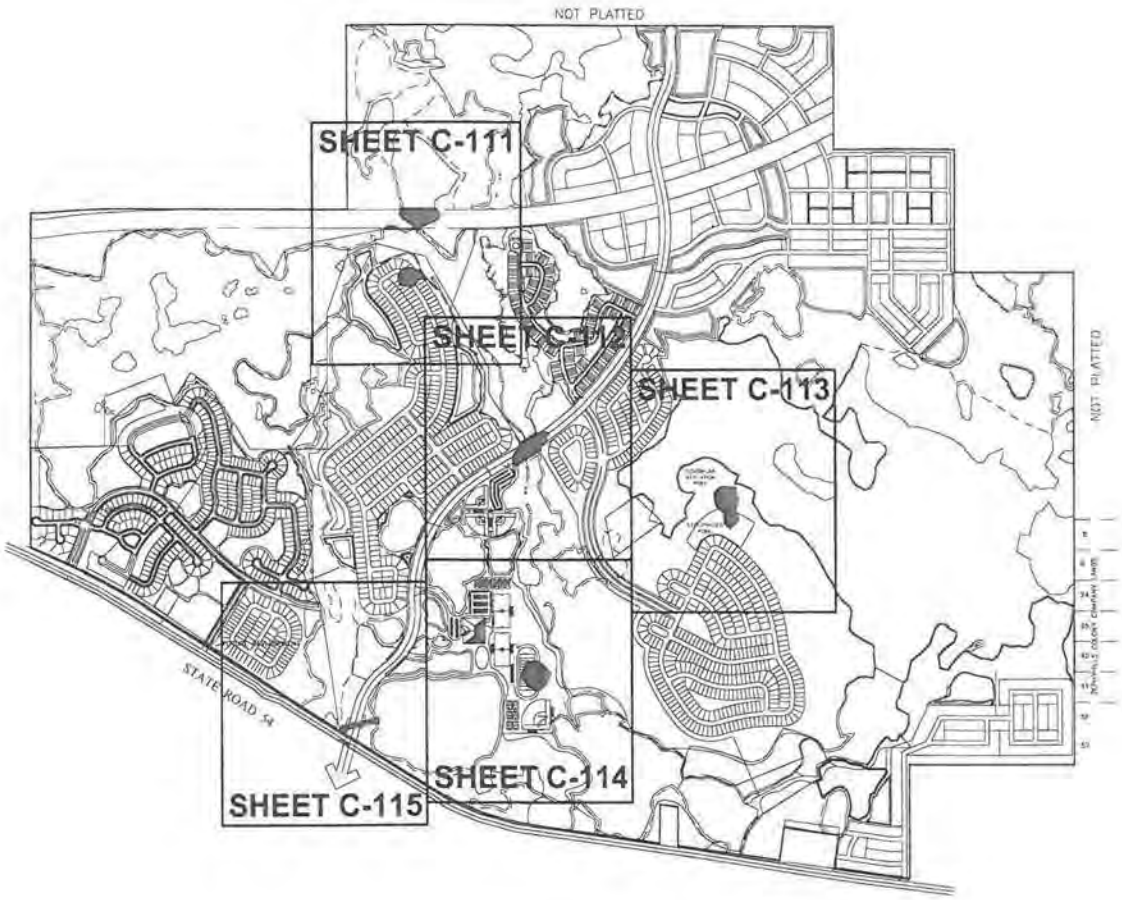

COE WETLAND IMPACT

P:\NEW RIVER LAKES EAST\MASTER PLAN\ENVIRONMENTAL\COE APP\DRAWINGS\EXH-10-C-110 2010/09/10 12:48 PM MARTY DUNCAN

HEIDT DESIGN
5806-B Breckenridge Parkway
Tampa, Florida 33610
Phone: 813-253-5311
www.HeidtDesign.com
Engineering Business Certificate of Authorization No. 28782
Landscape Architecture Certificate of Authorization No. LC26000405

ACOE WETLAND IMPACT PLAN - KEY MAP

NEW RIVER LAKES

PERMIT #XXX-2010-0000 (XX-XXX)
SEPTEMBER 10, 2010
PAGE OF
ATTACHMENT

0 2000
SCALE: 1" = 2000'
N

SHEET C-110

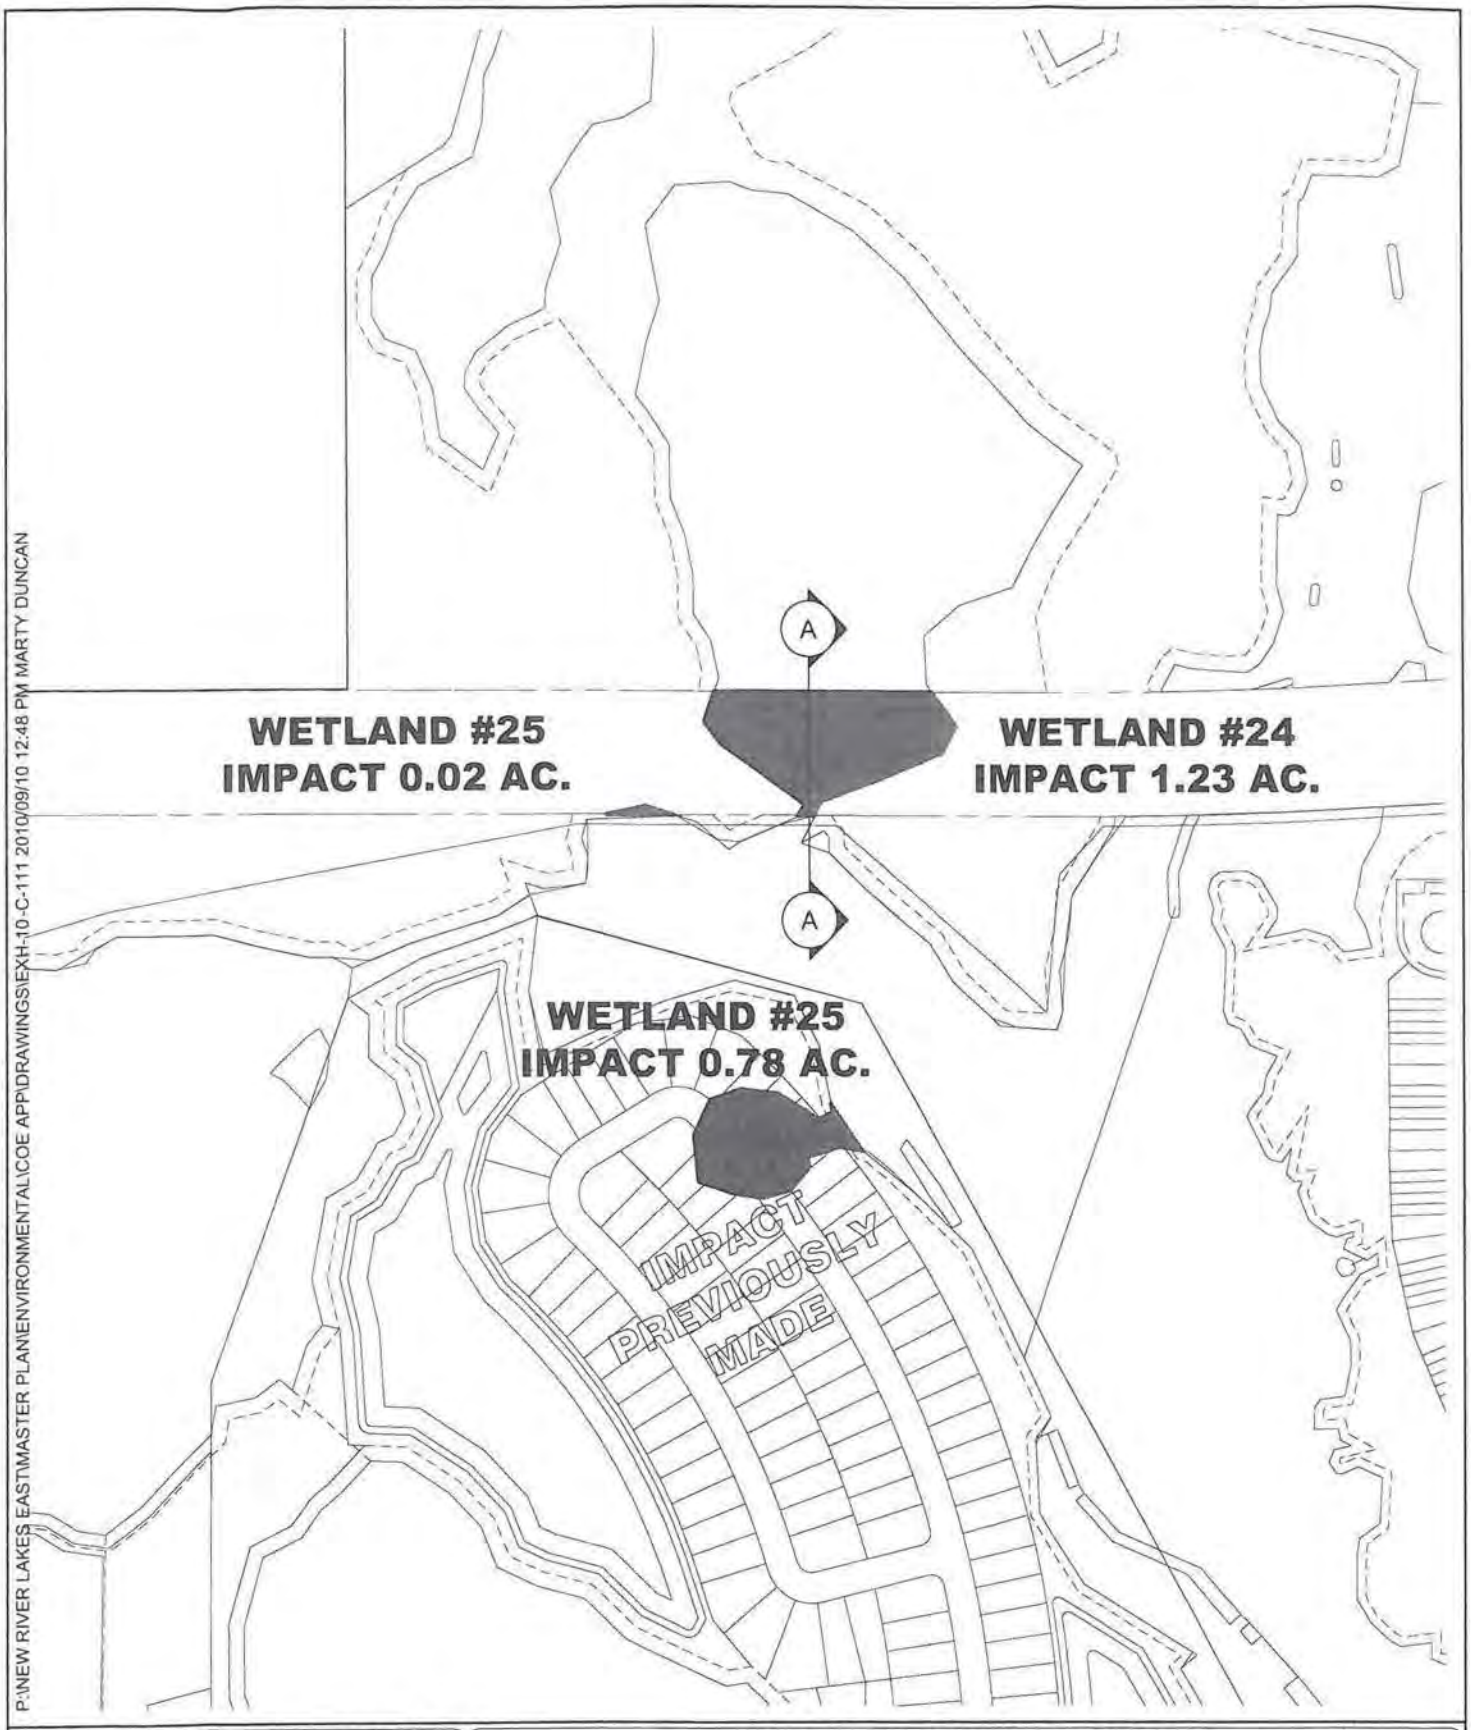

P:\NEW RIVER LAKES EAST\MASTER PLAN\ENVIRONMENTAL\COE APP\DRAWINGS\EXH-10-C-111 2010/09/10 12:48 PM MARTY DUNCAN

HEIDT
DESIGN
5806-B Breckenridge Parkway
Tampa, Florida 33610
Phone: 813-253-5311
www.HeidtDesign.com
Engineering Business Certificate of Authorization No. 28782
Landscape Architecture Certificate of Authorization No. LC26000405

ACOE WETLAND IMPACT PLAN

NEW RIVER LAKES

PERMIT #XXX-2010-0000 (XX-XXX)
SEPTEMBER 10, 2010
PAGE OF
ATTACHMENT

0 300
SCALE: 1" = 300'
N

SHEET C-111

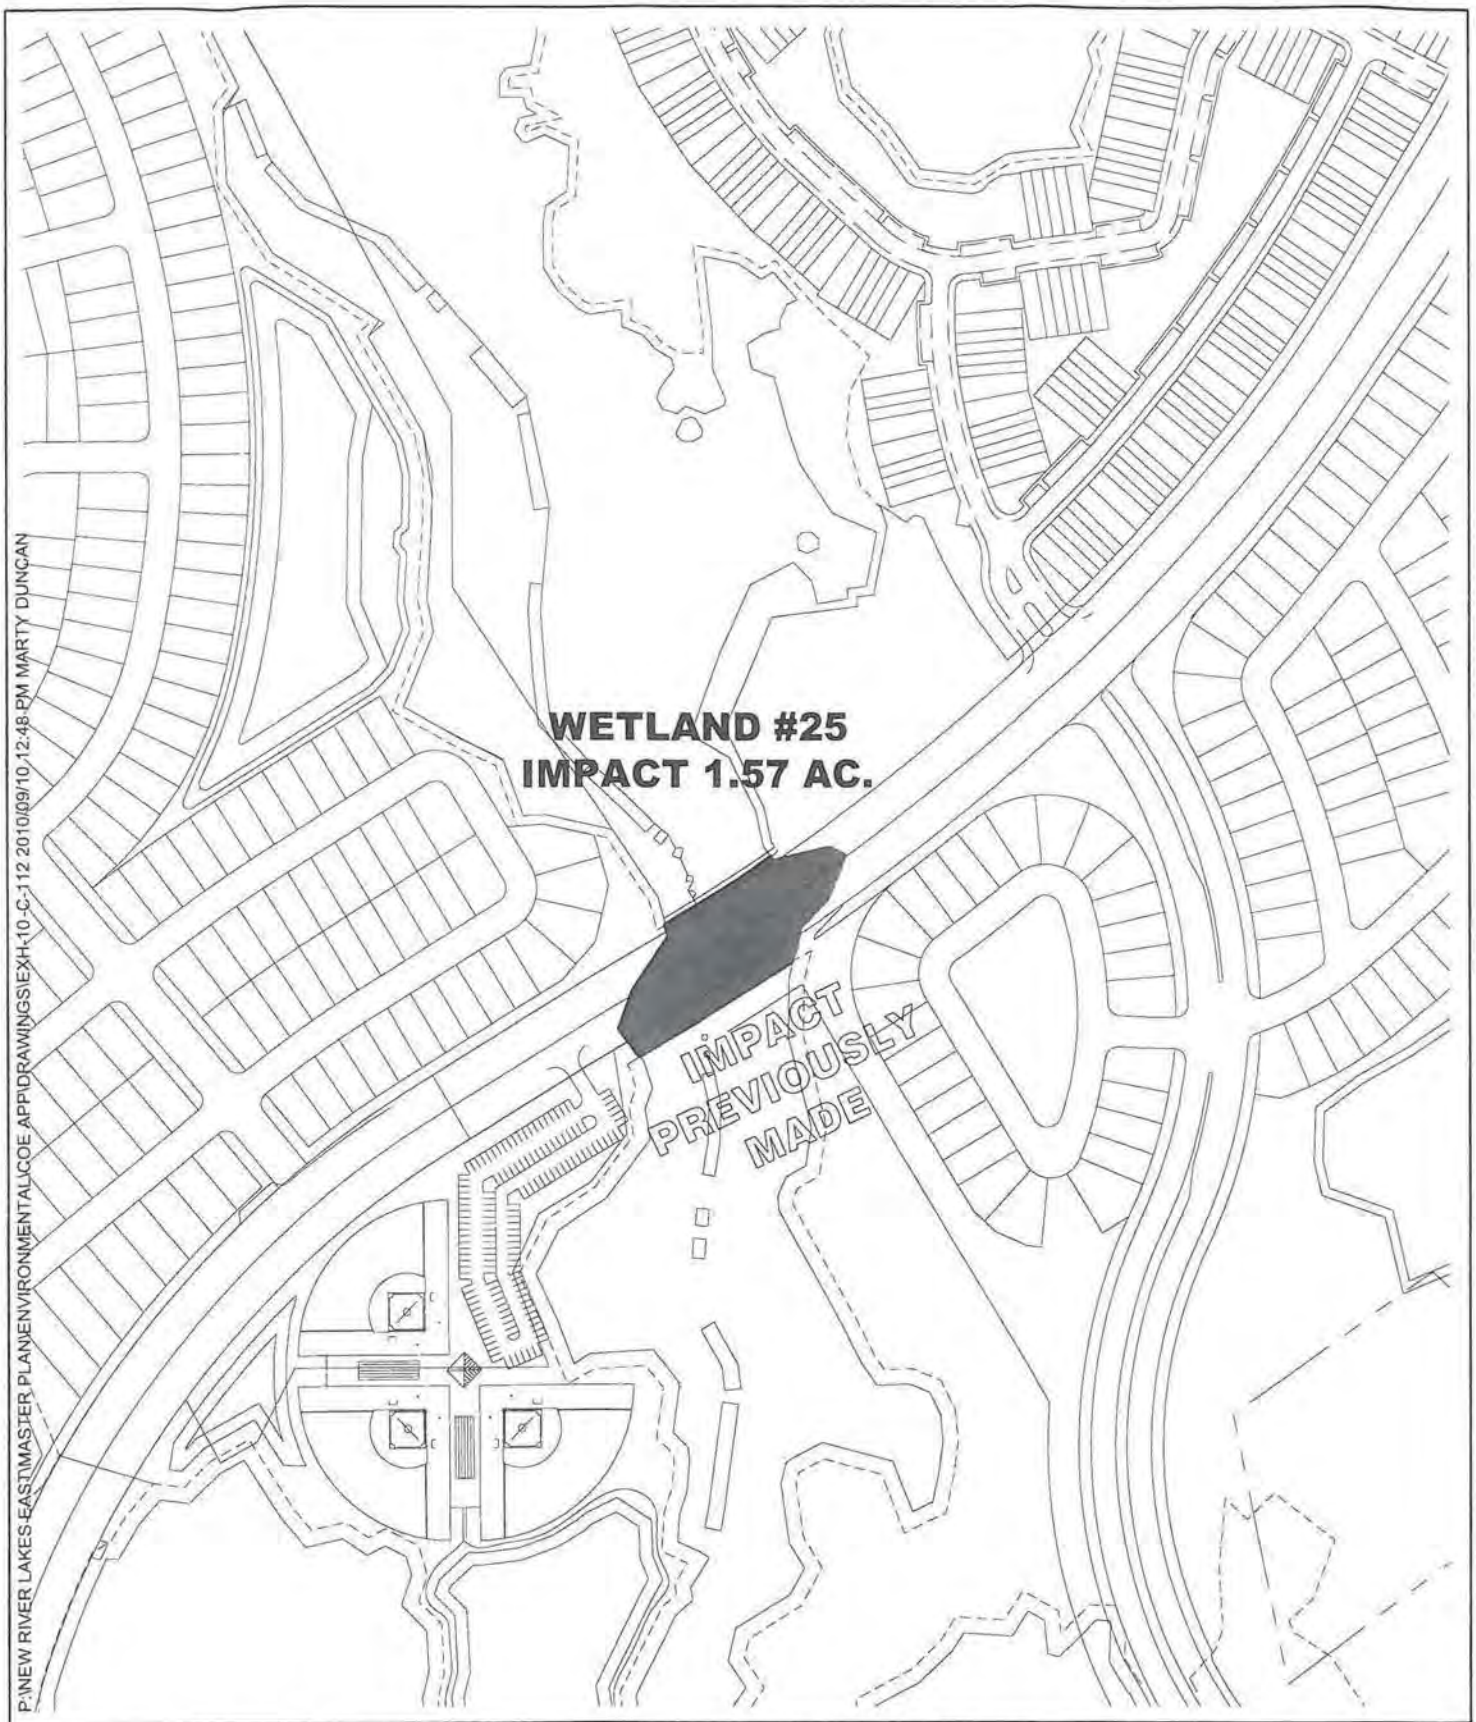

HEIDT DESIGN

5806-B Breckenridge Parkway
Tampa, Florida 33610
Phone: 813-253-5311
www.HeidtDesign.com

Engineering Business Certificate of Authorization No. 28782
Landscape Architecture Certificate of Authorization No. LC26000405

ACOE WETLAND IMPACT PLAN

NEW RIVER LAKES

PERMIT #XXX-2010-0000 (XX-XXX)
SEPTEMBER 10, 2010
PAGE OF
ATTACHMENT

0 300
SCALE: 1" = 300'

N

SHEET C-112

P:\NEW RIVER LAKES EAST\MASTER PLAN\ENVIRONMENTAL\COE APP\DRAWINGS\EXH-10-C-113 2010/09/10 12:48 PM MARTY DUNCAN

HEIDT
DESIGN
5806-B Breckenridge Parkway
Tampa, Florida 33610
Phone: 813-253-5311
www.HeidtDesign.com
Engineering Business Certificate of Authorization No. 28782
Landscape Architecture Certificate of Authorization No. LC26000405

ACOE WETLAND IMPACT PLAN

NEW RIVER LAKES

PERMIT #XXX-2010-0000 (XX-XXX)
SEPTEMBER 10, 2010
PAGE OF
ATTACHMENT

0 300
SCALE: 1" = 300'
N

SHEET C-113

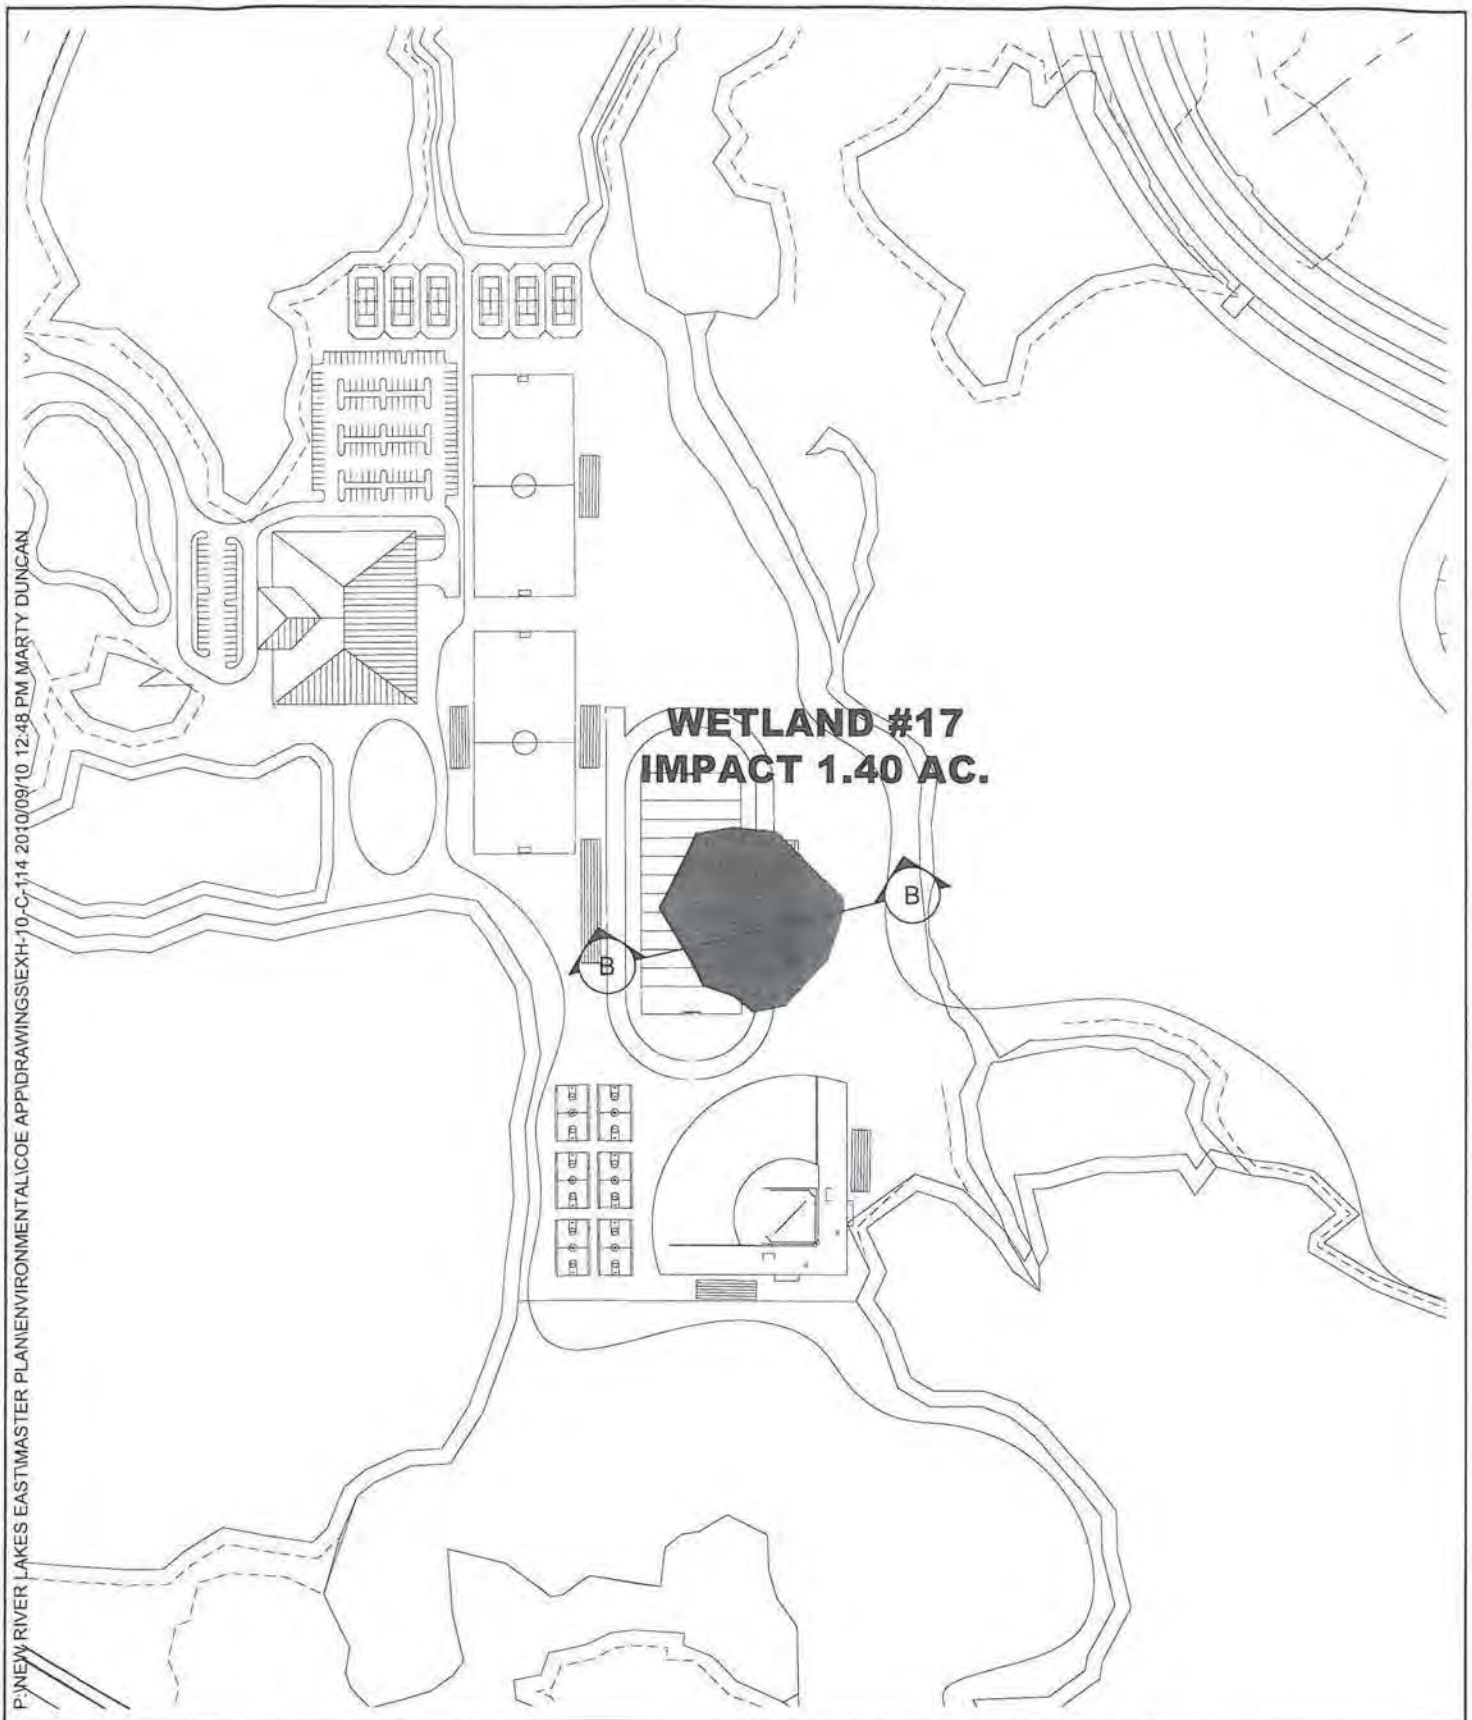

P:\NEW RIVER LAKES EAST\MASTER PLAN\ENVIRONMENTAL\COE APP\DRAWINGS\EXH-10-C-114 2010/09/10 12:48 PM MARTY DUNCAN

HEIDT
DESIGN
5806-B Breckenridge Parkway
Tampa, Florida 33610
Phone: 813-253-5311
www.HeidtDesign.com
Engineering Business Certificate of Authorization No. 28782
Landscape Architecture Certificate of Authorization No. LC26000405

ACOE WETLAND IMPACT PLAN

NEW RIVER LAKES

PERMIT #XXX-2010-0000 (XX-XXX)
SEPTEMBER 10, 2010
PAGE OF
ATTACHMENT

0 300
SCALE: 1" = 300'
N

SHEET C-114

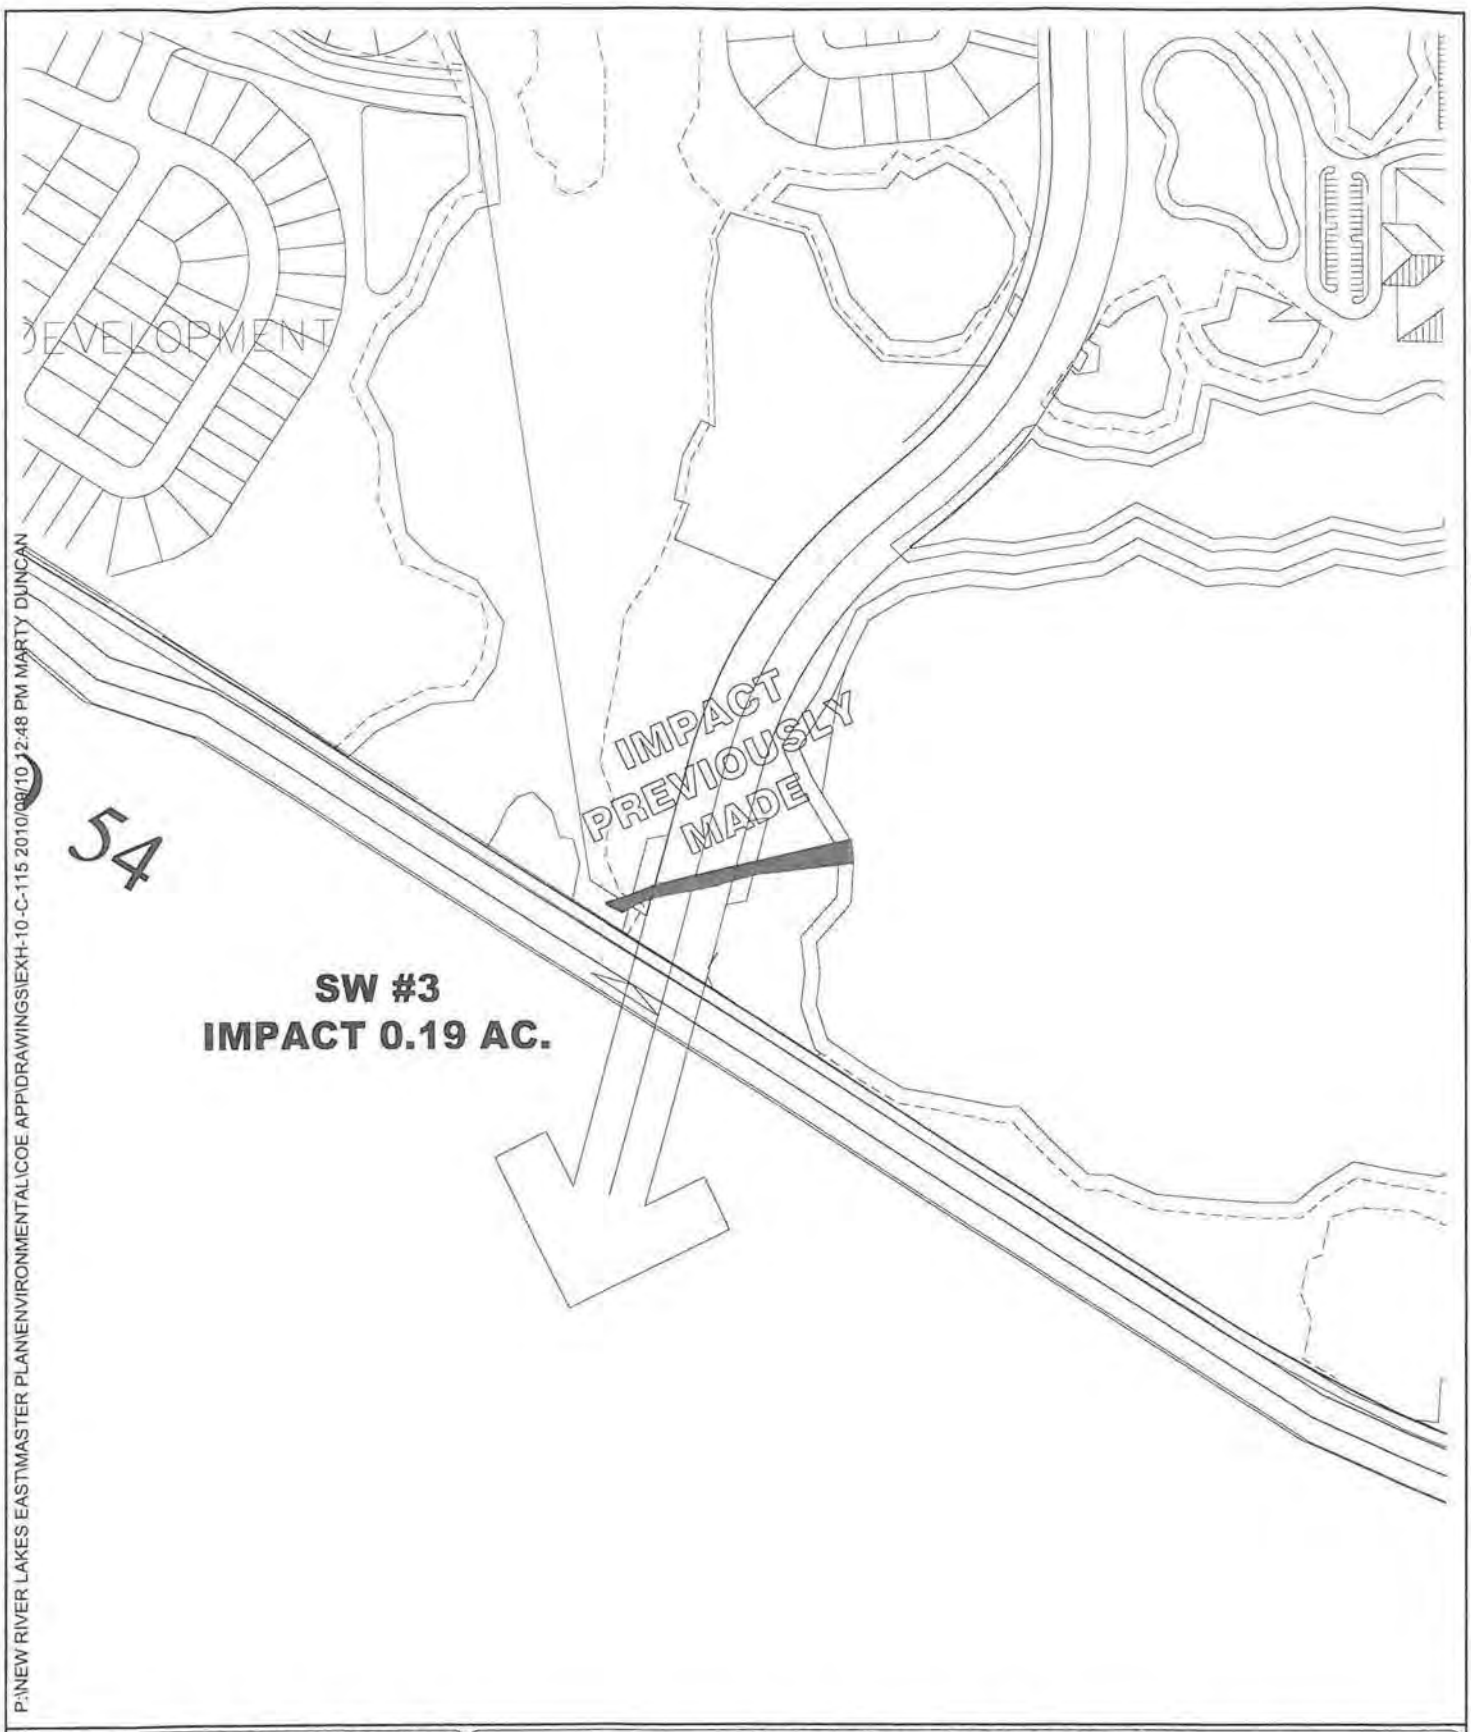

P:\NEW RIVER LAKES EAST\MASTER PLAN\ENVIRONMENTAL\COE APP\DRAWINGS\EXH-10-C-115 2010/09/10 12:48 PM MARTY DUNCAN

HEIDT DESIGN
5806-B Breckenridge Parkway
Tampa, Florida 33610
Phone: 813-253-5311
www.HeidtDesign.com
Engineering Business Certificate of Authorization No. 28782
Landscape Architecture Certificate of Authorization No. LC26000405

ACOE WETLAND IMPACT PLAN

NEW RIVER LAKES

PERMIT #XXX-2010-0000 (XX-XXX)
SEPTEMBER 10, 2010
PAGE OF
ATTACHMENT

0 300
SCALE: 1" = 300'
N

SHEET C-115