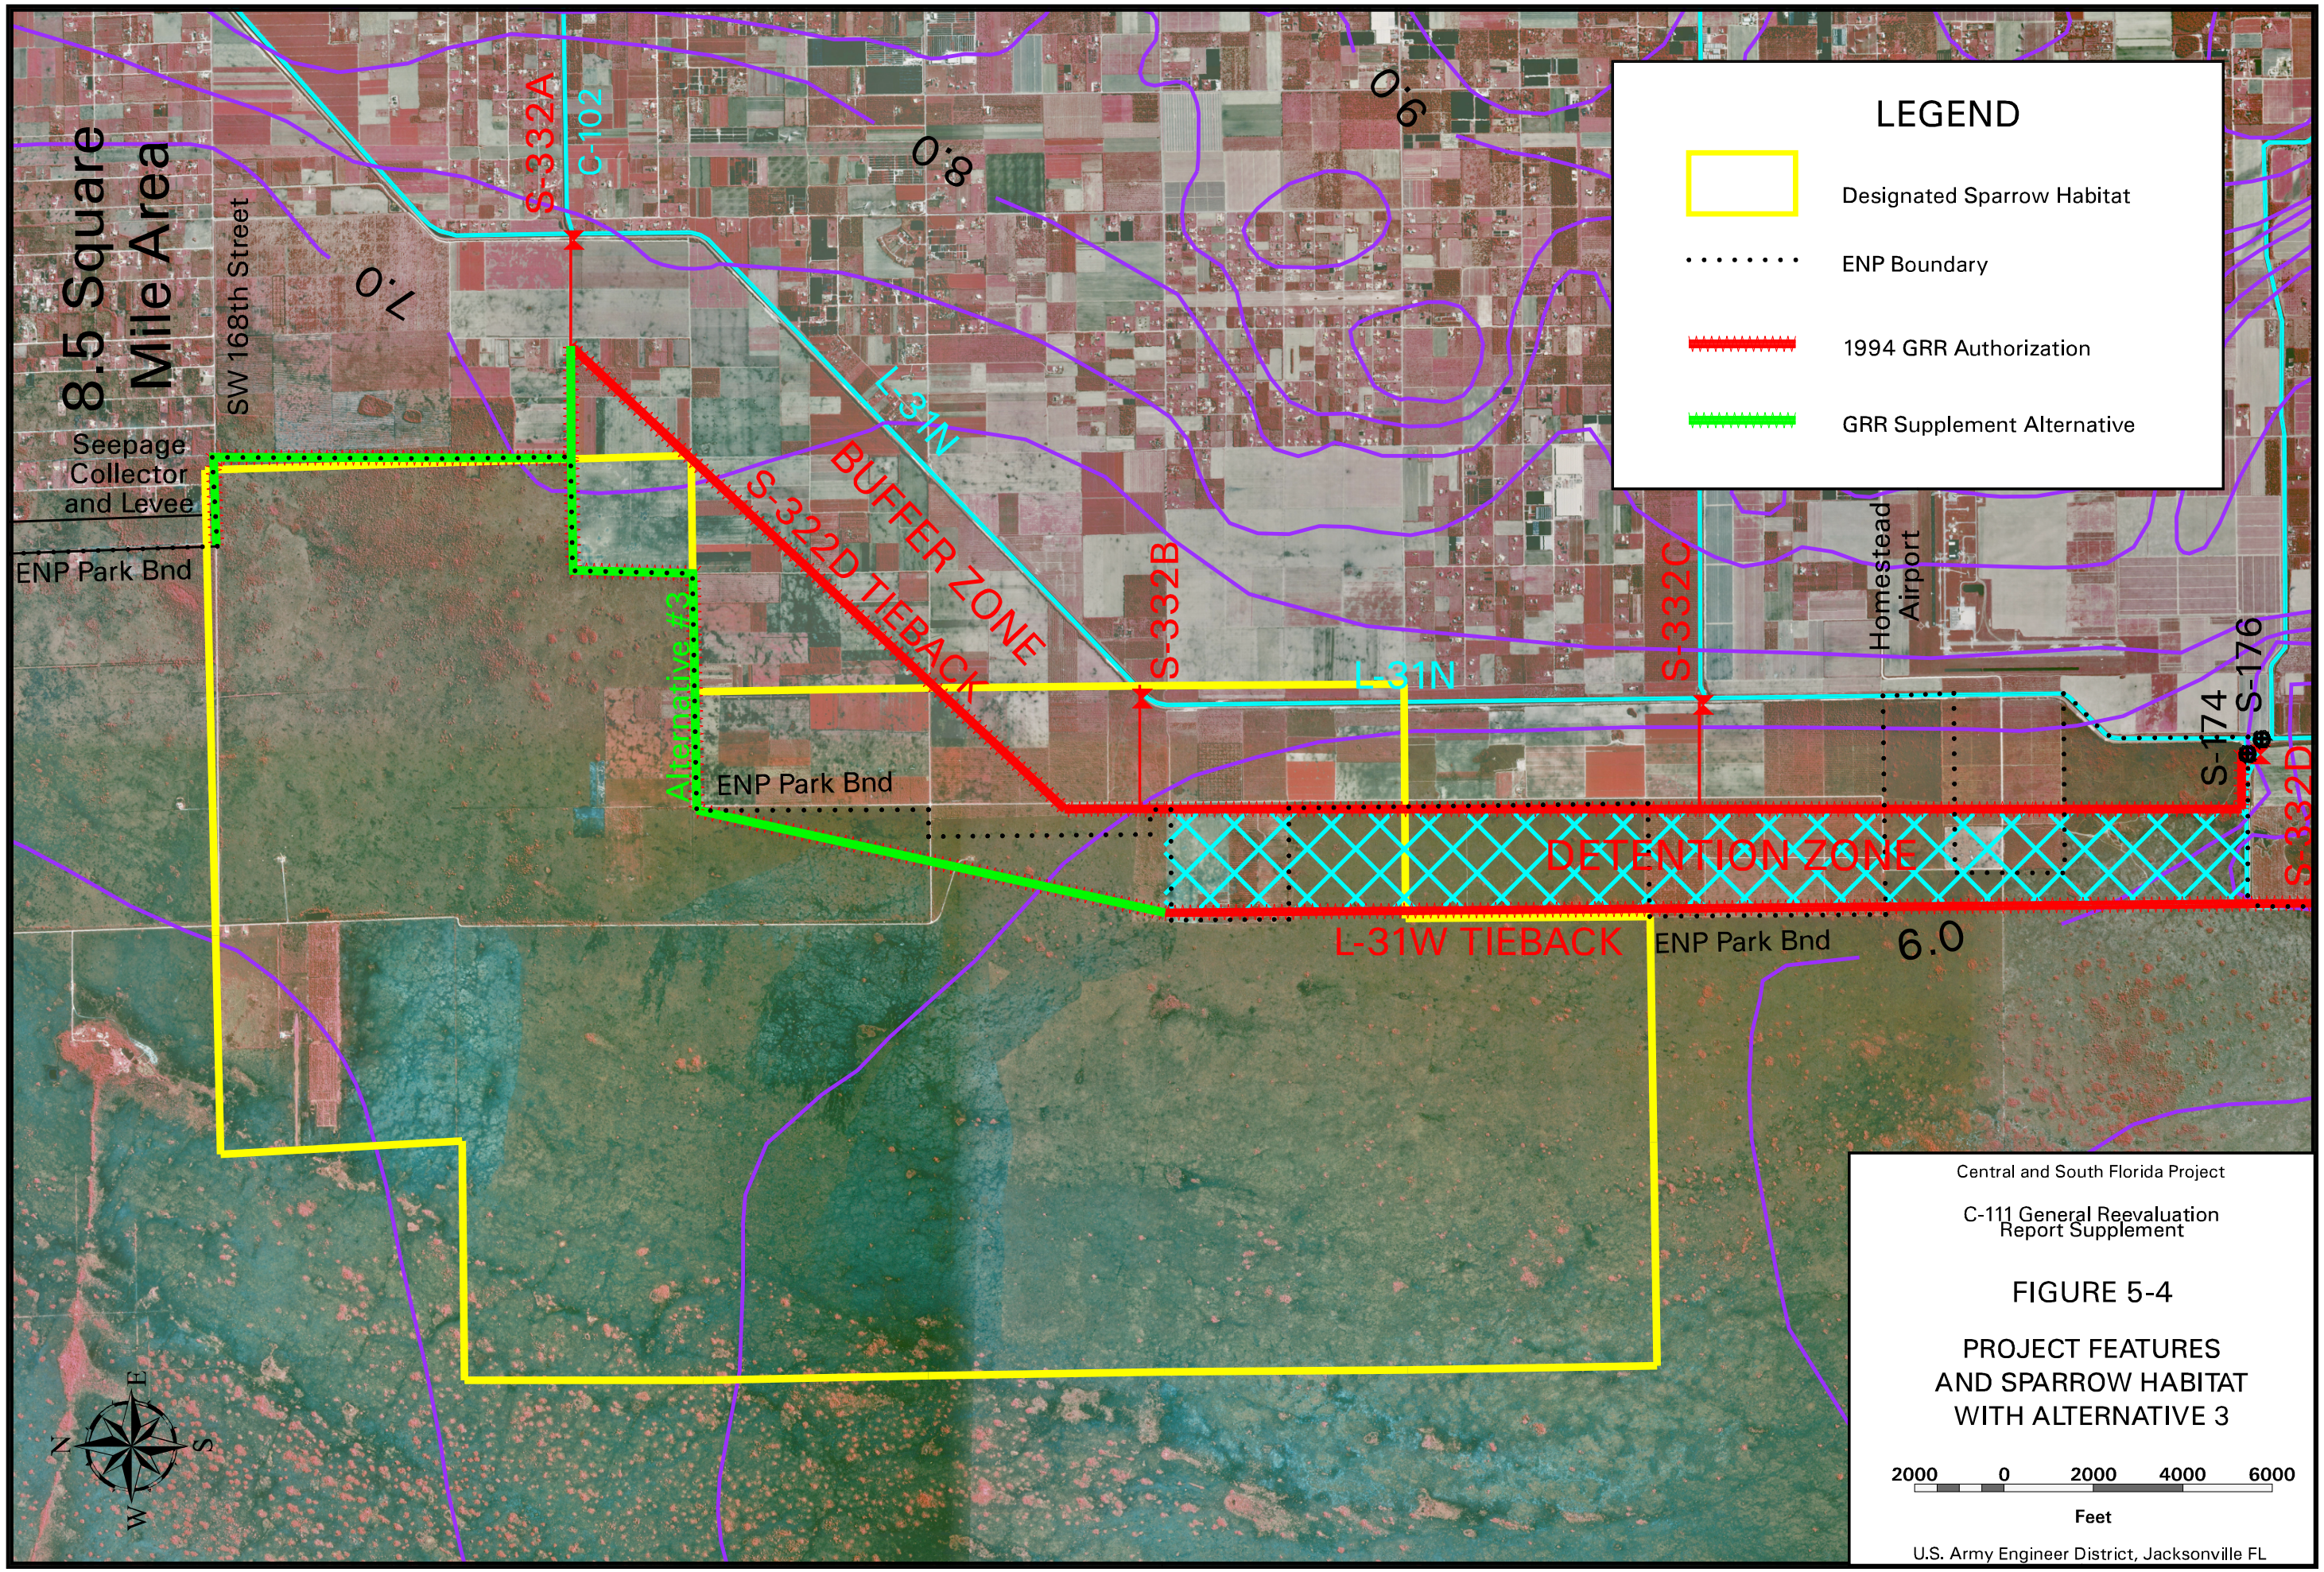

Central and South Florida Project

C-111 General Reevaluation Report Supplement

FIGURE 5-4

PROJECT FEATURES AND SPARROW HABITAT WITH ALTERNATIVE 3

2000 0 2000 4000 6000

Feet

U.S. Army Engineer District, Jacksonville FL