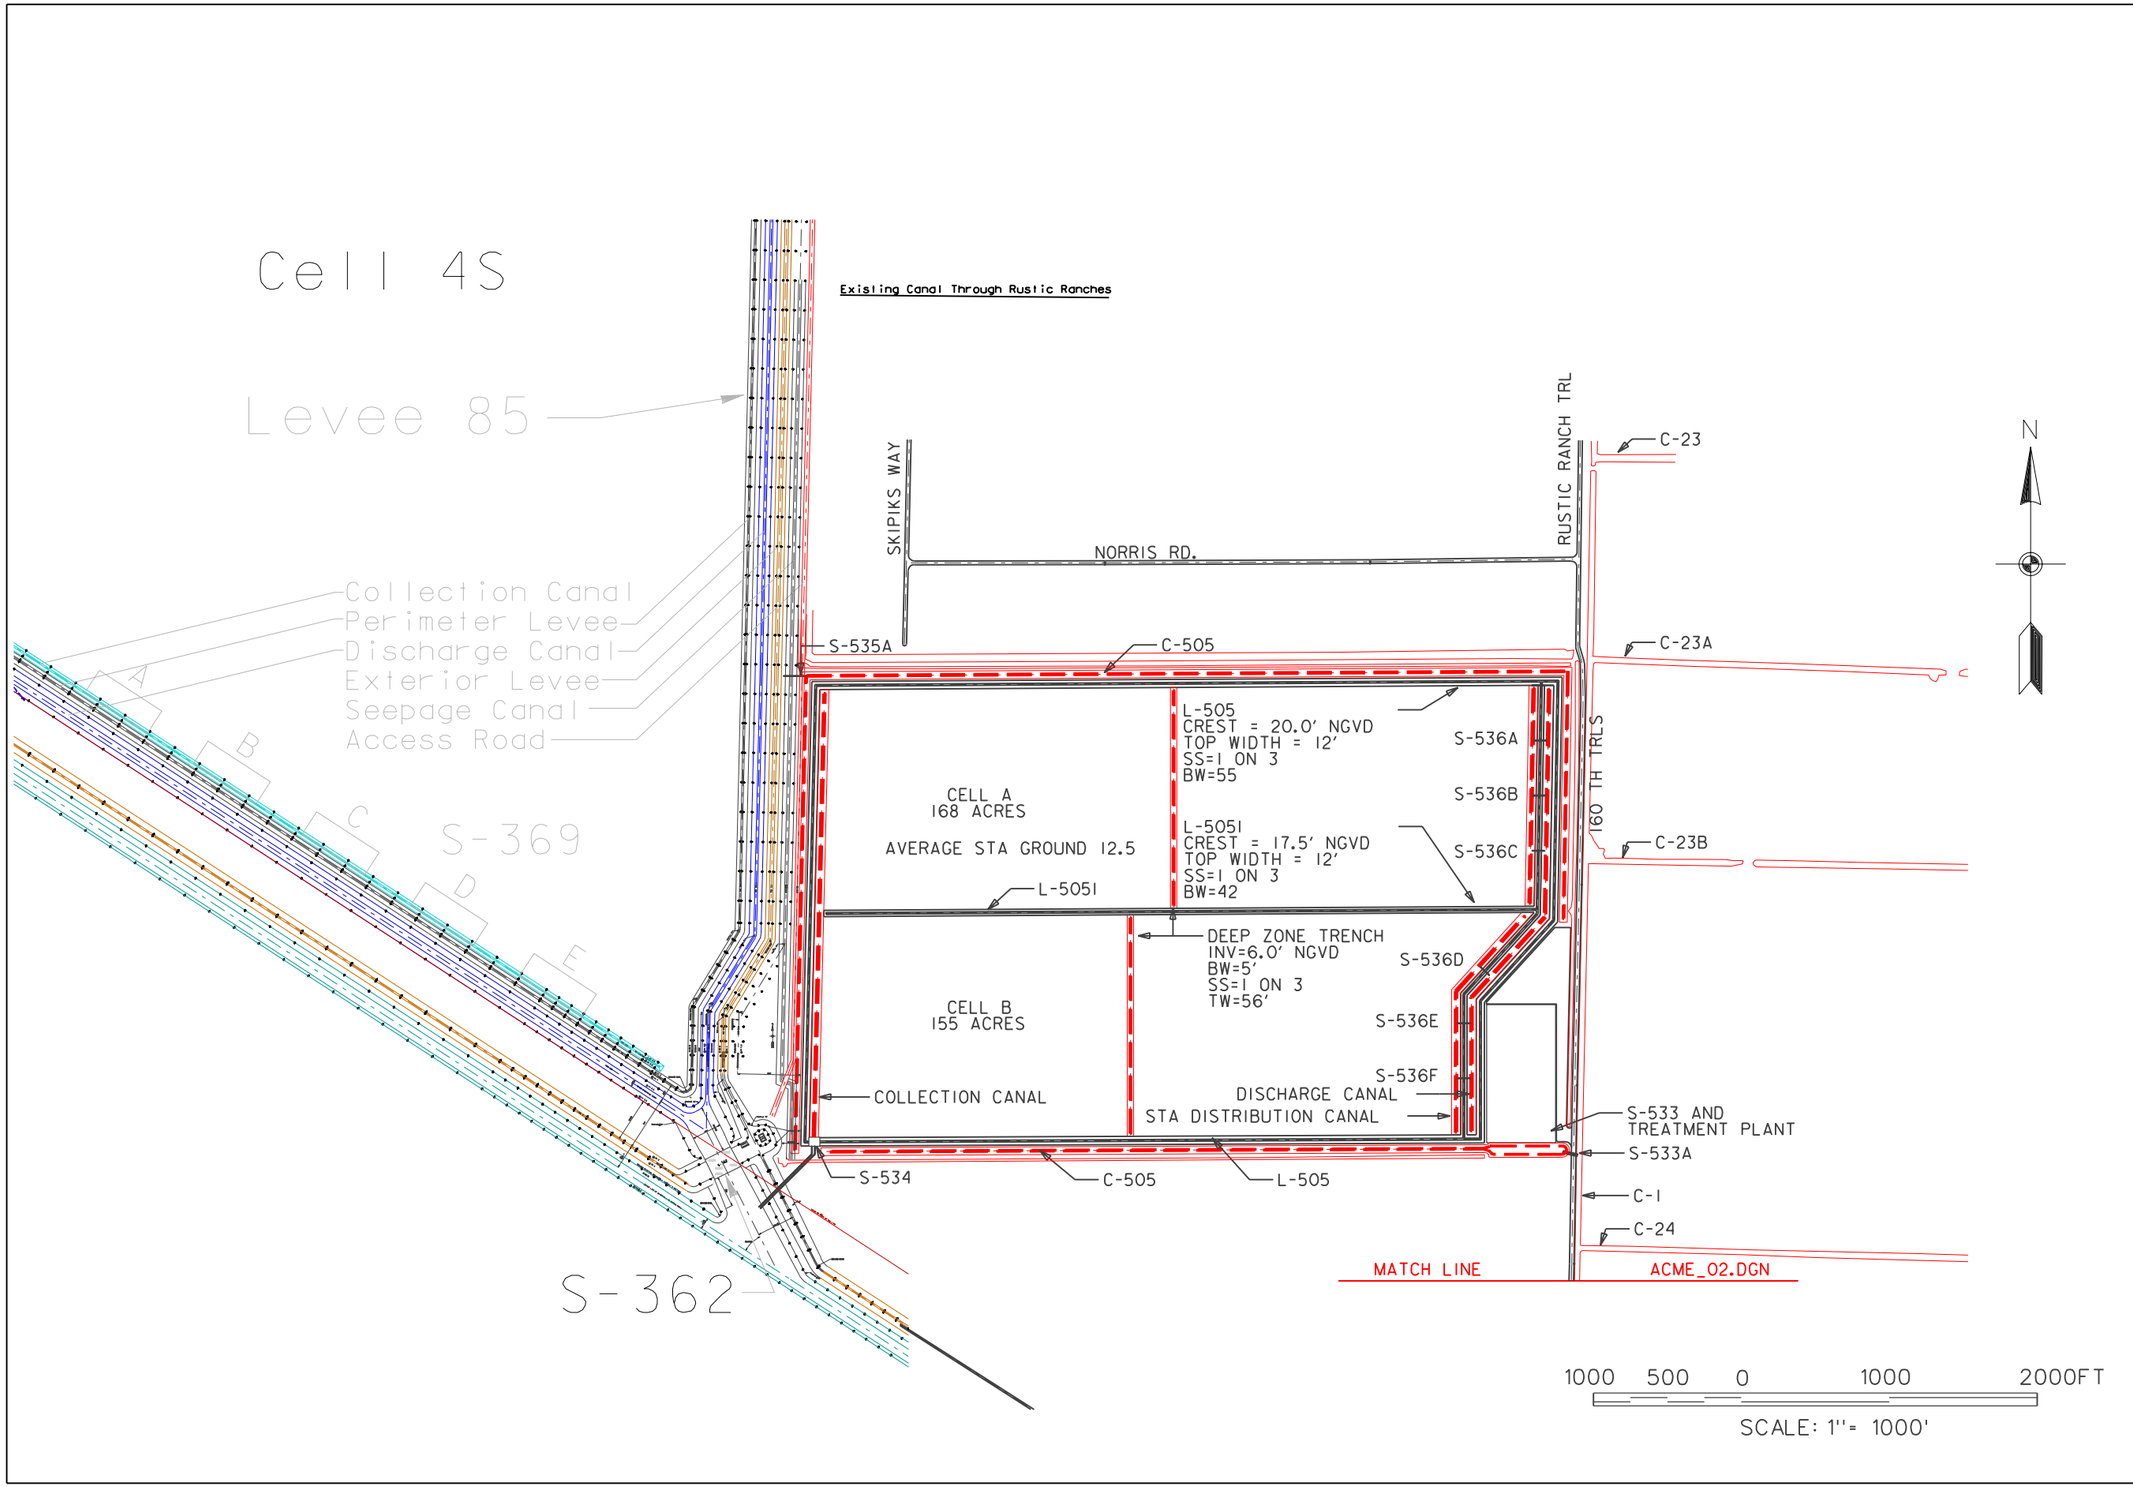

US Army Corps of Engineers
Jacksonville District

DEPARTMENT OF THE ARMY
JACKSONVILLE DISTRICT, CORPS OF ENGINEERS
JACKSONVILLE, FLORIDA

Scale: AS SHOWN

Designed by: K JONES
Dwn by: KAJ
Ckd by:
Dated: NOV 2000

D.O.FILE NO. 400-38,161

File name: ACME_01.DGN
Reference files: WPA117BRD.DGN STA1.DGN WPASITE.DGN

CENTRAL AND SOUTHERN FLORIDA PROJECT
WATER PRESERVE AREAS FEASIBILITY REPORT

Acme Basin B
STA and Treatment Plant

PLATE
ABI-1

J:\11x17s\acme_01.dgn 03/13/01 06:24:24 AM