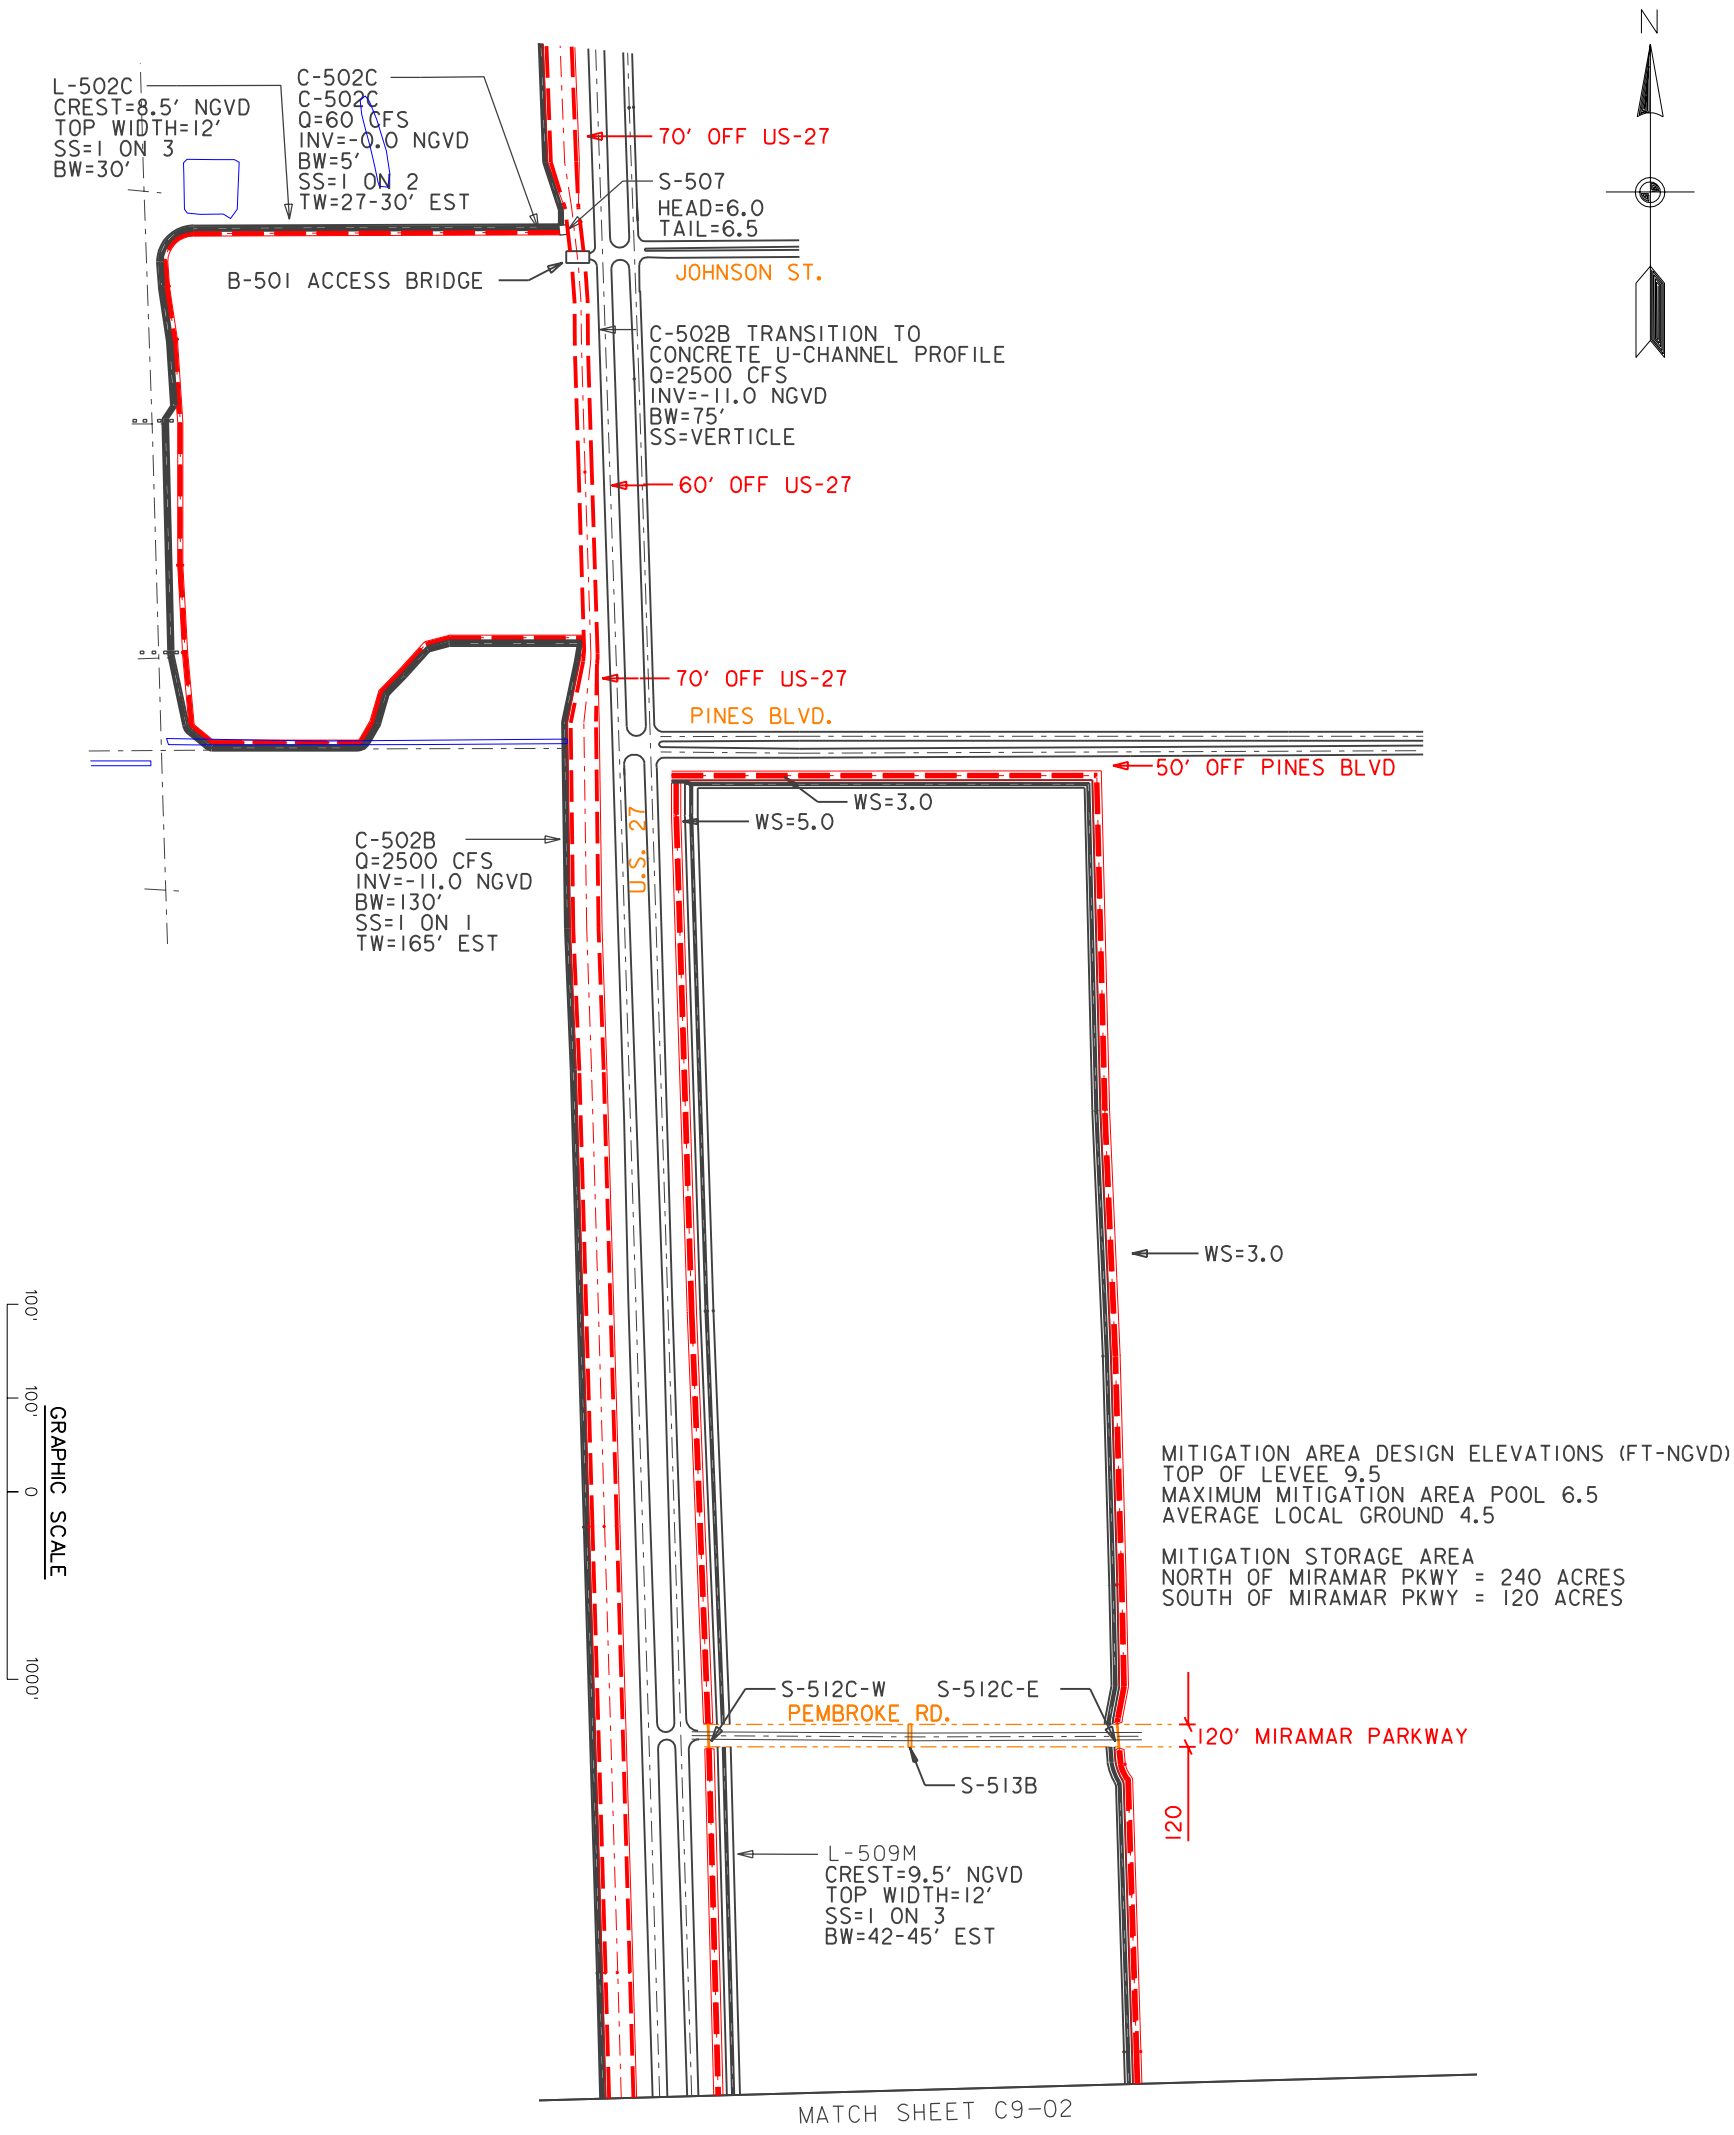

PLATE C9-01	CENTRAL AND SOUTHERN FLORIDA PROJECT WATER PRESERVE AREAS FEASIBILITY REPORT C-9 IMPOUNDMENT	File name: C9_02.DGN Reference files: WPA1117BRD.DGN WPASITE.DGN WPA_PLAN.DGN	Designed by: K JONES Dwn by: KAJ Ckd by: X Dated: NOV 2000 D.O.FILE NO. 400-38,161	Scale: AS SHOWN	DEPARTMENT OF THE ARMY JACKSONVILLE DISTRICT, CORPS OF ENGINEERS JACKSONVILLE, FLORIDA	US Army Corps of Engineers Jacksonville District

J:\11x17s\c9_01.dgn 02/12/01 01:22:14 PM