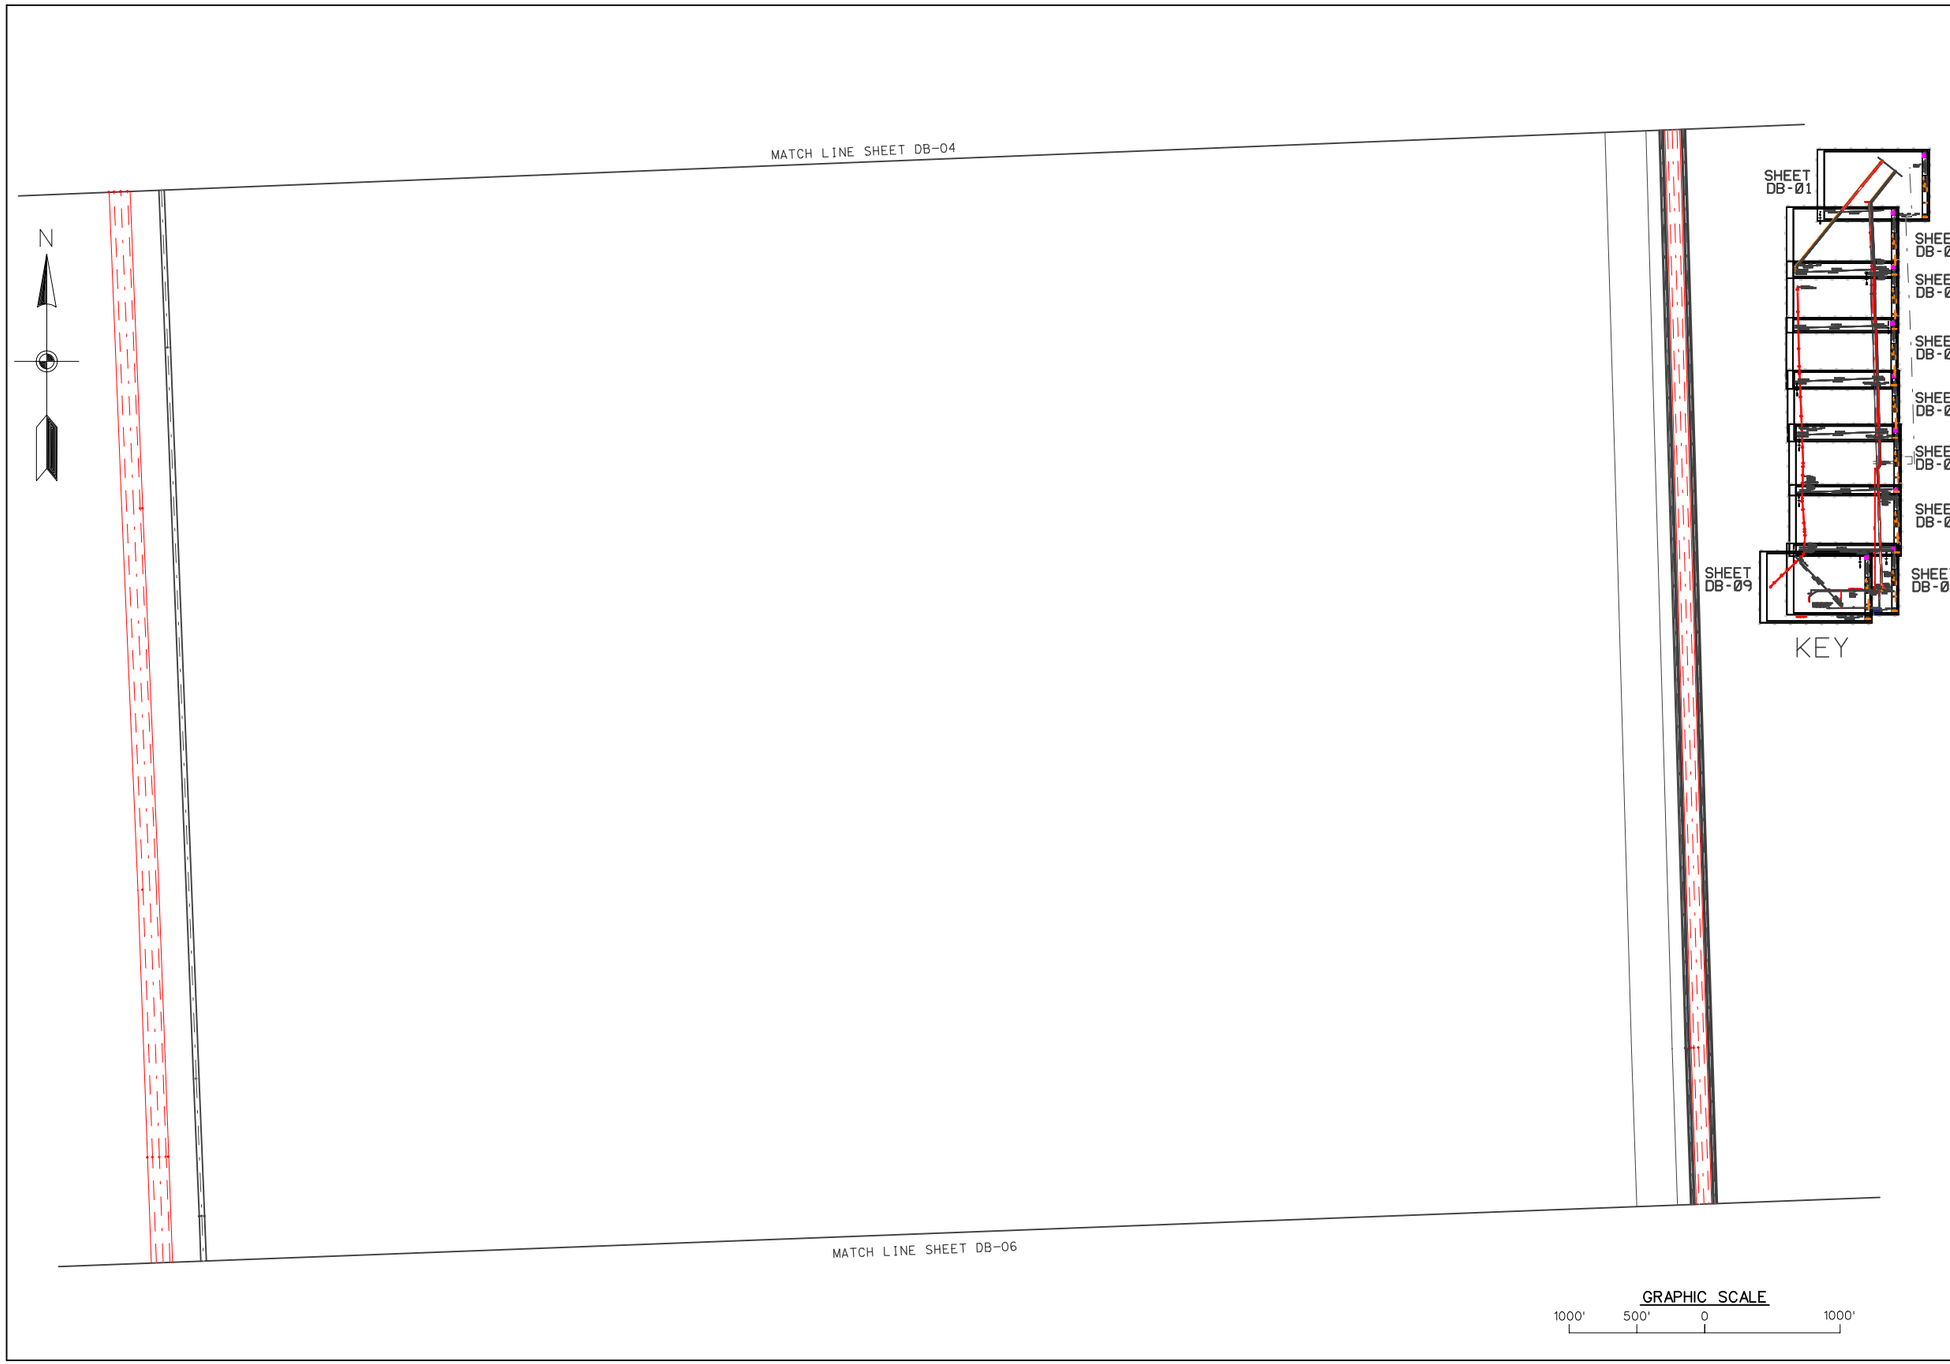

US Army Corps of Engineers
Jacksonville District

DEPARTMENT OF THE ARMY
JACKSONVILLE DISTRICT, CORPS OF ENGINEERS
JACKSONVILLE, FLORIDA

Scale: AS SHOWN

Designed by: K JONES
Dwn by: KAJ
Ckd by: X
Dated: NOV 2000
D.O.FILE NO. 400-38,161

File name: DBLC_05.DGN
Reference files: WPA1117BRD.DGN DBLC_01.DGN WPA1117BRD.DGN WPASITE.DGN

CENTRAL AND SOUTHERN FLORIDA PROJECT
WATER PRESERVE AREAS FEASIBILITY REPORT
DADE-BROWARD LEVEE AND CANAL

PLATE
DB-05

E:\dgn\11x17s\dblc_05.dgn 02/12/01 09:42:43 PM