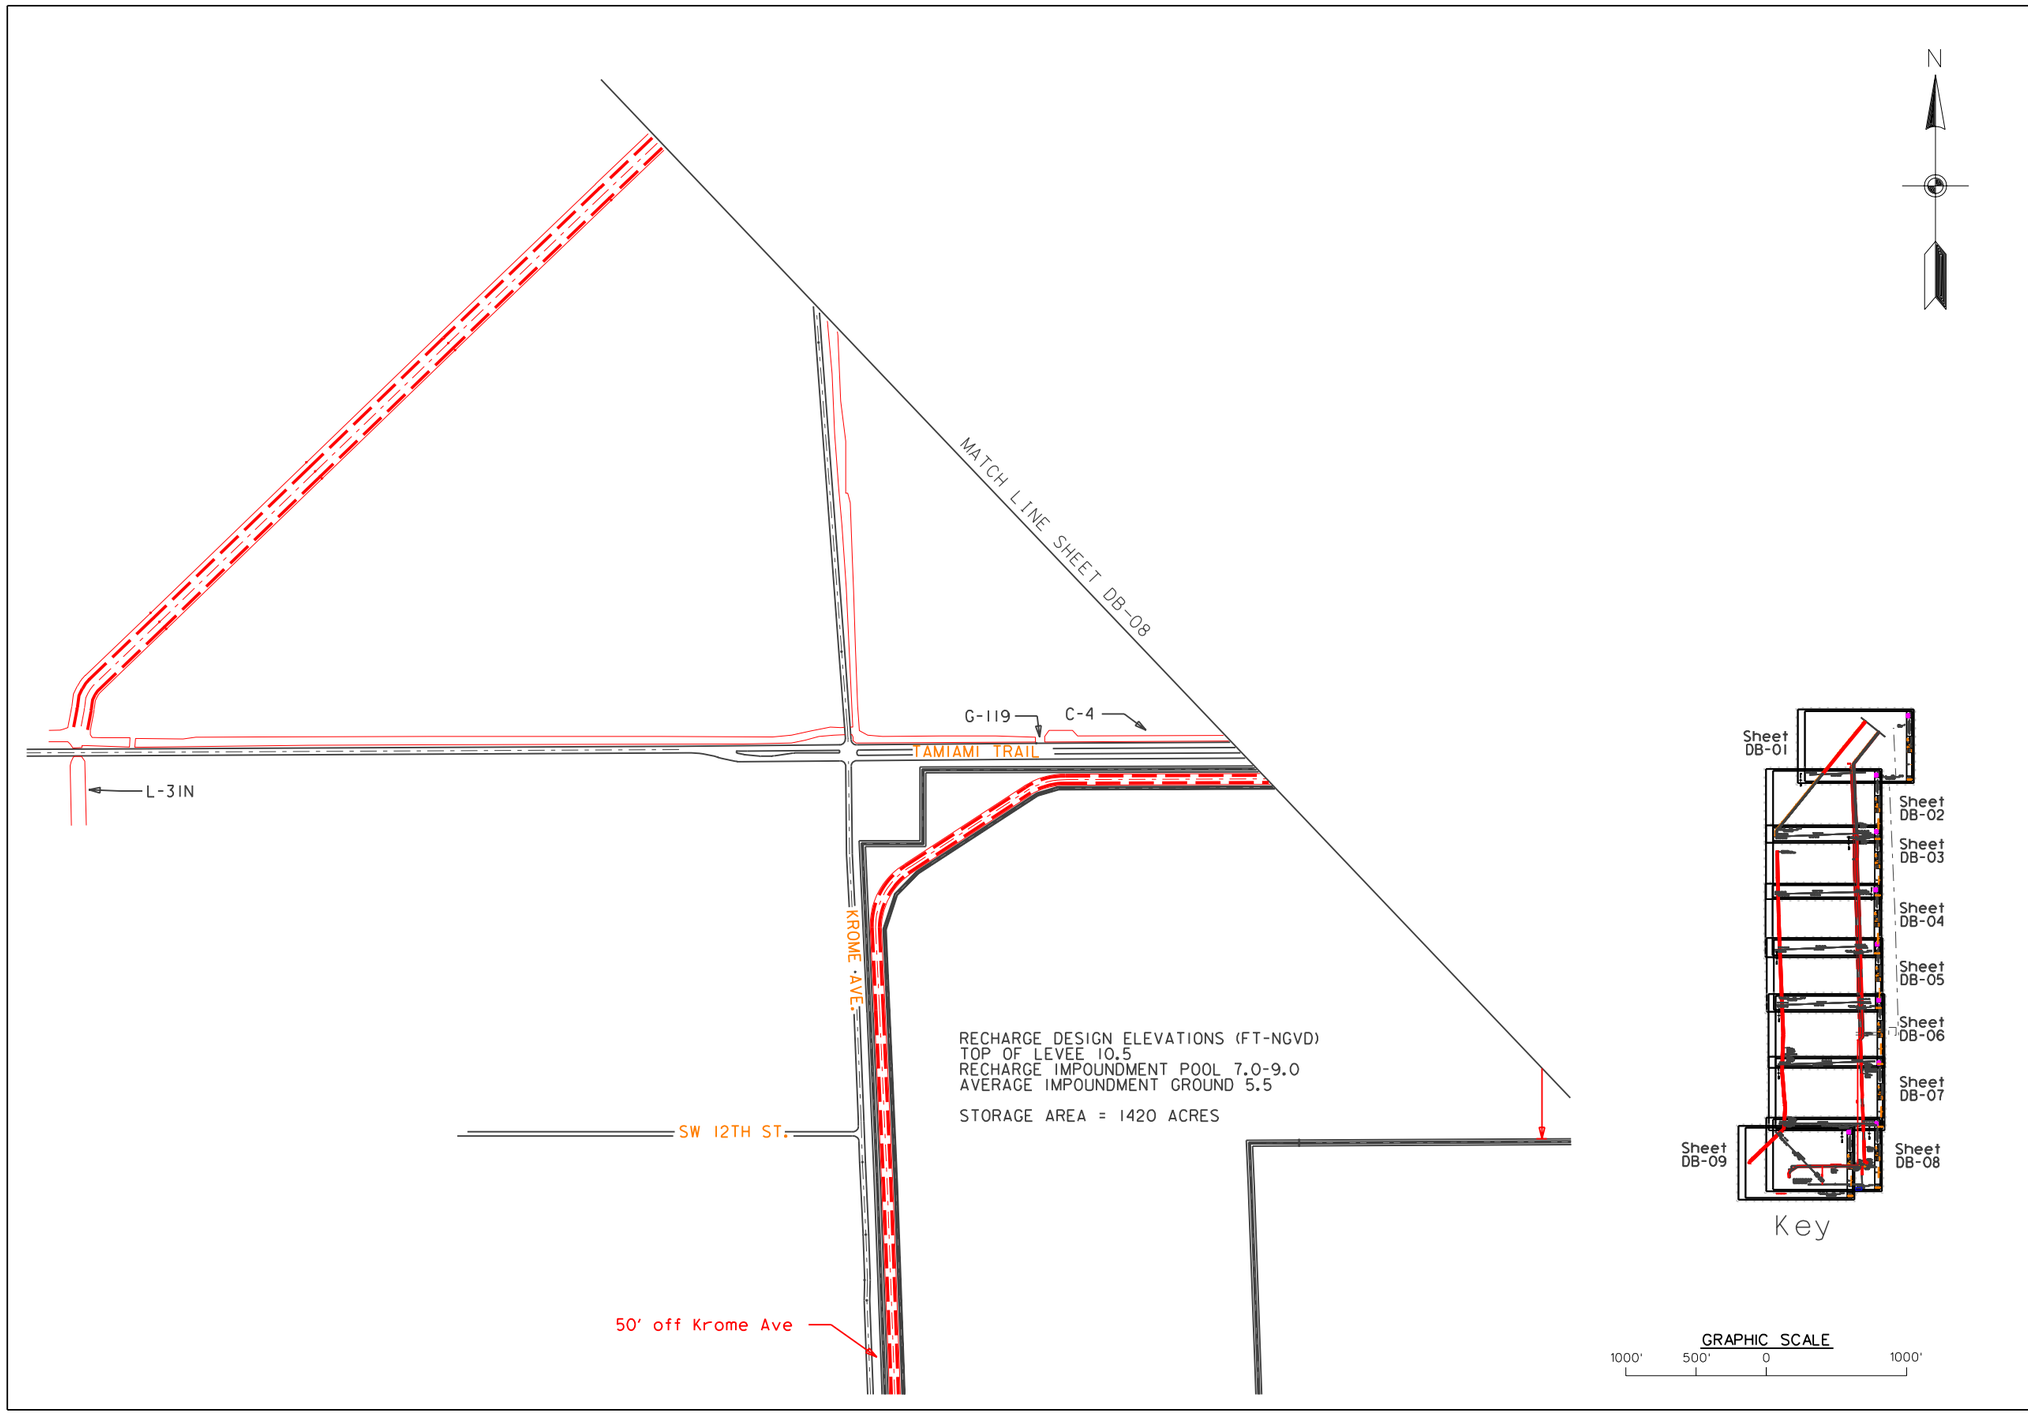

US Army Corps of Engineers
Jacksonville District

DEPARTMENT OF THE ARMY
JACKSONVILLE DISTRICT, CORPS OF ENGINEERS
JACKSONVILLE, FLORIDA

Scale: AS SHOWN

Designed by: K JONES
Dwn by: KAJ
Ckd by: X

Dated: NOV 2000

D.O.FILE NO. 400-38,161

File name: DBLC_09.DGN
Reference files: WPA1117BRD.DGN DBLC_KEY.DGN WPA_PLAN.DGN WPASITE.DGN

CENTRAL AND SOUTHERN FLORIDA PROJECT
WATER PRESERVE AREAS FEASIBILITY REPORT
DADE-BROWARD LEVEE AND CANAL

PLATE
DB-09

J:\11x17s\dblc_09.dgn 02/13/01 12:03:48 PM