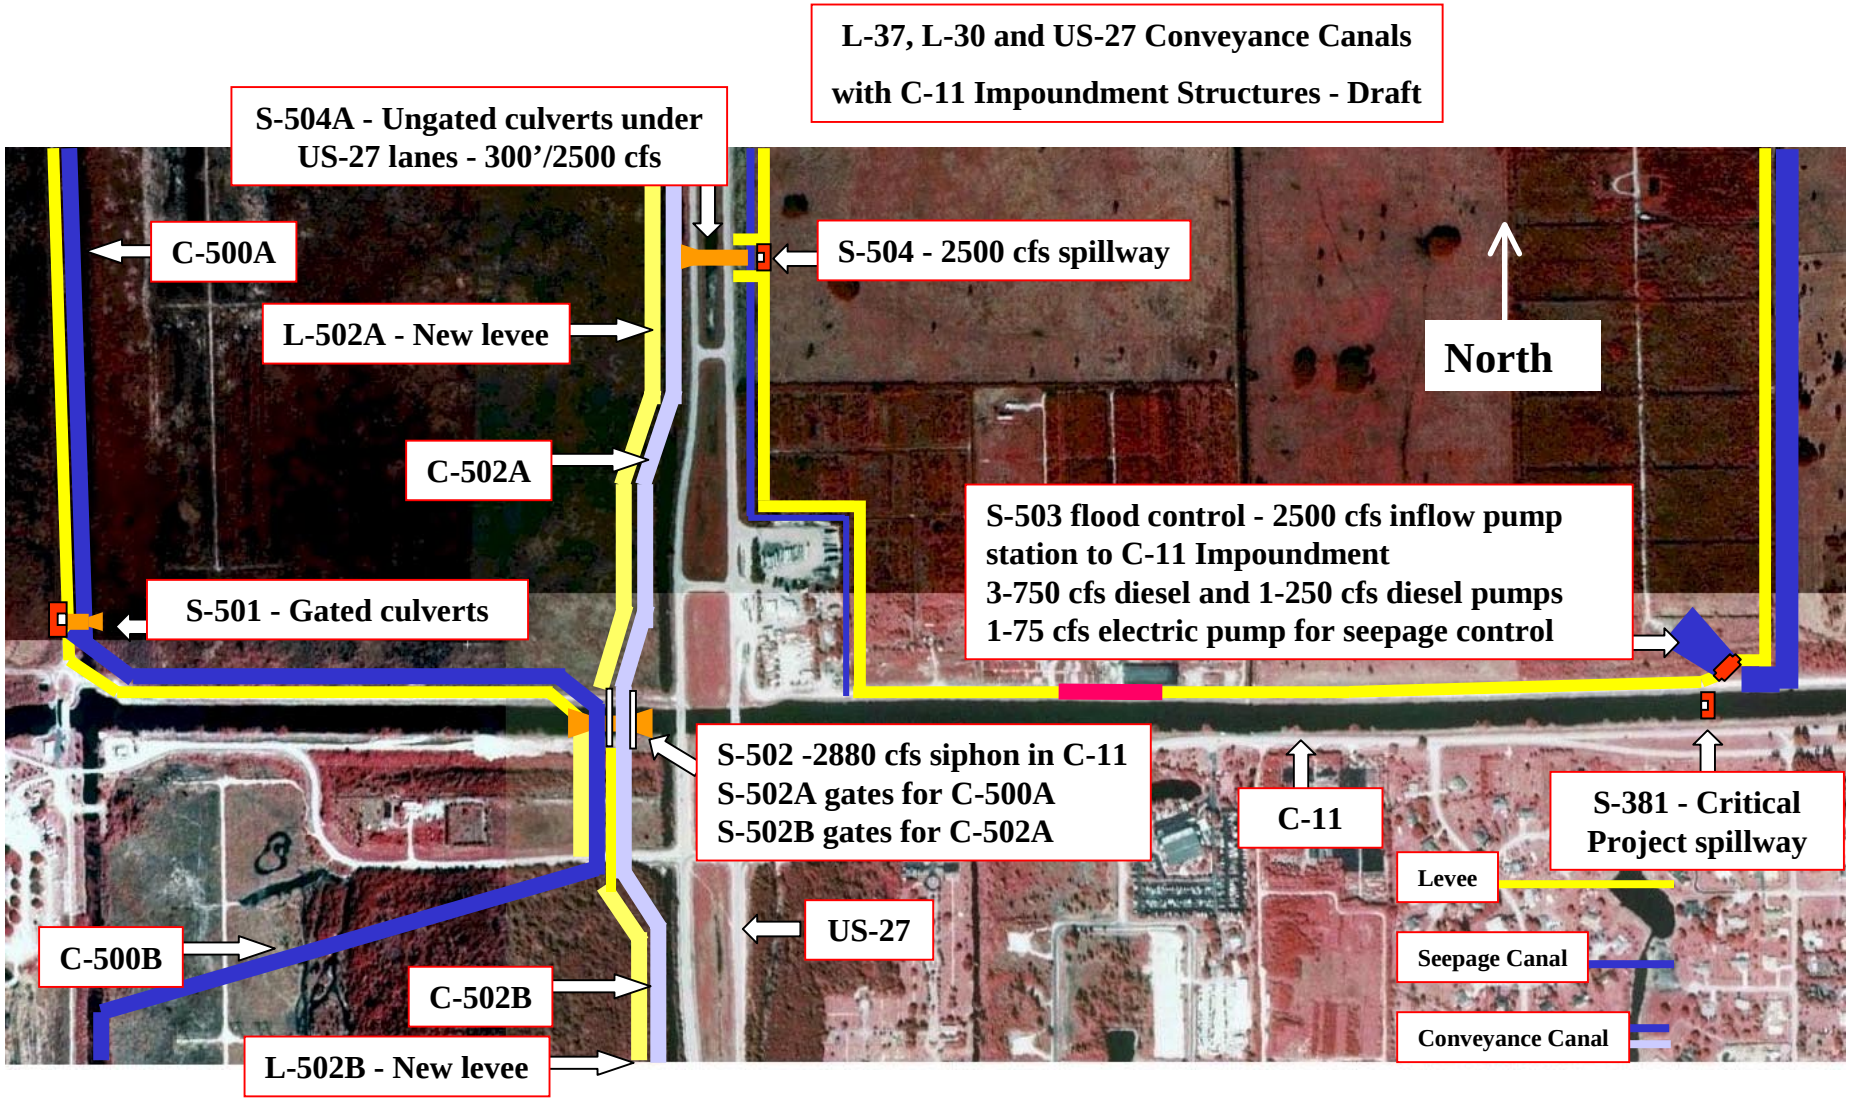
L-37, L-30 and US-27 Conveyance Canals
with C-11 Impoundment Structures - Draft
S-504A - Ungated culverts under
US-27 lanes - 300'/2500 cfs
C-500A
S-504 - 2500 cfs spillway
L-502A - New levee
North
C-502A
S-503 flood control - 2500 cfs inflow pump
station to C-11 Impoundment
3-750 cfs diesel and 1-250 cfs diesel pumps
1-75 cfs electric pump for seepage control
S-501 - Gated culverts
S-502 -2880 cfs siphon in C-11
S-502A gates for C-500A
S-502B gates for C-502A
C-11
S-381 - Critical
Project spillway
Levee
US-27
C-500B
Seepage Canal
C-502B
Conveyance Canal
L-502B - New levee