X-section 2
Bird Drive Recharge Area
Eastern Boundary
Looking South

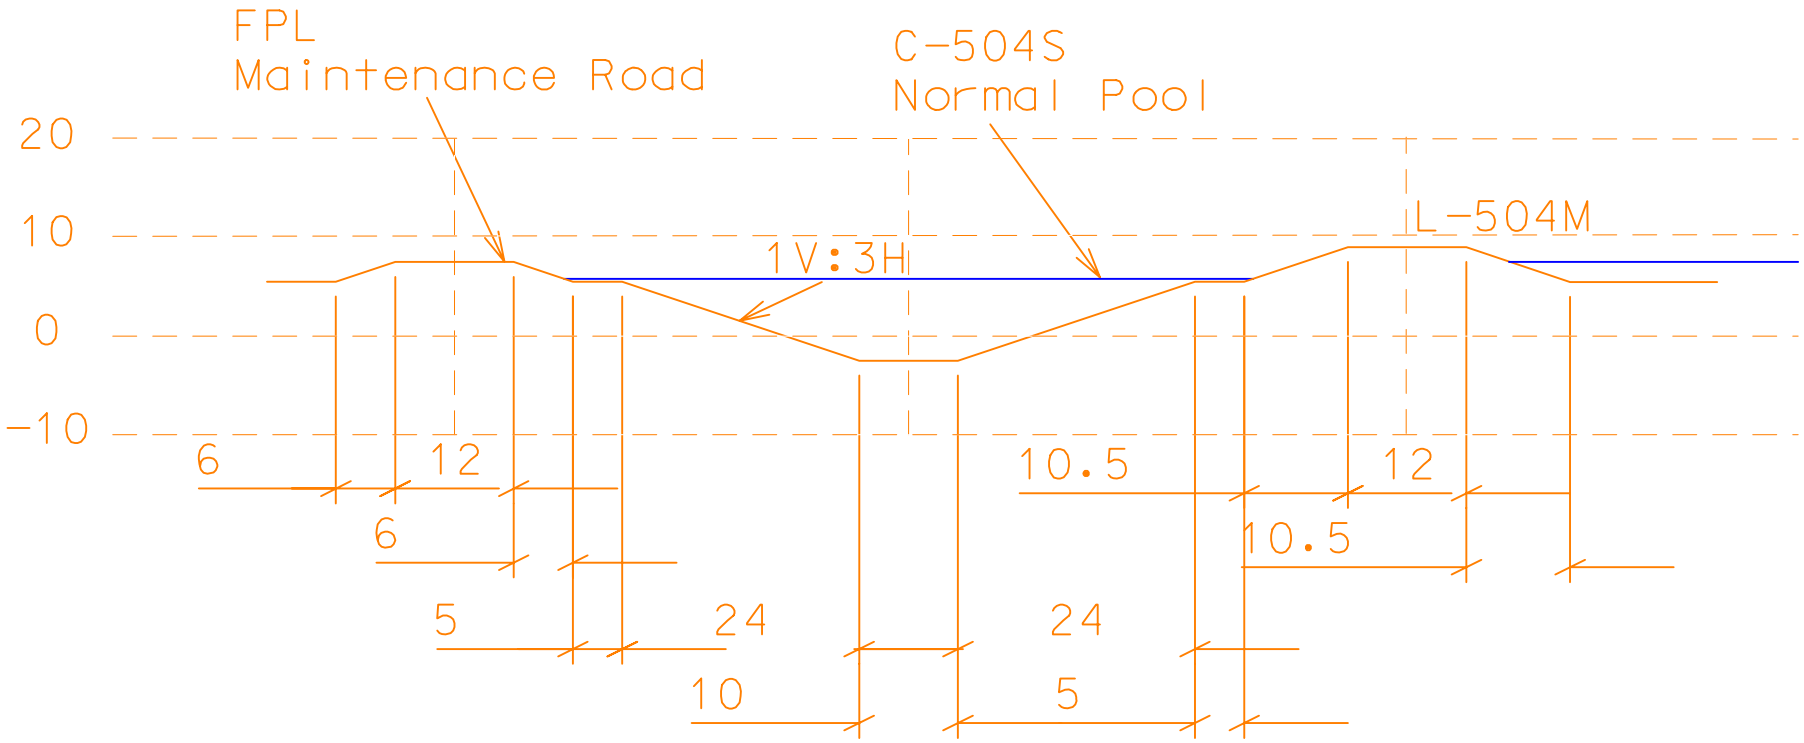

Design Elevations (ft-NGVD)
Top of Levee 9.0
Maximum Pool Depth 2.0 feet
Maximum Pool Elev 7.0-7.5
FPL Maintenance Road 7.5
Seepage Canal Optimum 5.3-5.8
Average Local Ground 5.5
C-504S Bottom -2.5

Preliminary Design Slopes
Outside Levee Slope = 1V:3H
Inside Levee Slope = 1V:3H
Discharge Pool Slope = 1V:3H