Xsection 2 of L-511
Eastern Levee of C-11 Impoundment
with C-11 extension profile
Looking North

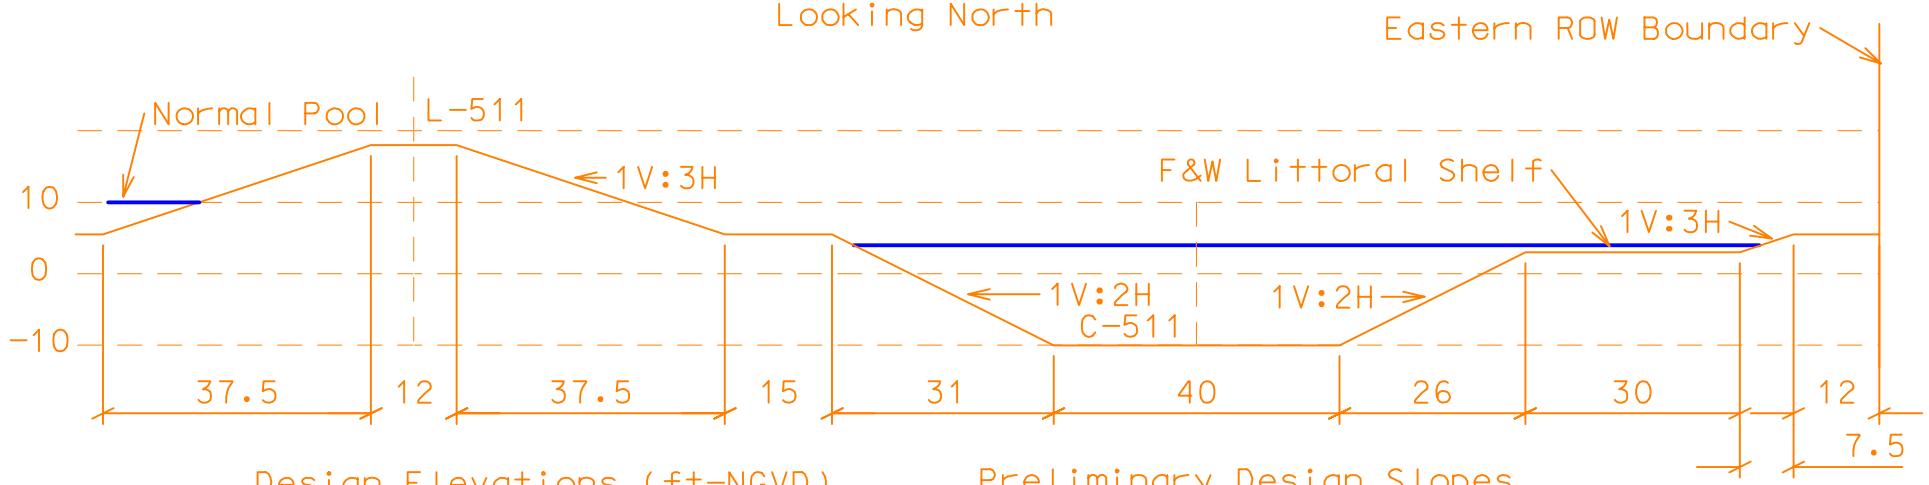

Design Elevations (ft-NGVD)
Top of Levee 18.0
Surcharge Pool 13.0
Full Pool (Spillway Invert) 11.2
Normal Pool 10.0
Average Impoundment Ground 6.0
Average Local Ground 5.5
C-11 Extension Optimum 4.0
F&W Littoral Shelf 3.0
C-11 Extension Bottom -10.0

Preliminary Design Slopes
Outside Levee Slope = 1V:3H
Inside Levee Slope = 1V:3H
C-11 Extension Slope = 1V:2H

E:\dgn\c11\h&h\xsects.dgn 12/03/00 05:07:19 PM