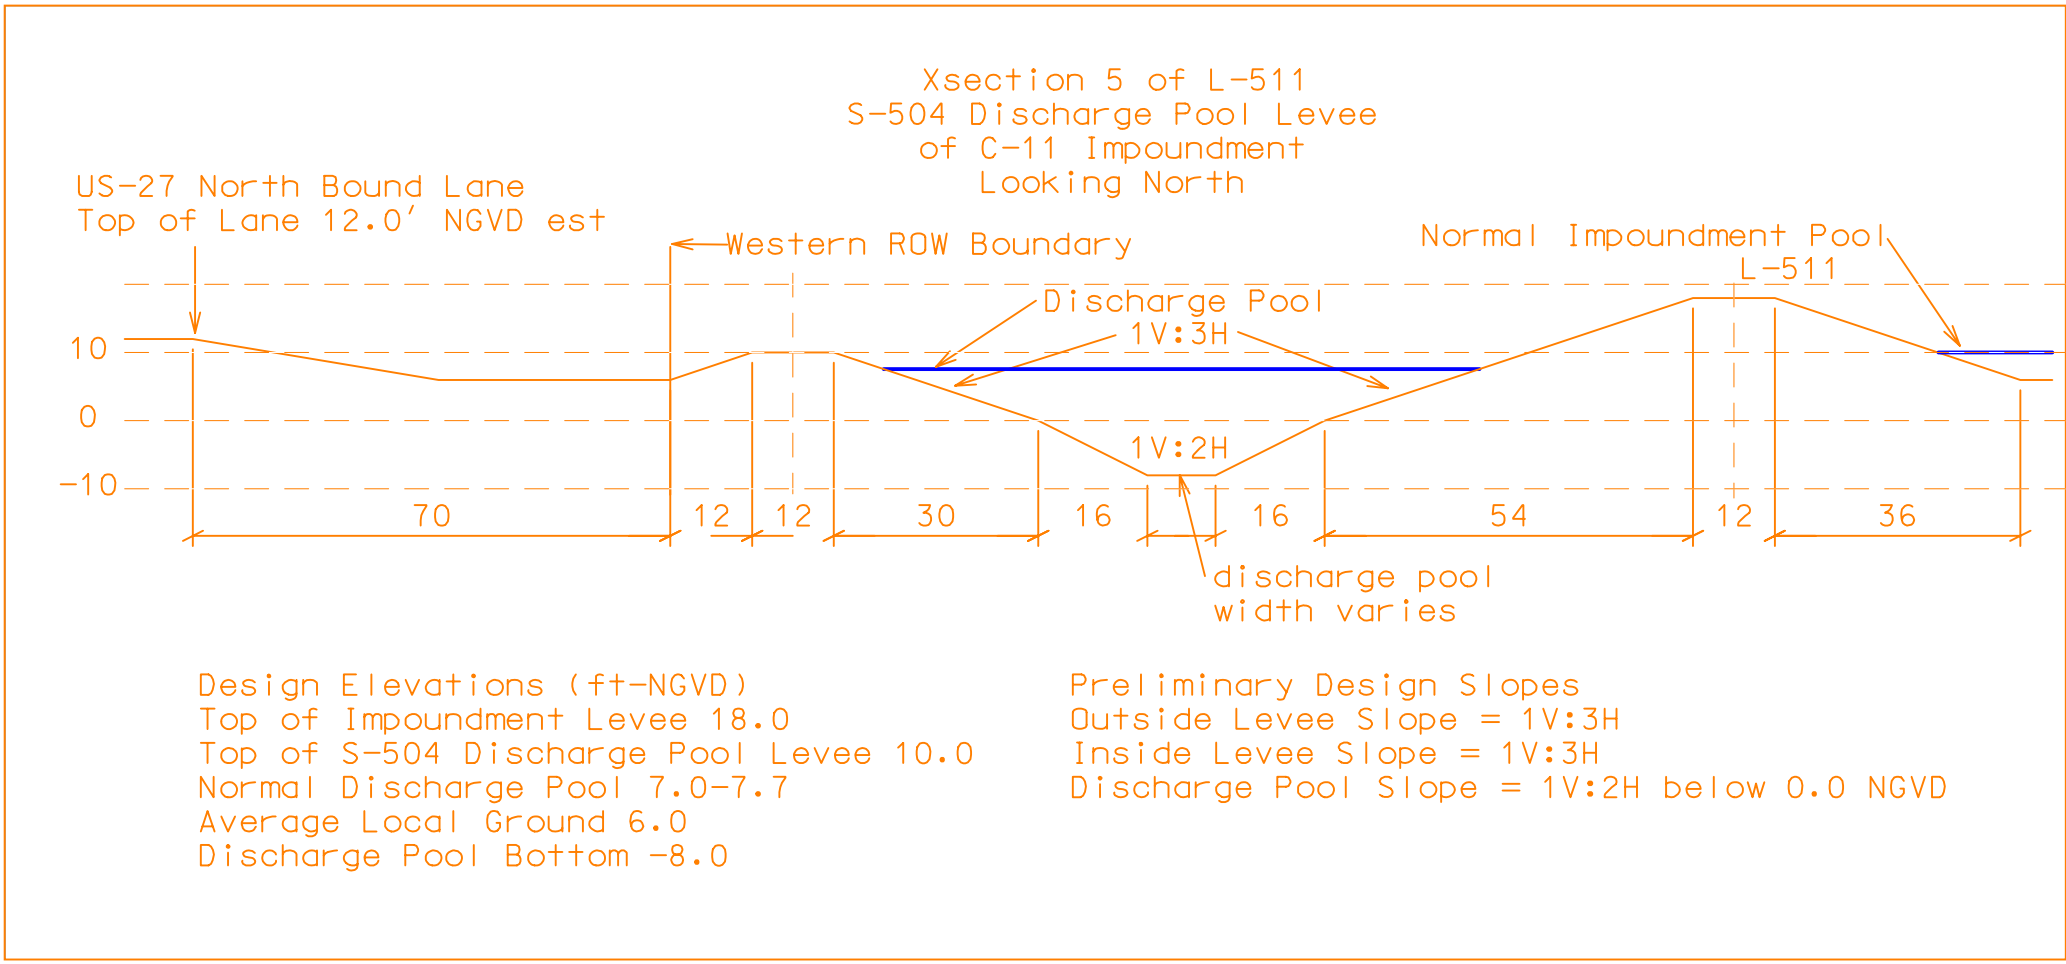

Design Elevations (ft-NGVD)
Top of Impoundment Levee 18.0
Top of S-504 Discharge Pool Levee 10.0
Normal Discharge Pool 7.0-7.7
Average Local Ground 6.0
Discharge Pool Bottom -8.0

Preliminary Design Slopes
Outside Levee Slope = 1V:3H
Inside Levee Slope = 1V:3H
Discharge Pool Slope = 1V:2H below 0.0 NGVD

E:\dgn\c11\h&h\xsects.dgn 12/03/00 05:20:34 PM