Xsection 1 of C-503 and L-503
south of S-516 and C-6
Looking South

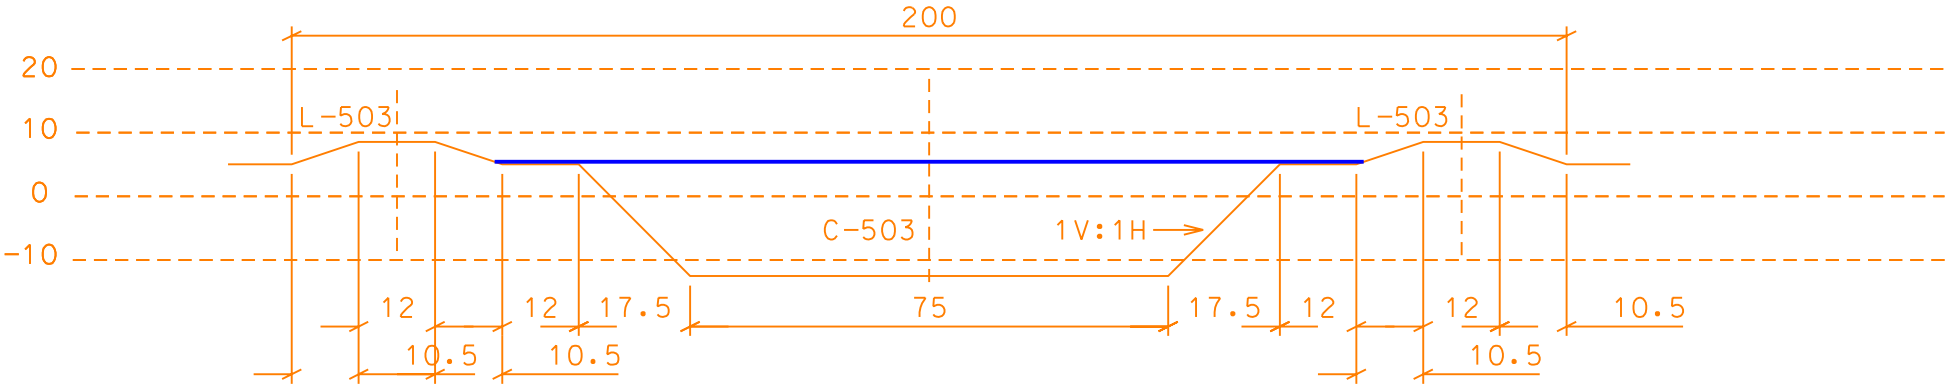

Design Elevations (ft-NGVD)
Top of Levee/Berm L-503 8.5
C-503 Design Pool 5.4
Average Local Ground 5.0-5.5
C-503 Bottom -12.5

Preliminary Design Slopes
Levee/Berm Slopes = 1V:3H
C-503 Slopes = 1V:1H