Xsection 2 of C-503 and L-503
in proximity of Wellfield Protection Canal
Looking South

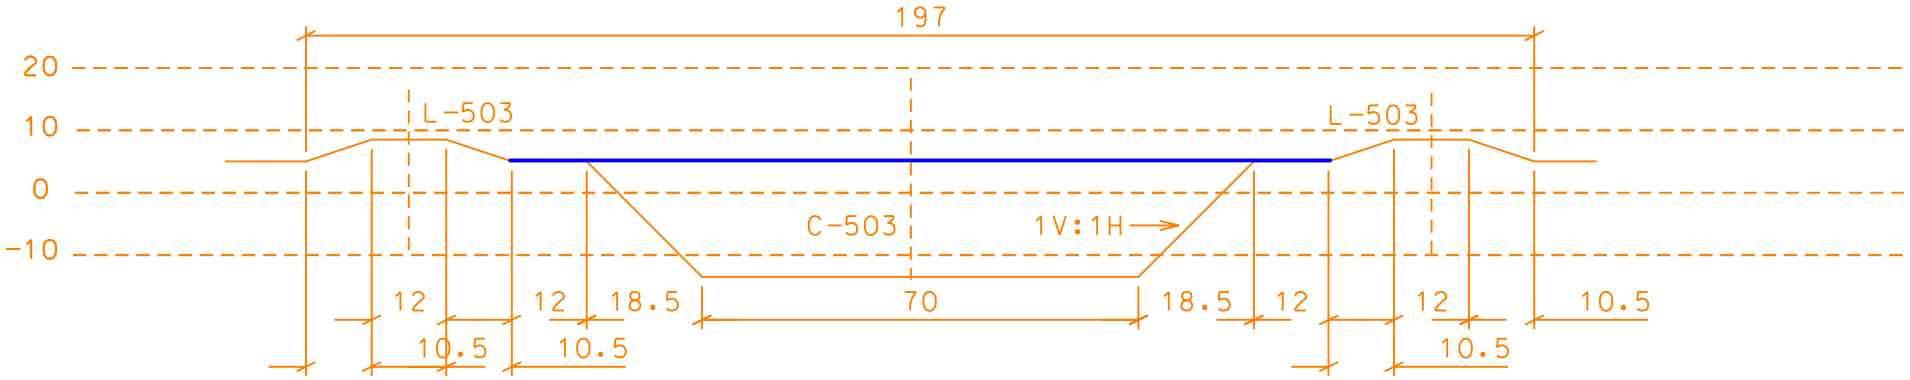

Design Elevations (ft-NGVD)
Top of Levee/Berm L-503 8.5
C-503 Design Pool 5.2
Average Local Ground 4.5-5.5
C-503 Bottom -13.5

Preliminary Design Slopes
Levee/Berm Slopes = 1V:3H
C-503 Slopes = 1V:1H