Xsection 1 of C-502B and L-502B
in proximity of US-27
Looking North

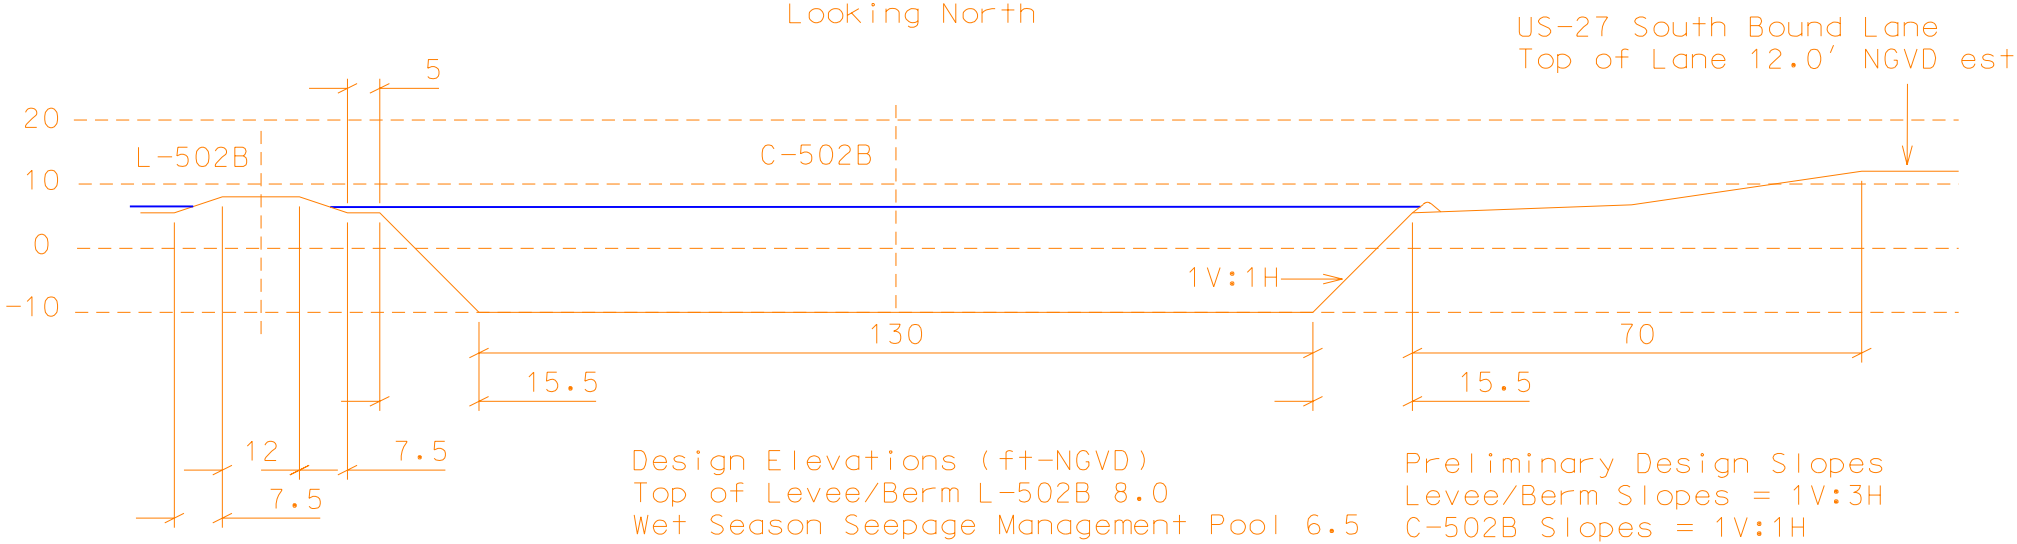

Design Elevations (ft-NGVD)
Top of Levee/Berm L-502B 8.0
Wet Season Seepage Management Pool 6.5
Dry Season Seepage Management Pool 5.5
C-502B Design Pool 6.3-6.7
Average Local Ground 5.5
C-502B Bottom -10.0

Preliminary Design Slopes
Levee/Berm Slopes = 1V:3H
C-502B Slopes = 1V:1H

J:\seep3b\h&h\xsect.dgn 01/31/01 12:00:18 PM