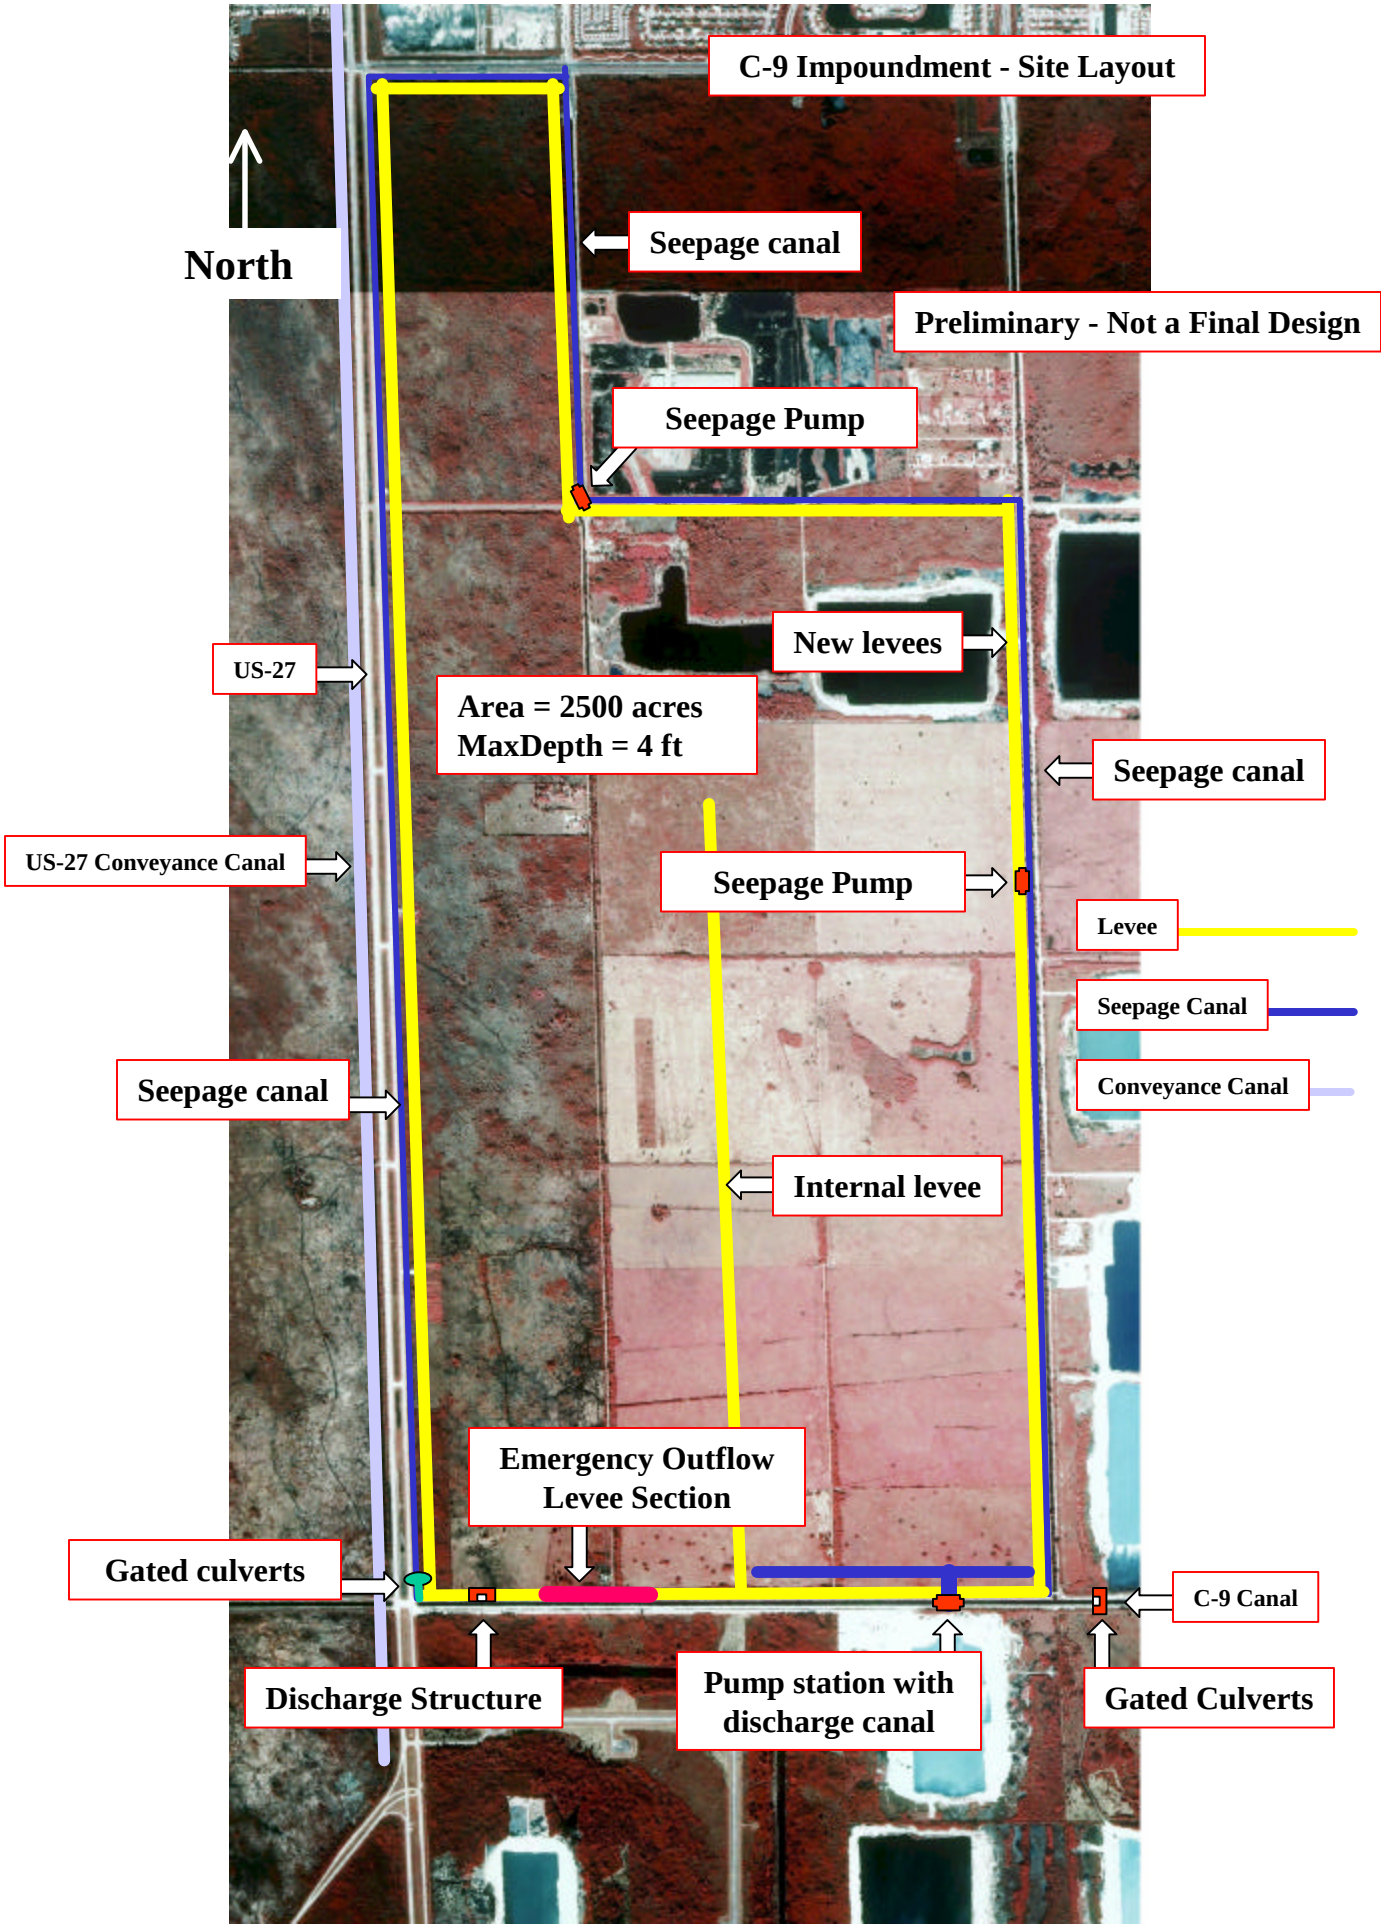
C-9 Impoundment - Site Layout
North
Seepage canal
Preliminary - Not a Final Design
Seepage Pump
New levees
US-27
Area = 2500 acres
MaxDepth = 4 ft
Seepage canal
US-27 Conveyance Canal
Seepage Pump
Levee
Seepage Canal
Conveyance Canal
Seepage canal
Internal levee
Emergency Outflow
Levee Section
Gated culverts
C-9 Canal
Discharge Structure
Pump station with
discharge canal
Gated Culverts