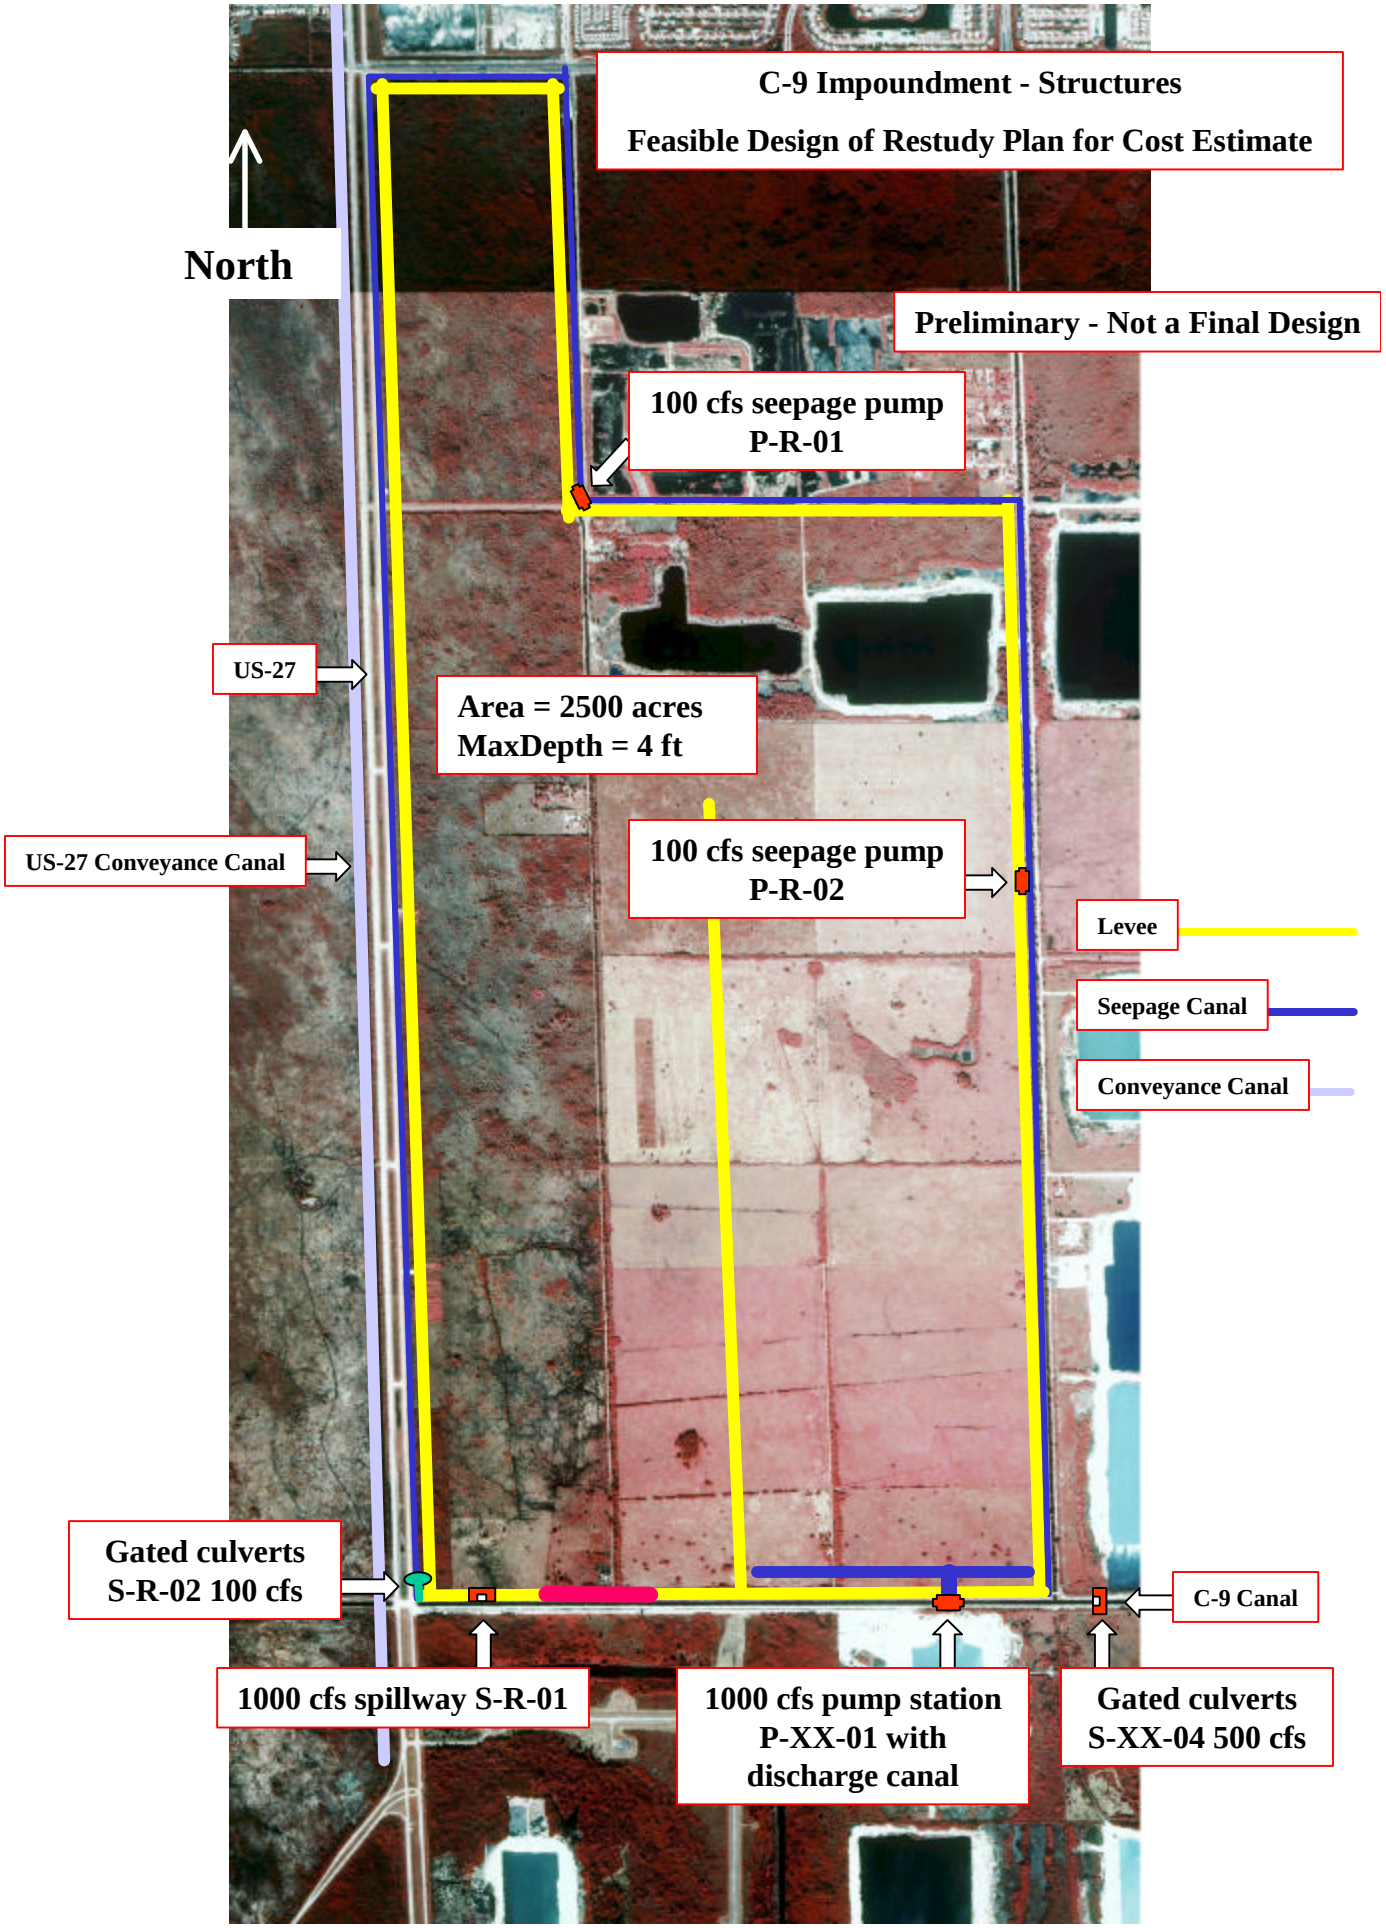
C-9 Impoundment - Structures
Feasible Design of Restudy Plan for Cost Estimate
North
Preliminary - Not a Final Design
100 cfs seepage pump
P-R-01
US-27
Area = 2500 acres
MaxDepth = 4 ft
US-27 Conveyance Canal
100 cfs seepage pump
P-R-02
Levee
Seepage Canal
Conveyance Canal
Gated culverts
S-R-02 100 cfs
C-9 Canal
1000 cfs spillway S-R-01
1000 cfs pump station
P-XX-01 with
discharge canal
Gated culverts
S-XX-04 500 cfs