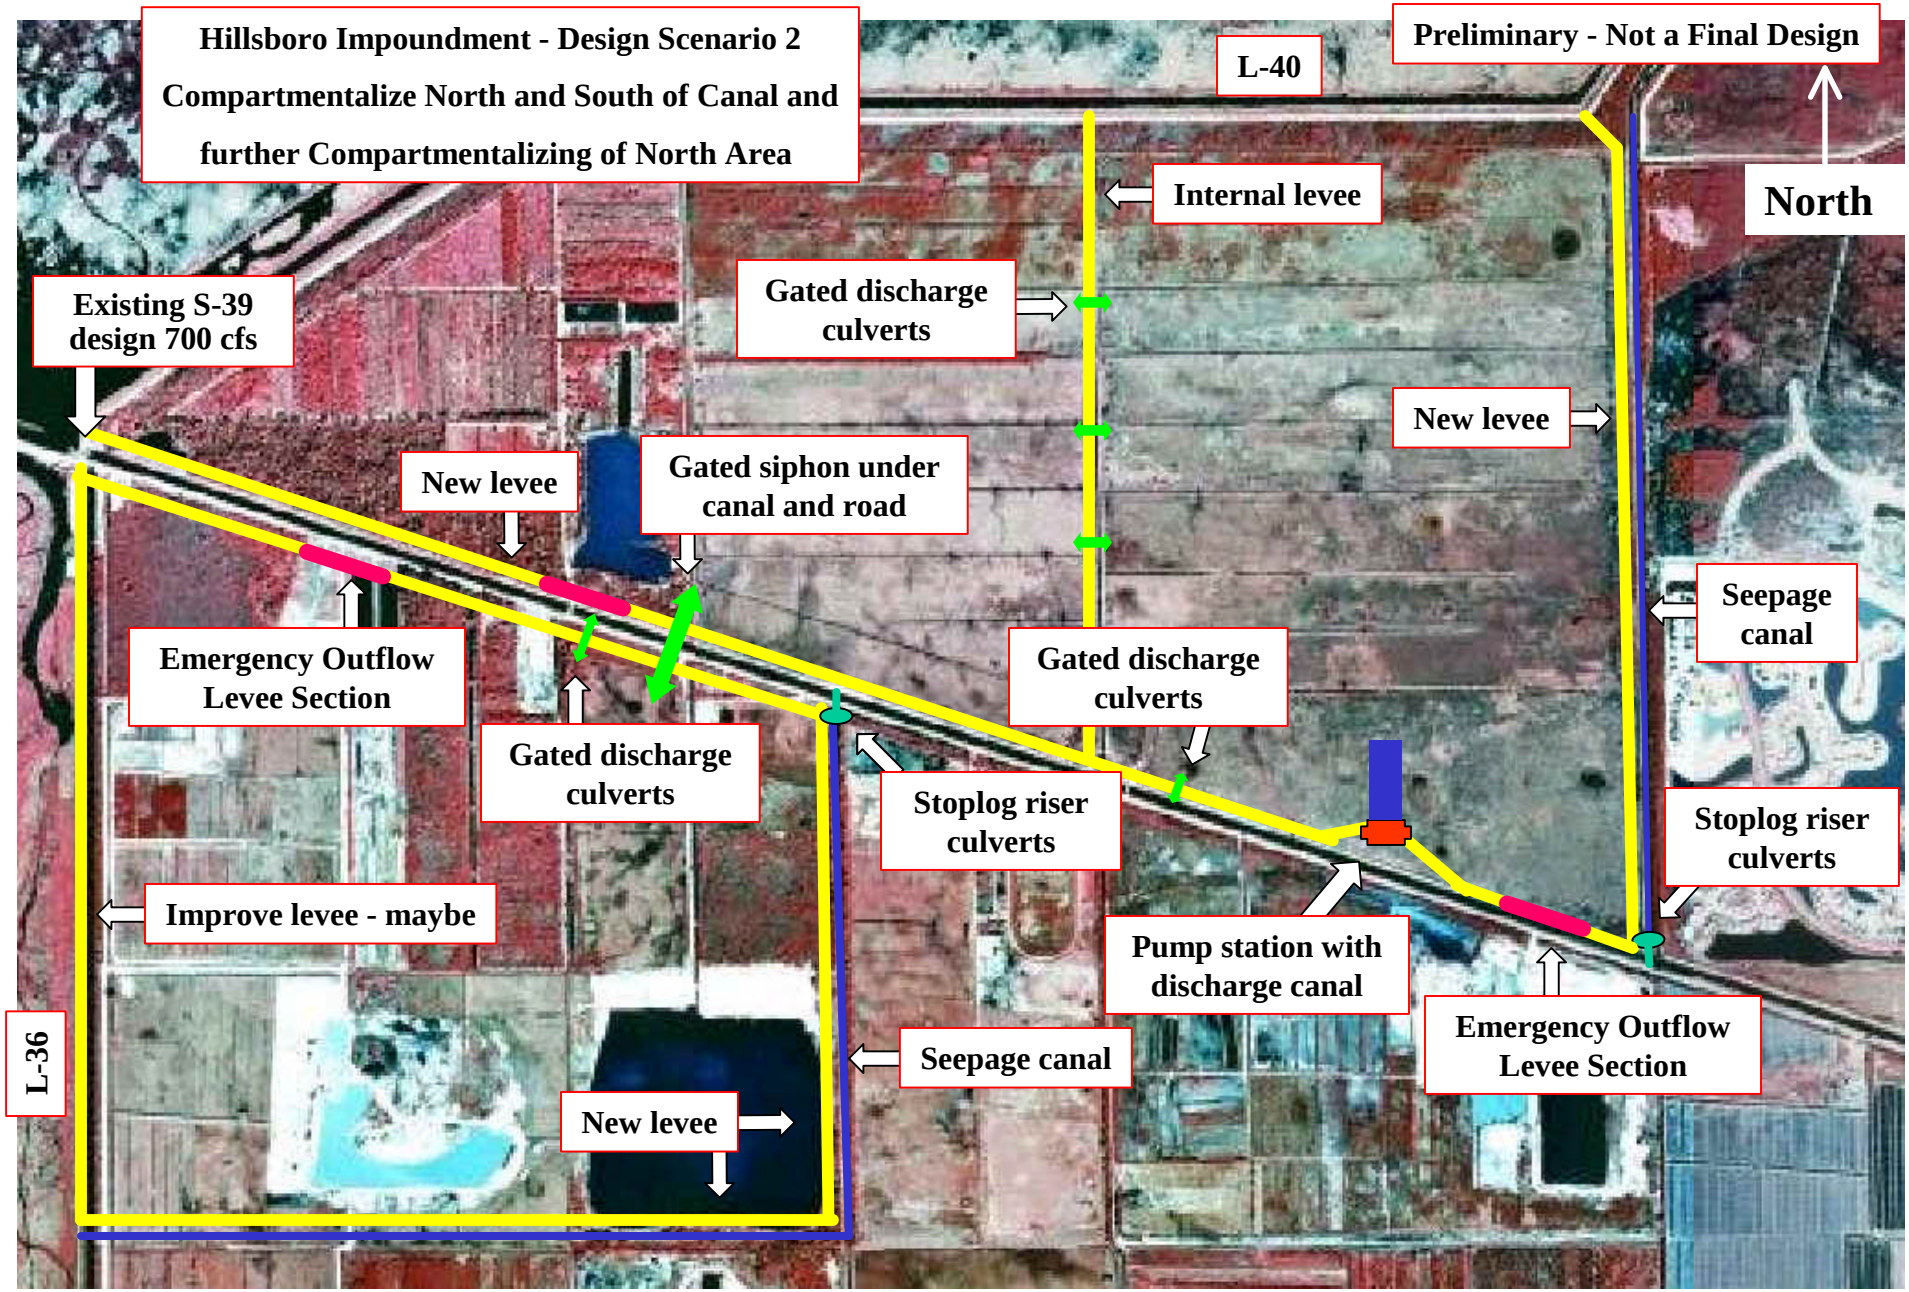
Hillsboro Impoundment - Design Scenario 2
Compartmentalize North and South of Canal and further Compartmentalizing of North Area
Preliminary - Not a Final Design
L-40
North
Internal levee
Existing S-39 design 700 cfs
Gated discharge culverts
New levee
New levee
Gated siphon under canal and road
Seepage canal
Emergency Outflow Levee Section
Gated discharge culverts
Gated discharge culverts
Stoplog riser culverts
Stoplog riser culverts
Improve levee - maybe
Pump station with discharge canal
Emergency Outflow Levee Section
L-36
Seepage canal
New levee