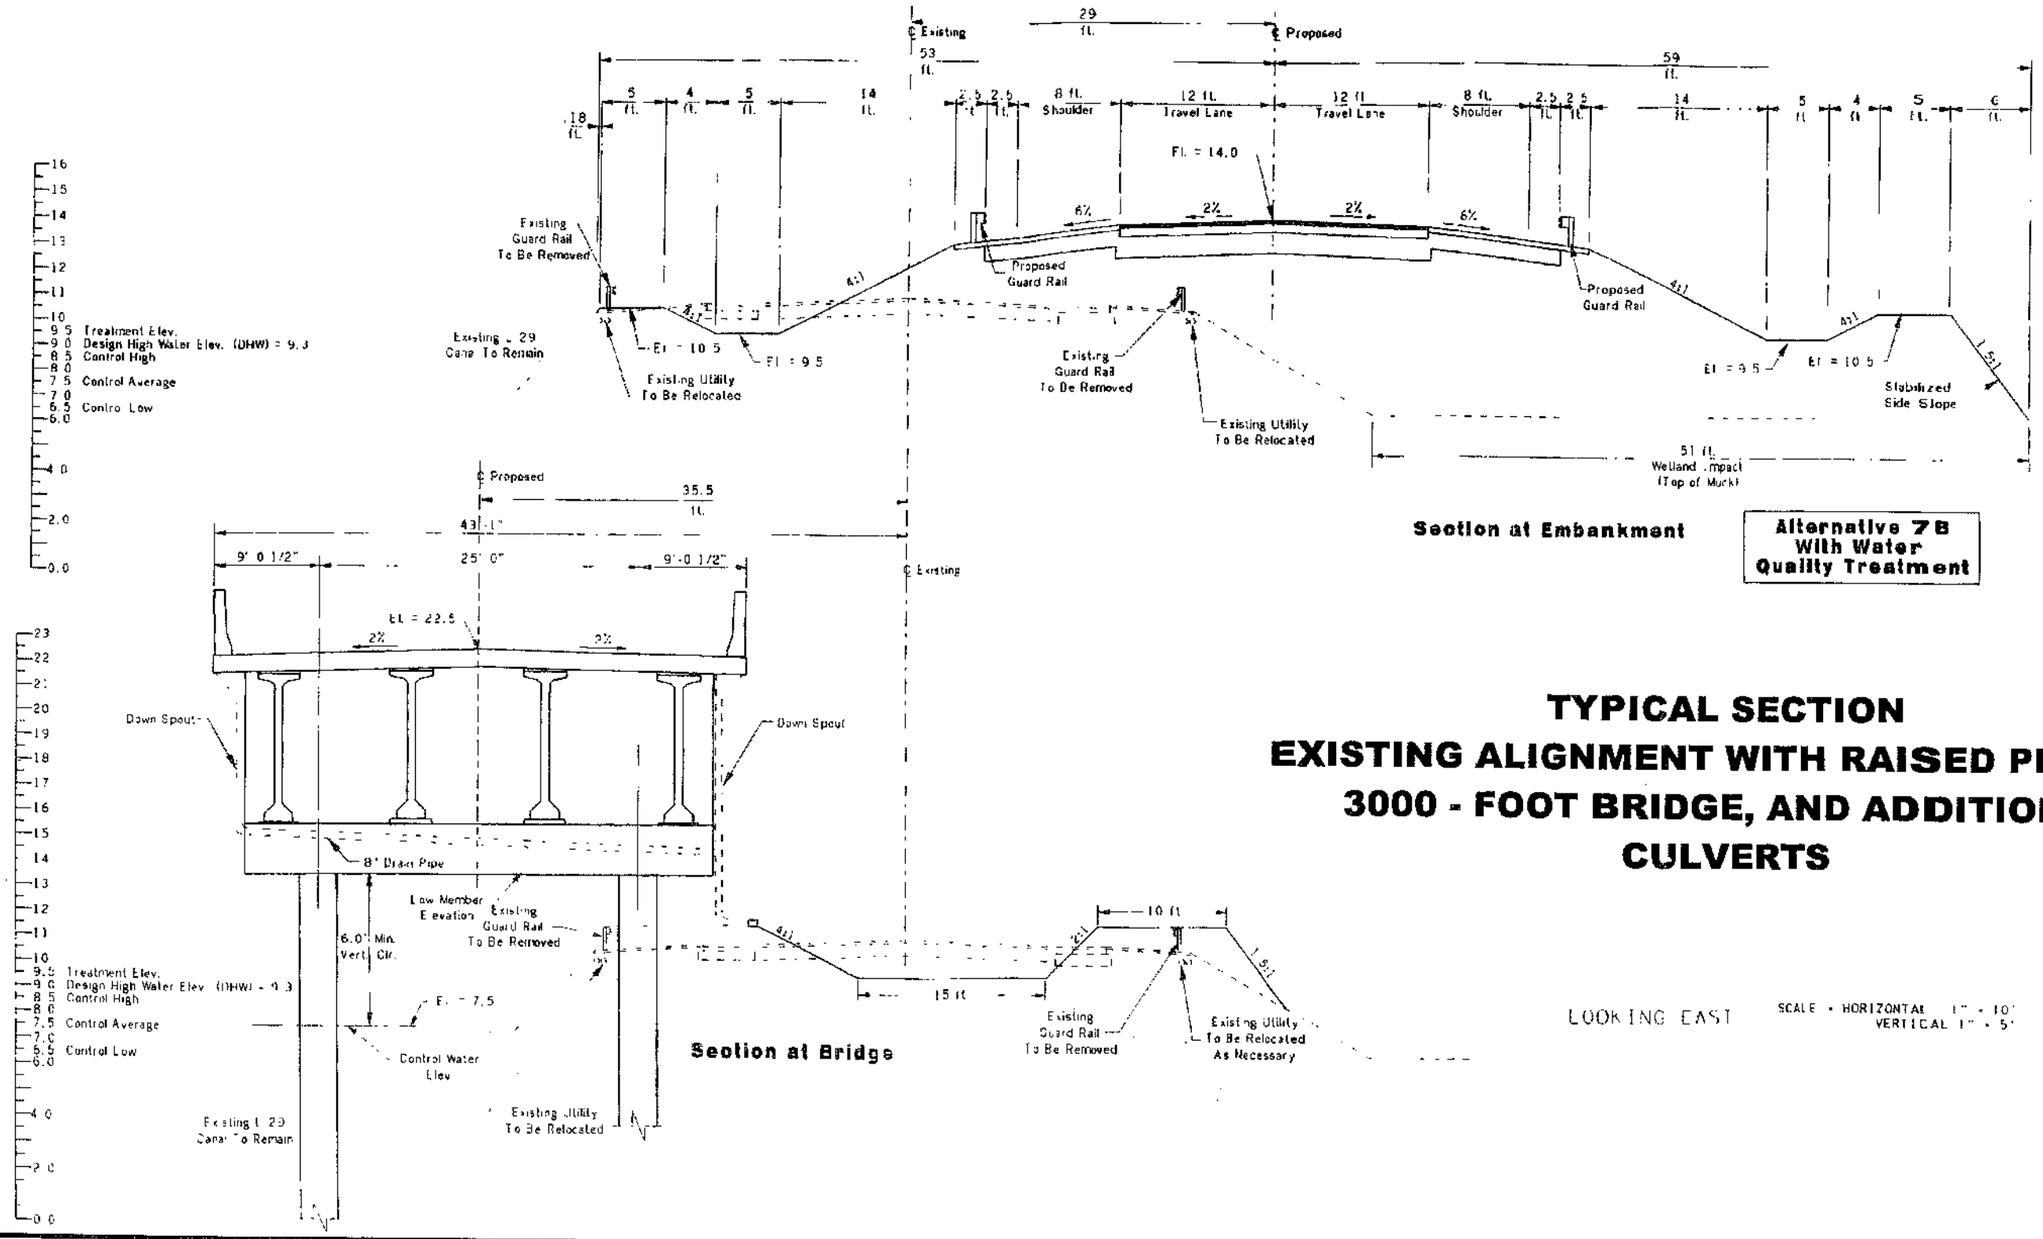

TYPICAL SECTION
EXISTING ALIGNMENT WITH RAISED PROFILE, 3000 - FOOT BRIDGE, AND ADDITIONAL CULVERTS

ALTERNATIVE 7-B

General Reevaluation Report/ Supplemental Environmental Impact Statement, Tamiami Trail
Modified Water Deliveries To Everglades National Park, Florida

Figure: 18
Date: June 2001
Source: PBS&J