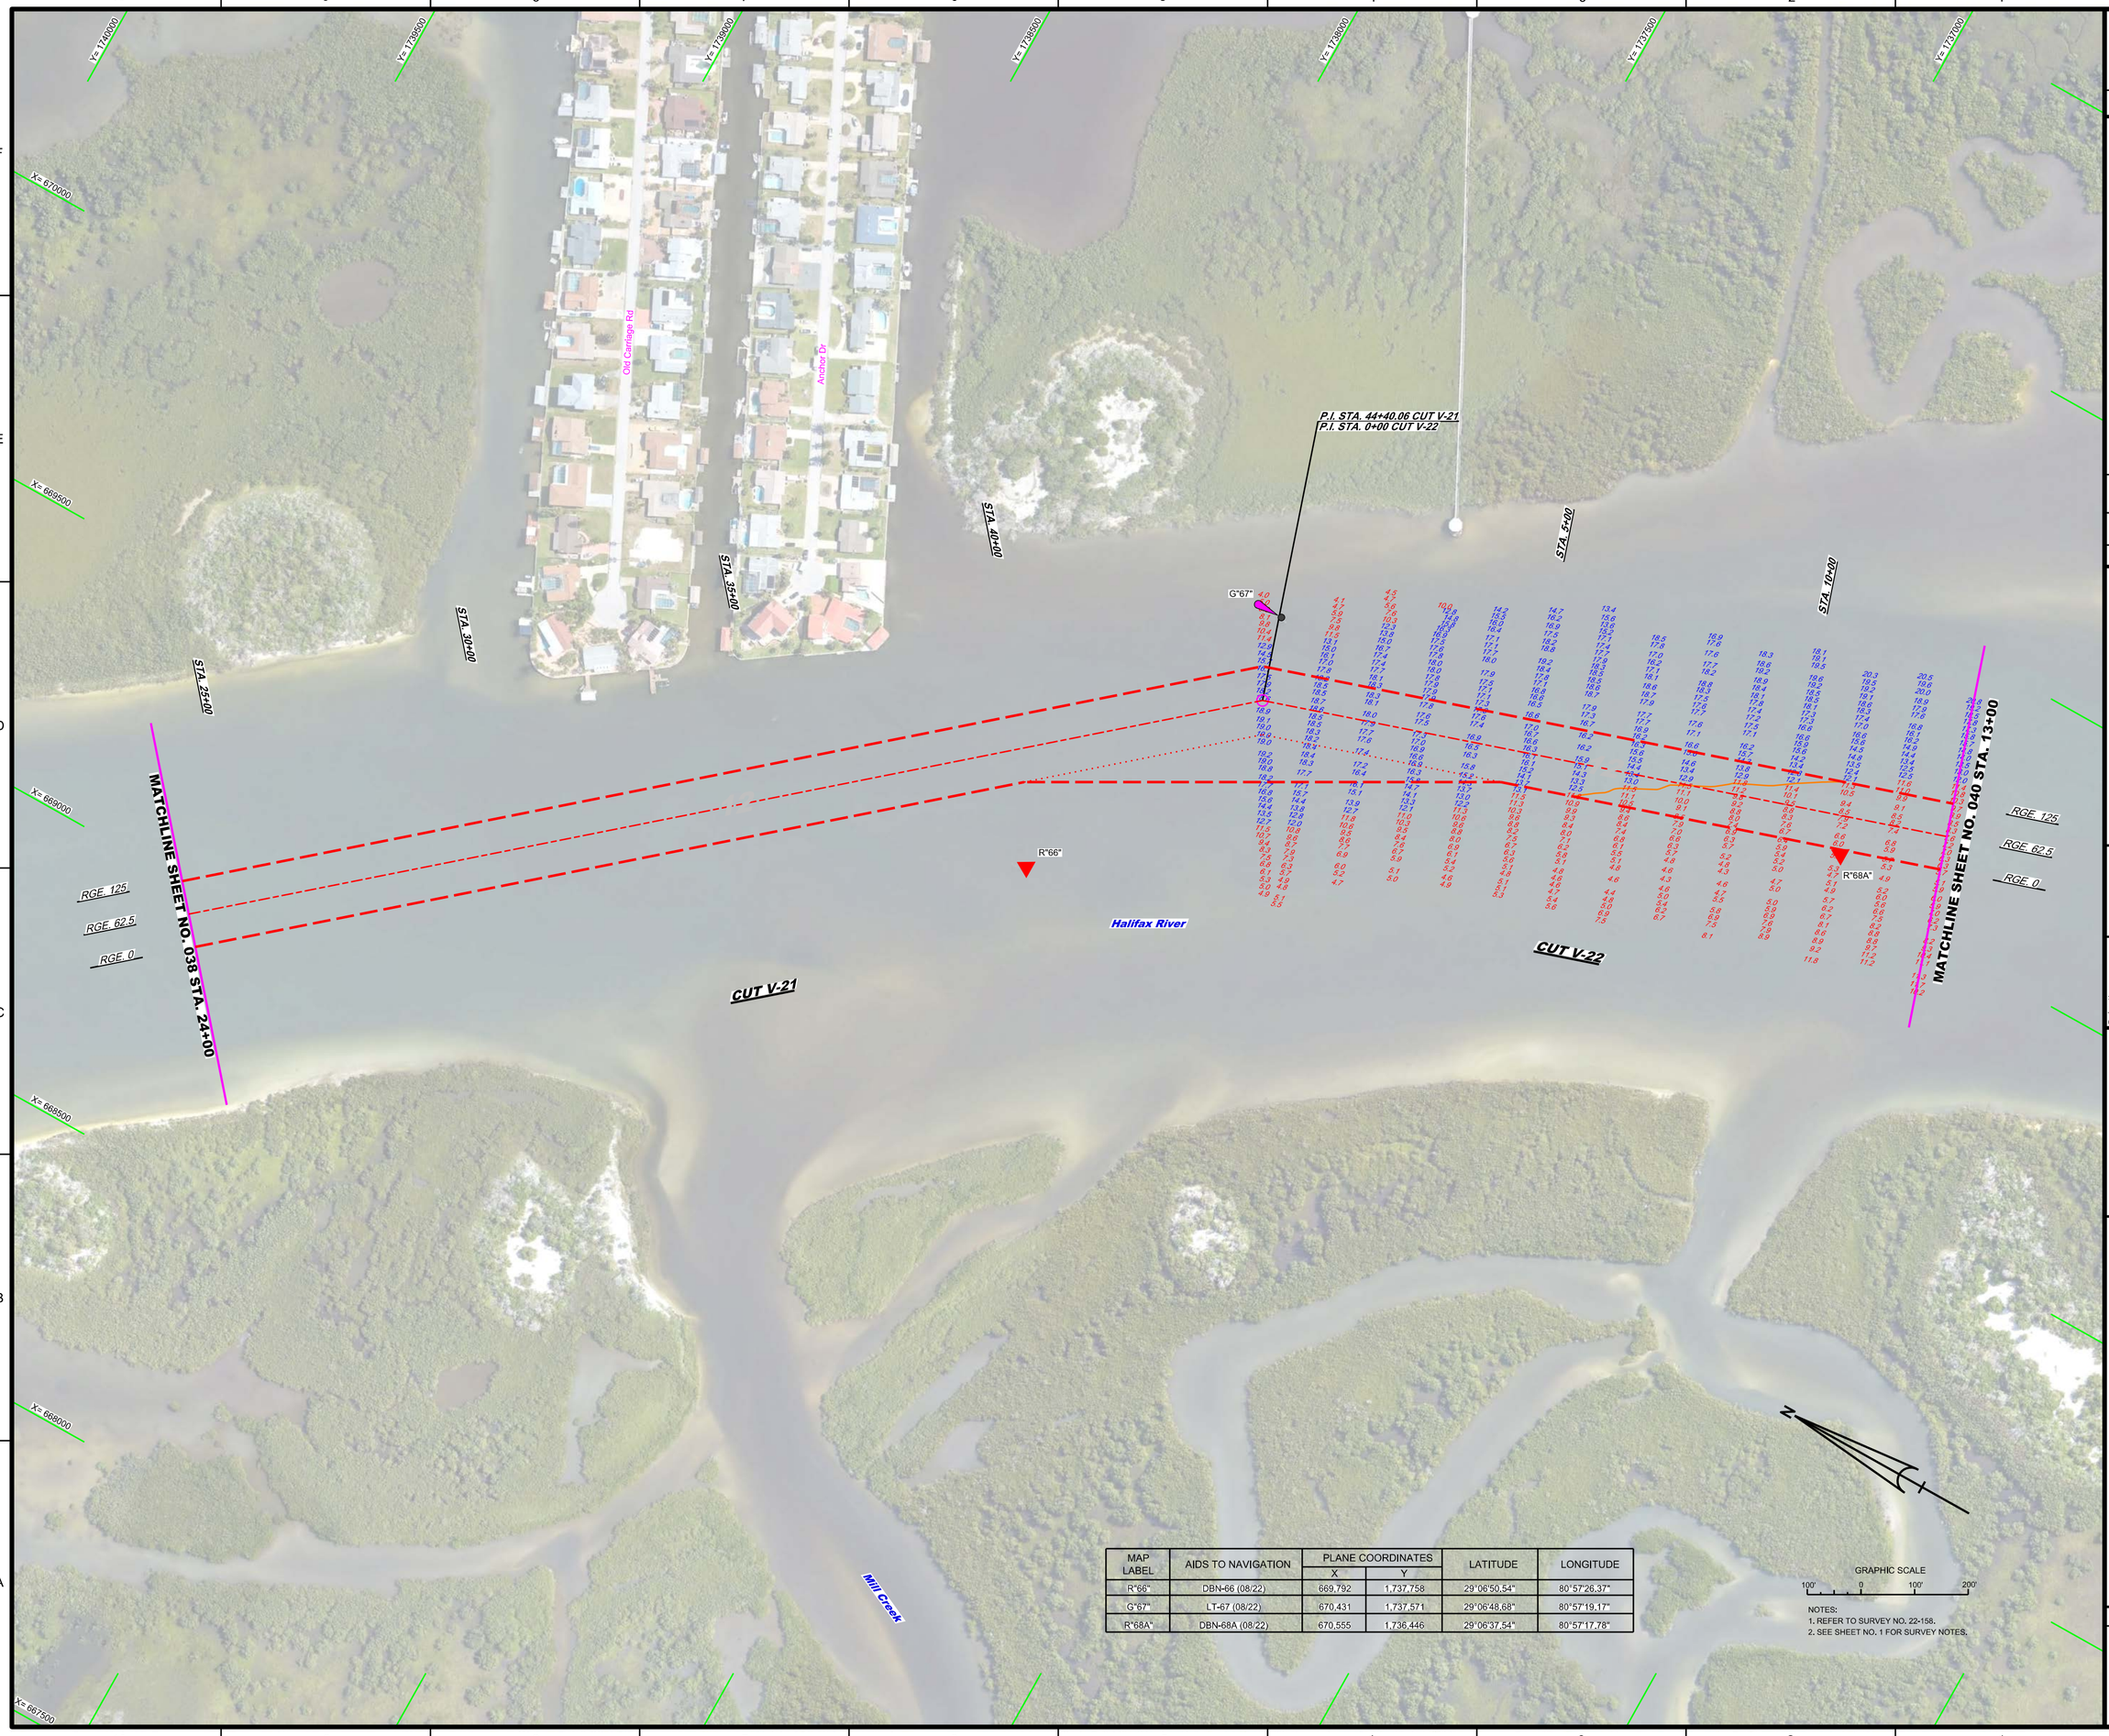

MAP LABEL	AIDS TO NAVIGATION	PLANE COORDINATES		LATITUDE	LONGITUDE
		X	Y		
R"66"	DBN-66 (08/22)	669,792	1,737,758	29°06'50.54"	80°57'26.37"
G"67"	LT-67 (08/22)	670,431	1,737,571	29°06'48.68"	80°57'19.17"
R"68A"	DBN-68A (08/22)	670,555	1,736,446	29°06'37.54"	80°57'17.78"

GRAPHIC SCALE

100' 0 100' 200'

NOTES:
1. REFER TO SURVEY NO. 22-158.
2. SEE SHEET NO. 1 FOR SURVEY NOTES.

US Army Corps of Engineers
Jacksonville District

SAFETY ON THIS JOB DEPENDS ON YOU

No. Symbol Zone

DEPARTMENT OF THE ARMY
JACKSONVILLE DISTRICT, CORPS OF ENGINEERS
JACKSONVILLE, FLORIDA

Cad by: CARS
Designed by: VIRM
DWN by: VIRM
Rev. No. V912EP-XX-X-XXXX
Date: AUG 2022

XXXXXXXXXX-XXXXXX.DGN
XXXXXXXXX-XXXXXX.DGN
22-158-V-CONTQ.DGN
22-158-V-SOUN.DGN
22-158-V-SOUN_V22.DGN
NWV-CANGMCCF.DGN
22-158-C-ESHDR_V0.DGN
Reference files:
22-158-VHD39_V0.DGN
File name:

INTRACOASTAL WATERWAY
JACKSONVILLE TO MIAMI, FLORIDA
VOLUSIA COUNTY

HYDROGRAPHIC EXAM SURVEY FY22
12-FOOT PROJECT

STA. 24+00 CUT V-21 THRU STA. 13+00 CUT V-22

PLAN

Scale: AS SHOWN

Drawing no.

2 / 24

SHEET 39 OF 85