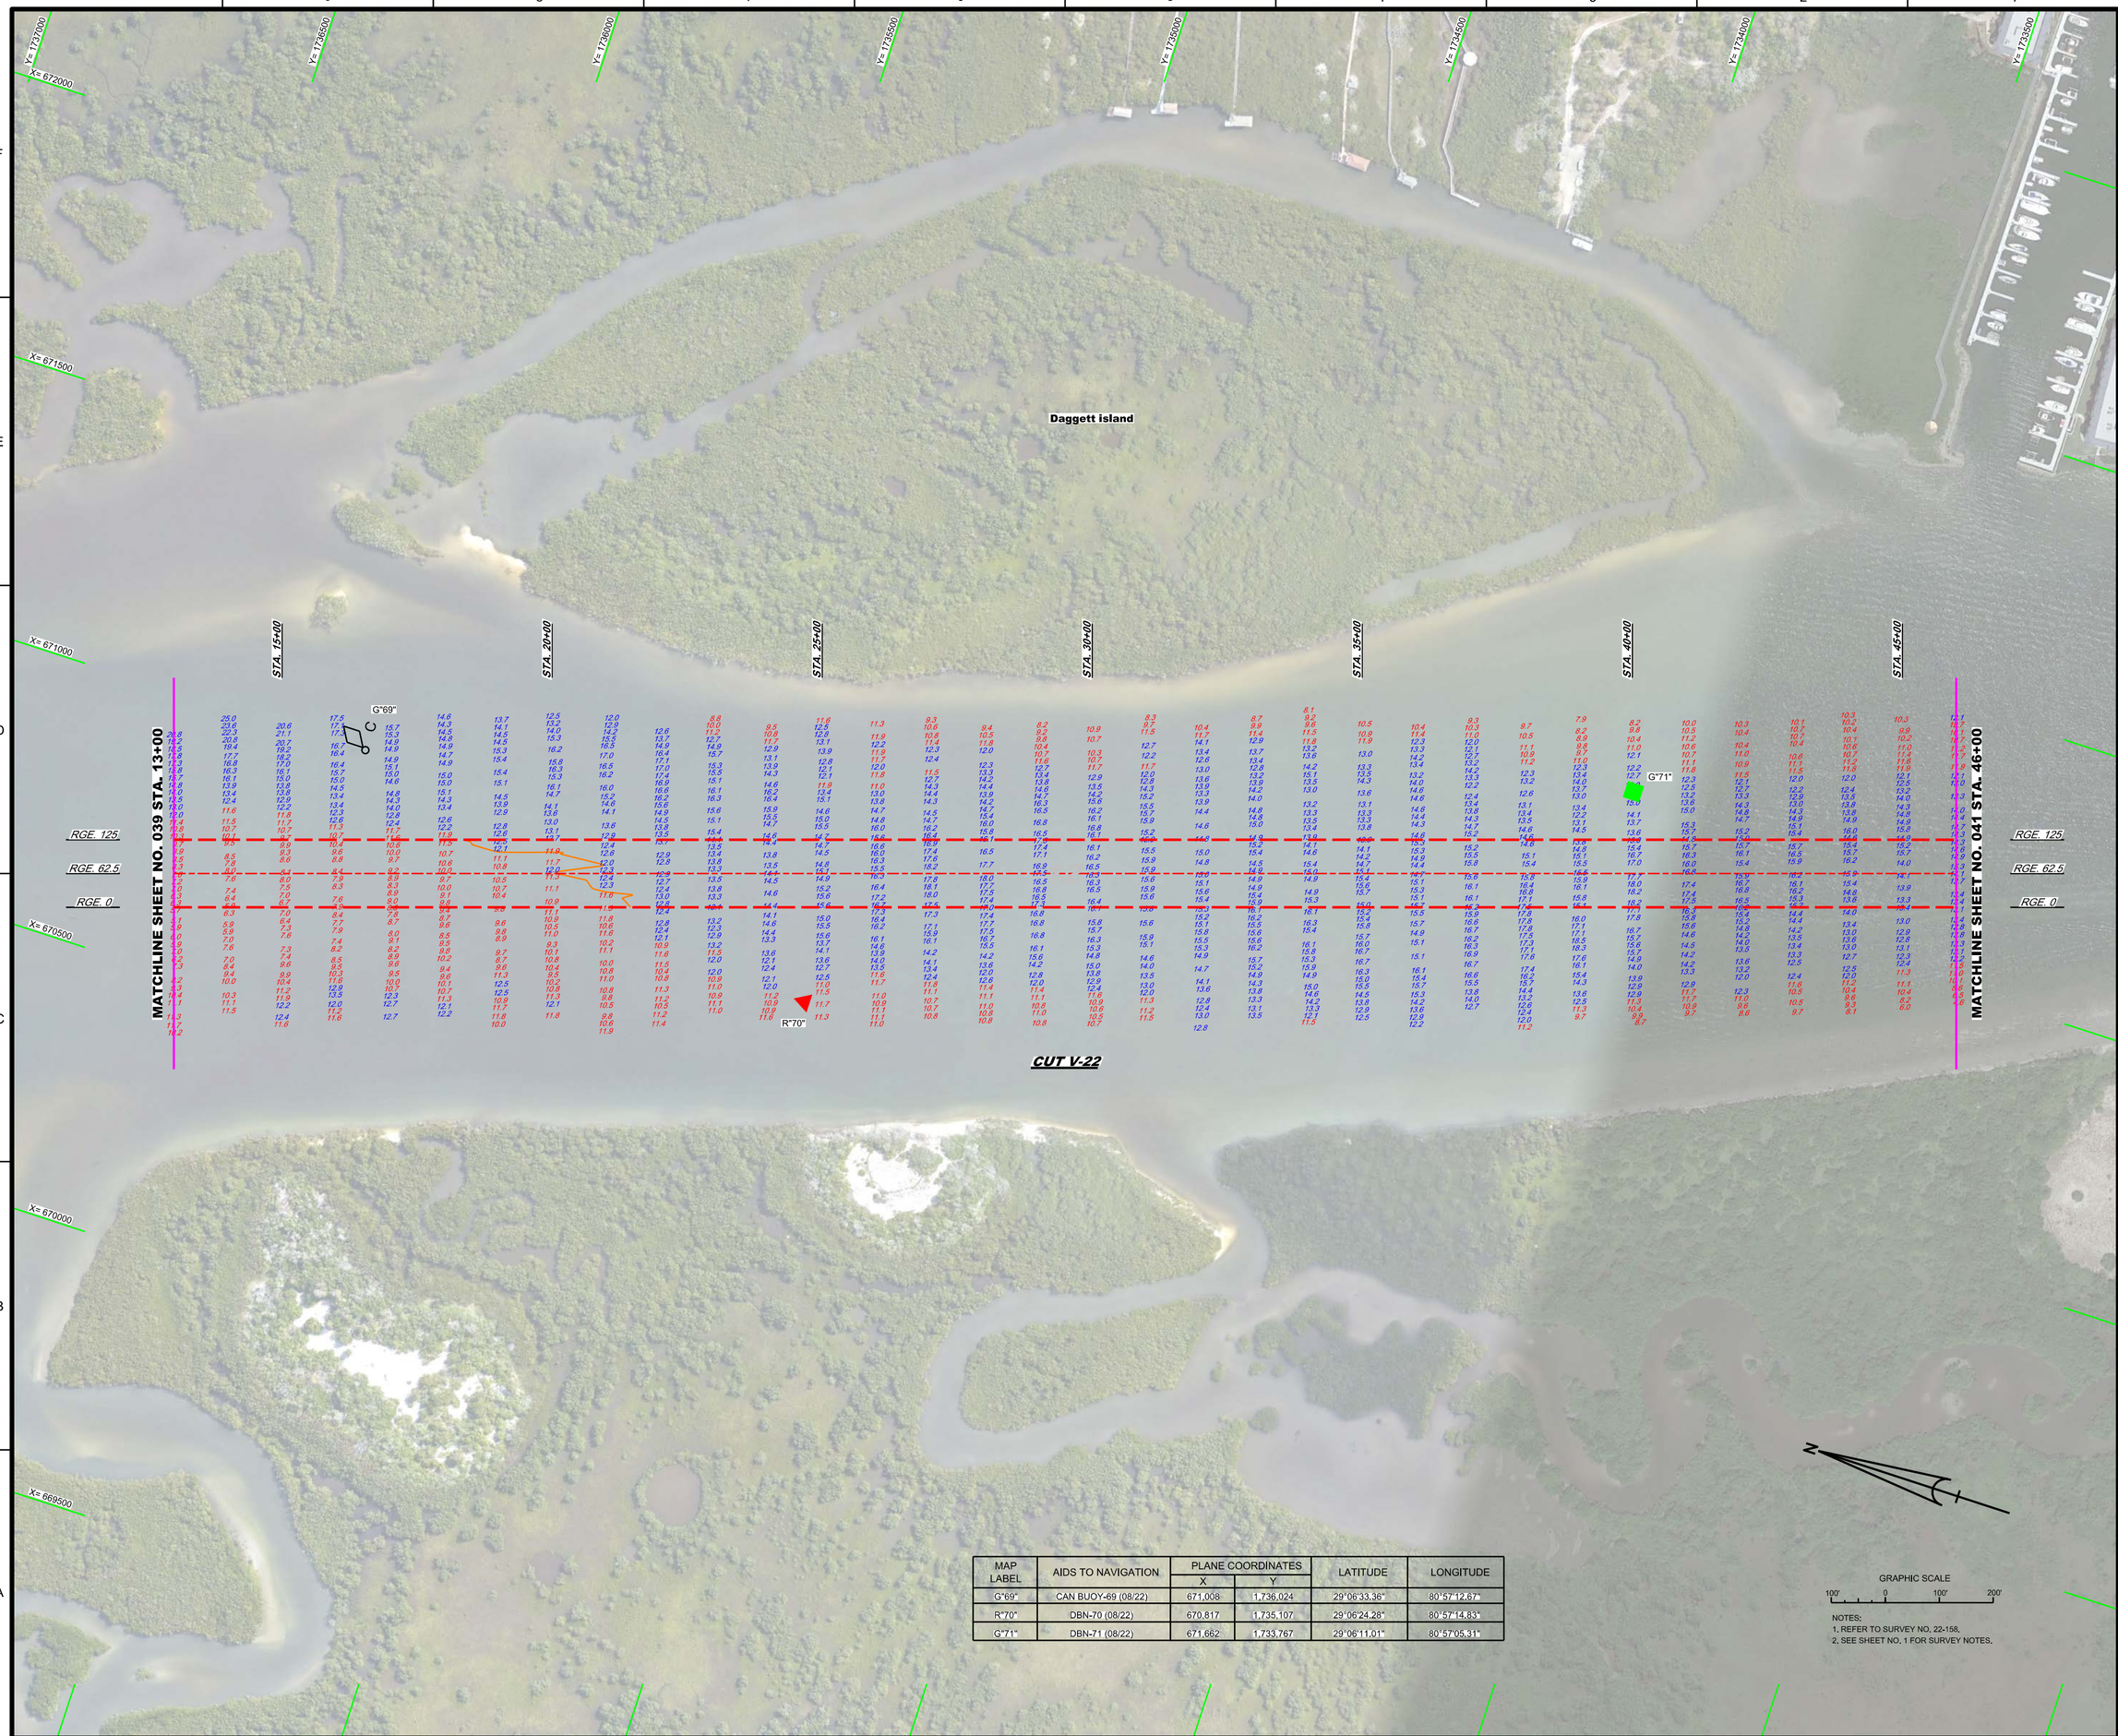

MAP LABEL	AIDS TO NAVIGATION	PLANE COORDINATES		LATITUDE	LONGITUDE
		X	Y		
G"69"	CAN BUOY-69 (08/22)	671,008	1,736,024	29°06'33.36"	80°57'12.67"
R"70"	DBN-70 (08/22)	670,817	1,735,107	29°06'24.28"	80°57'14.83"
G"71"	DBN-71 (08/22)	671,662	1,733,767	29°06'11.01"	80°57'05.31"

GRAPHIC SCALE

100' 0 100' 200'

NOTES:
1. REFER TO SURVEY NO. 22-158.
2. SEE SHEET NO. 1 FOR SURVEY NOTES.

US Army Corps of Engineers
Jacksonville District

SAFETY ON THIS JOB DEPENDS ON YOU

No.	Symbol	Zone

DEPARTMENT OF THE ARMY
JACKSONVILLE DISTRICT, CORPS OF ENGINEERS
JACKSONVILLE, FLORIDA

Designed by: WRM
Drawn by: WRM
Checked by: GMR
Rev. No. V9123EP-XX-X-XXXX
Date: AUG 2022

X:\XXXXXXXX-XXXXXXXX\XXXXXXXX-XXXXXXXX\XXXXXXXX-XXXXXXXX.DGN
X:\XXXXXXXX-XXXXXXXX\XXXXXXXX-XXXXXXXX\XXXXXXXX-XXXXXXXX.DGN
22-158-V-CONT.DGN
22-158-V-SUM_V22.DGN
22-158-V-SUM_V22.DGN
NWW-CANGMCCF.DGN
22-158-CES-BRDR_V0.DGN
Reference files:
22-158-VHD40_V0.DGN
File name:

INTRACOASTAL WATERWAY
JACKSONVILLE TO MIAMI, FLORIDA
VOLUSIA COUNTY

HYDROGRAPHIC EXAM SURVEY FY22
12-FOOT PROJECT

STA. 13+00 THRU STA. 46+00 CUT V-22

PLAN

Scale: AS SHOWN

Drawing no.

3 / 24

SHEET 40 OF 85