MAP LABEL	AIDS TO NAVIGATION	PLANE COORDINATES		LATITUDE	LONGITUDE
		X	Y		
R"50"	DBN-50 (08/22)	687,337	1,694,026	28°59'37.46"	80°54'08.97"
G"51"	DBN-51 (08/22)	687,824	1,693,473	28°59'31.98"	80°54'03.50"

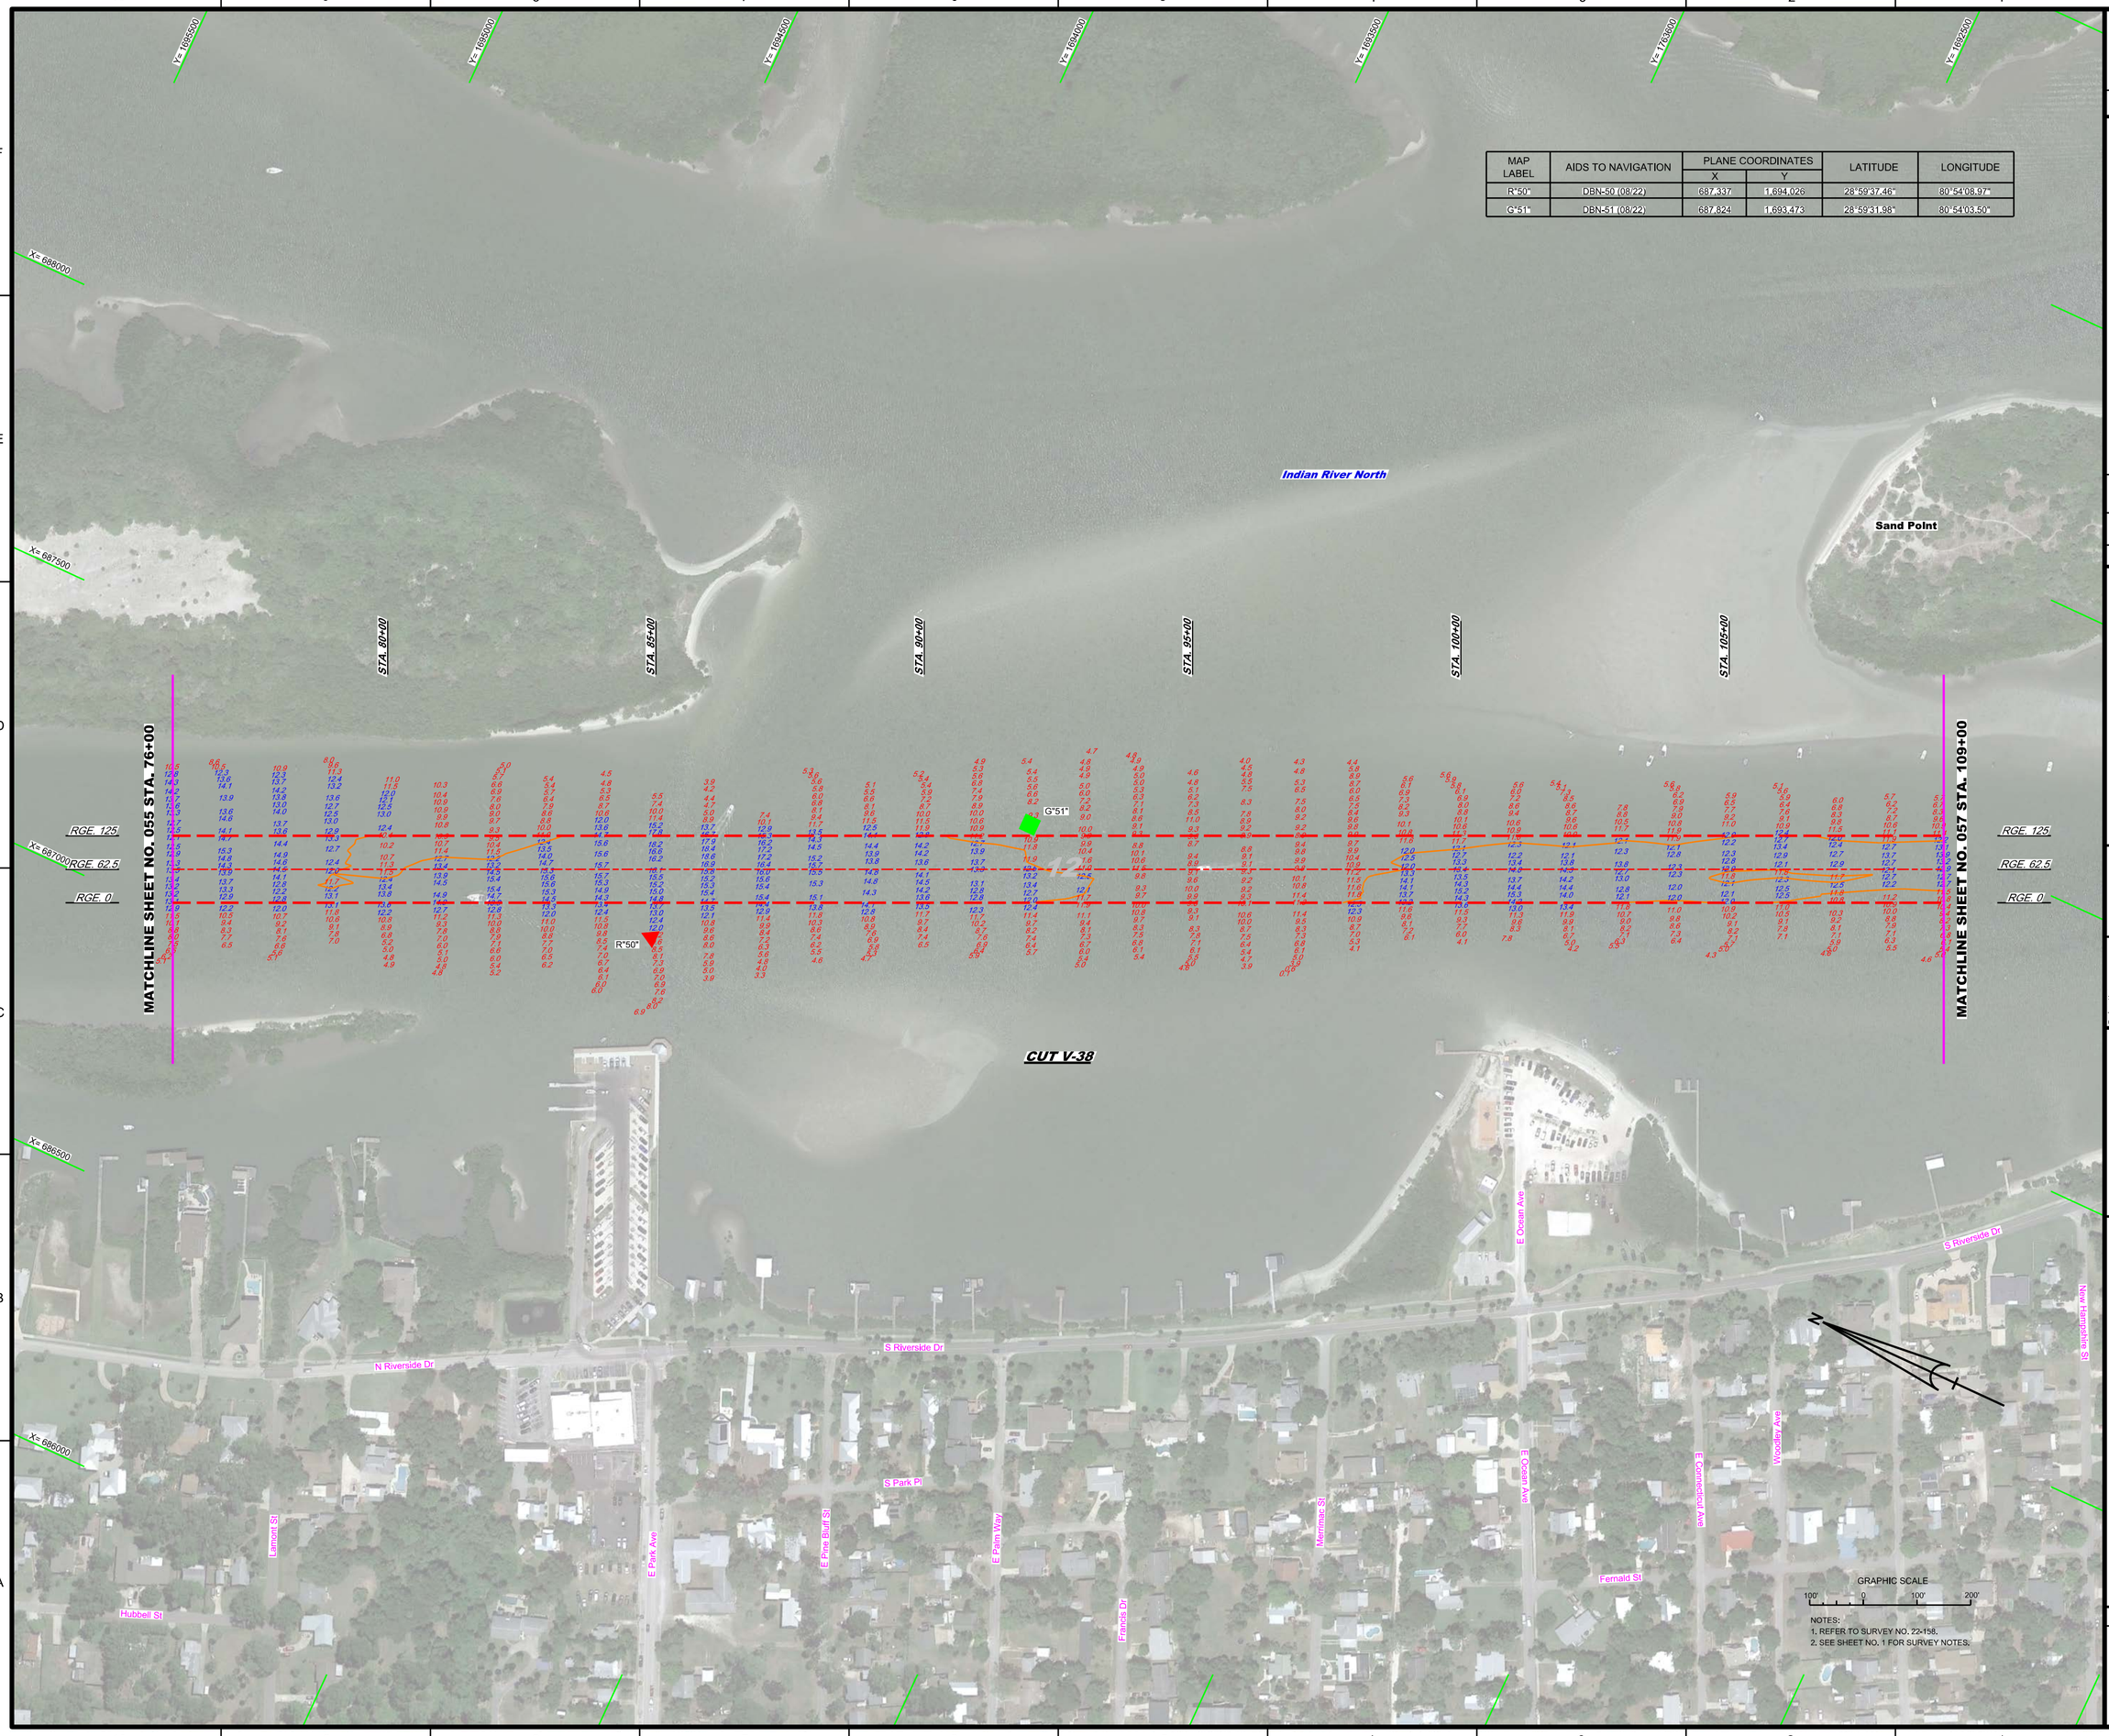

US Army Corps of Engineers
Jacksonville District

SAFETY ON THIS JOB DEPENDS ON YOU

No.	Symbol	Zone

DEPARTMENT OF THE ARMY
JACKSONVILLE DISTRICT, CORPS OF ENGINEERS
JACKSONVILLE, FLORIDA

Chief by: CMR
Designed by: WRM
DWN by: WRM
Rev. No. V9123EP-XXX-XXXXX
Date: AUG 2022

J:\XXXXXXXX-XXXXXX.DGN
XXXXXXXXX-XXXXXXX.DGN
XXXXXXXXX-XXXXXXX.DGN
22-158-M-MAN.DGN
22-158-M-SOUN.DGN
22-158-M-SOUN V-38.DGN
NWW-CNGMCCF.DGN
22-158-C-ESHEET.DGN
Reference files:
22-158-VHD58_V0.DGN
File name:

INTRACOASTAL WATERWAY
JACKSONVILLE TO MIAMI, FLORIDA
VOLUSIA COUNTY

HYDROGRAPHIC EXAM SURVEY FY22
12-FOOT PROJECT

STA. 76+00 THRU STA. 109+00 CUT V-38

PLAN

Scale: AS SHOWN

Drawing no.

19 / 24

SHEET 56 OF 85