MAP LABEL	AIDS TO NAVIGATION	PLANE COORDINATES		LATITUDE	LONGITUDE
		X	Y		
R"56"	DBN-56 (08/22)	691,254	1,686,045	28°58'18.41"	80°53'24.95"

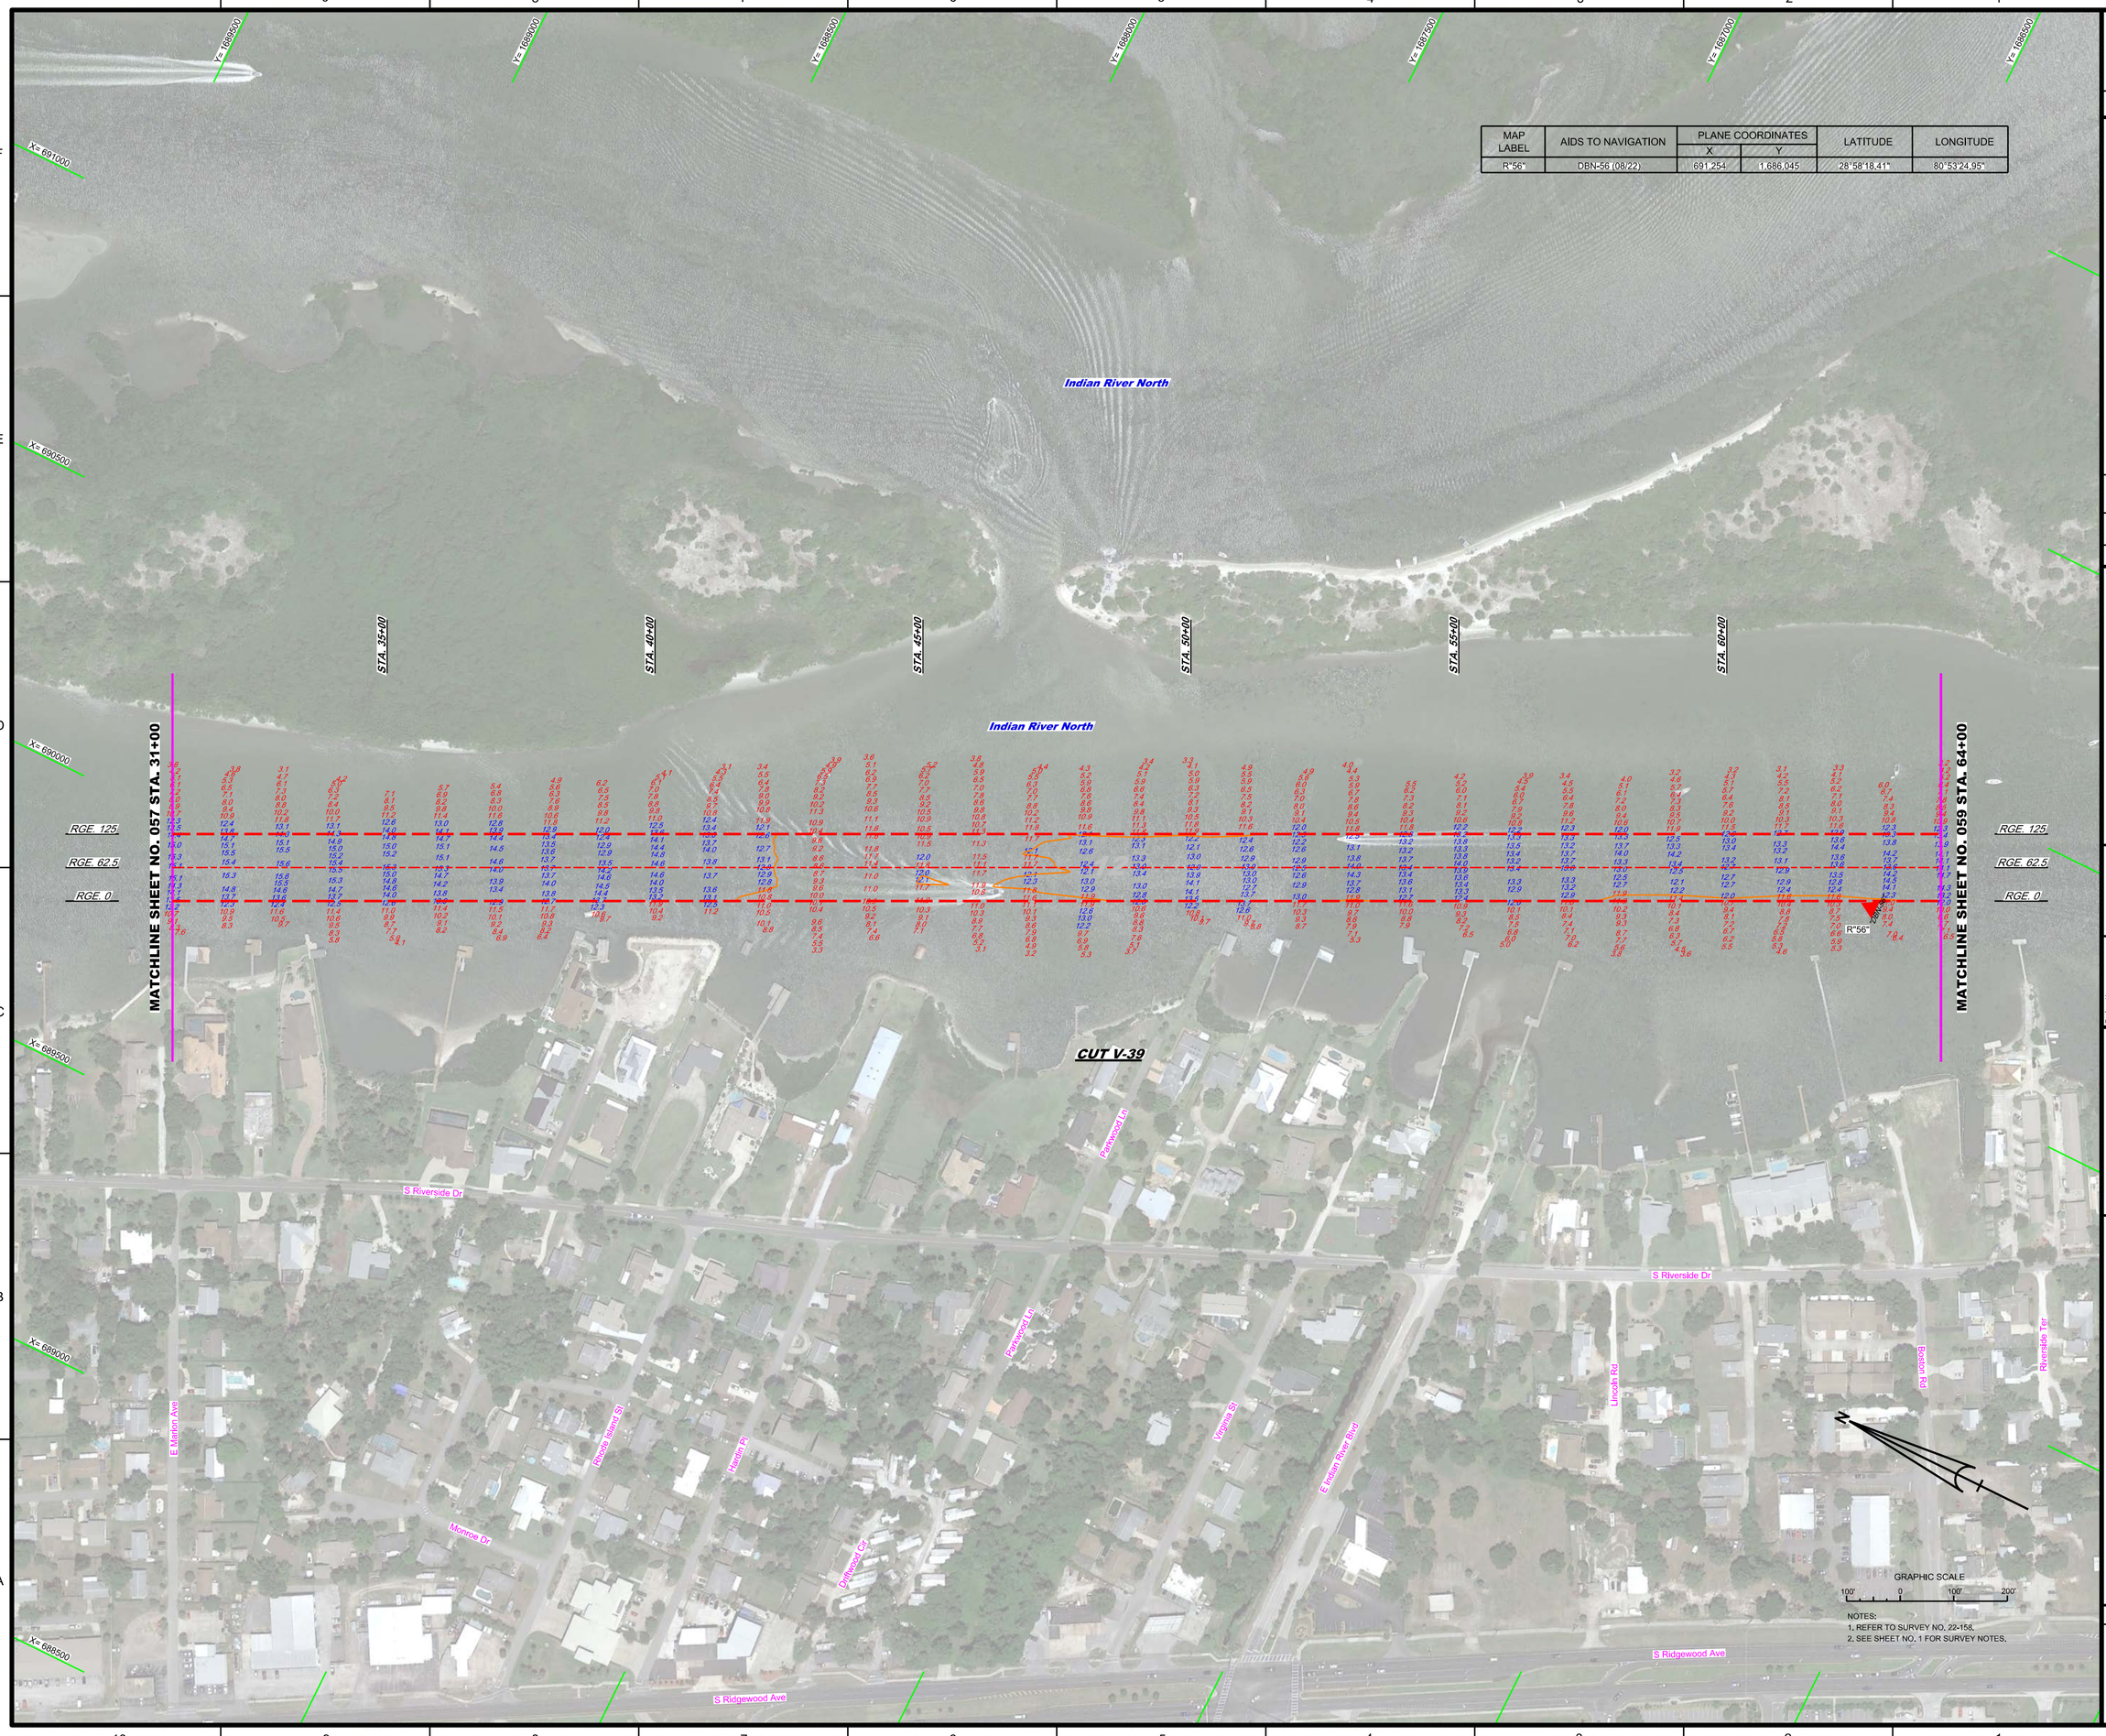

NOTES:
1. REFER TO SURVEY NO. 22-158.
2. SEE SHEET NO. 1 FOR SURVEY NOTES.

US Army Corps of Engineers
Jacksonville District

SAFETY ON THIS JOB DEPENDS ON YOU

No. | Symbol | Zone

DEPARTMENT OF THE ARMY
JACKSONVILLE DISTRICT, CORPS OF ENGINEERS
JACKSONVILLE, FLORIDA

Chief by: CMR
Designed by: VIRM
DWN by: VIRM
Rev. No.: V912EP-XX-X-XXXX
Date: AUG 2022

XXXXXXXXXXXXXXXX.DGN
XXXXXXXXXXXXXXXX.DGN
XXXXXXXXXXXXXXXX.DGN
22-158-N-NAV.DGN
22-158-N-SOUN.DGN
22-158-N-SOUN V-39.DGN
RWW-C-NGWCCF.DGN
22-158-C-ESHBRDR_VO.DGN
Reference files:
22-158-VH056_VO.DGN
File name:

INTRACOASTAL WATERWAY
JACKSONVILLE TO MIAMI, FLORIDA
VOLUSIA COUNTY

HYDROGRAPHIC EXAM SURVEY FY22
12-FOOT PROJECT
STA. 31+00 THRU STA. 64+00 CUT V-39
PLAN

Scale: AS SHOWN

Drawing no.
21 / 24

SHEET 58 OF 85