




Client: Florida Power & Light Co.
Project: Sugar to I-75 500kV
IO/WR #: T17431 & T17432
Location: Florida
Title: USGS Quad Map
Sheet:

TRS:
Scale: 1' = 14000'
Date: 2/8/2017
Drawn By: MJ
Source: ESRI Topo maps



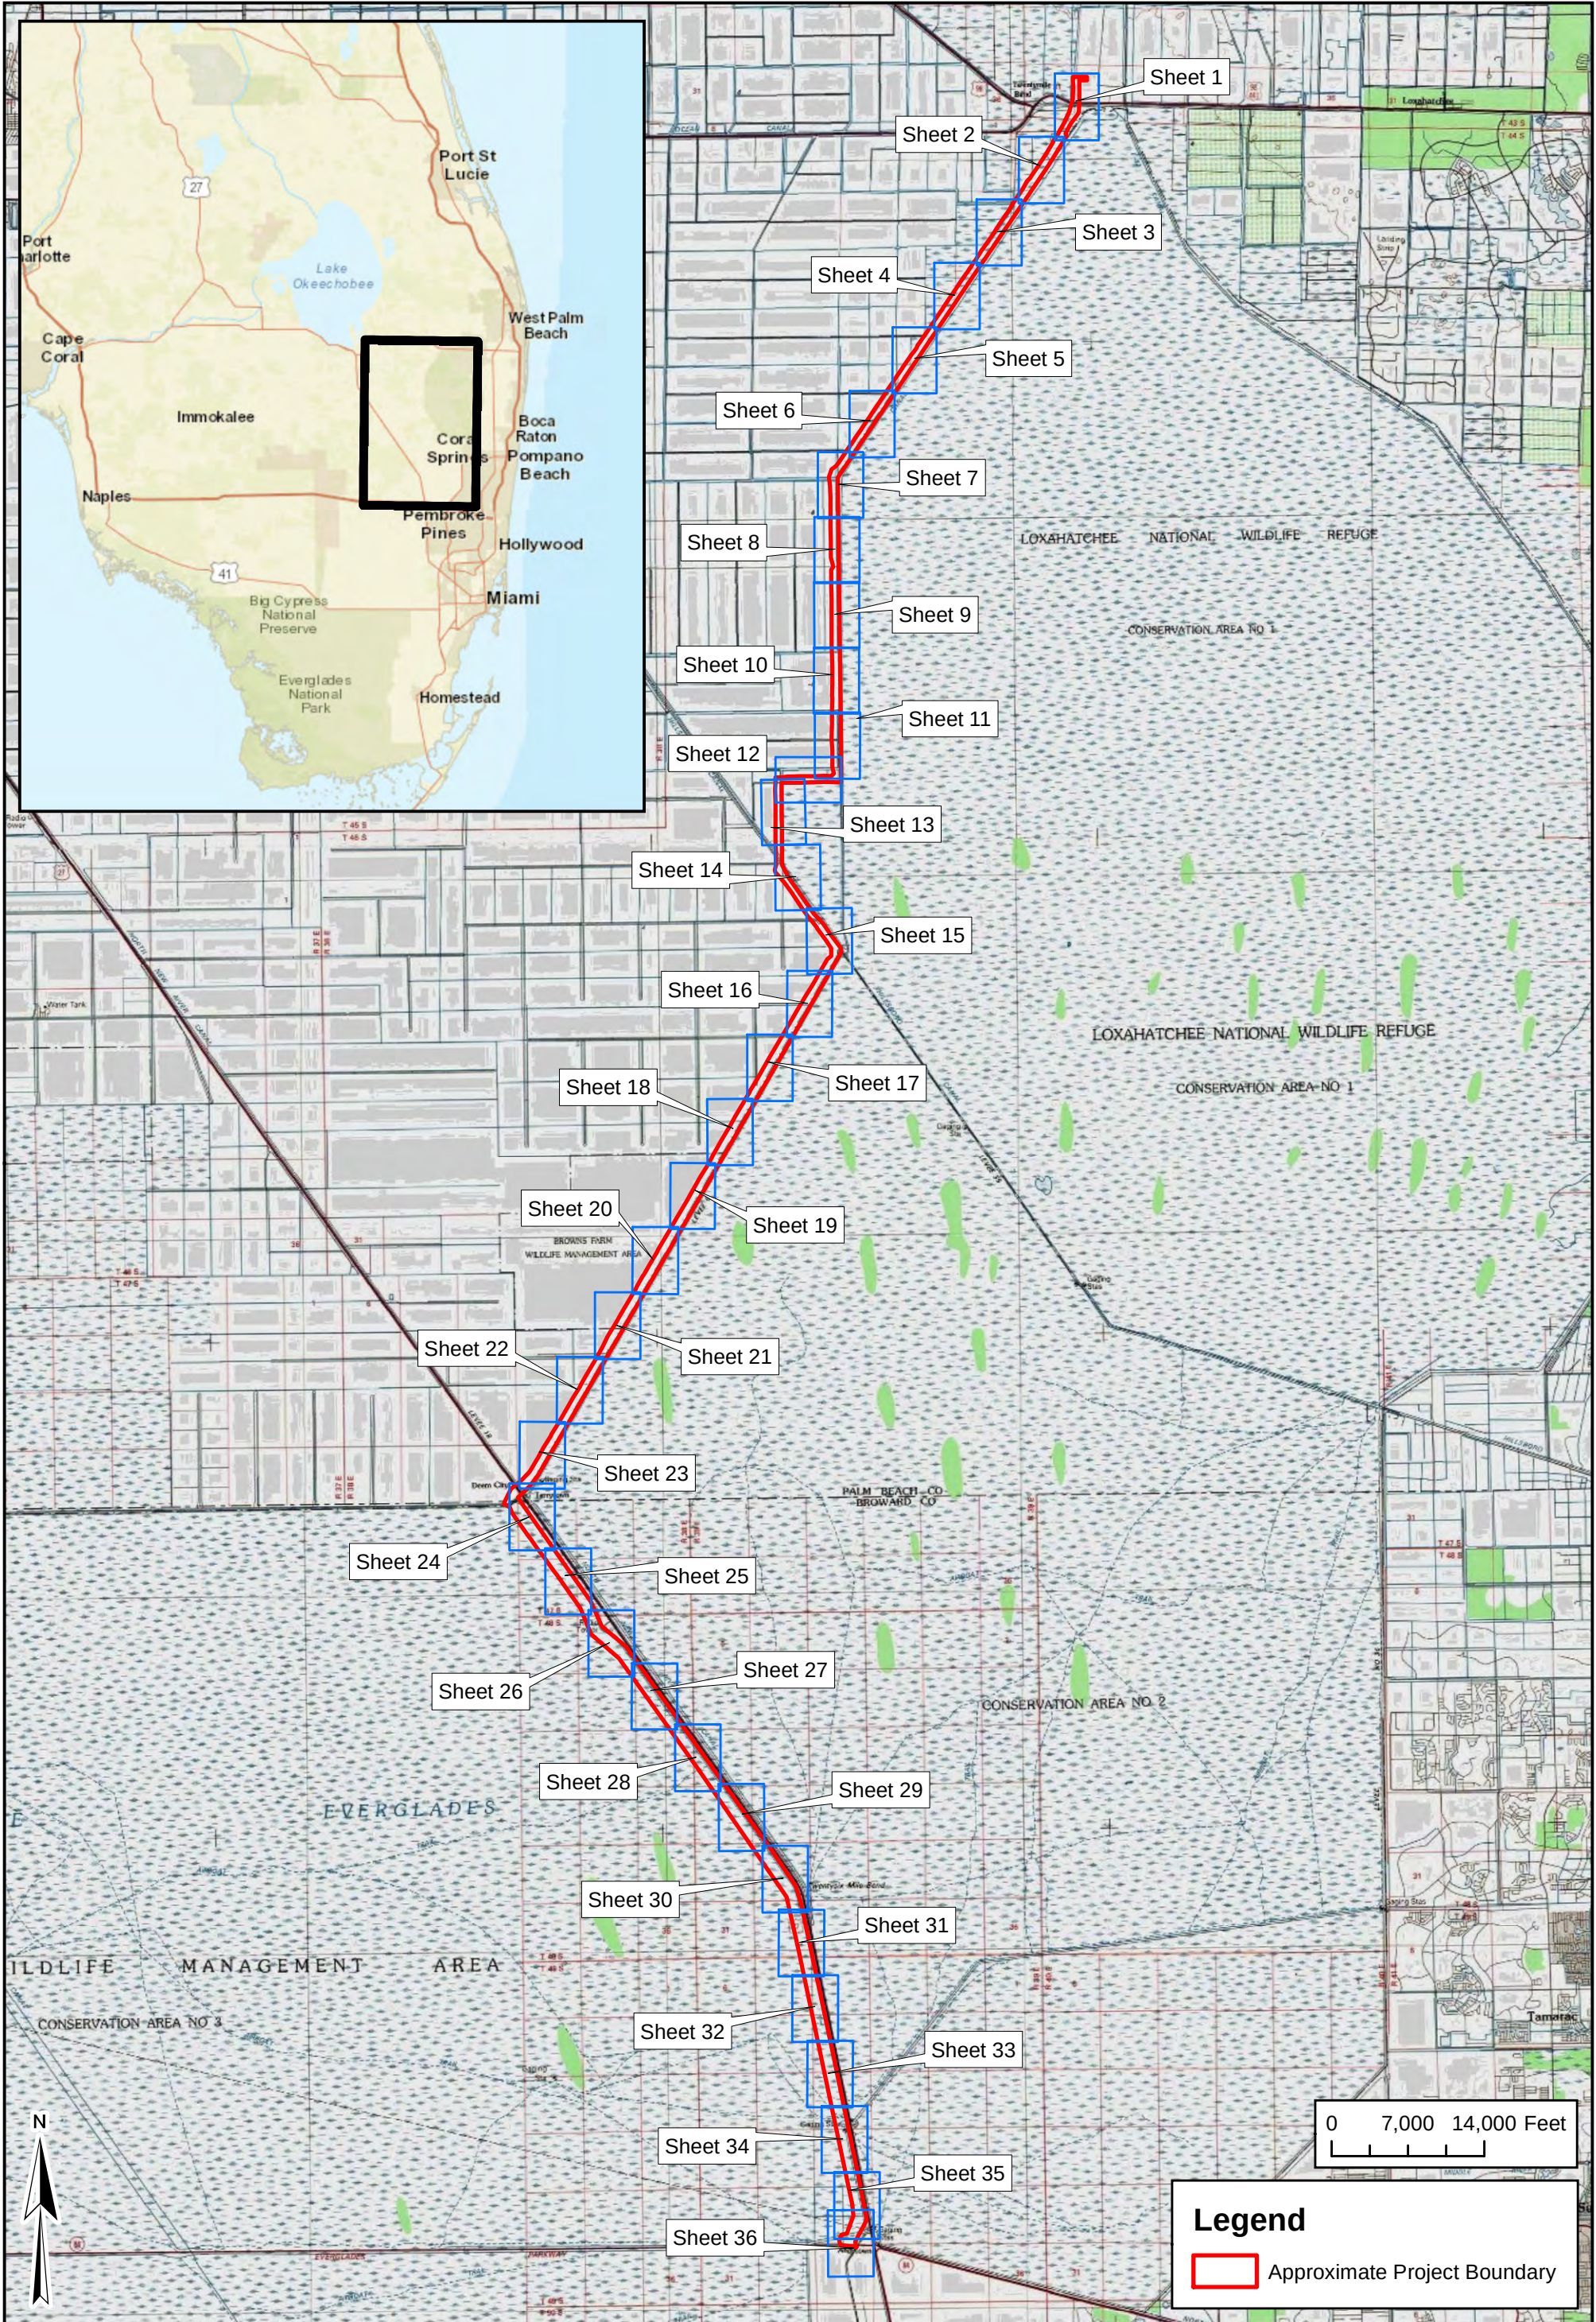

Client: Florida Power & Light Co.
Project: Sugar to I-75 500kV
IO/WR #: T17431 & T17432
Location: Florida
Title: Existing Stuctures Map
Sheet: Sheet 1 of 7

TRS:
Scale: 1' = 2000'
Date: 2/8/2017
Drawn By: MJ
Source: ESRI World Imagery, FPL





Client: Florida Power & Light Co.
Project: Sugar to I-75 500kV
IO/WR #: T17431 & T17432
Location: Florida
Title: Existing Stuctures Map
Sheet: Sheet 2 of 7

TRS:
Scale: 1' = 2000'
Date: 2/8/2017
Drawn By: MJ
Source: ESRI World Imagery, FPL






Client: Florida Power & Light Co.
Project: Sugar to I-75 500kV
IO/WR #: T17431 & T17432
Location: Florida
Title: Existing Stuctures Map
Sheet: Sheet 3 of 7

TRS:
Scale: 1' = 2000'
Date: 2/24/2017
Drawn By: MJ
Source: ESRI World Imagery, FPL



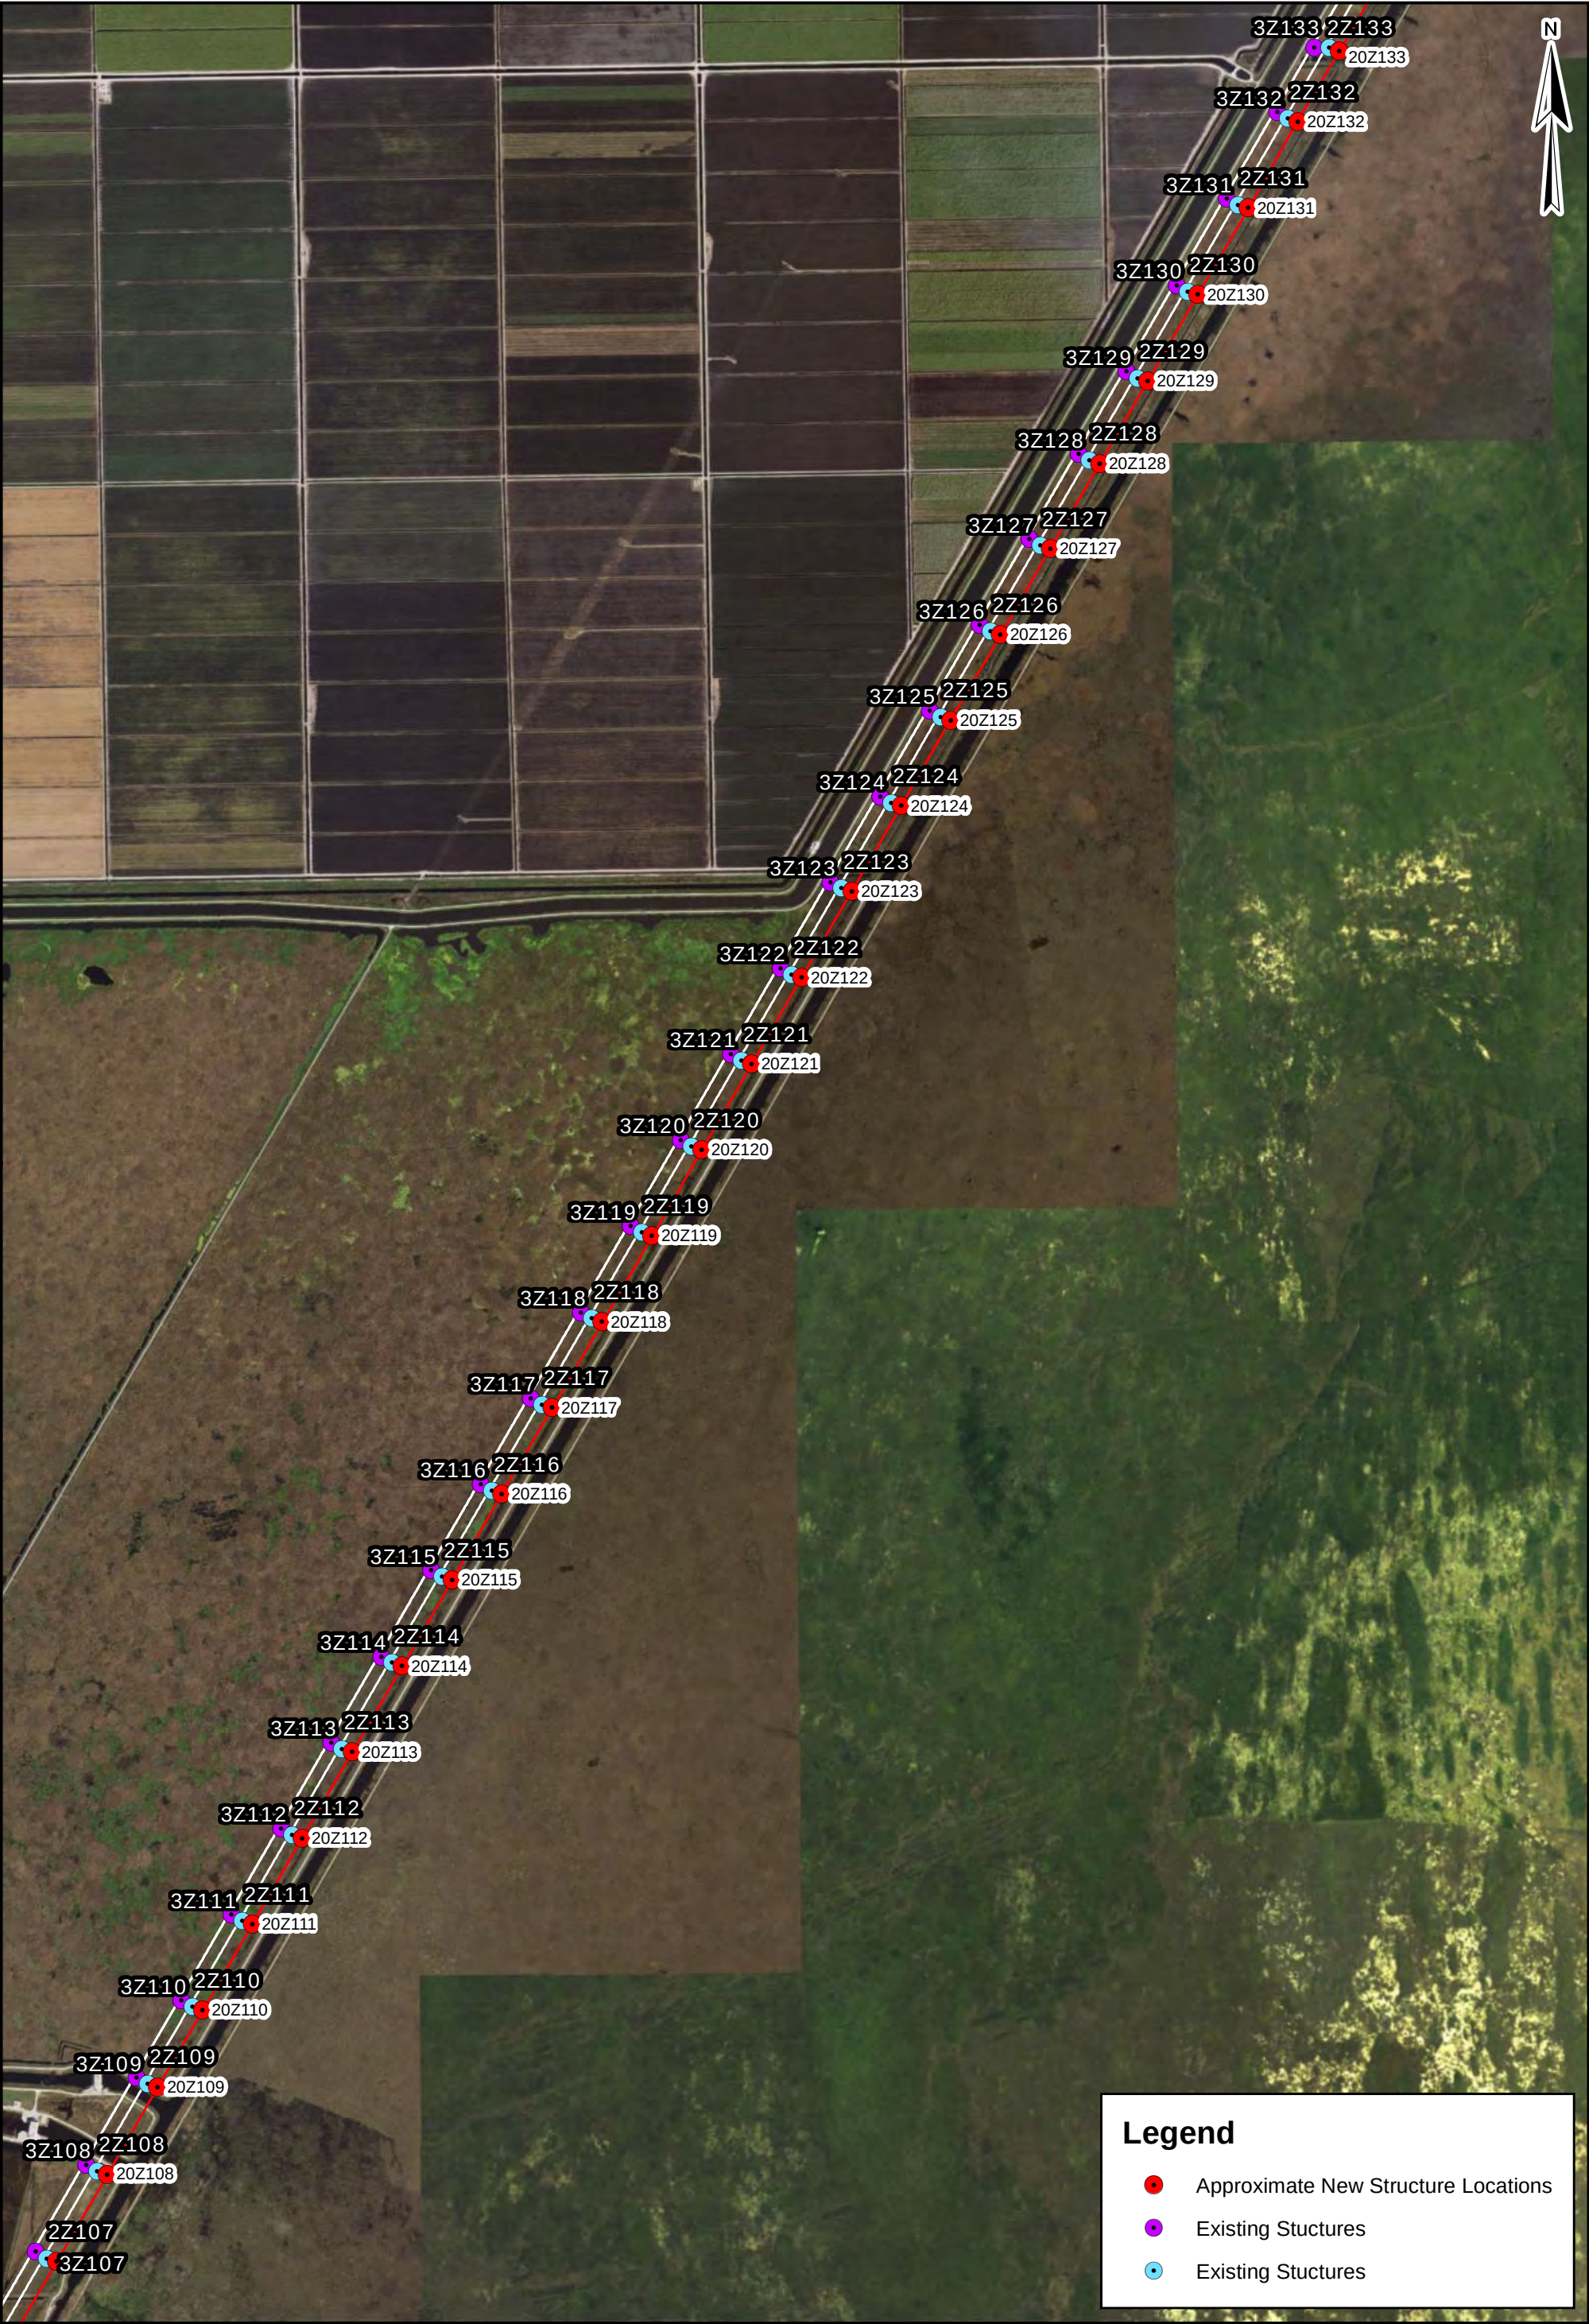

Client: Florida Power & Light Co.
Project: Sugar to I-75 500kV
IO/WR #: T17431 & T17432
Location: Florida
Title: Existing Stuctures Map
Sheet: Sheet 4 of 7

TRS:
Scale: 1' = 2000'
Date: 2/8/2017
Drawn By: MJ
Source: ESRI World Imagery, FPL





Client: Florida Power & Light Co.
Project: Sugar to I-75 500kV
IO/WR #: T17431 & T17432
Location: Florida
Title: Existing Stuctures Map
Sheet: Sheet 5 of 7

TRS:
Scale: 1' = 2000'
Date: 2/8/2017
Drawn By: MJ
Source: ESRI World Imagery, FPL



ECo
CONSULTANTS INCORPORATED
www.ecoconsultants.net



Client: Florida Power & Light Co.
Project: Sugar to I-75 500kV
IO/WR #: T17431 & T17432
Location: Florida
Title: Existing Stuctures Map
Sheet: Sheet 6 of 7

TRS:
Scale: 1' = 2000'
Date: 2/8/2017
Drawn By: MJ
Source: ESRI World Imagery, FPL





DRAWN BY	CW
CHECKED	CB
CORRECT	

DATE: 01/31/2017
SCALE: 1"=200'

SHEET 1 OF 40

B-1

\\FPL\Corbett_Sugar_Quarry\Permitting\Aerial Plan View 013117.dwg

NO	DATE	REVISION	BY	CH	COR	APP

Matchline - B

202212

Existing Patrol Road
(Repair as needed)

202213

202214

Matchline - A

Matchline - A

202214

Pad Type-A
Elevated Pad
Expansion and Road
Improvements
Wetland Impact
(±1,805 sq.ft.)

202215

Pad Type-A
Elevated Pad
Expansion and Road
Improvements
Wetland Impact
(±1,847 sq.ft.)

202216

Pad Type-B
Proposed Elevated Pad
Wetland Impact
(±20,075 sq.ft.)



Existing Patrol Road
(Repair as needed)

Existing Patrol Road
(Repair as needed)

- Approximate Wetland Boundary
- Proposed Transmission Structure
- Proposed Elevated Pad/Road (Wetland)
- Reconstruct Elevated Pad/Road (Upland)
- Existing Patrol Road (Repair as needed)



APPROVED		
DRAWN BY	CW	
CHECKED	CB	
CORRECT		

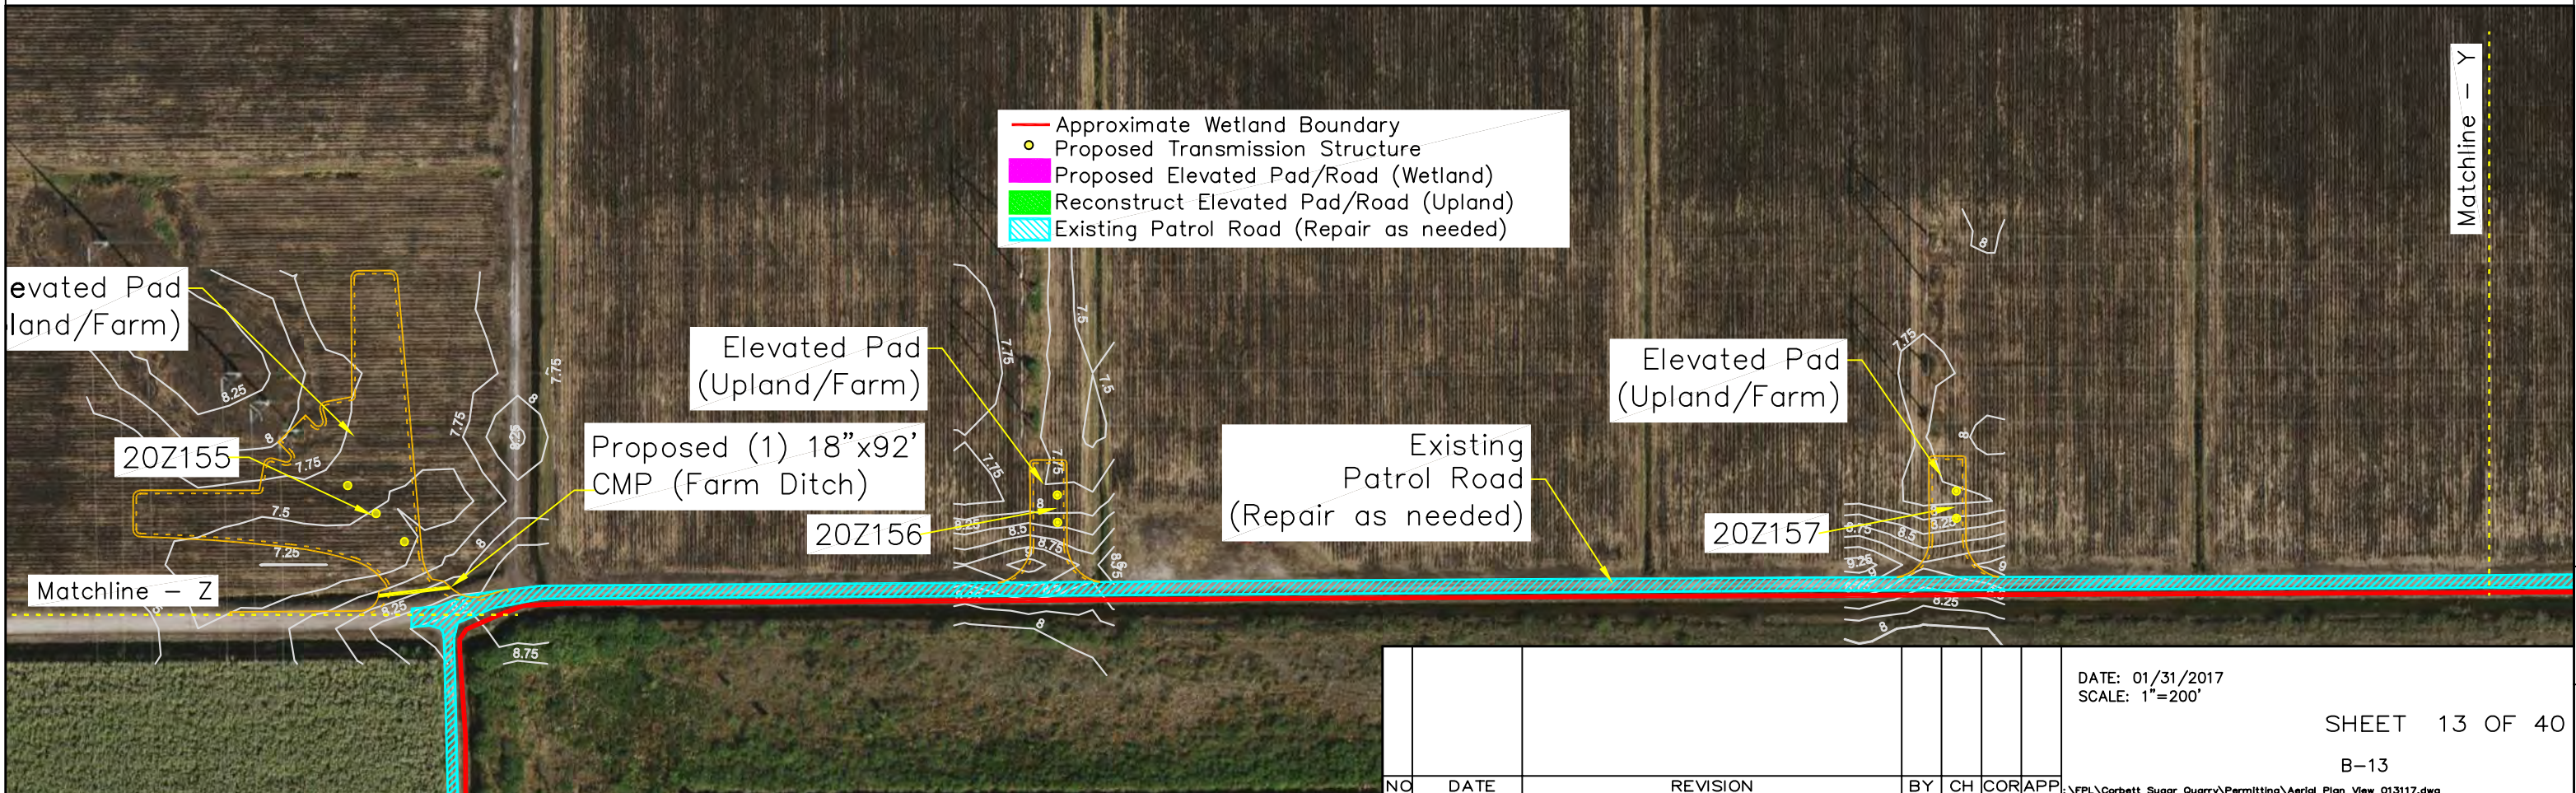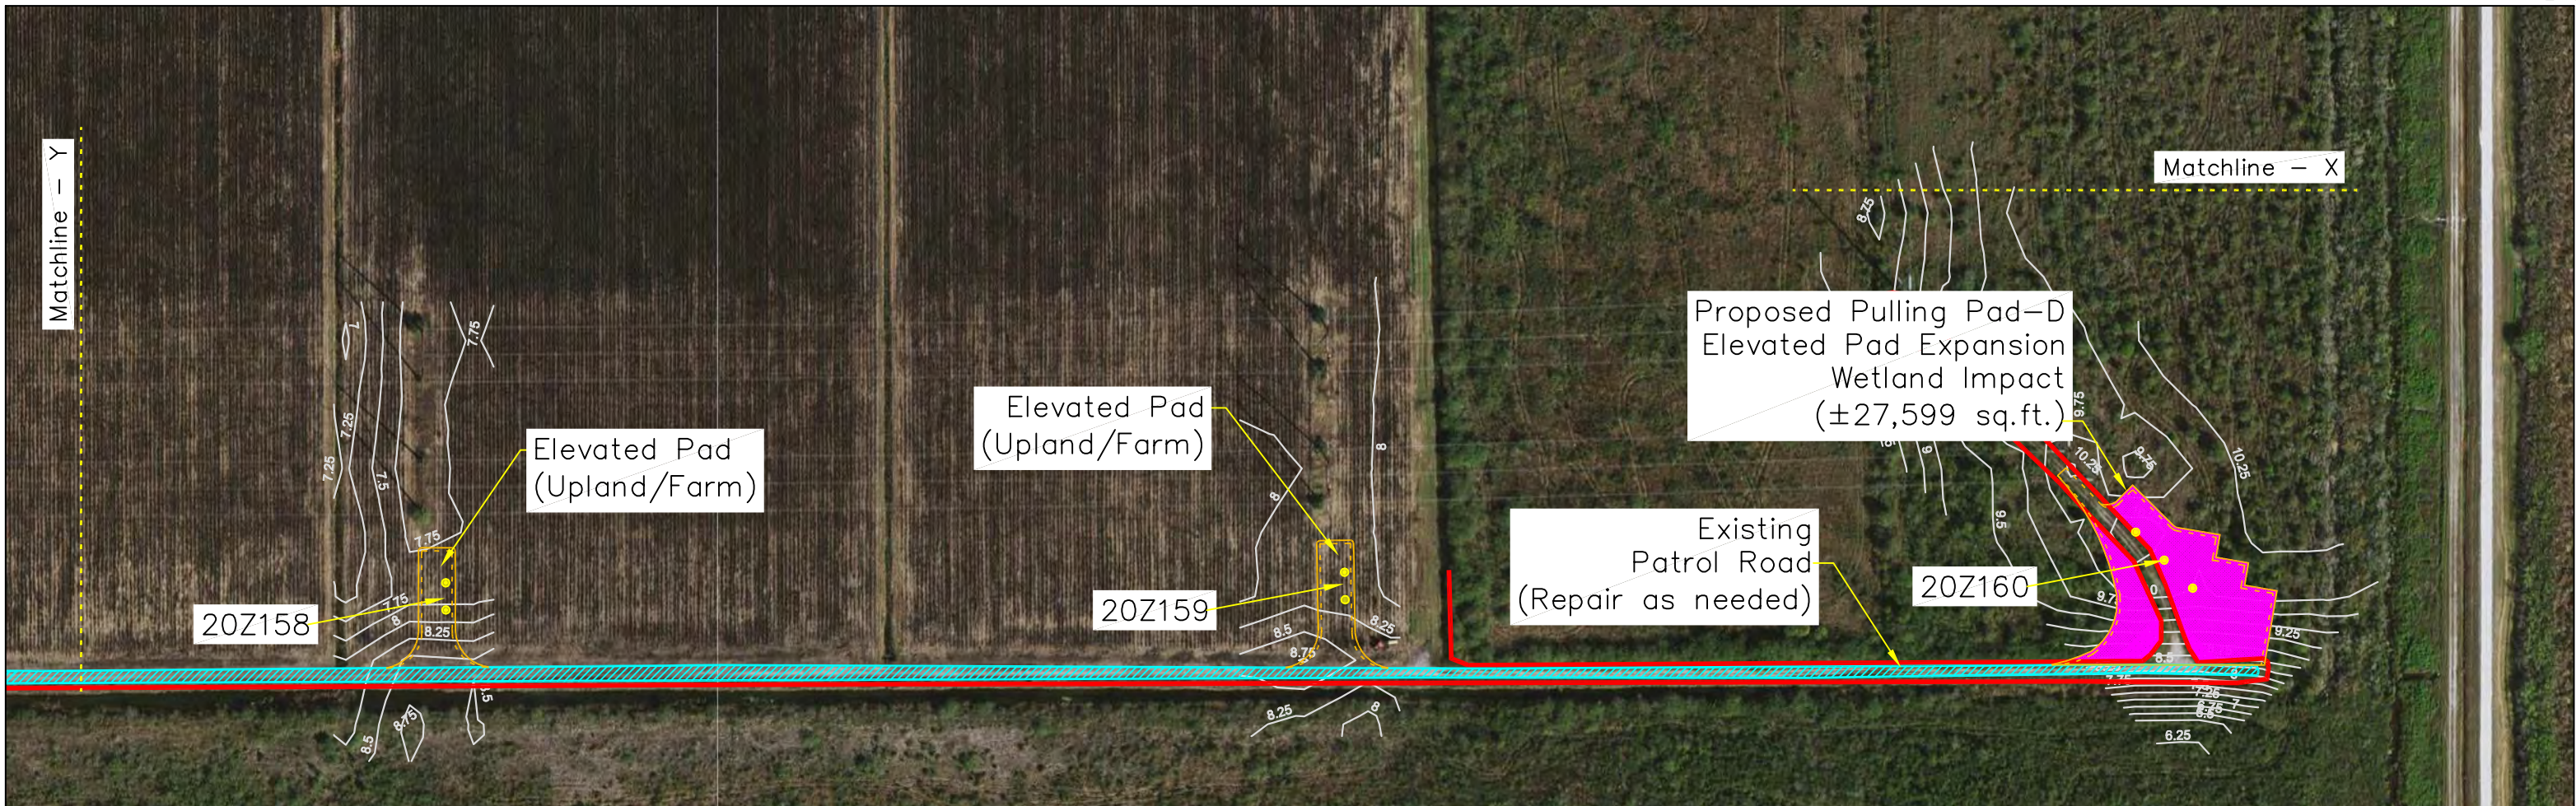


- Approximate Wetland Boundary
- Proposed Transmission Structure
- Proposed Elevated Pad/Road (Wetland)
- Reconstruct Elevated Pad/Road (Upland)
- ▨ Existing Patrol Road (Repair as needed)


NO	DATE	REVISION	BY	CH	COR	APP

DATE: 01/31/2017
SCALE: 1"=200'

PRELIMINARY REVISION 1

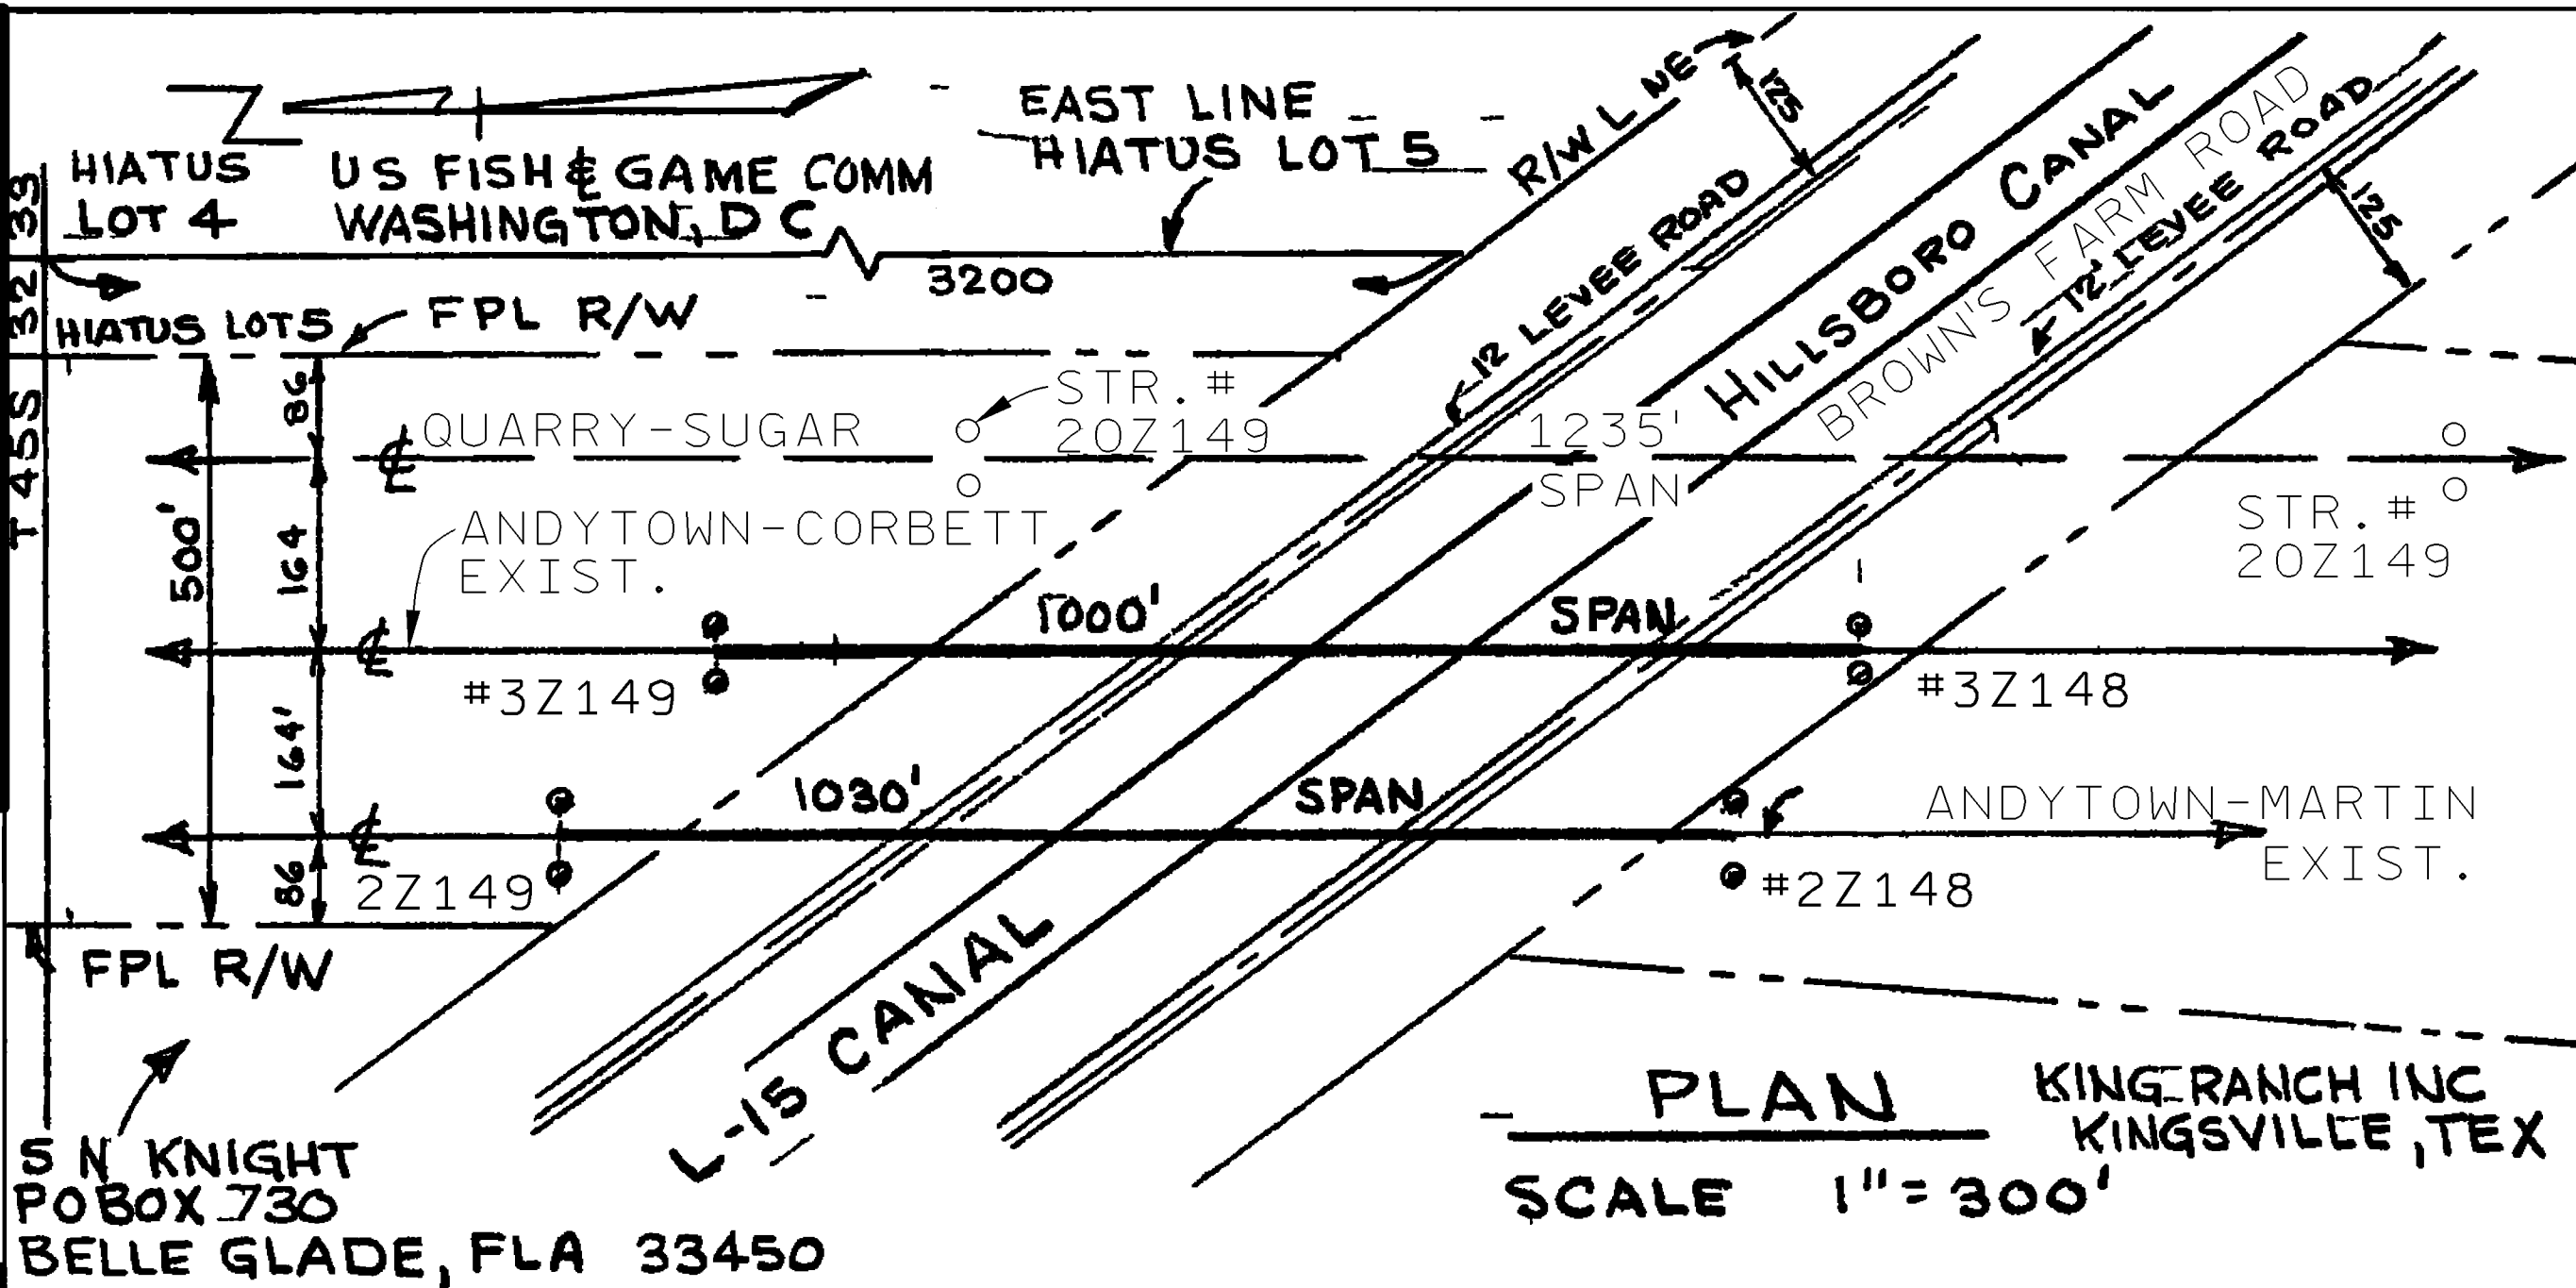



D. M. Brandon

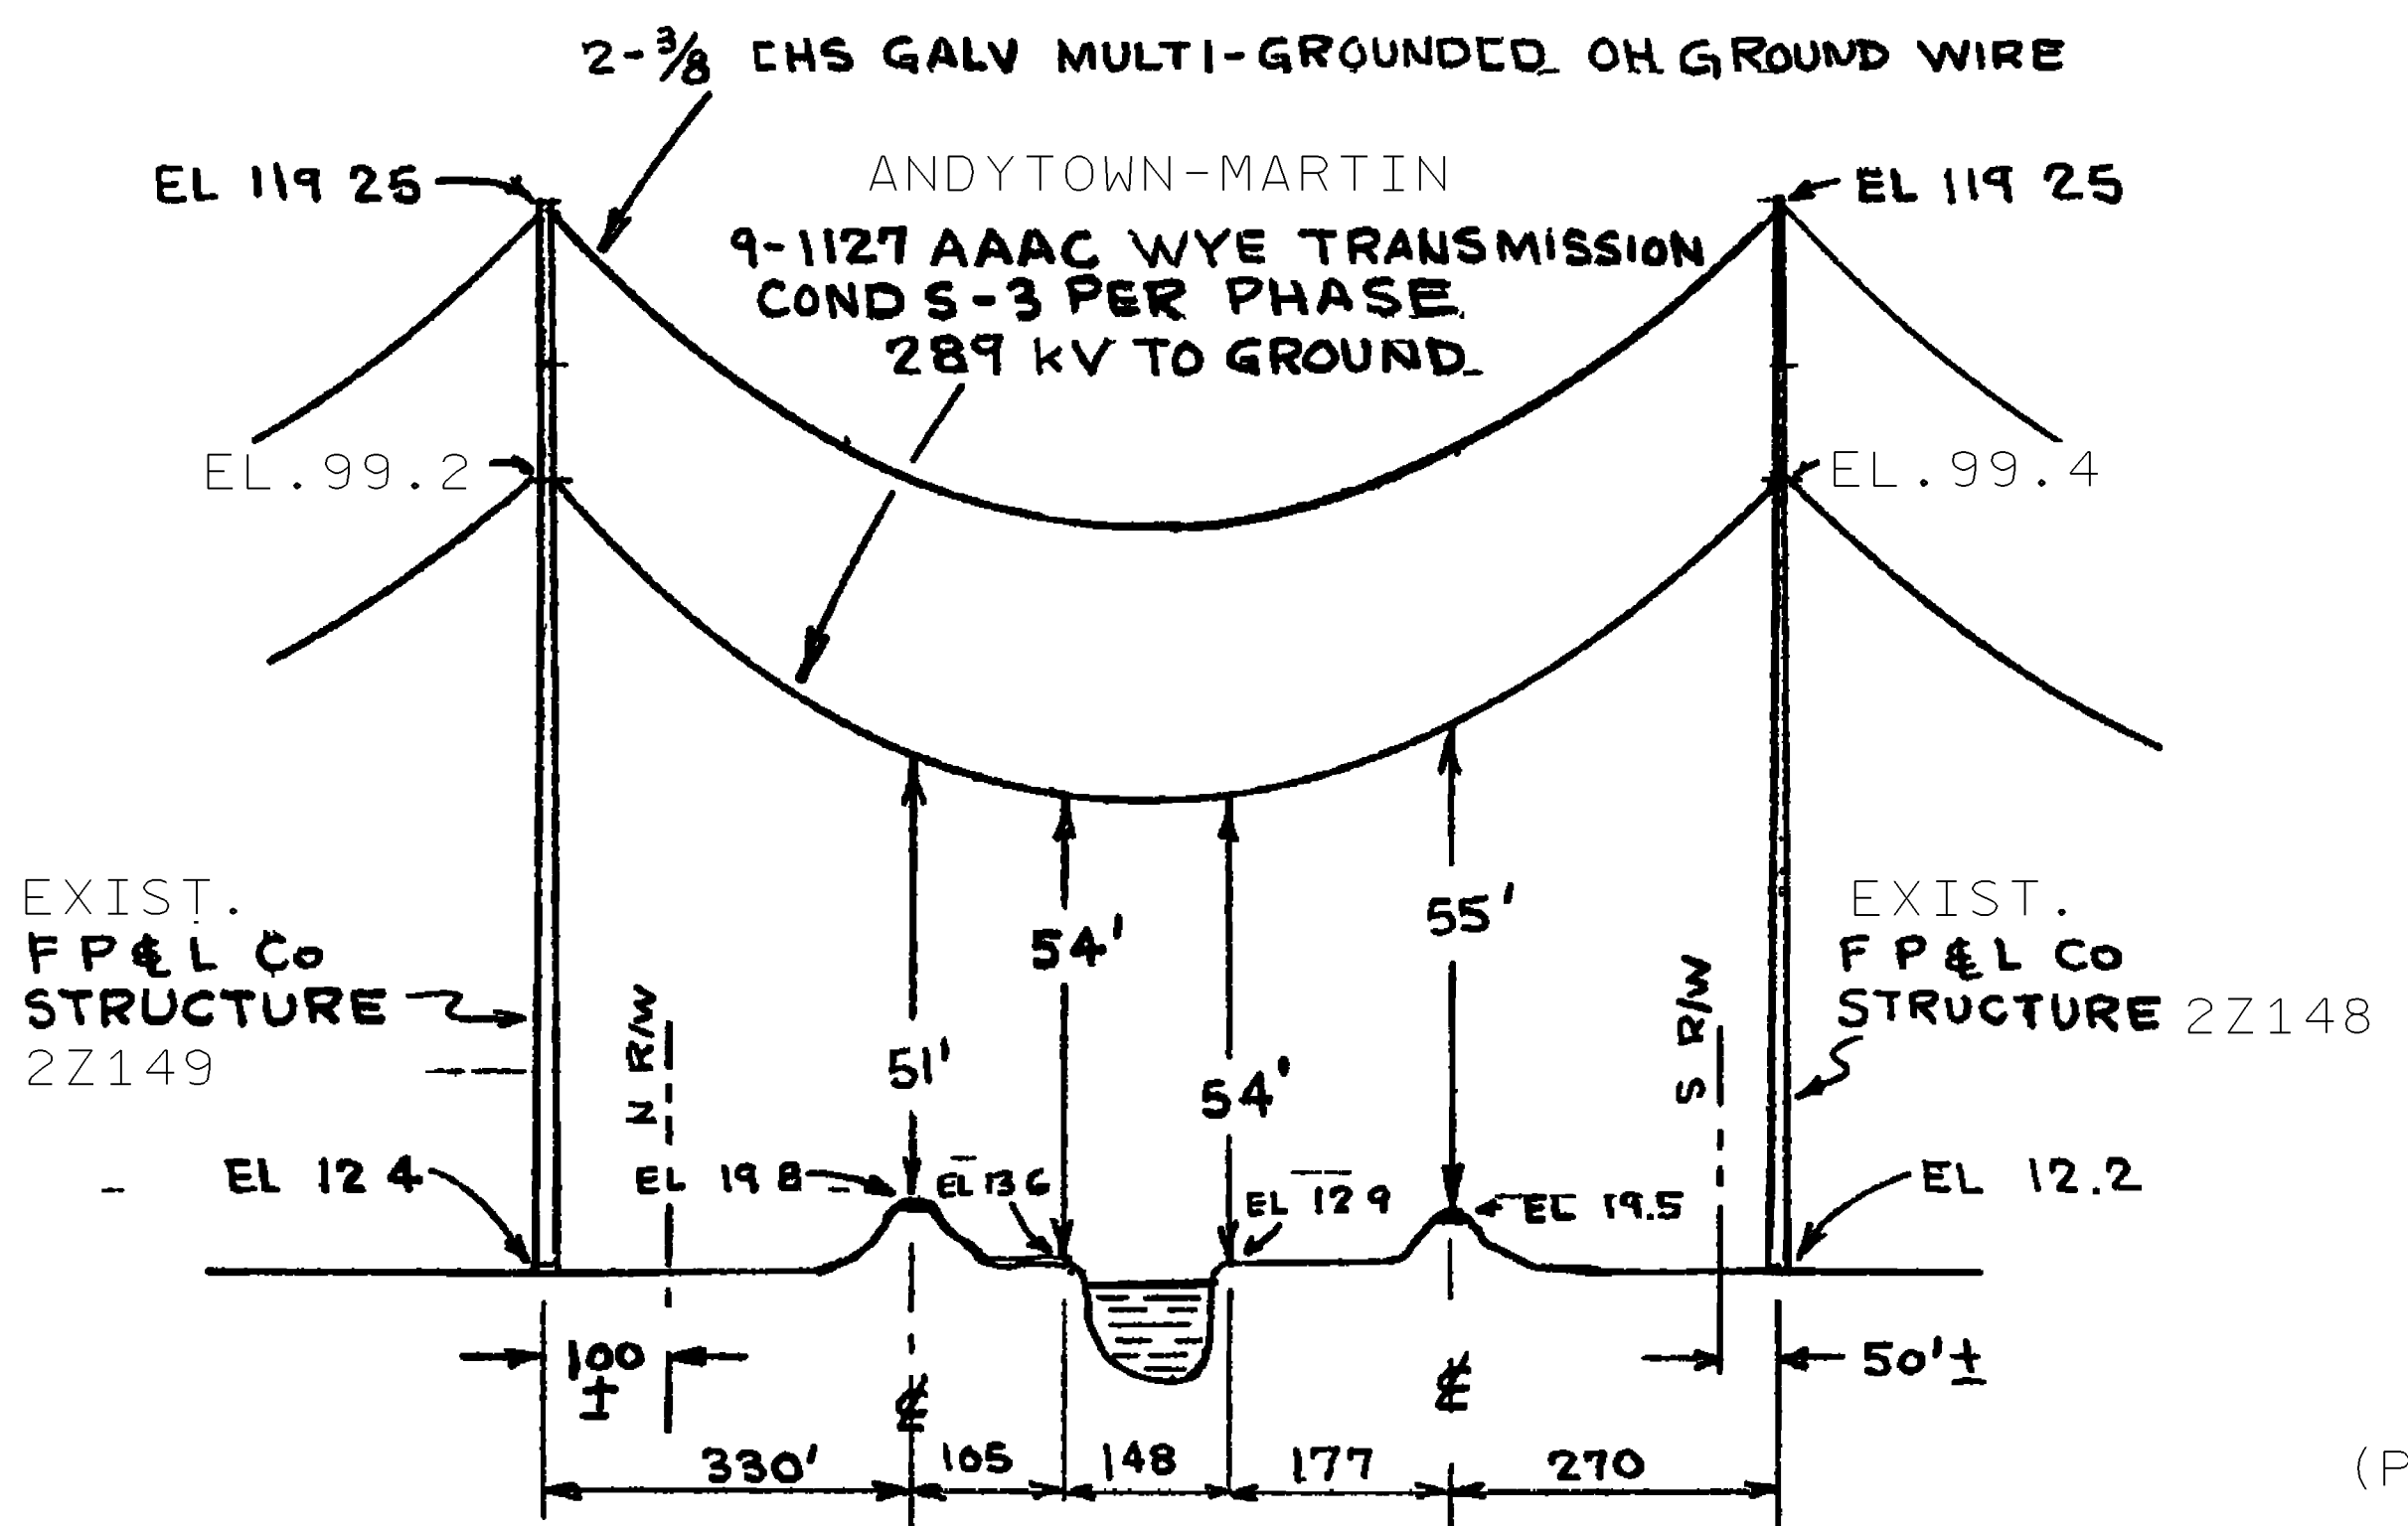

QUARRY-SUGAR 500kV
ANDYTOWN-CORBETT 500kV
ANDYTOWN-MARTIN 500kV
TRANSMISSION LINES CROSSINGS
OVER L-15 (HISBORO) CANAL
390' WEST OF EAST LINE OF
HIATUS LOT 5, TWP. 45&46S-RG-39
PALM BEACH COUNTY, FLORIDA
FLORIDA POWER & LIGHT COMPANY
DATE 1 4 78
SC LE
Sh 1 of 2
A-74095-1
ER 7041

DRAWN BY	KB
CHECKED	cap
CORRECT	RL

NO	DATE	REVISION	BY	CH	CORR	APP
1		20170843: GENERAL REVISION. ADDED QUARRY-SUGAR LINE. REV'S TITLE BLOCK	IYD			

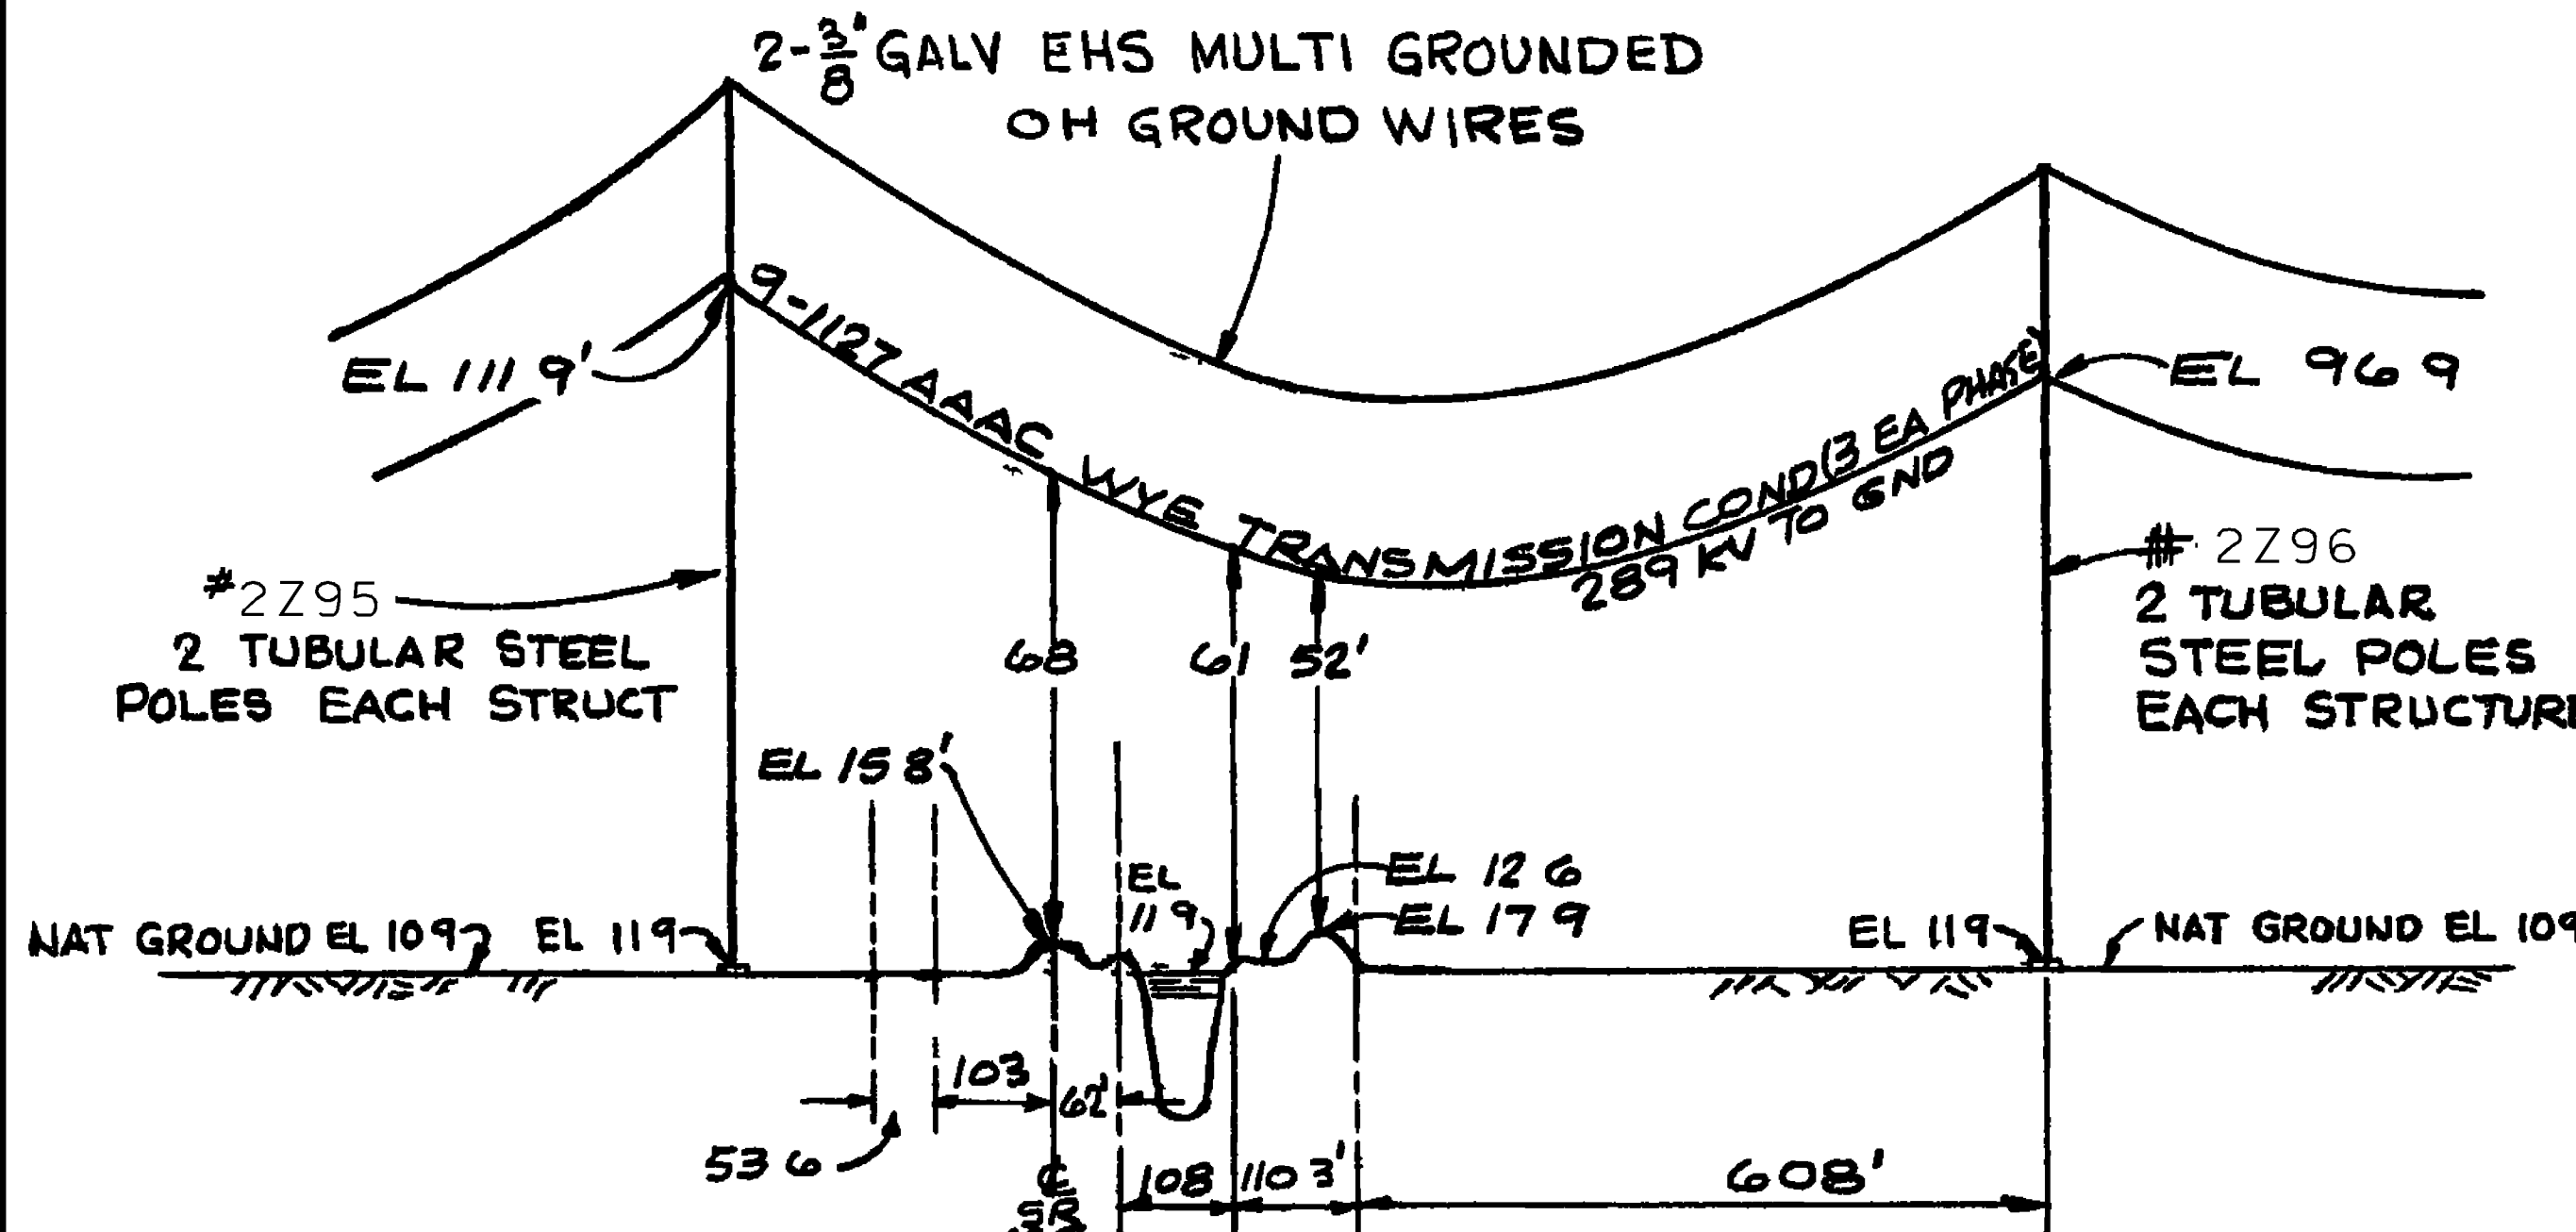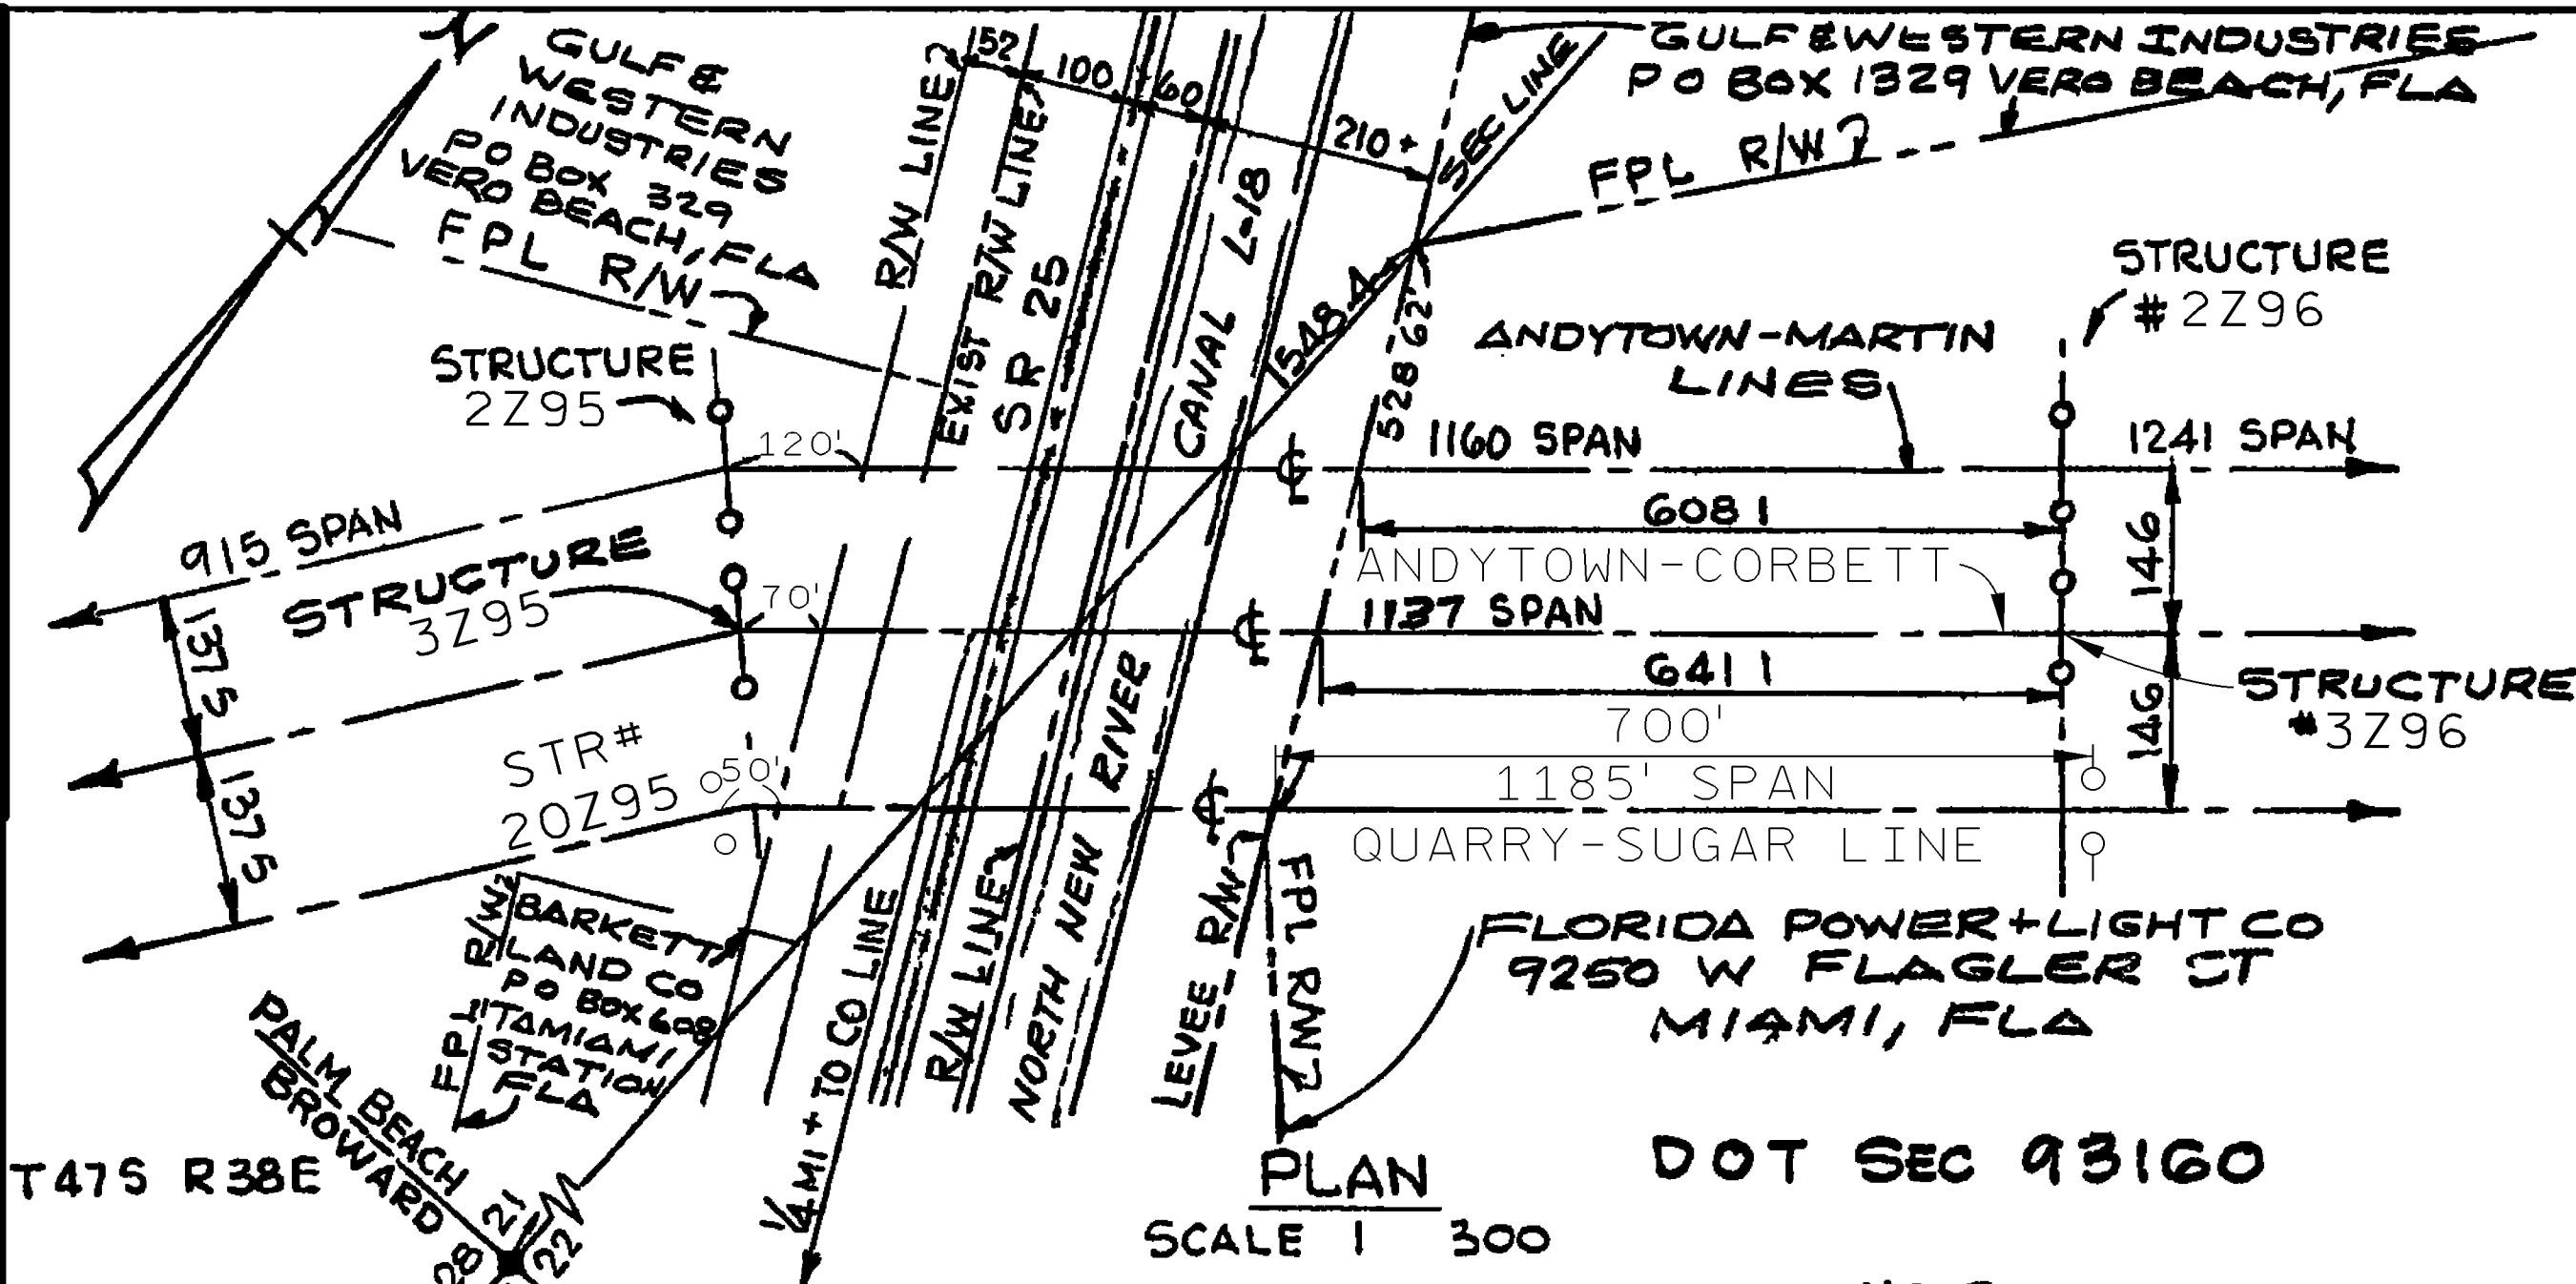

EXISTING ANDYTOWN-MARTIN LINE (PE, E, -)


SCALE
HOR 1" = 300'
VERT 1" = 50'

ANDYTOWN-MARTIN 500kV
ANDYTOWN-CORBETT 500kV
QUARRY-SUGAR 500kV
TRANSMISSION LINES CROSSING
OVER NORTH RIVER CANAL L-18
AND OVER SR-25 (U.S. 27) 1/4 MI ± NO.
OF COUNTY LINE IN SEC. 21 & 22
T47S, R38E - PALM BEACH COUNTY

DRAWN BY	CHECKED	CORRECT	NO	DATE	RE SIGN	Y	CH	CORR	APP
KEJ	ADD GRD	DMB	3		20170843: ADDED QUARRY-SUGAR LINE. UPDATE LINE NAMES, STR. NUMBERS AND TITLE BLOCK. ADDED SHEET 3.	IYD			
2	11770	Revised Elevations	DB	GRD	PL	PL			
1	11/7/77	REVISED TO SHOW CATENARY CURVE	KB	GRD	GRD	DMB			

FLORIDA POWER & LIGHT COMPANY
DATE 10-30-74
SCALE SHOWN
File G 74 R 510
File FCD 6820

ER-704H
APP #09147-A
A-67610-3
SHEET 1 OF 3

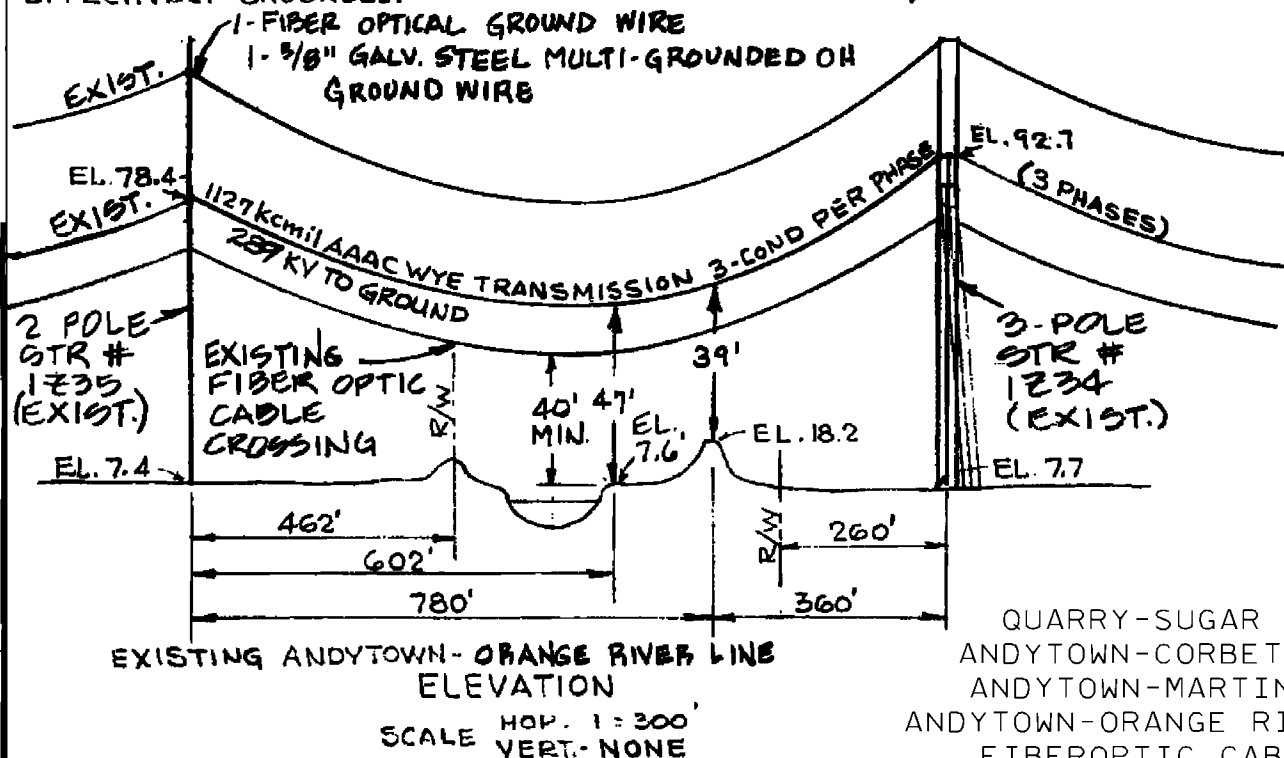

FLORIDA POWER & LIGHT COMPANY
DATE 3-28-73 ER-5037
SCALE SHOWN ER-7041
A-62161-6
F.C.D. NO. 5602 SHEET 1 OF 3