Path (E:\Mapping\Proposals\LittleBullFrogCreek\Maps\Fig 1 Location.mxd) By: AA Date: 3/24/2017

QUEST ecology

Figure 1 - Location
SAJ-2015-01479 (SP-JLC)
Little Bullfrog Creek
Hillsborough County, Florida

N W E S

0 500
Feet

HILLSBOROUGH COUNTY
FLORIDA

HILLSBOROUGH COUNTY
DEPARTMENT OF PUBLIC WORKS
ENGINEERING DIVISION

LITTLE BULLFROG CREEK

P:\Projects\022HillCo\022-009005\Drainage\PermitDrawings\keysrd01.dgn

3:39:03 PM

3/28/2017

JOHNSON, MIRMIRAN & THOMPSON, INC. 1104 E. Twiggs Street, Suite 100 Tampa, FL 33602-3103 Phone: 813-314-0314 FAX: 813-314-0345 Certificate of Authorization No. 5917 Robert Dvorak, P.E. #40962	HILLSBOROUGH COUNTY DEPARTMENT OF PUBLIC WORKS ENGINEERING DIVISION 601 E. KENNEDY BLVD., TAMPA, FLORIDA 33602 P.O. BOX 1110, TAMPA FLORIDA 33601 (813) 272-5912	LITTLE BULLFROG CREEK LOCATION MAP	SHEET 1 OF 14

JURISDICTIONAL AREA	SURFACE WATER IMPACTS (DREDGE)		SURFACE WATER IMPACTS (FILL)		SURFACE WATER IMPACTS (TOTAL)	
SURFACE WATER	AREA (ACRES)	VOLUME (CY)	AREA (ACRES)	VOLUME (CY)	AREA (ACRES)	VOLUME (CY)
STA. 100+87.95 - 114+69.23	1.148	2014.5	0.000	0.0	1.148	2014.5
STA. 116+56.00 - 145+82.00	2.454	6198.9	0.000	0.0	2.454	6198.9
TOTALS	3.602	8213.4	0.000	0.0	3.602	8213.4

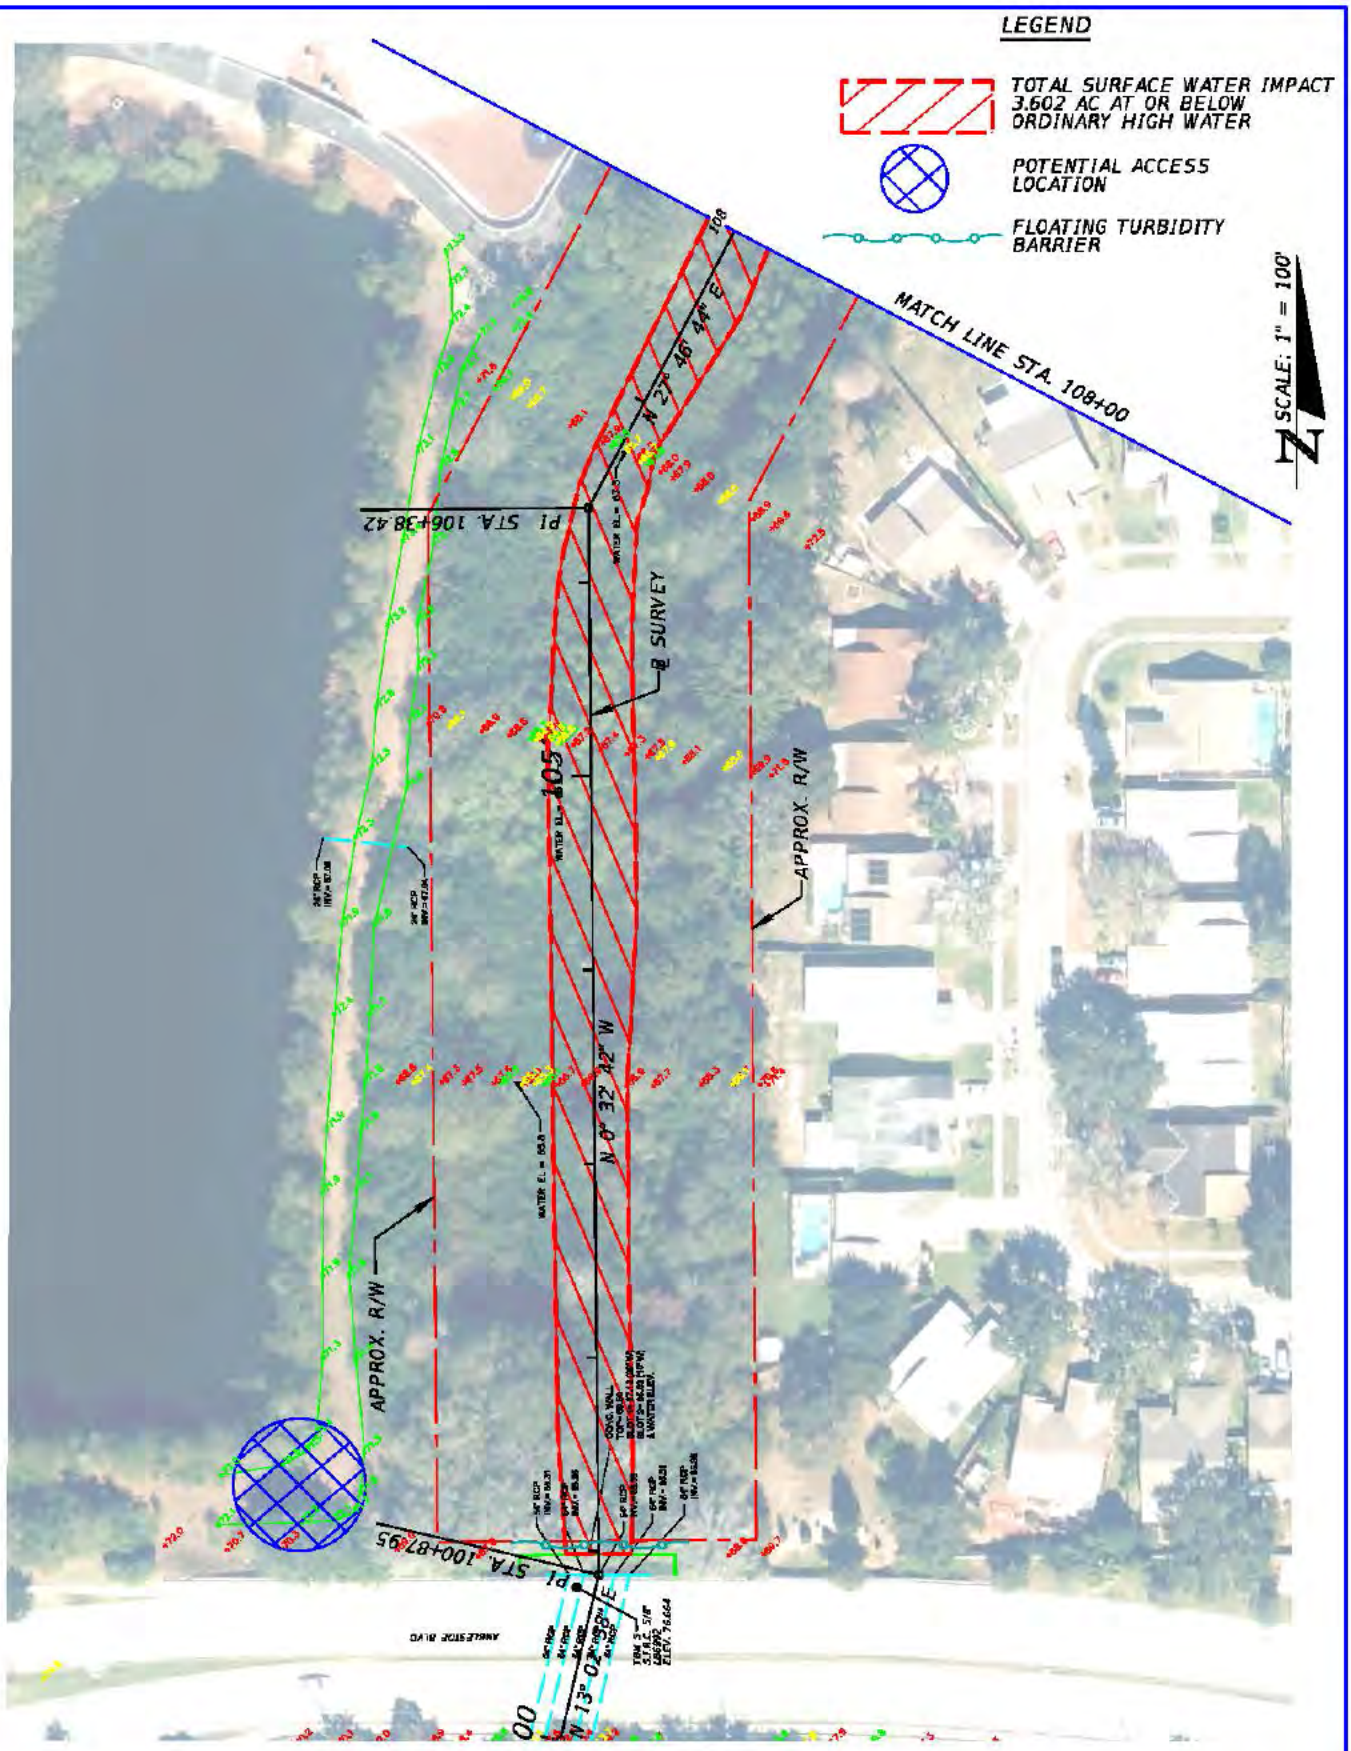

JOHNSON, MIRMIRAN & THOMPSON, INC. 1104 E. Twiggs Street, Suite 100 Tampa, FL 33602-3103 Phone: 813-314-0314 FAX: 813-314-0345 Certificate of Authorization No. 5917 Robert Dvorak, P.E. #40962	HILLSBOROUGH COUNTY DEPARTMENT OF PUBLIC WORKS ENGINEERING DIVISION 601 E. KENNEDY BLVD., TAMPA, FLORIDA 33602 P.O. BOX 1110, TAMPA FLORIDA 33601 (813) 272-5912	LITTLE BULLFROG CREEK PLAN SHEET (1)	SHEET 3 OF 14

3/16/2017 9:33:01 AM P:\Projects\022Hill\Co\022-009005\Drainage\PermitDrawings\planrd01.dgn

LEGEND

TOTAL SURFACE WATER IMPACT
3.602 AC AT OR BELOW
ORDINARY HIGH WATER

POTENTIAL ACCESS
LOCATION

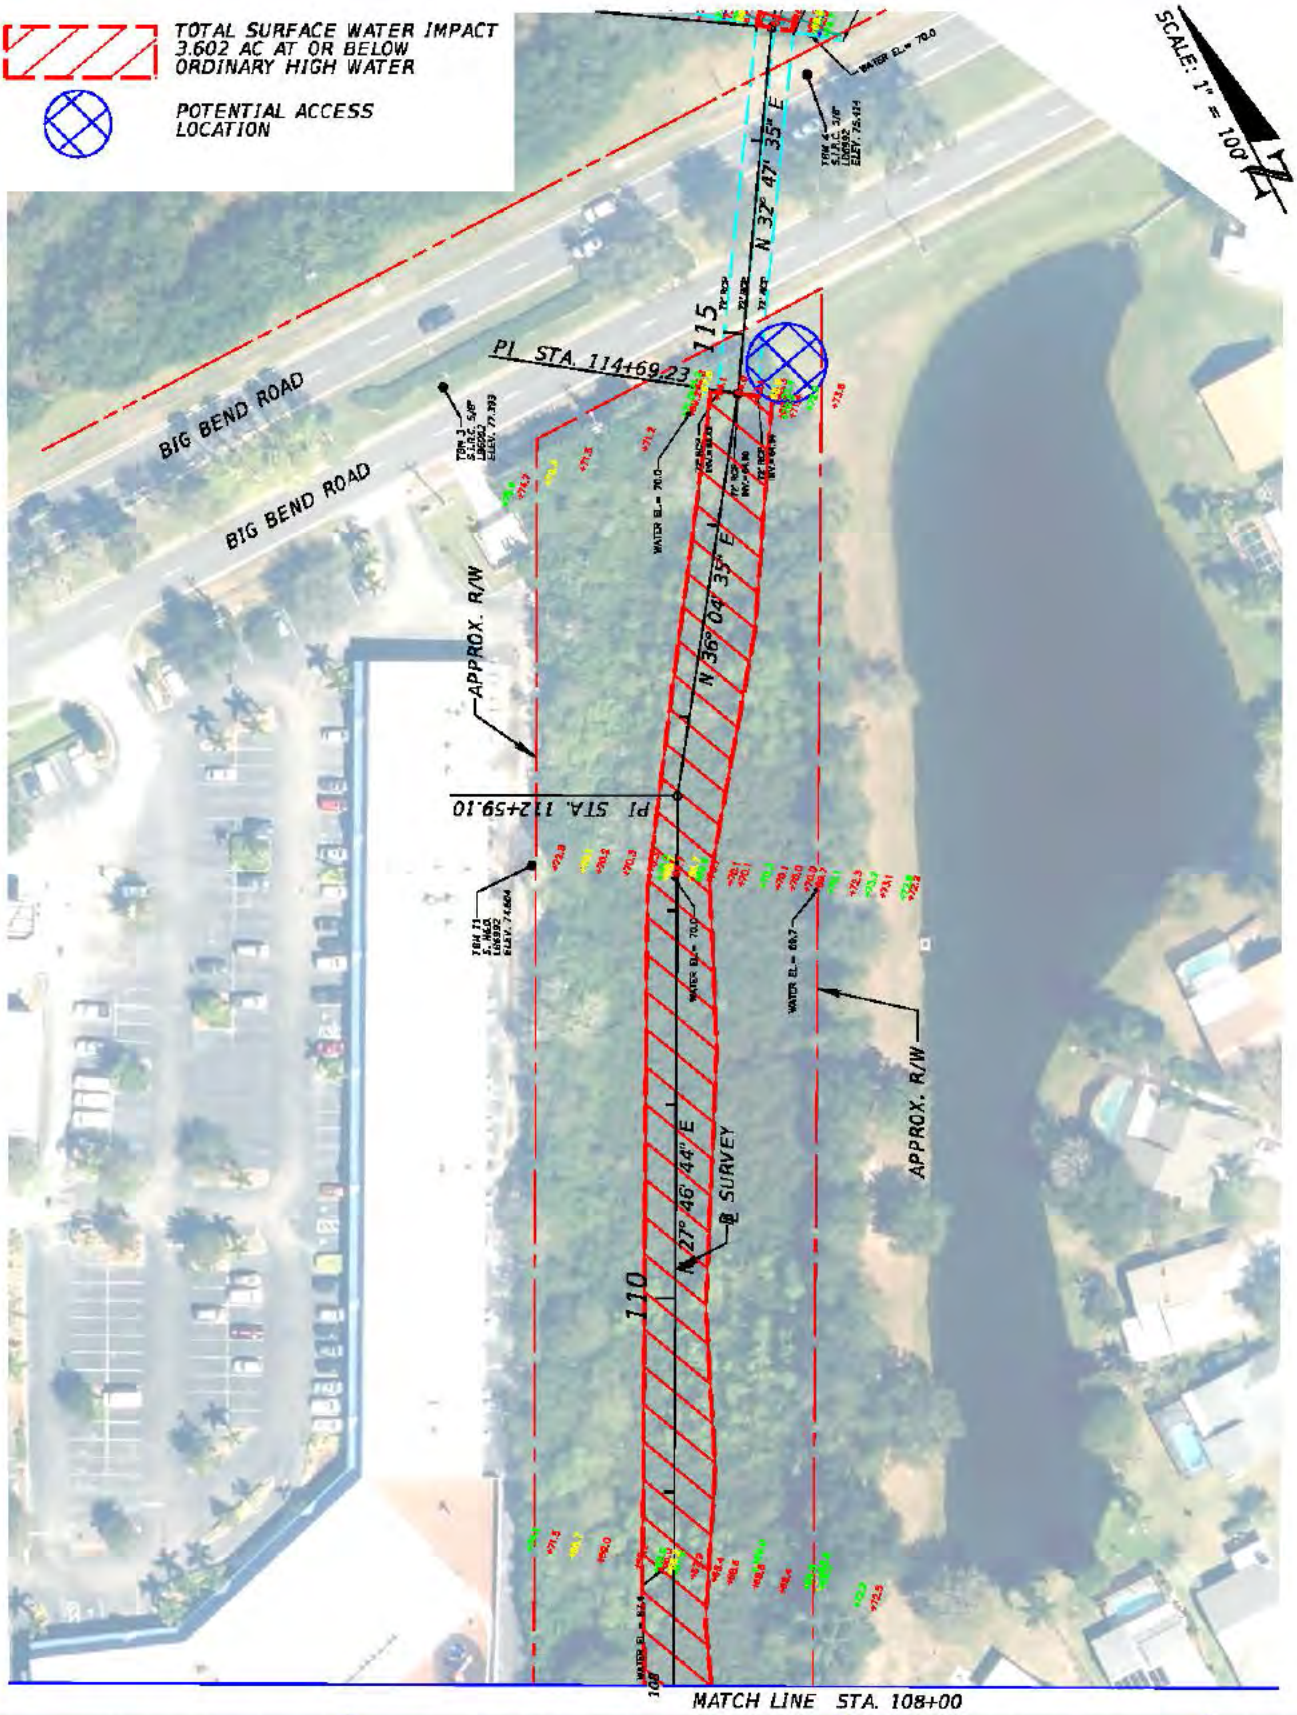

JOHNSON, MIRMIRAN & THOMPSON, INC. 1104 E. Twiggs Street, Suite 100 Tampa, FL 33602-3103 Phone: 813-314-0314 FAX: 813-314-0345 Certificate of Authorization No. 5917 Robert Dvorak, P.E. #40962	HILLSBOROUGH COUNTY DEPARTMENT OF PUBLIC WORKS ENGINEERING DIVISION 601 E. KENNEDY BLVD., TAMPA, FLORIDA 33602 P.O. BOX 1110, TAMPA FLORIDA 33601 (813) 272-5912	LITTLE BULLFROG CREEK PLAN SHEET (2)	SHEET 4 OF 14

3/16/2017 9:33:07 AM P:\Projects\022Hill\Co\022-009005\Drainage\PermitDrawings\planrd02.dgn

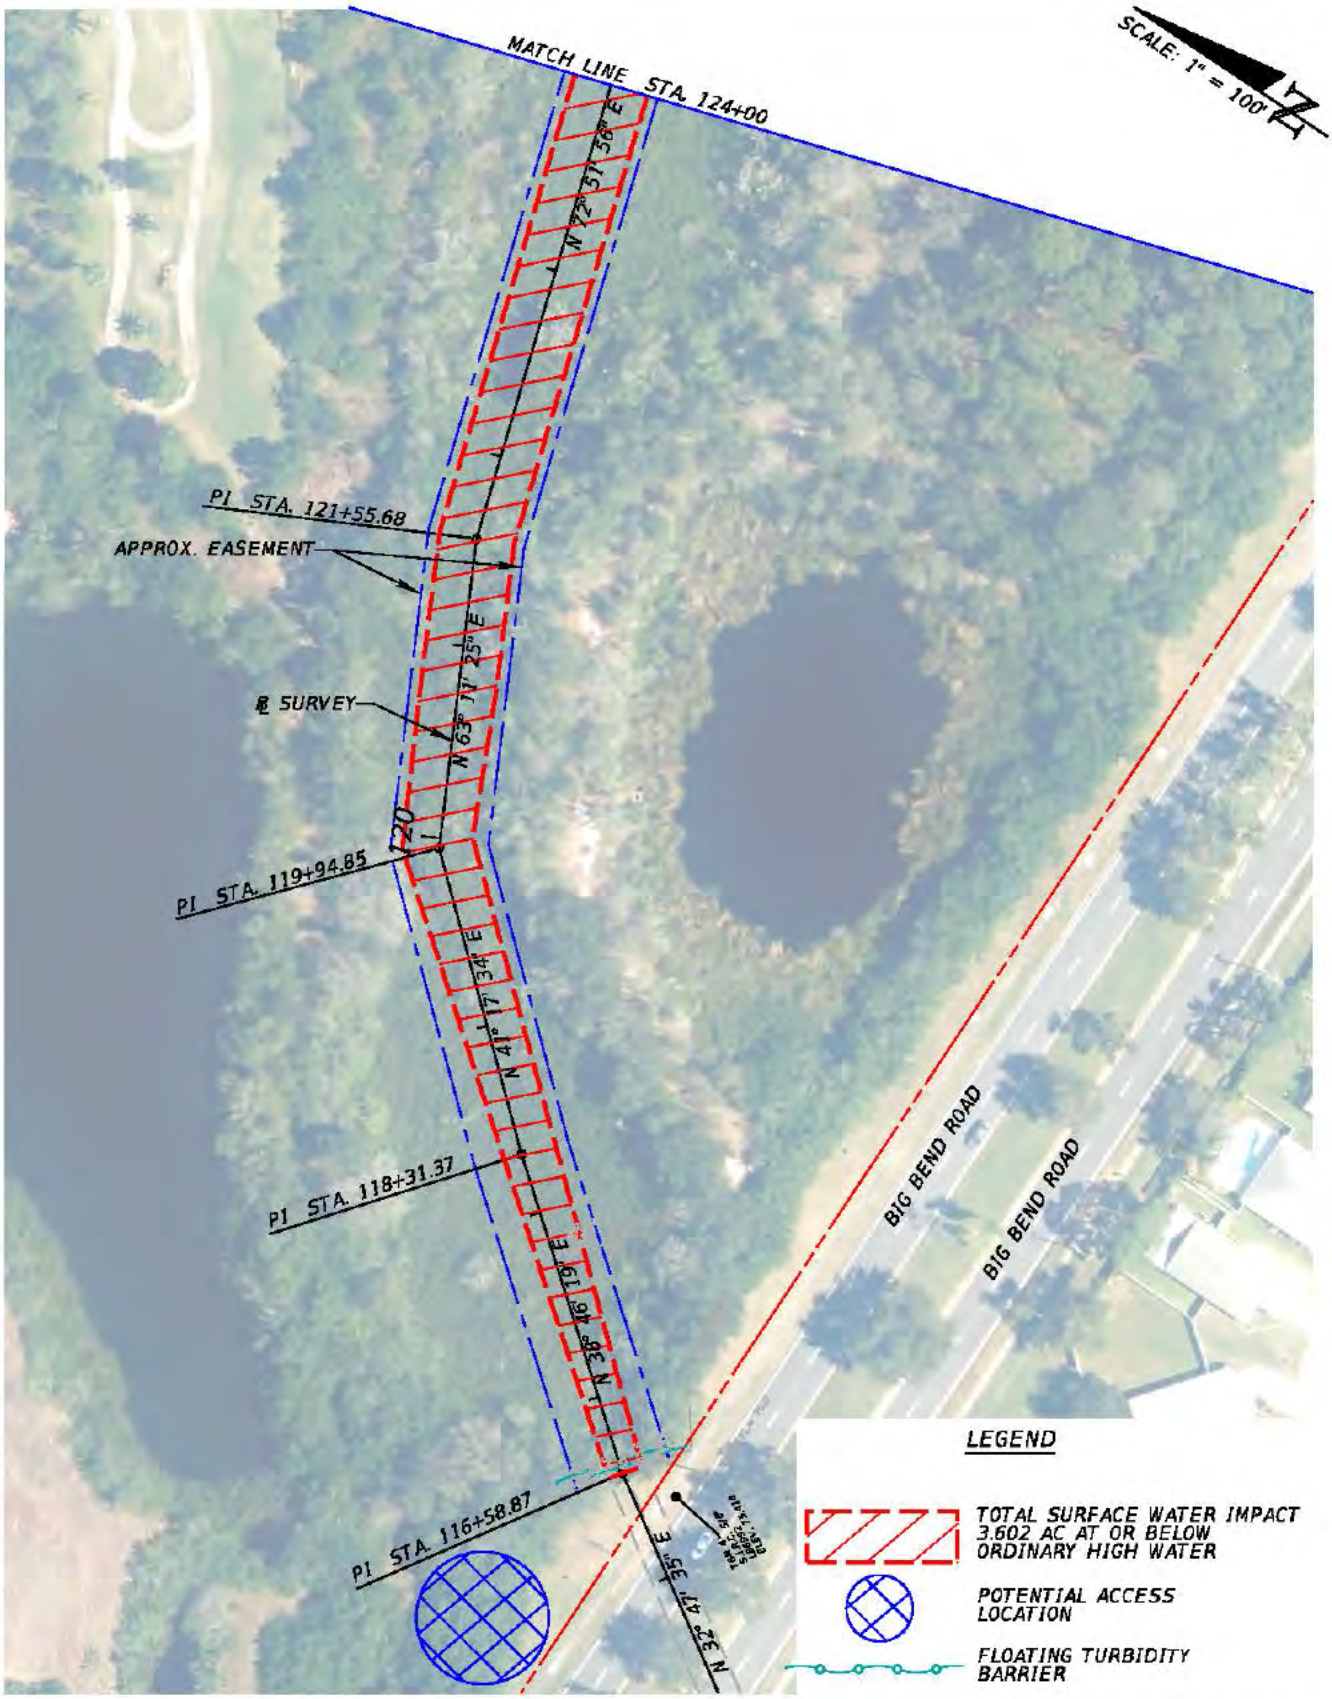

P:\Projects\022Hill\Co\022-009005\Drainage\PermitDrawings\plan\rd23.dgn

9:33:12 AM

3/16/2017

JOHNSON, MIRMIRAN & THOMPSON, INC. 1104 E. Twiggs Street, Suite 100 Tampa, FL 33602-3103 Phone: 813-314-0314 FAX: 813-314-0345 Certificate of Authorization No. 5917 Robert Dvorak, P.E. #40962	HILLSBOROUGH COUNTY DEPARTMENT OF PUBLIC WORKS ENGINEERING DIVISION 601 E. KENNEDY BLVD., TAMPA, FLORIDA 33602 P.O. BOX 1110, TAMPA FLORIDA 33601 (813) 272-5912	LITTLE BULLFROG CREEK PLAN SHEET (3)	SHEET 5 OF 14

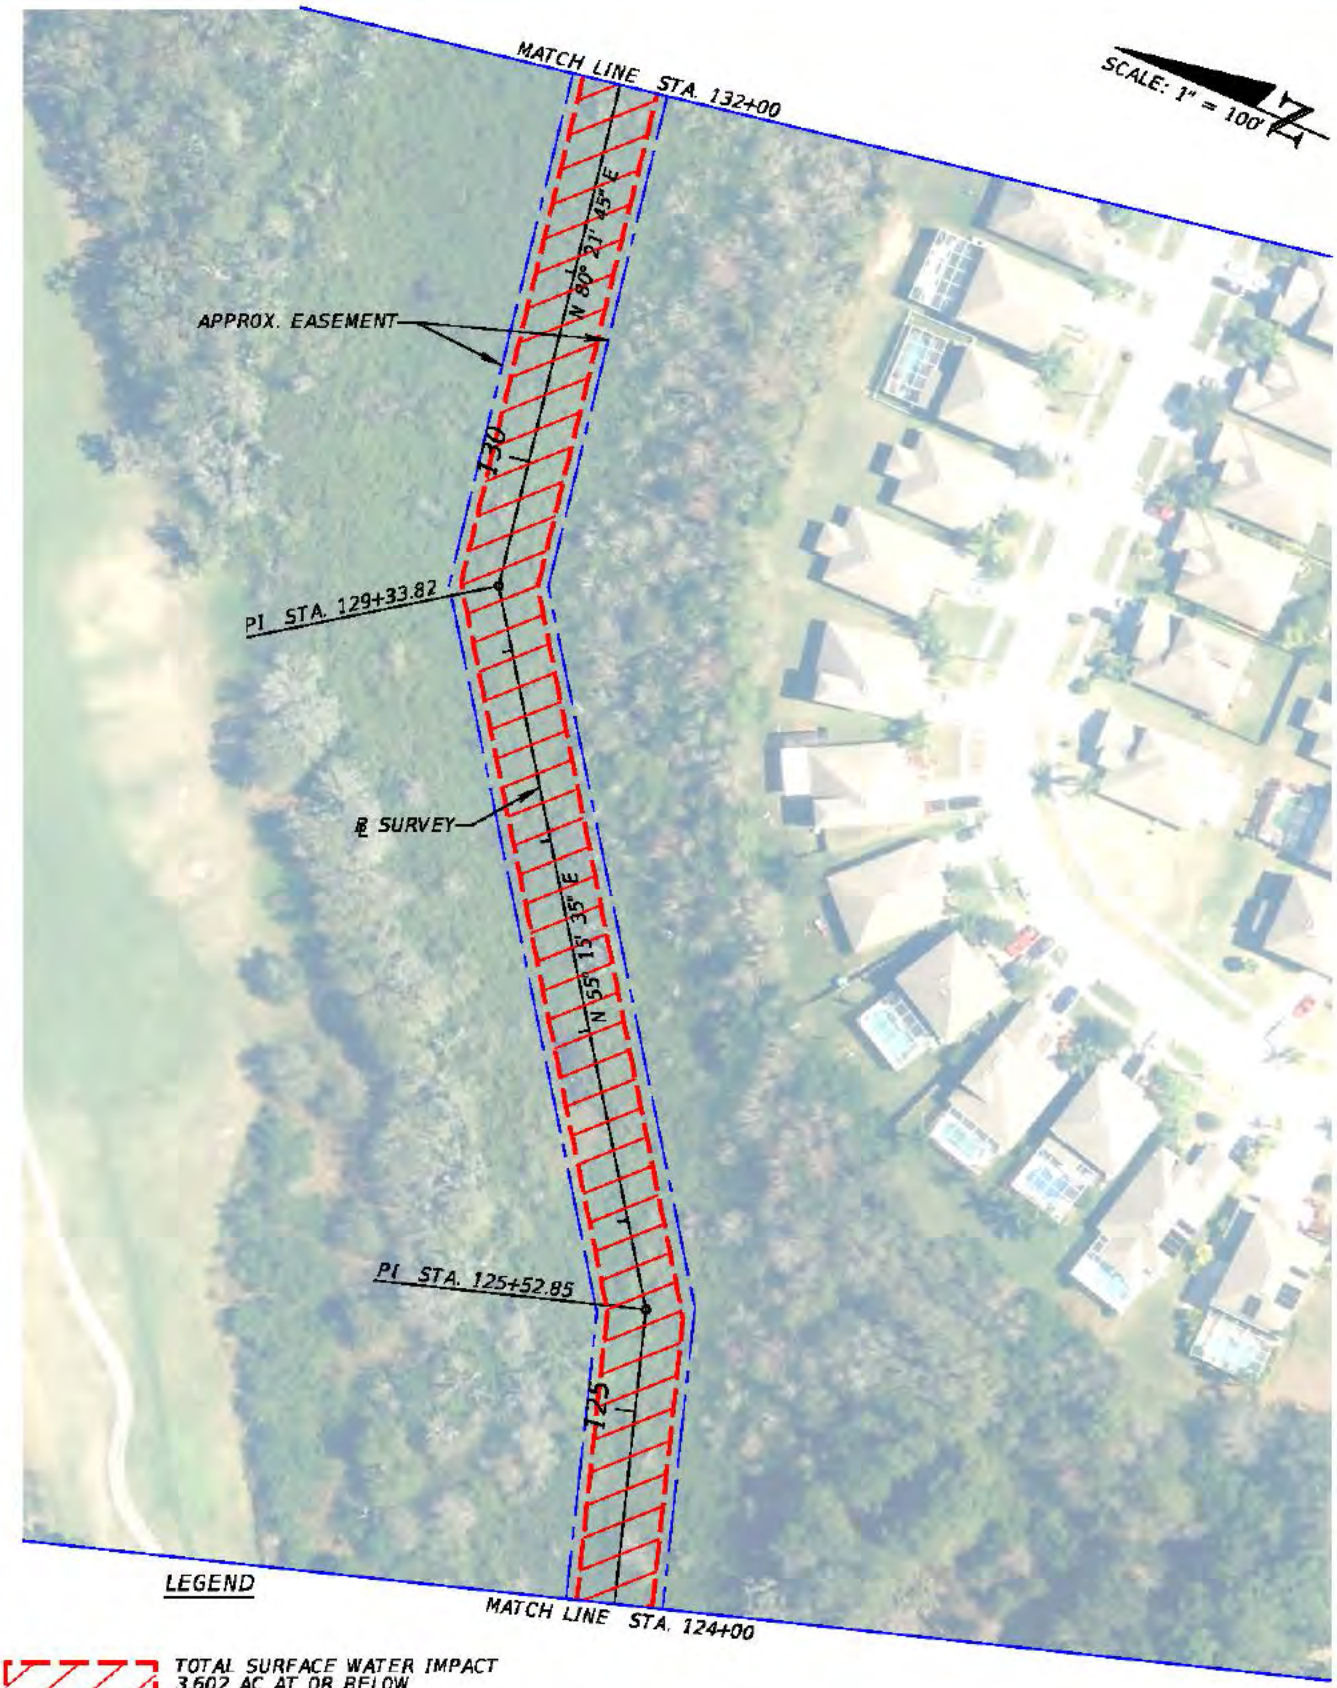

LEGEND

TOTAL SURFACE WATER IMPACT
3.602 AC AT OR BELOW
ORDINARY HIGH WATER

P:\Projects\022HillCo\022-009005\Drainage\PermitDrawings\planrd24.dgn
9:33:16 AM
3/16/2017

JOHNSON, MIRMIRAN & THOMPSON, INC. 1104 E. Twiggs Street, Suite 100 Tampa, FL 33602-3103 Phone: 813-314-0314 FAX: 813-314-0345 Certificate of Authorization No. 5917 Robert Dvorak, P.E. #40962	HILLSBOROUGH COUNTY DEPARTMENT OF PUBLIC WORKS ENGINEERING DIVISION 601 E. KENNEDY BLVD., TAMPA, FLORIDA 33602 P.O. BOX 1110, TAMPA FLORIDA 33601 (813) 272-5912	LITTLE BULLFROG CREEK PLAN SHEET (4)	SHEET 6 OF 14

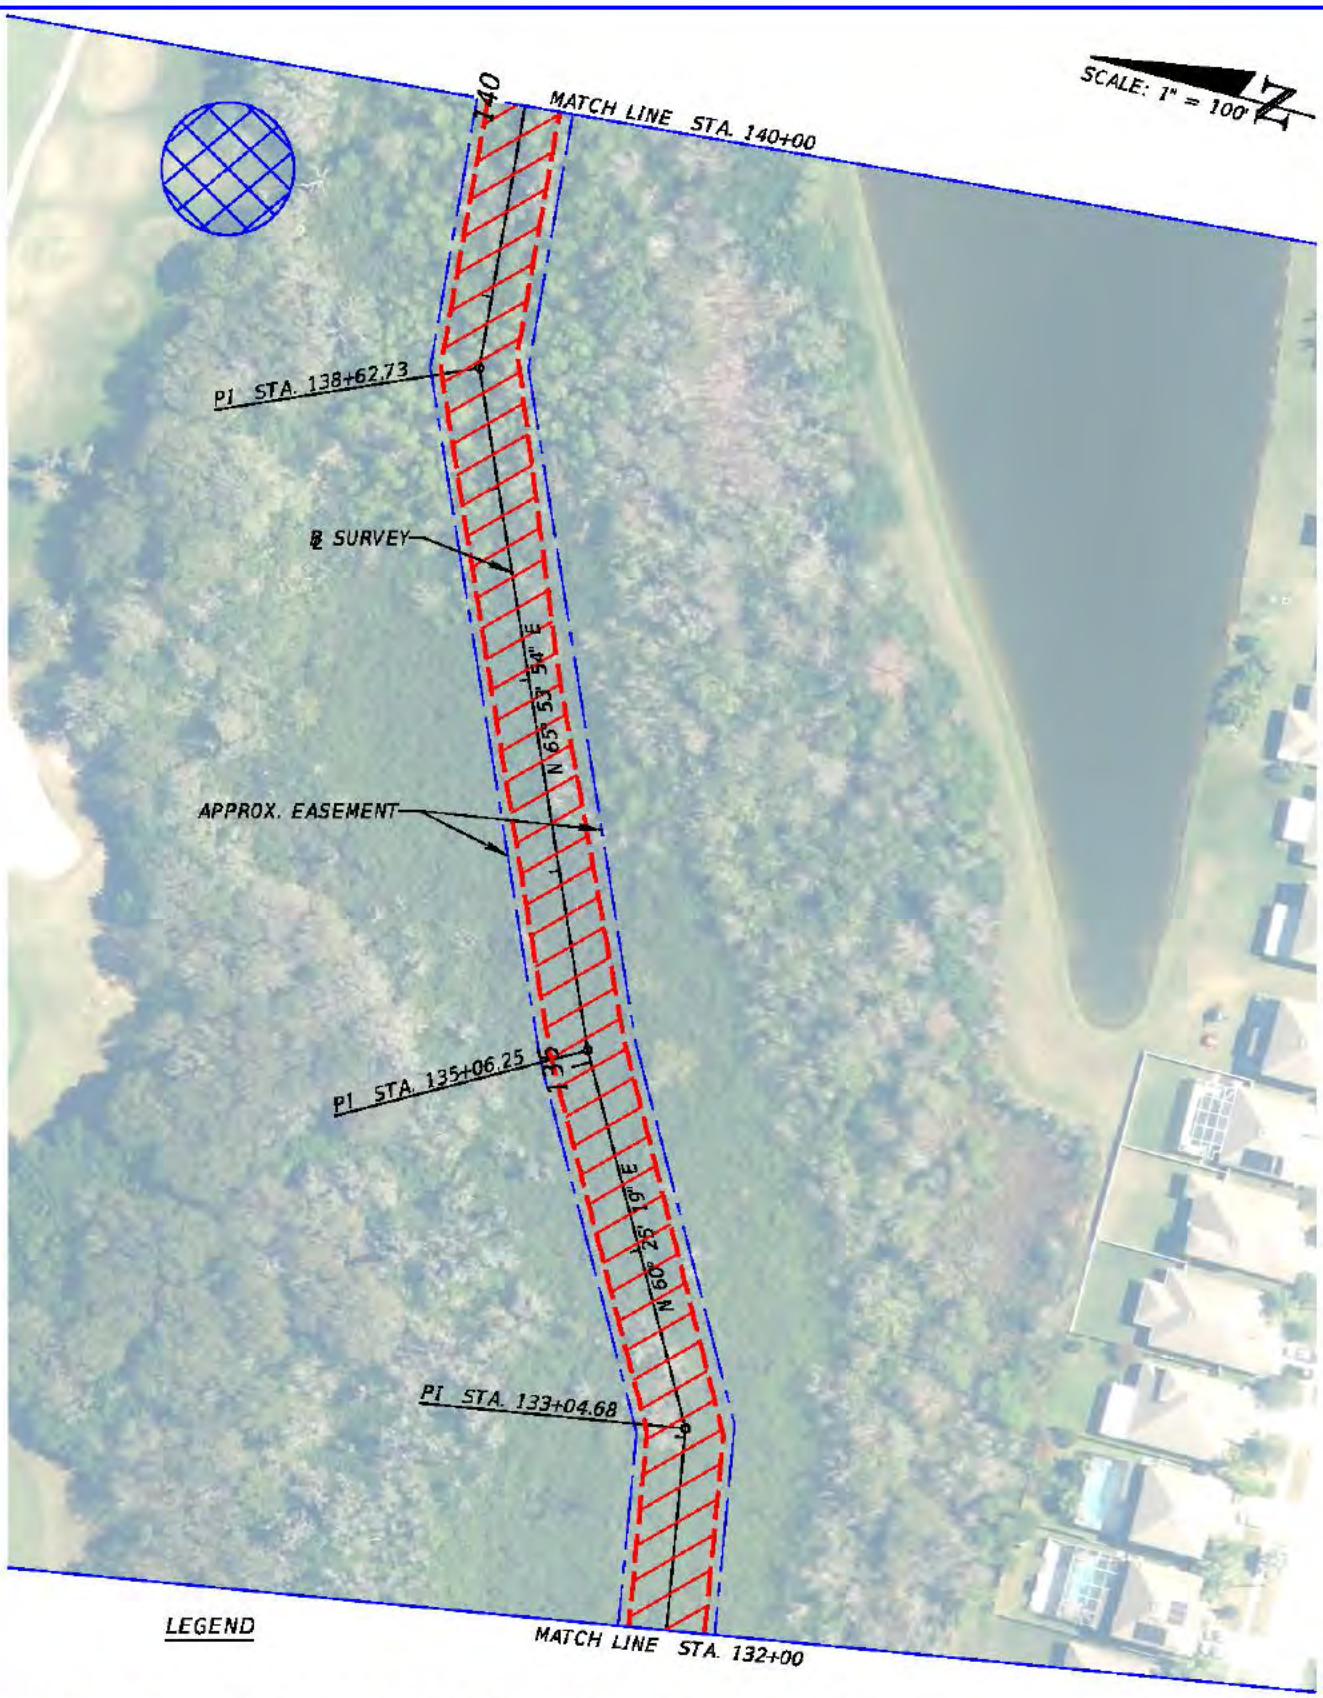

LEGEND

TOTAL SURFACE WATER IMPACT 3.602 AC AT OR BELOW ORDINARY HIGH WATER

POTENTIAL ACCESS LOCATION

P:\Projects\022HillCo\022-009005\Drainage\PermitDrawings\planrd25.dgn

9:33:21 AM

3/16/2017

JOHNSON, MIRMIRAN & THOMPSON, INC. 1104 E. Twiggs Street, Suite 100 Tampa, FL 33602-3103 Phone: 813-314-0314 FAX: 813-314-0345 Certificate of Authorization No. 5917 Robert Dvorak, P.E. #40962	HILLSBOROUGH COUNTY DEPARTMENT OF PUBLIC WORKS ENGINEERING DIVISION 601 E. KENNEDY BLVD., TAMPA, FLORIDA 33602 P.O. BOX 1110, TAMPA FLORIDA 33601 (813) 272-5912	LITTLE BULLFROG CREEK PLAN SHEET (5)	SHEET 7 OF 14

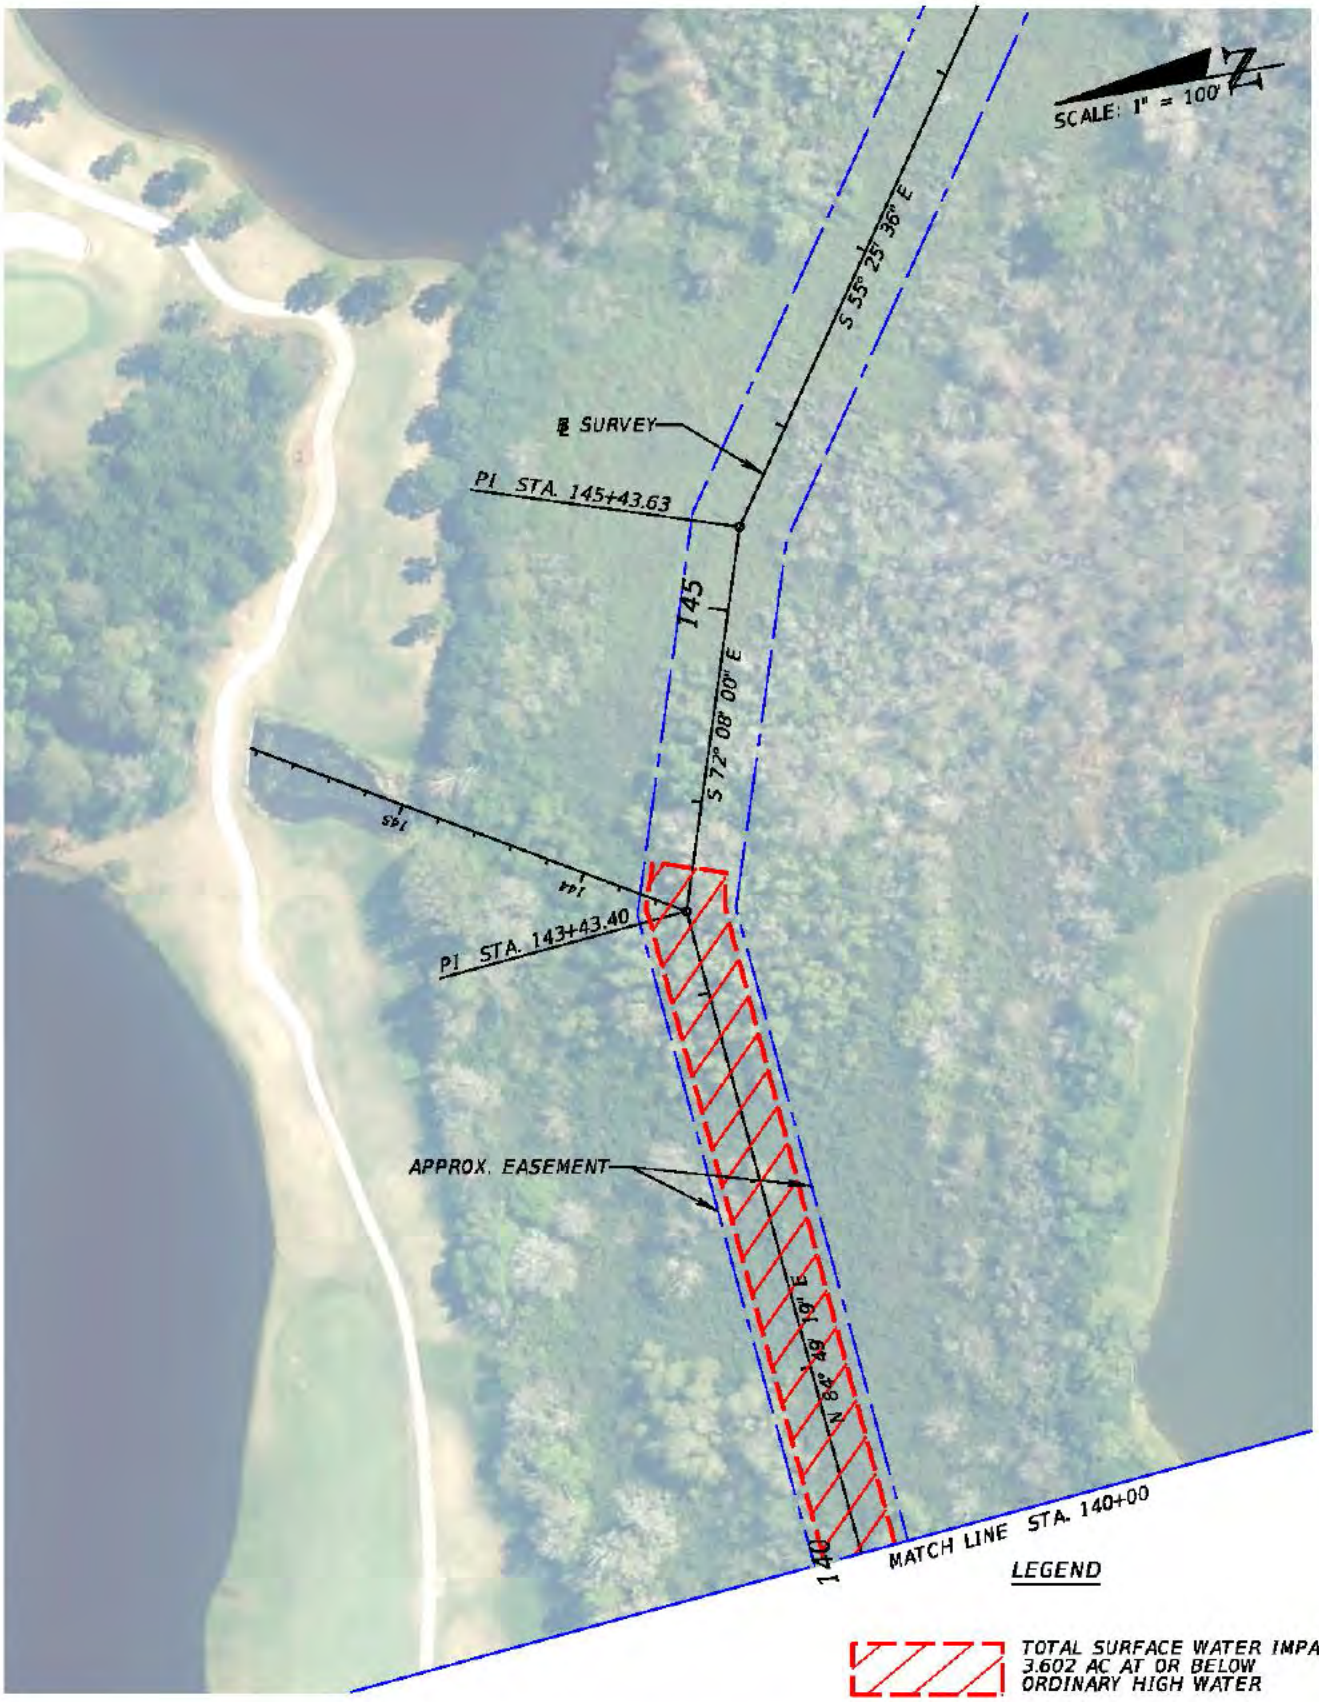

P:\Projects\022Hill\Co\022-009005\Drainage\PermitDrawings\planrd26.dgn

3:39:05 PM

3/28/2017

JOHNSON, MIRMIRAN & THOMPSON, INC. 1104 E. Twiggs Street, Suite 100 Tampa, FL 33602-3103 Phone: 813-314-0314 FAX: 813-314-0345 Certificate of Authorization No. 5917 Robert Dvorak, P.E. #40962	HILLSBOROUGH COUNTY DEPARTMENT OF PUBLIC WORKS ENGINEERING DIVISION 601 E. KENNEDY BLVD., TAMPA, FLORIDA 33602 P.O. BOX 1110, TAMPA FLORIDA 33601 (813) 272-5912	LITTLE BULLFROG CREEK PLAN SHEET (6)	SHEET 8 OF 14

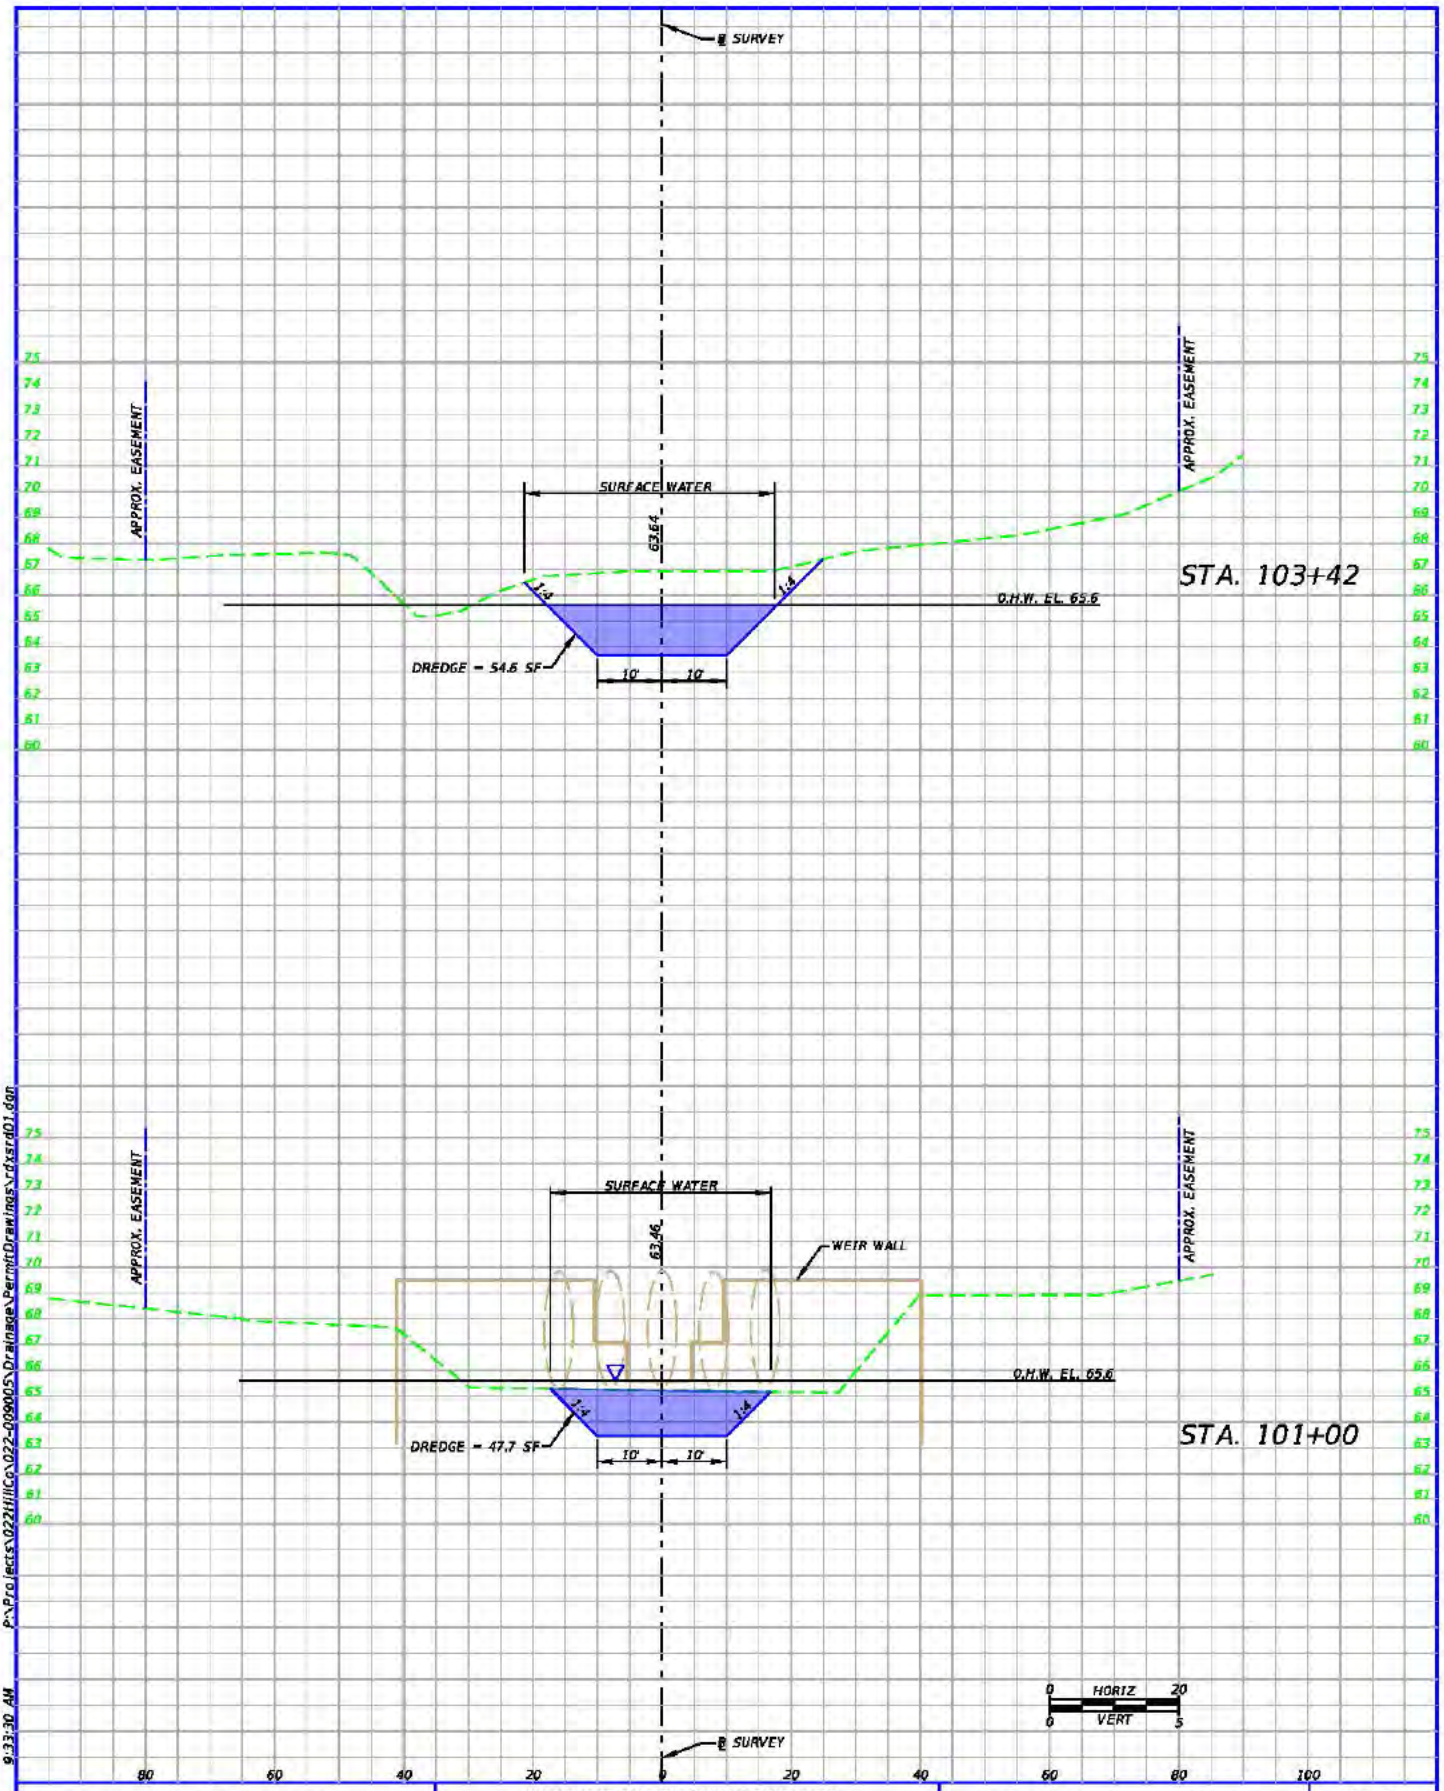

P:\Projects\022HillCo\022-009005\Drainage\Permit\Drawings\rdxsrd01.dgn

9:33:30 AM

3/16/2017

JOHNSON, MIRMIRAN & THOMPSON, INC. 1104 E. Twiggs Street, Suite 100 Tampa, FL 33602-3103 Phone: 813-314-0314 FAX: 813-314-0345 Certificate of Authorization No. 5917 Robert Dvorak, P.E. #40962	HILLSBOROUGH COUNTY DEPARTMENT OF PUBLIC WORKS ENGINEERING DIVISION 601 E. KENNEDY BLVD., TAMPA, FLORIDA 33602 P.O. BOX 1110, TAMPA FLORIDA 33601 (813) 272-5912	LITTLE BULLFROG CREEK CROSS SECTIONS (1)	SHEET 9 OF 14

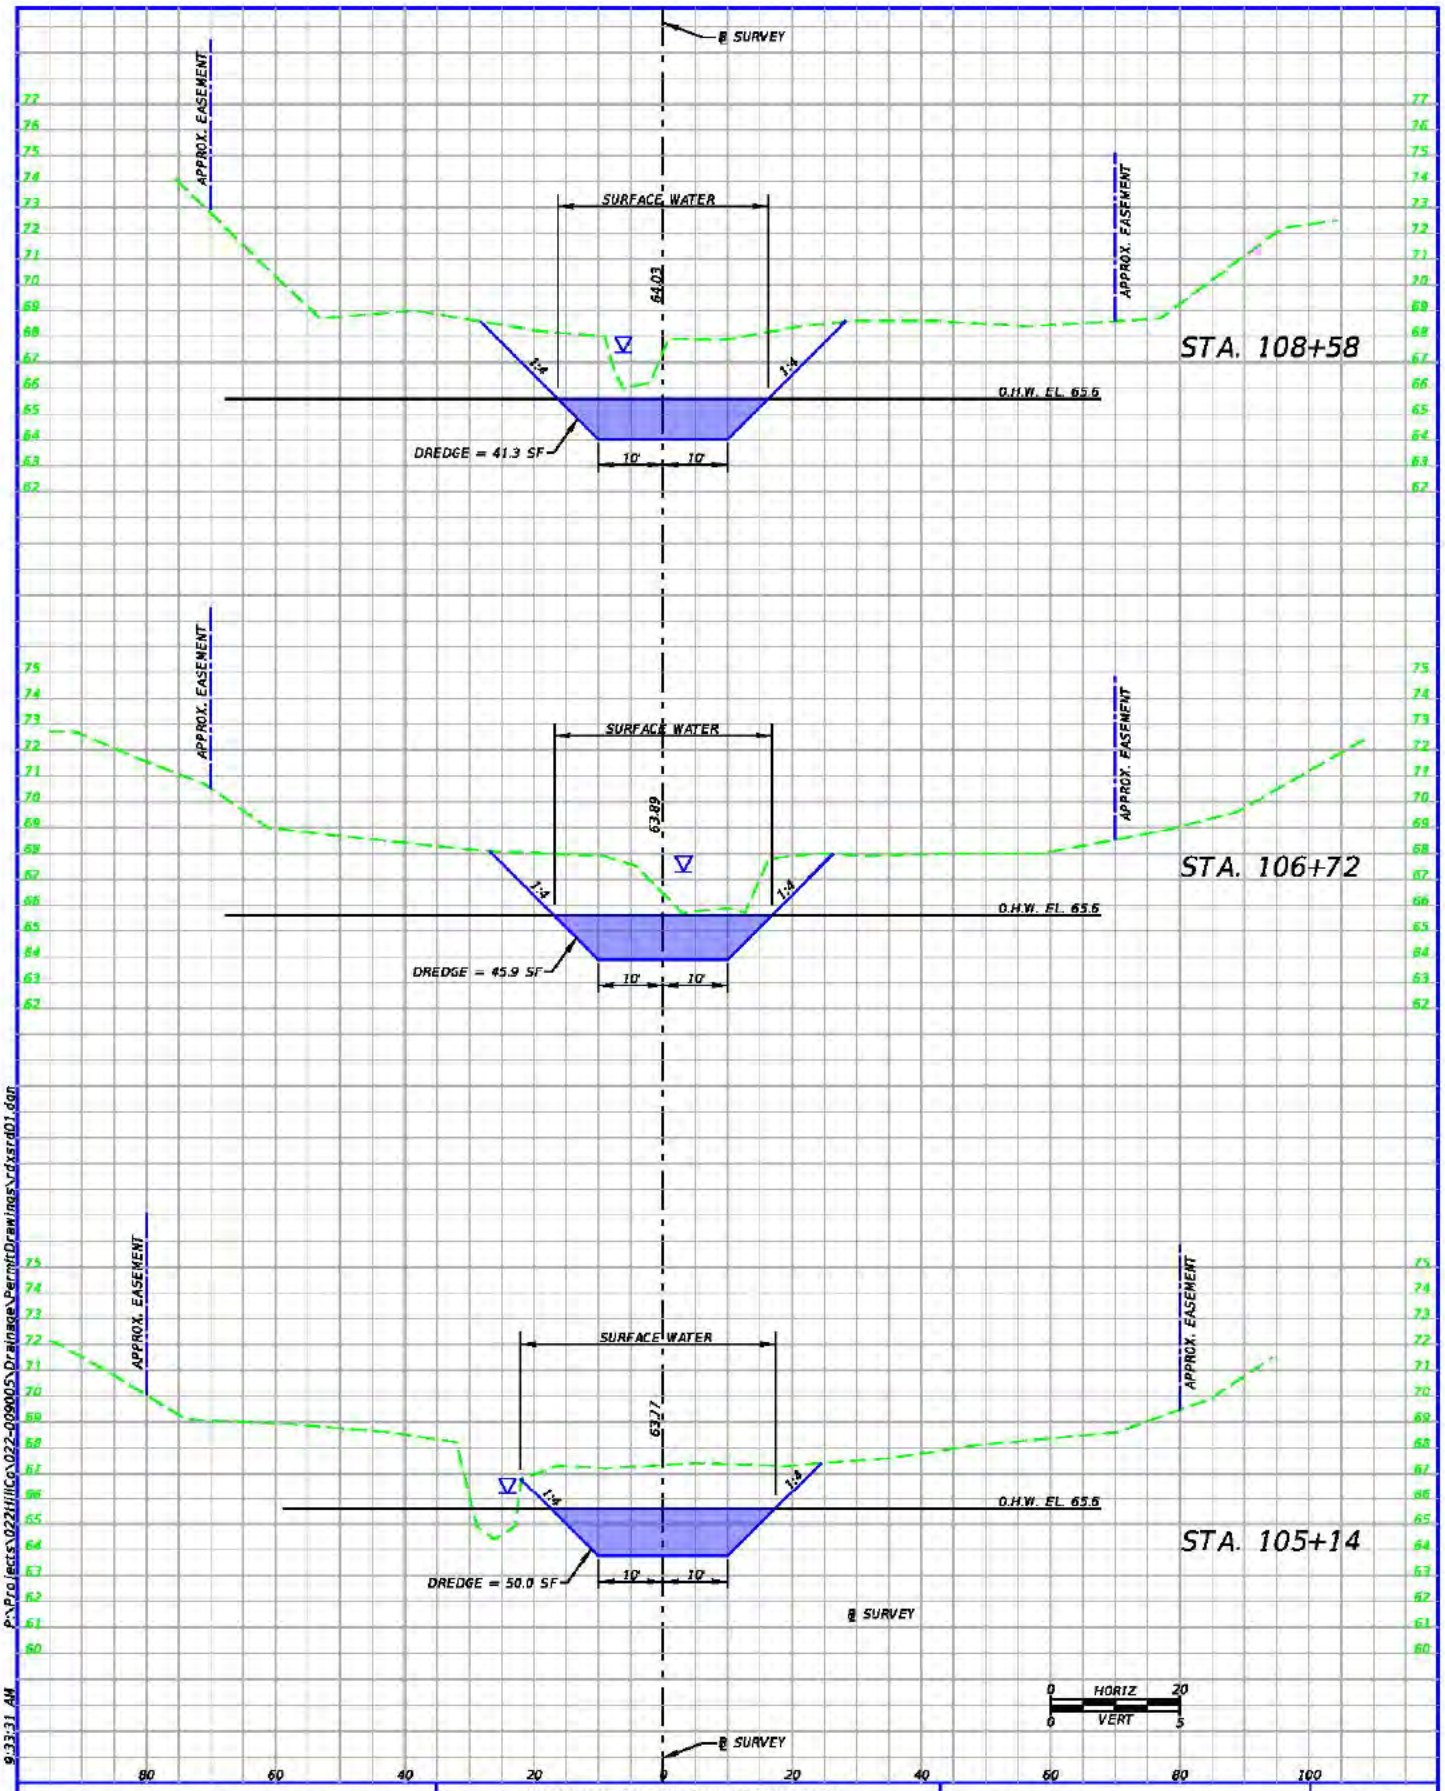

JOHNSON, MIRMIRAN & THOMPSON, INC.
1104 E. Twiggs Street, Suite 100
Tampa, FL 33602-3103
Phone: 813-314-0314 FAX: 813-314-0345
Certificate of Authorization No. 5917
Robert Dvorak, P.E. #40962

HILLSBOROUGH COUNTY
DEPARTMENT OF PUBLIC WORKS
ENGINEERING DIVISION
601 E. KENNEDY BLVD., TAMPA, FLORIDA 33602
P.O. BOX 1110, TAMPA FLORIDA 33601
(813) 272-5912

LITTLE BULLFROG CREEK

CROSS SECTIONS (2)

P:\Projects\022HillCo\022-09005\Drainage\Permit\Drawings\rdxsrd01.dgn
9:33:31 AM
3/16/2017

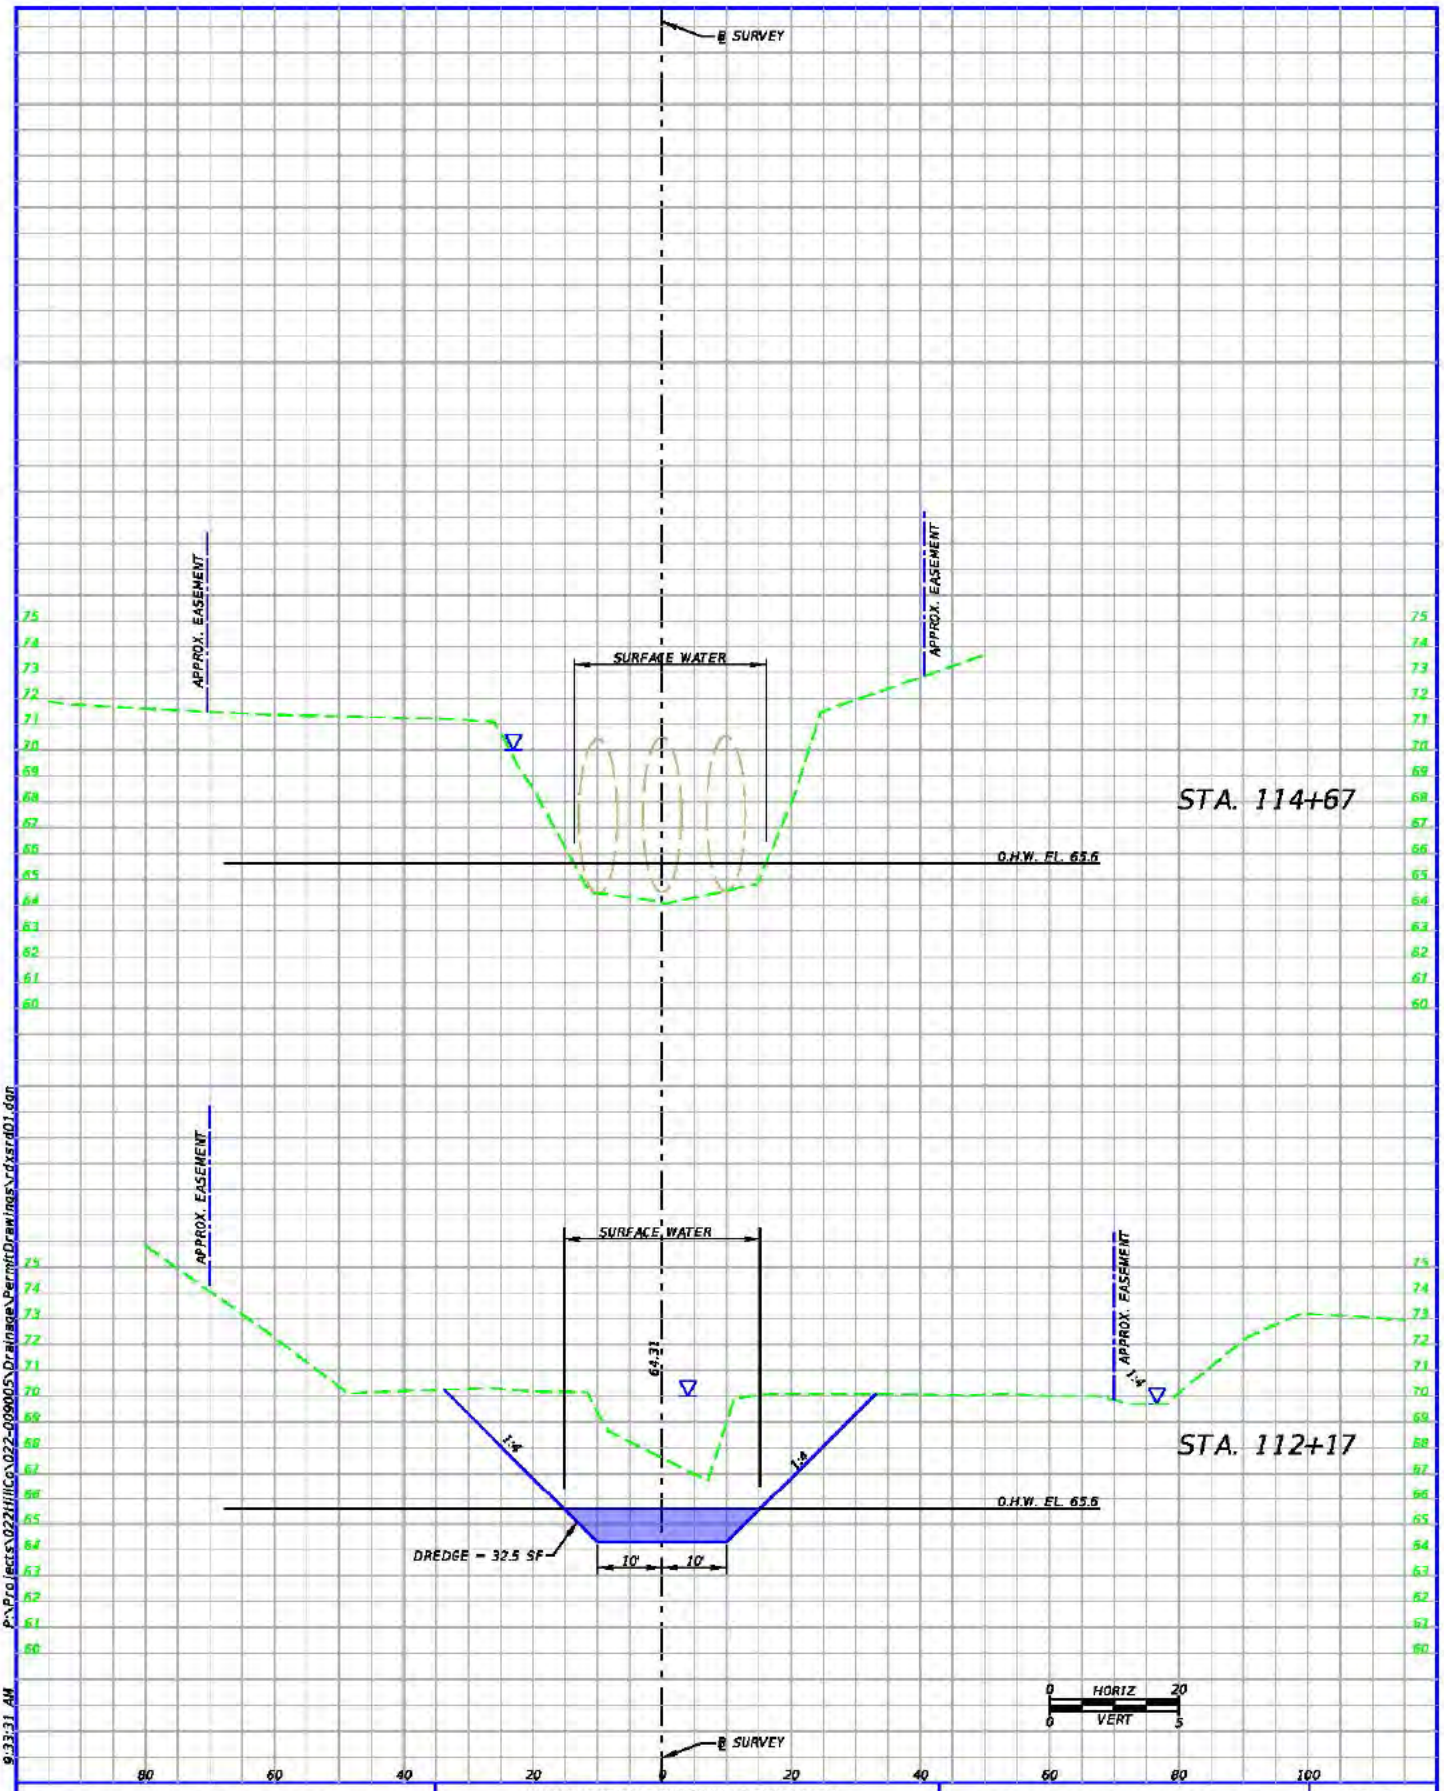

P:\Projects\022HillCo\022-009005\Drainage\Permit\Drawings\rdxsrd01.dgn

9:33:31 AM

3/16/2017

JOHNSON, MIRMIRAN & THOMPSON, INC.
1104 E. Twiggs Street, Suite 100
Tampa, FL 33602-3103
Phone: 813-314-0314 FAX: 813-314-0345
Certificate of Authorization No. 5917
Robert Dvorak, P.E. #40962

HILLSBOROUGH COUNTY
DEPARTMENT OF PUBLIC WORKS
ENGINEERING DIVISION
601 E. KENNEDY BLVD., TAMPA, FLORIDA 33602
P.O. BOX 1110, TAMPA FLORIDA 33601
(813) 272-5912

LITTLE BULLFROG CREEK

CROSS SECTIONS (3)

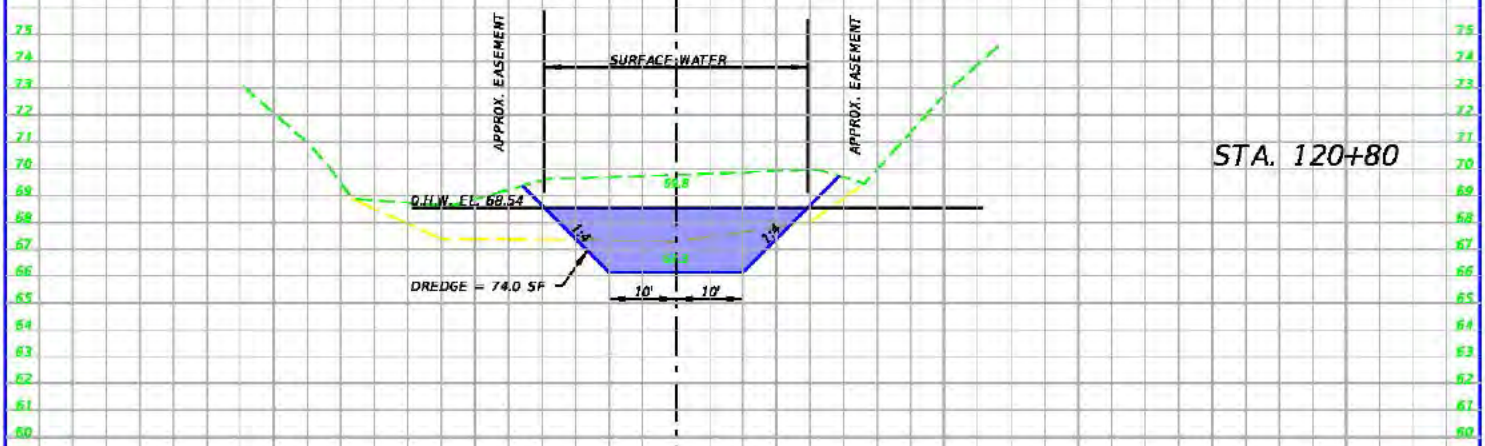

STA. 120+80

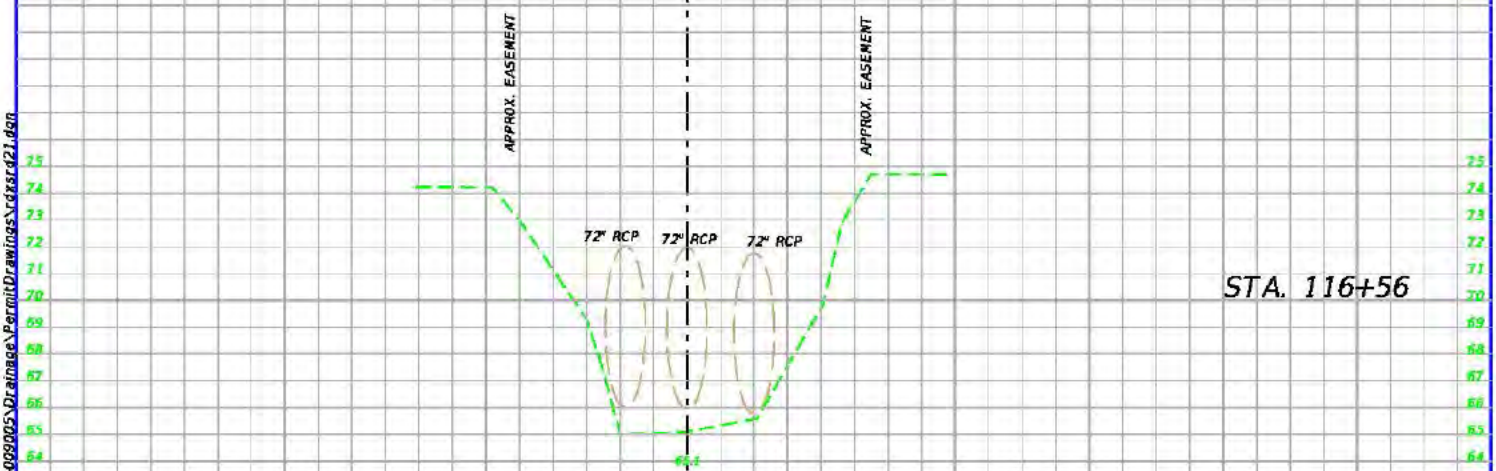

STA. 116+56

P:\Projects\022Hillc\022-009005\Drainage\Permit\Drawings\crxsr421.dgn
9:33:31 AM
3/16/2017

JOHNSON, MIRMIRAN & THOMPSON, INC. 1104 E. Twiggs Street, Suite 100 Tampa, FL 33602-3103 Phone: 813-314-0314 FAX: 813-314-0345 Certificate of Authorization No. 5917 Robert Dvorak, P.E. #40962	HILLSBOROUGH COUNTY DEPARTMENT OF PUBLIC WORKS ENGINEERING DIVISION 601 E. KENNEDY BLVD., TAMPA, FLORIDA 33602 P.O. BOX 1110, TAMPA FLORIDA 33601 (813) 272-5912	LITTLE BULLFROG CREEK CROSS SECTIONS (4)	SHEET 12 OF 14

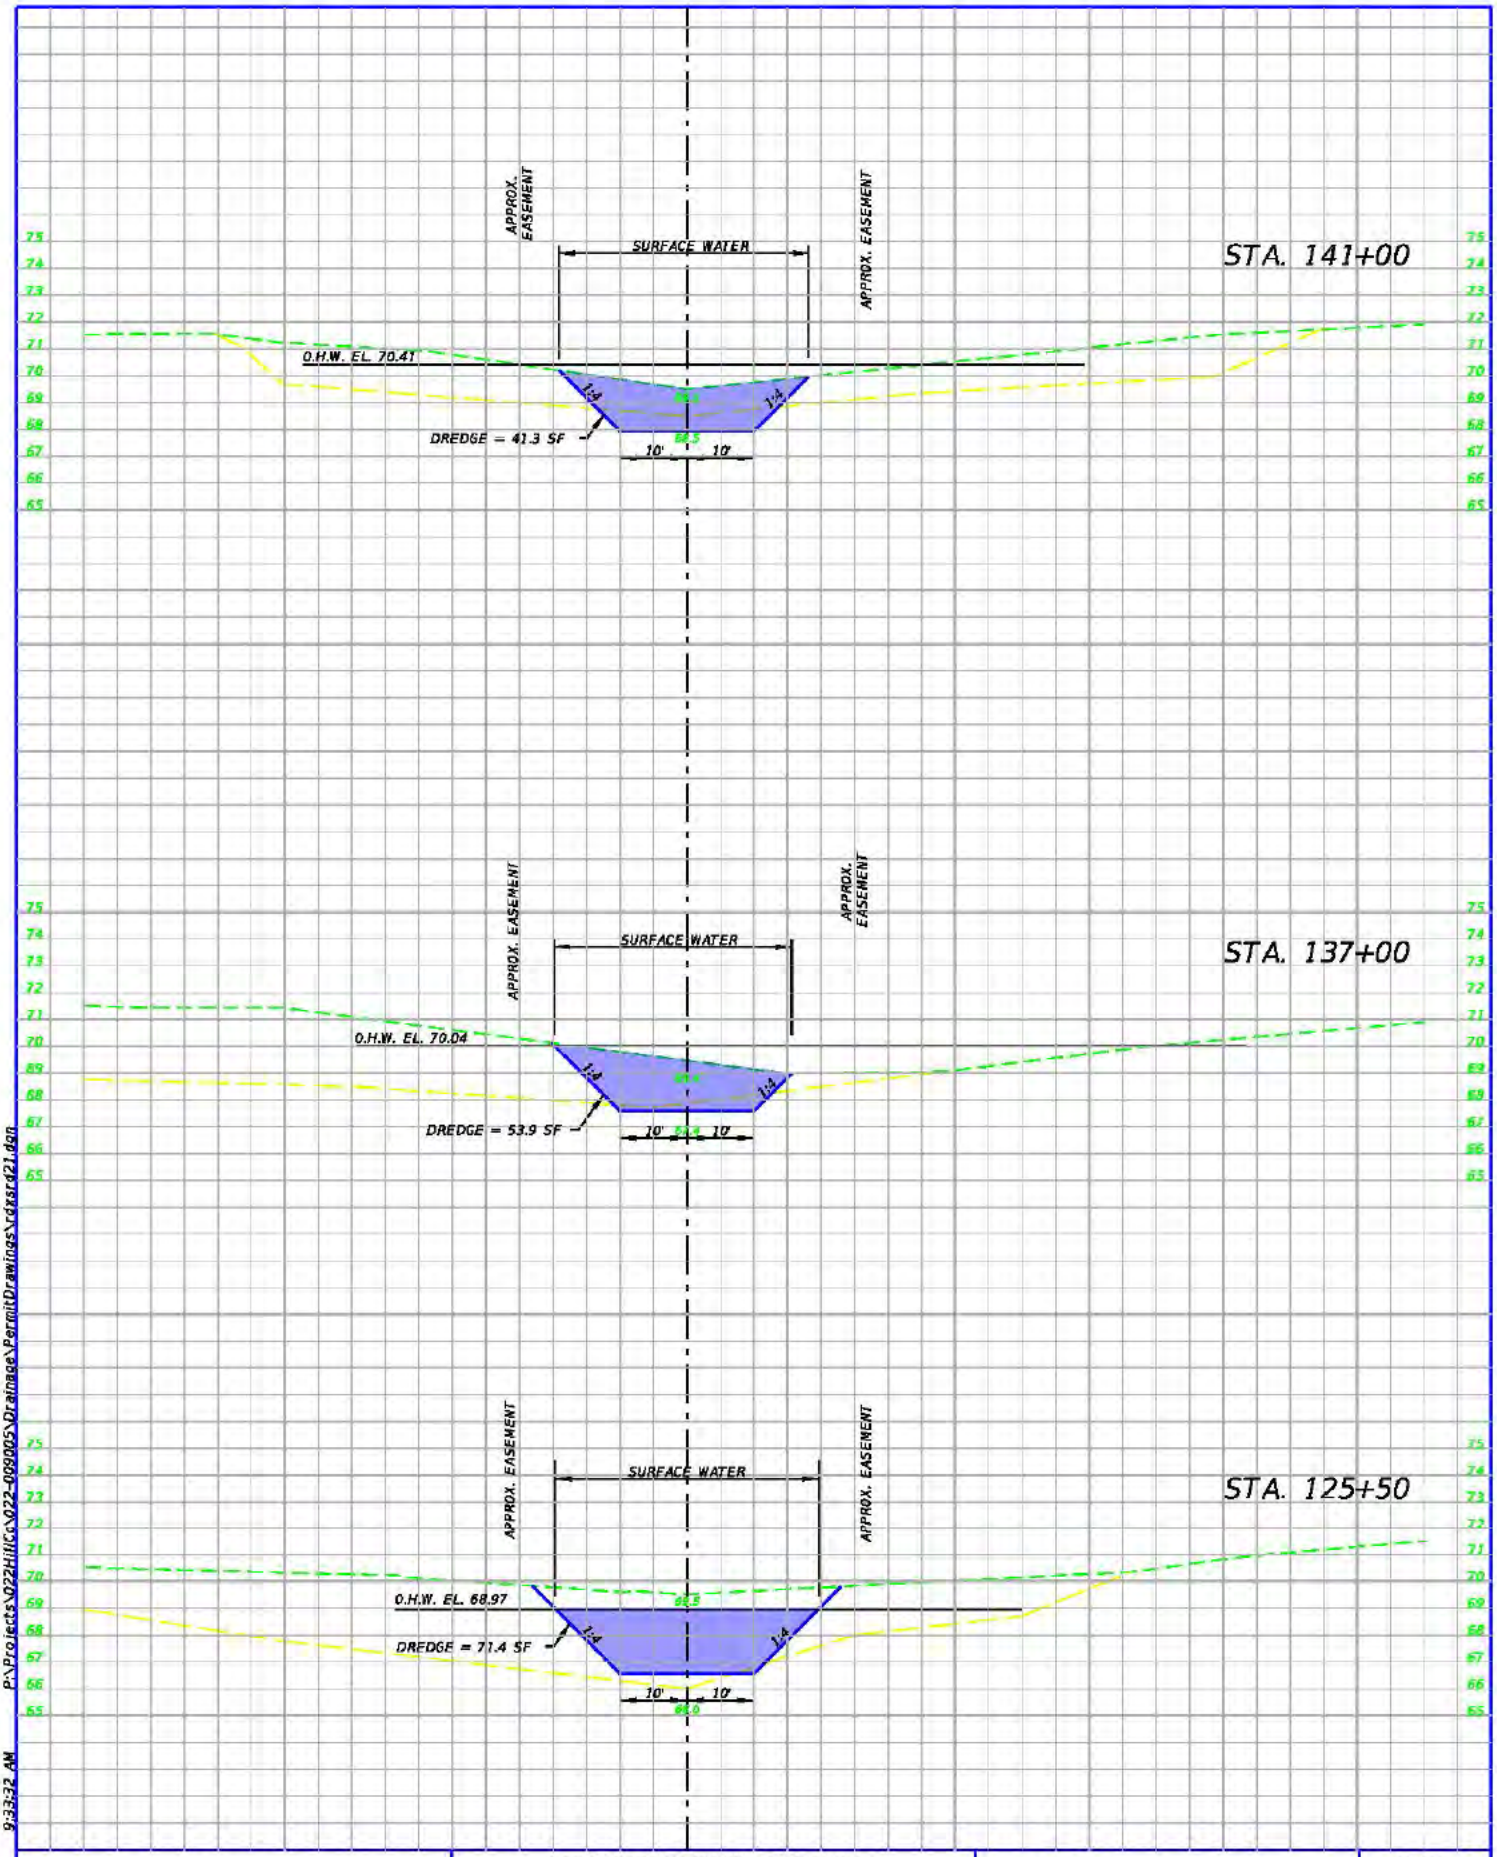

P:\Projects\022Hillc\022-009005\Drainage\Permit\Drawings\cxsr421.dgn

9:33:32 AM

3/16/2017

JOHNSON, MIRMIRAN & THOMPSON, INC.
1104 E. Twiggs Street, Suite 100
Tampa, FL 33602-3103
Phone: 813-314-0314 FAX: 813-314-0345
Certificate of Authorization No. 5917
Robert Dvorak, P.E. #40962

HILLSBOROUGH COUNTY
DEPARTMENT OF PUBLIC WORKS
ENGINEERING DIVISION
601 E. KENNEDY BLVD., TAMPA, FLORIDA 33602
P.O. BOX 1110, TAMPA FLORIDA 33601
(813) 272-5912

LITTLE BULLFROG CREEK

CROSS SECTIONS (5)

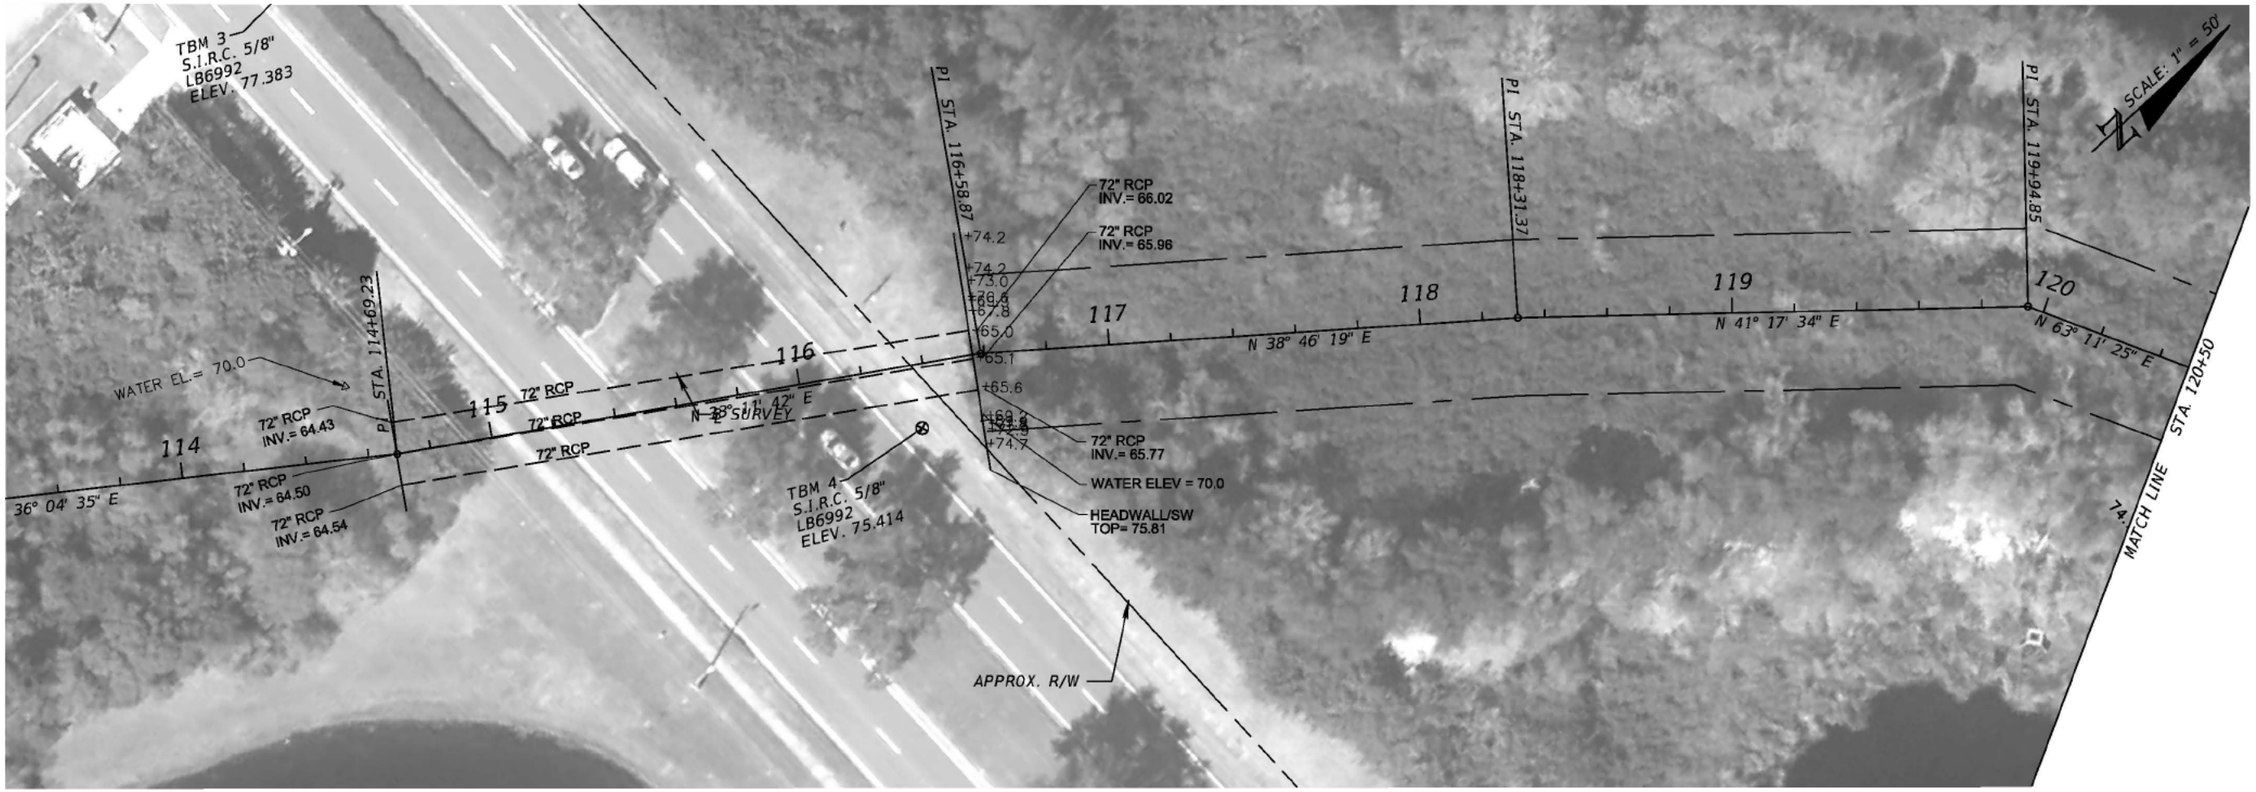

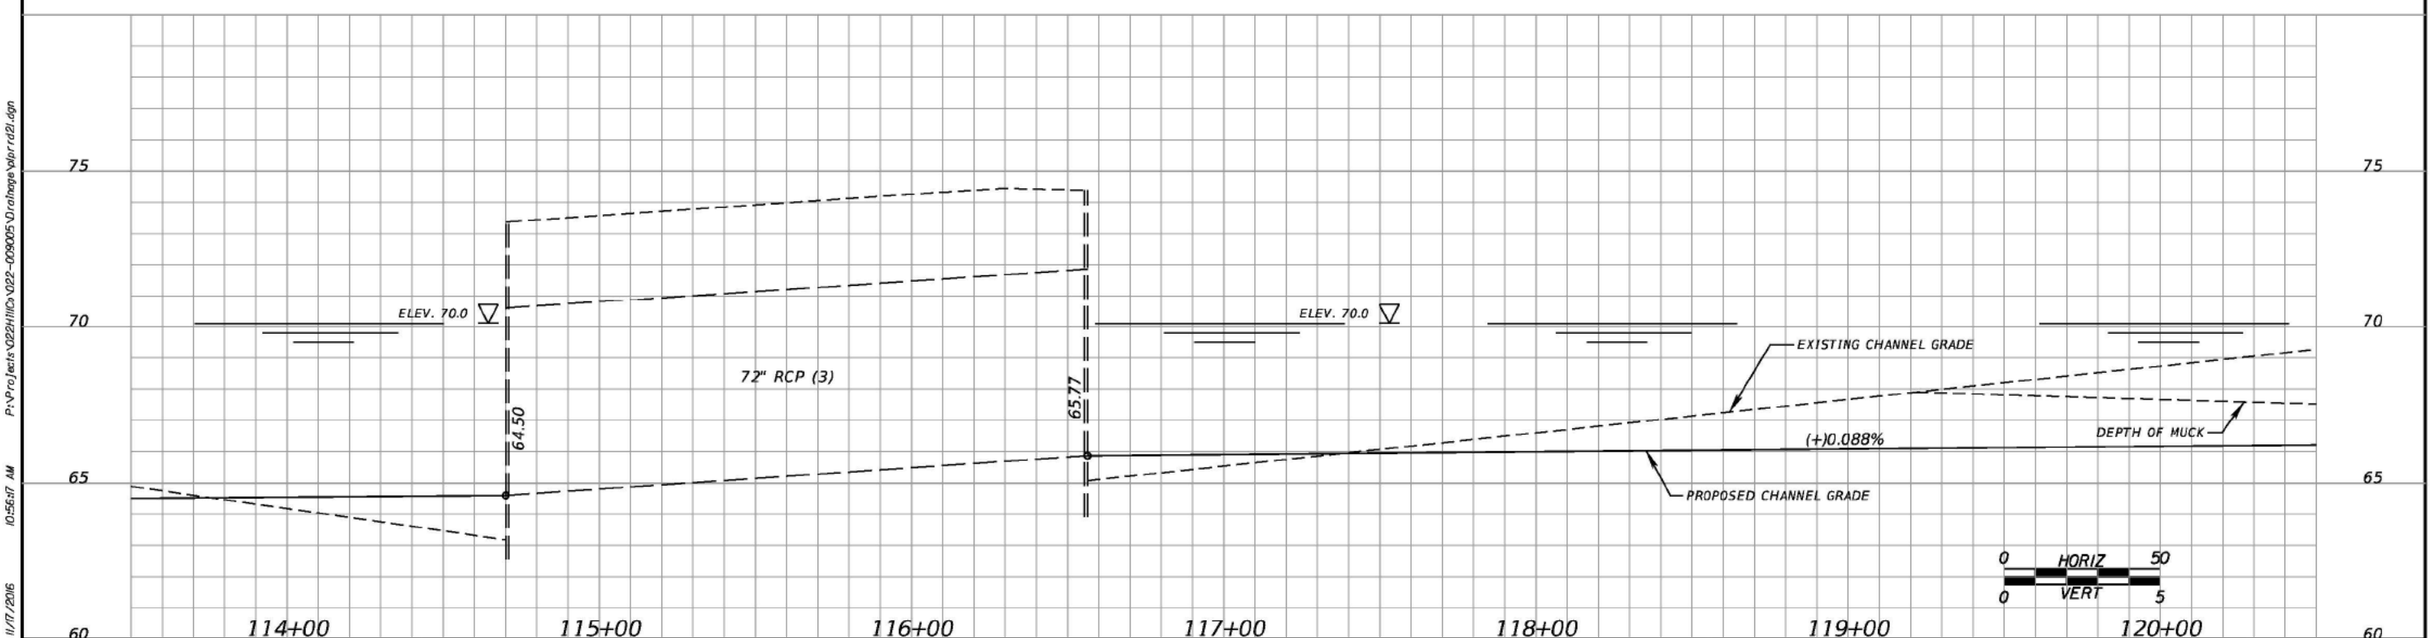

REVISIONS			
NO.	DATE	DESCRIPTION	APPROVED

BAYSIDE
1104 EAST TWIGGS ST, SUITE 100, TAMPA, FL 33602
PHONE: (813)314-0314 FAX: (813)314-0345
CERTIFICATE OF AUTHORIZATION NO. 7102
ROBERT DVORAK, P.E. 40962

Hillsborough County Florida
DEPARTMENT OF PUBLIC WORKS
ENGINEERING DIVISION
601 E. KENNEDY BLVD., TAMPA, FLORIDA 33602
P.O. BOX 1110, TAMPA FLORIDA 33601
(813) 272-5912

DESIGNED BY:	
DRAWN BY:	
CHECKED BY:	
APPROVED BY:	

LITTLE BULLFROG CREEK

PLAN AND PROFILE (1)

CIP NO.

SHEET NO. 2

P:\Projects\022HIICs\022-009005\Drainage\plprr021.dgn 10:56:17 AM 11/17/2016

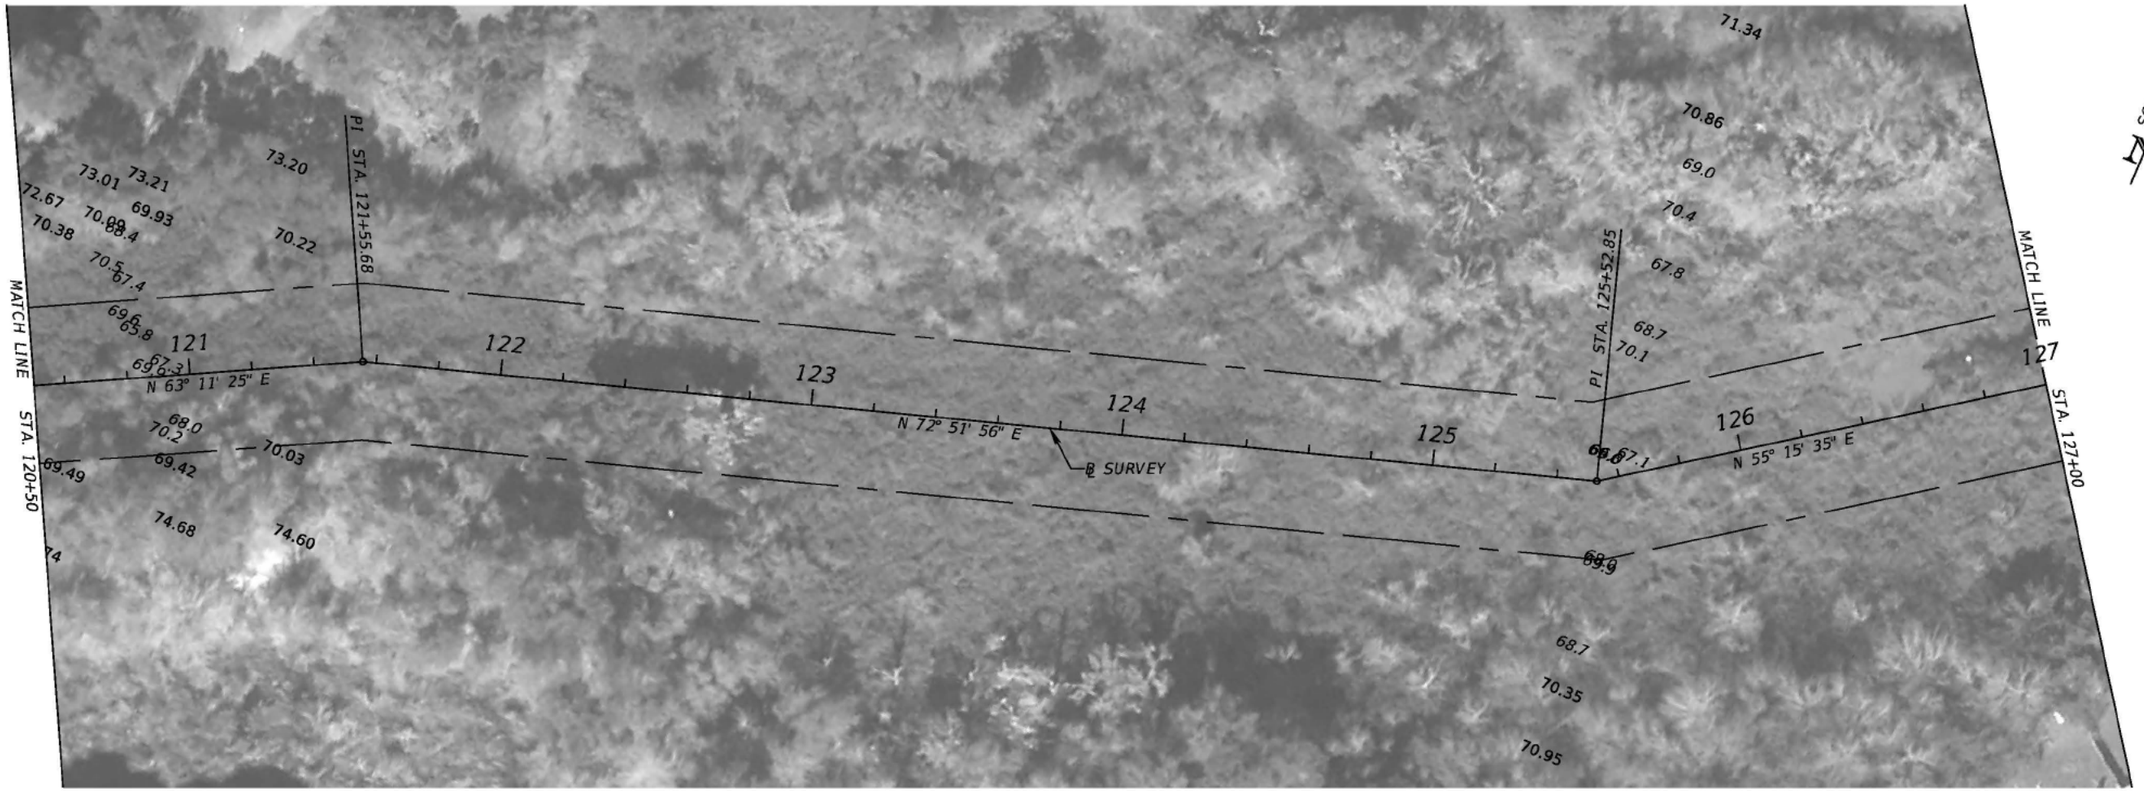

SCALE: 1" = 50'

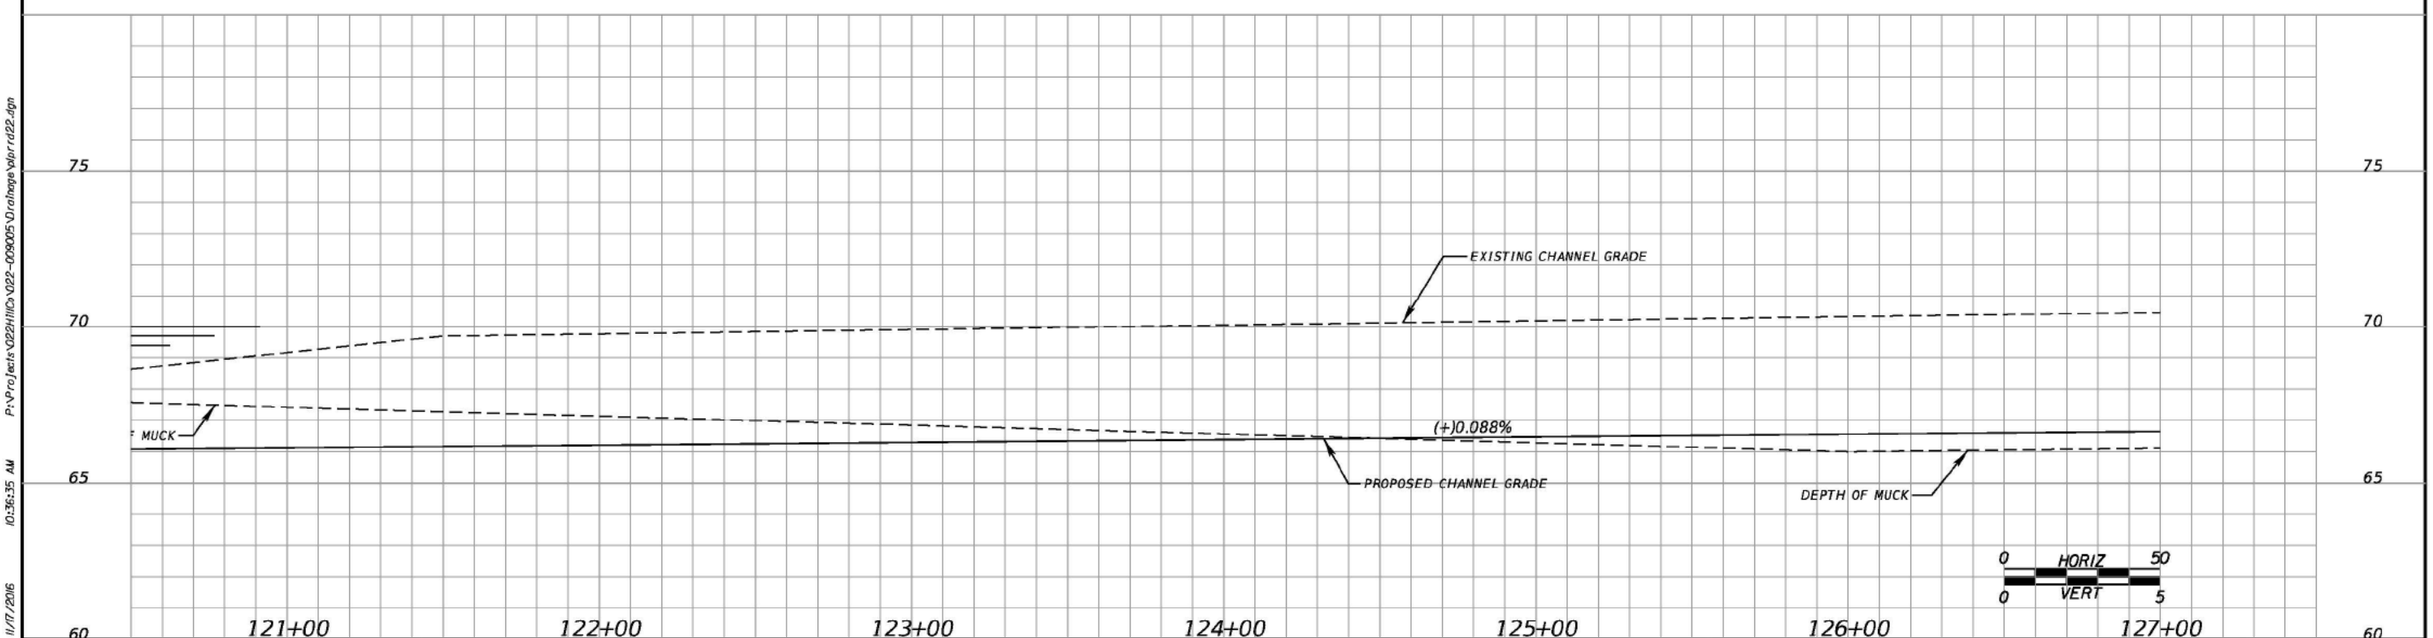

REVISIONS			
NO.	DATE	DESCRIPTION	APPROVED

BAYSIDE
1104 EAST TWIGGS ST, SUITE 100, TAMPA, FL 33602
PHONE: (813)314-0314 FAX: (813)314-0345
CERTIFICATE OF AUTHORIZATION NO. 7102
ROBERT DVORAK, P.E. 40962

Hillsborough County Florida

DEPARTMENT OF PUBLIC WORKS
ENGINEERING DIVISION
601 E. KENNEDY BLVD., TAMPA, FLORIDA 33602
P.O. BOX 1110, TAMPA FLORIDA 33601
(813) 272-5912

DESIGNED BY:	
DRAWN BY:	
CHECKED BY:	
APPROVED BY:	

LITTLE BULLFROG CREEK

PLAN AND PROFILE (2)

CIP NO.

SHEET NO. 3

P:\Projects\022\111Cs\022-009005\Drainage\plprrd22.dgn
10:36:35 AM
11/17/2016

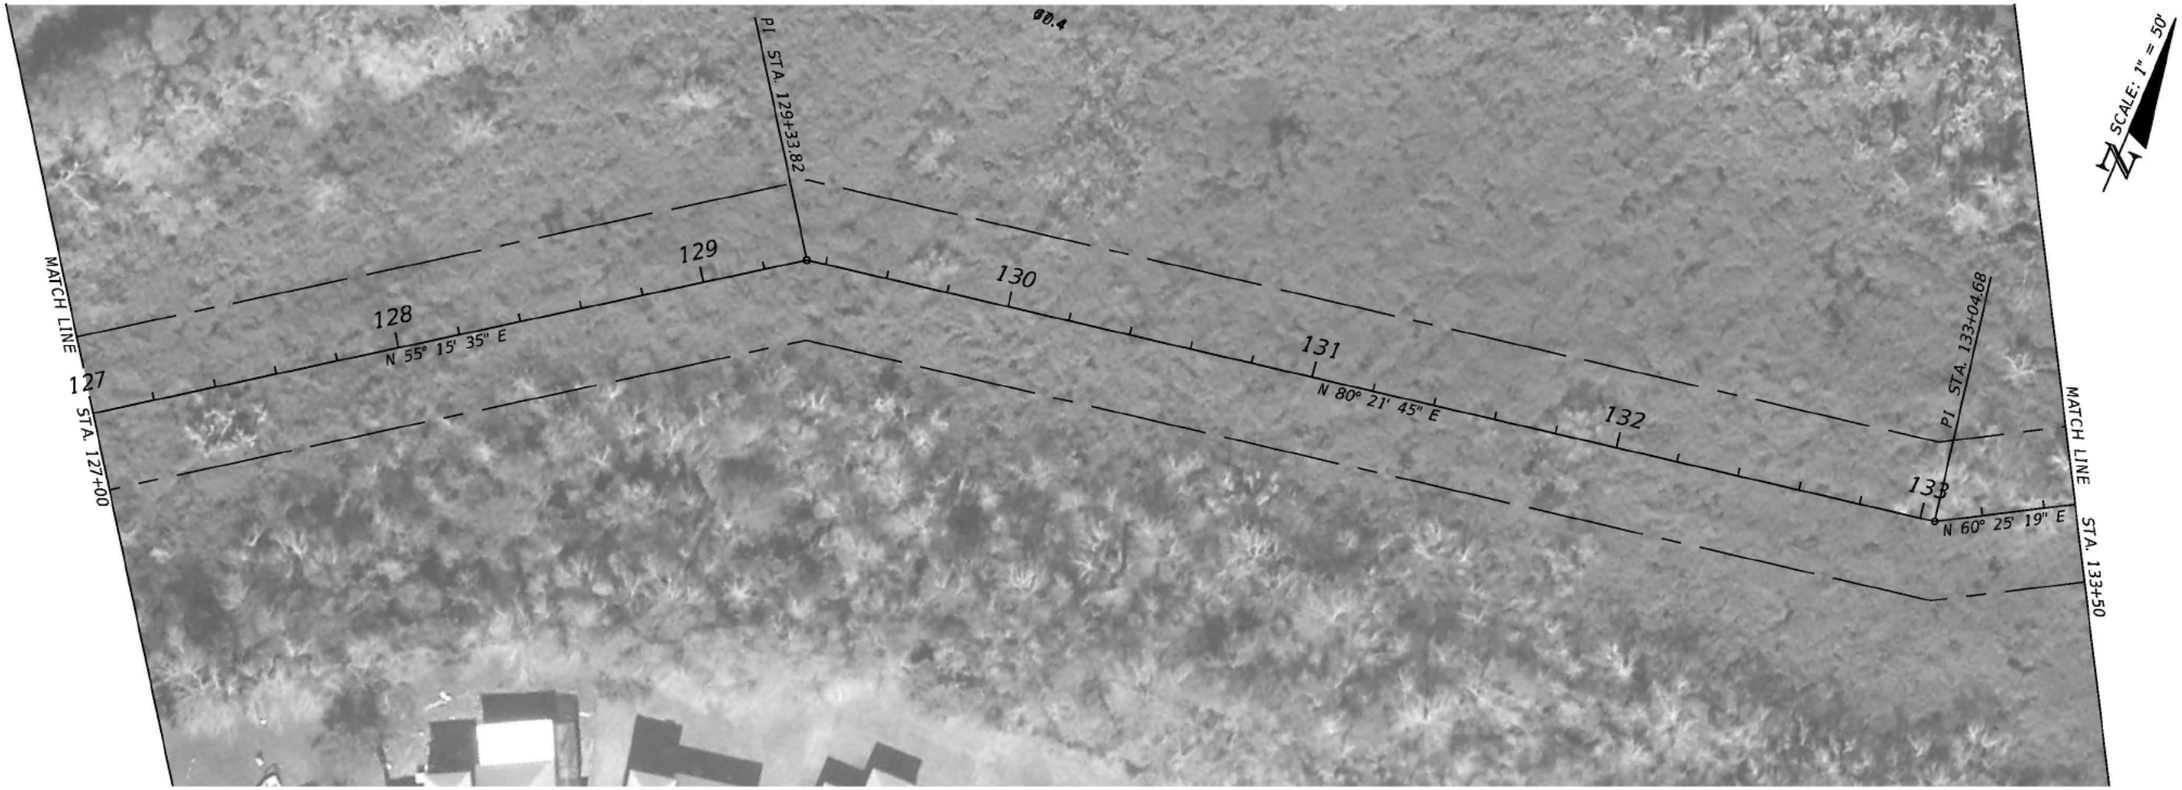

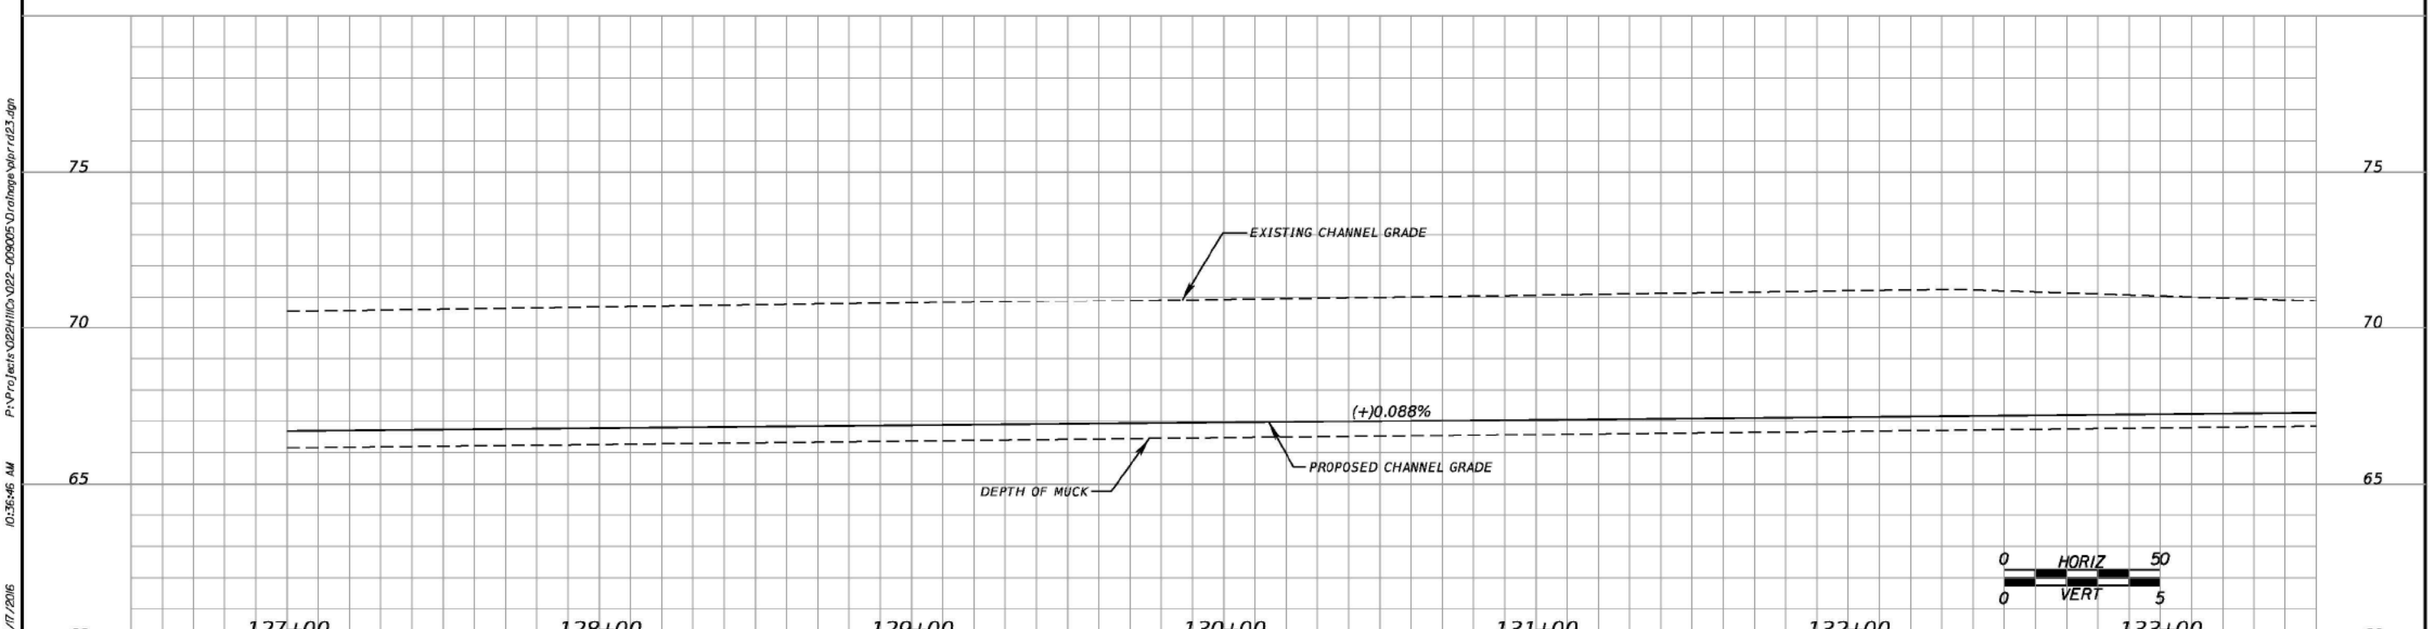

P:\Projects\022HILC\022-009005\Drainage\ablrrd23.dgn 10:36:46 AM 11/17/2016

REVISIONS			
NO.	DATE	DESCRIPTION	APPROVED

BAYSIDE

1104 EAST TWIGGS ST, SUITE 100, TAMPA, FL 33602
PHONE: (813)314-0314 FAX: (813)314-0345
CERTIFICATE OF AUTHORIZATION NO. 7102
ROBERT DVORAK, P.E. 40962

Hillsborough County Florida

DEPARTMENT OF PUBLIC WORKS
ENGINEERING DIVISION
601 E. KENNEDY BLVD., TAMPA, FLORIDA 33602
P.O. BOX 1110, TAMPA FLORIDA 33601
(813) 272-5912

DESIGNED BY:		
DRAWN BY:		
CHECKED BY:		
APPROVED BY:		

LITTLE BULLFROG CREEK

PLAN AND PROFILE (3)

CIP NO.

SHEET NO. 4

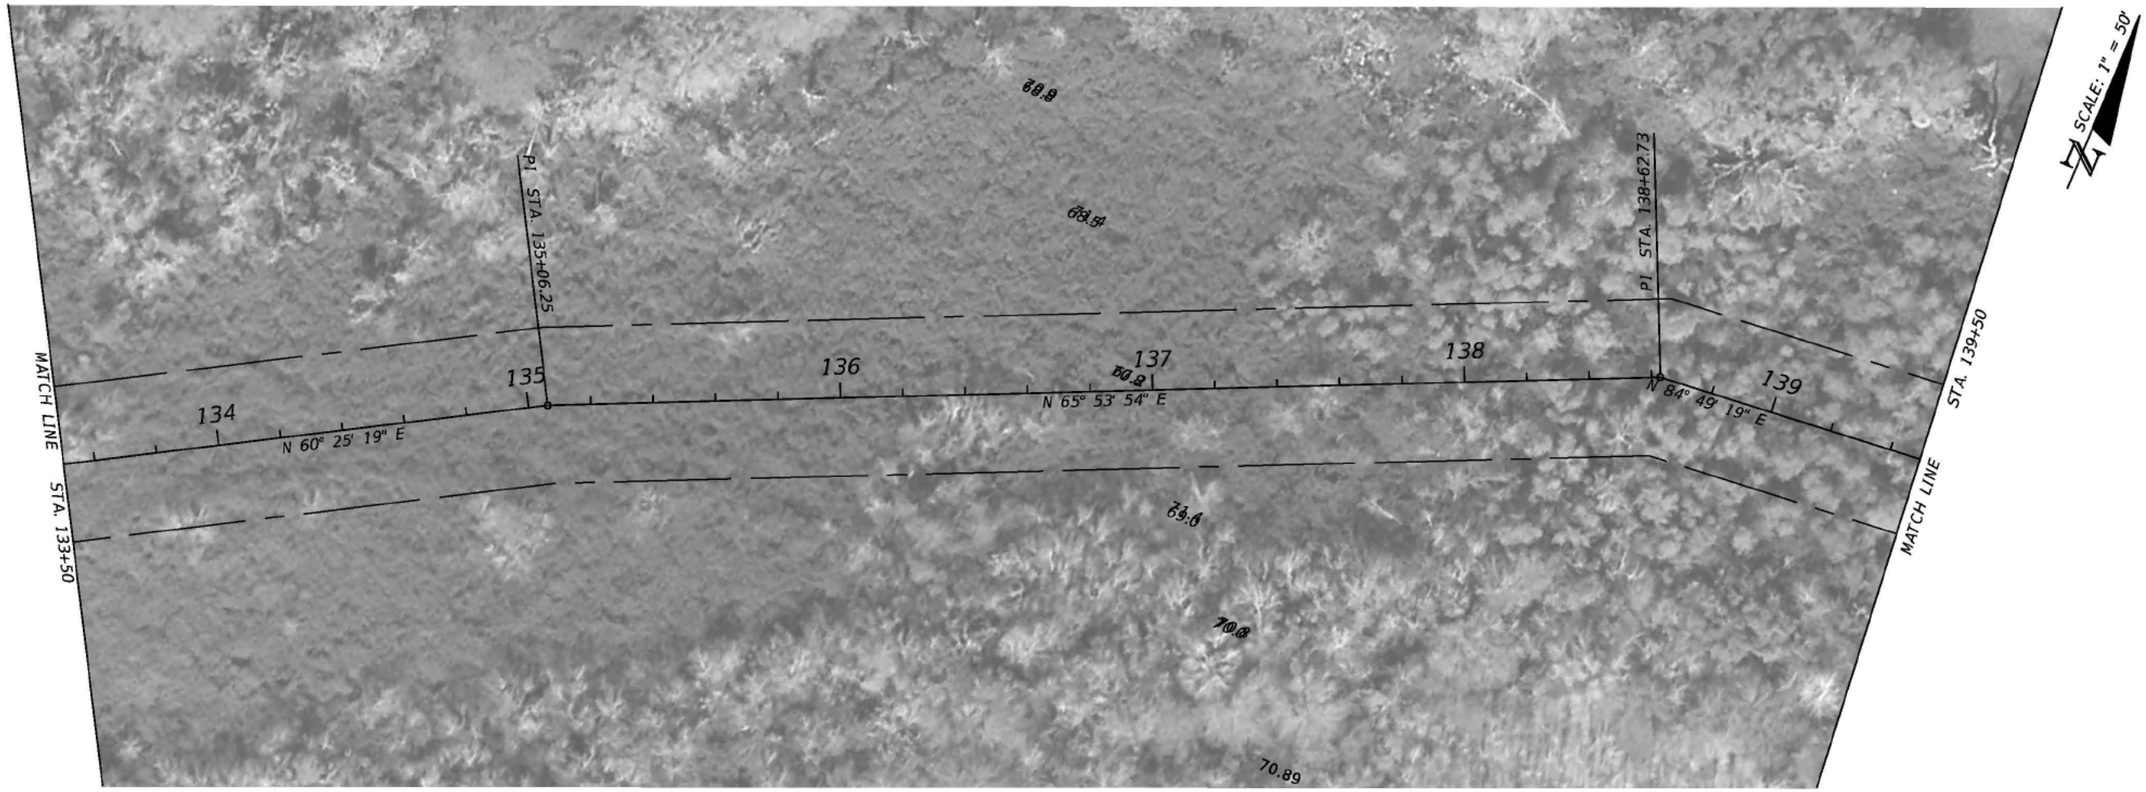

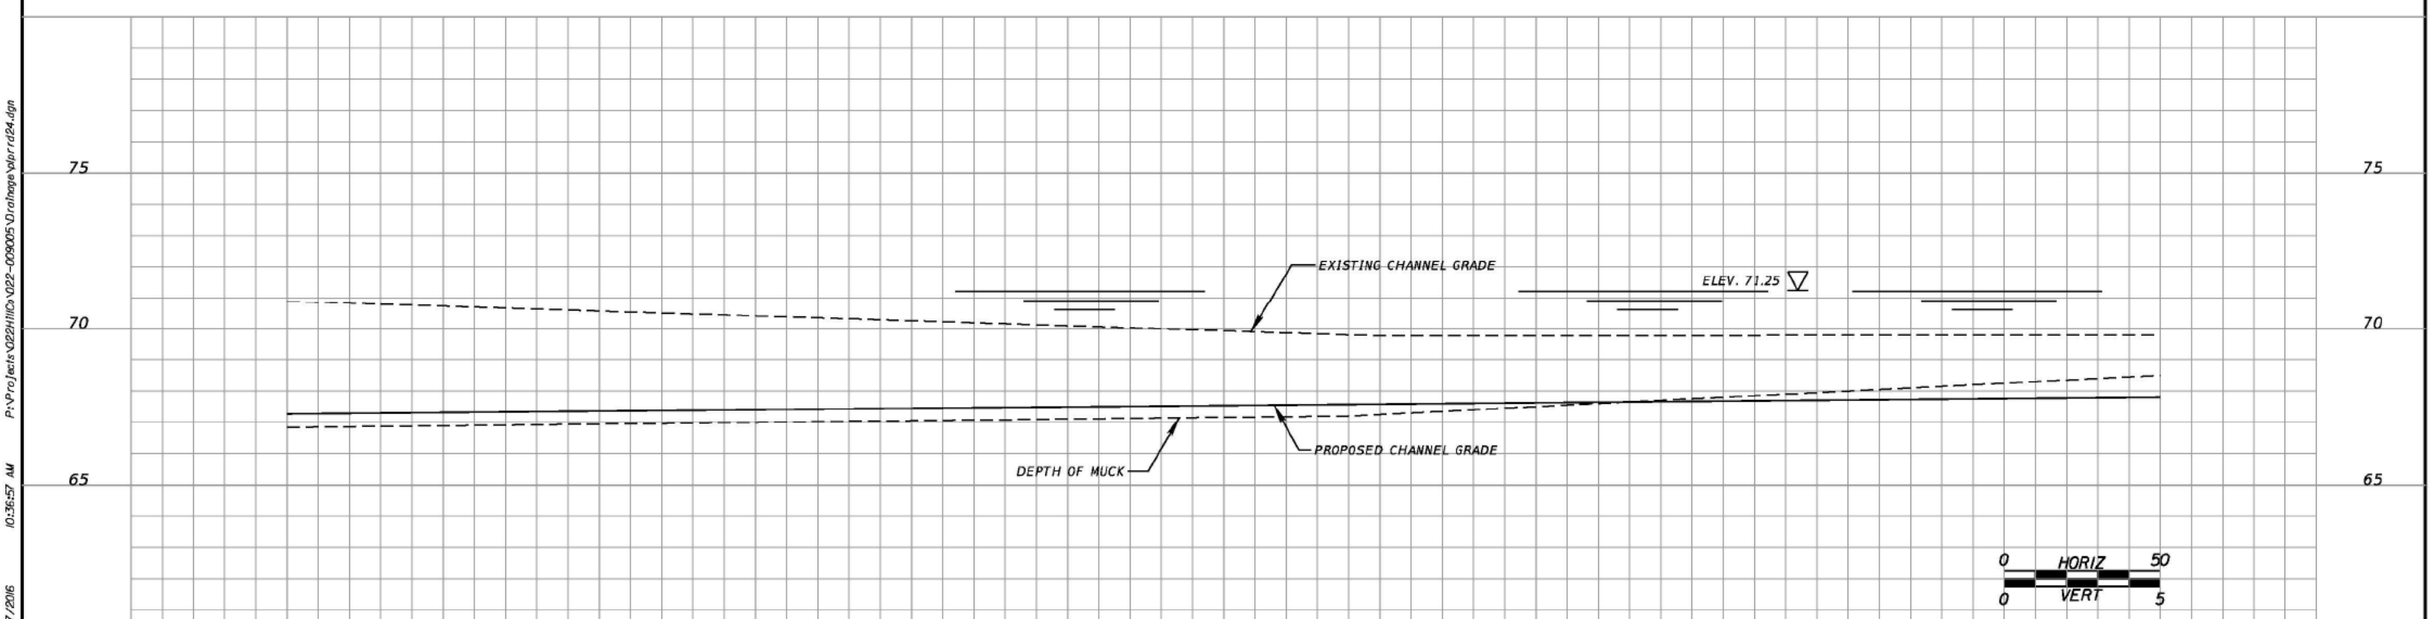

P:\Projects\022HIIC\022-009005\Drainage\plorrd24.dgn 10:36:57 AM 11/17/2016

REVISIONS			
NO.	DATE	DESCRIPTION	APPROVED

BAYSIDE
1104 EAST TWIGGS ST, SUITE 100, TAMPA, FL 33602
PHONE: (813)314-0314 FAX: (813)314-0345
CERTIFICATE OF AUTHORIZATION NO. 7102
ROBERT DVORAK, P.E. 40962

Hillsborough County Florida

DEPARTMENT OF PUBLIC WORKS
ENGINEERING DIVISION
601 E. KENNEDY BLVD., TAMPA, FLORIDA 33602
P.O. BOX 1110, TAMPA FLORIDA 33601
(813) 272-5912

DESIGNED BY:		
DRAWN BY:		
CHECKED BY:		
APPROVED BY:		

LITTLE BULLFROG CREEK

PLAN AND PROFILE (4)

CIP NO.

SHEET NO. 5

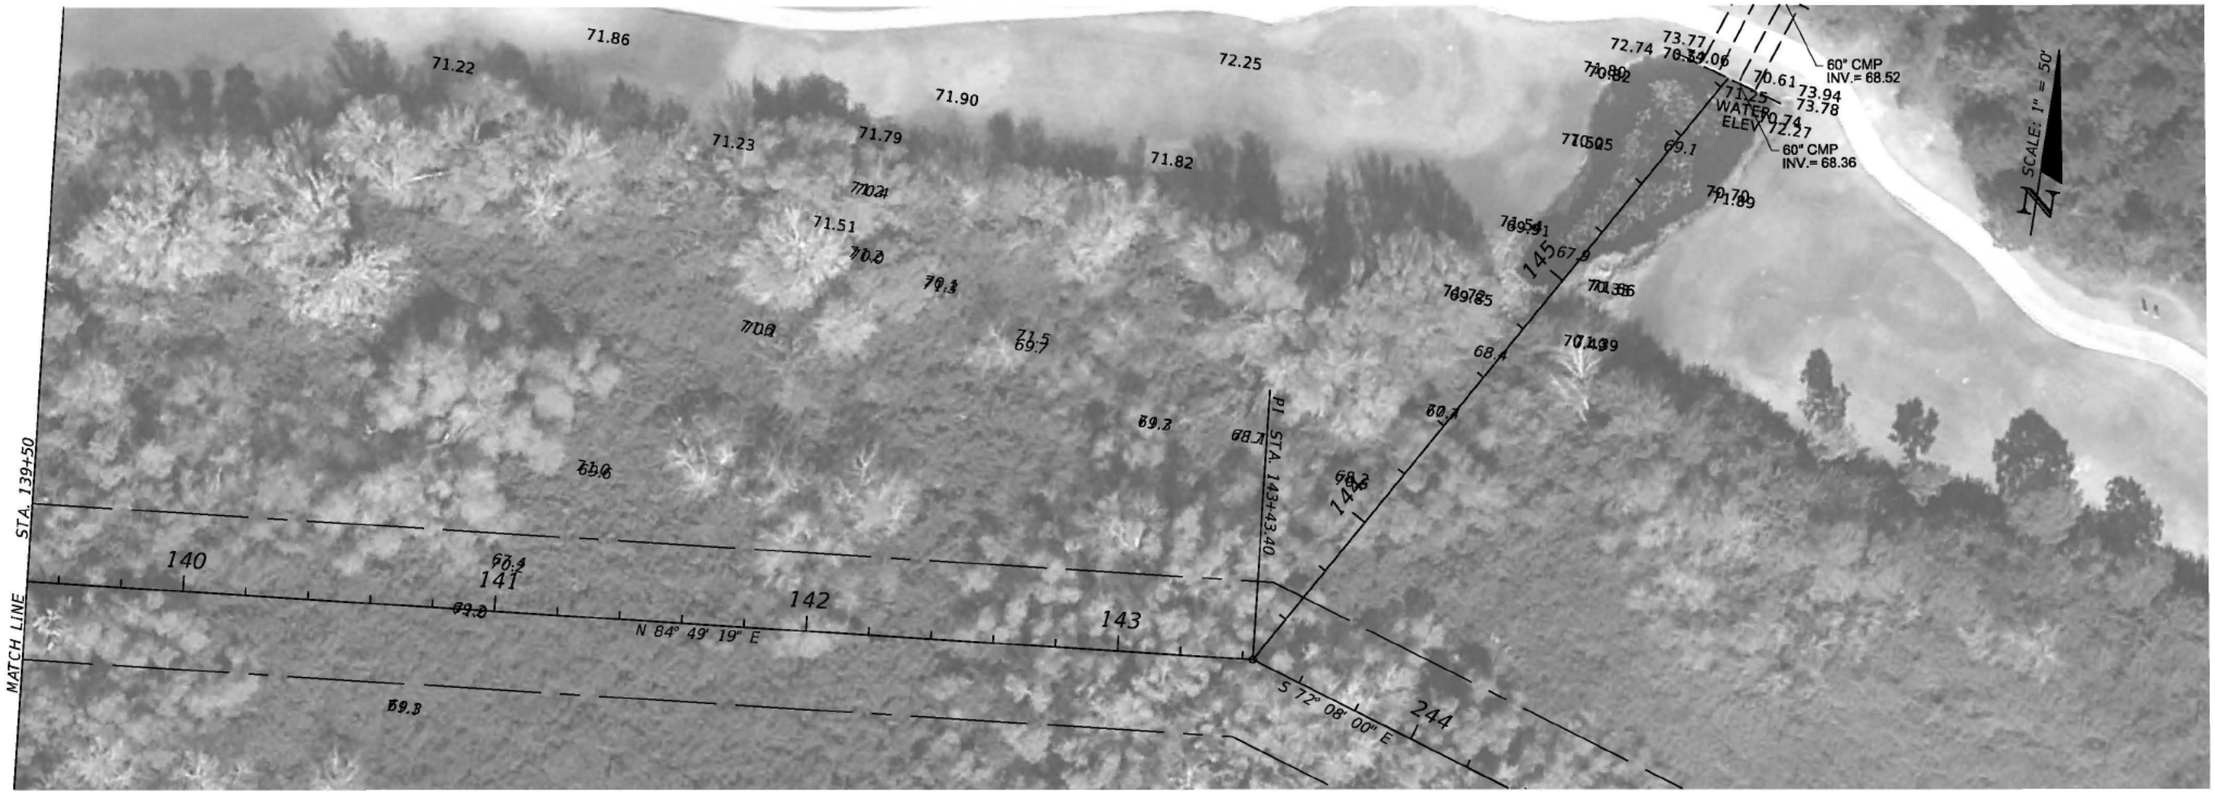

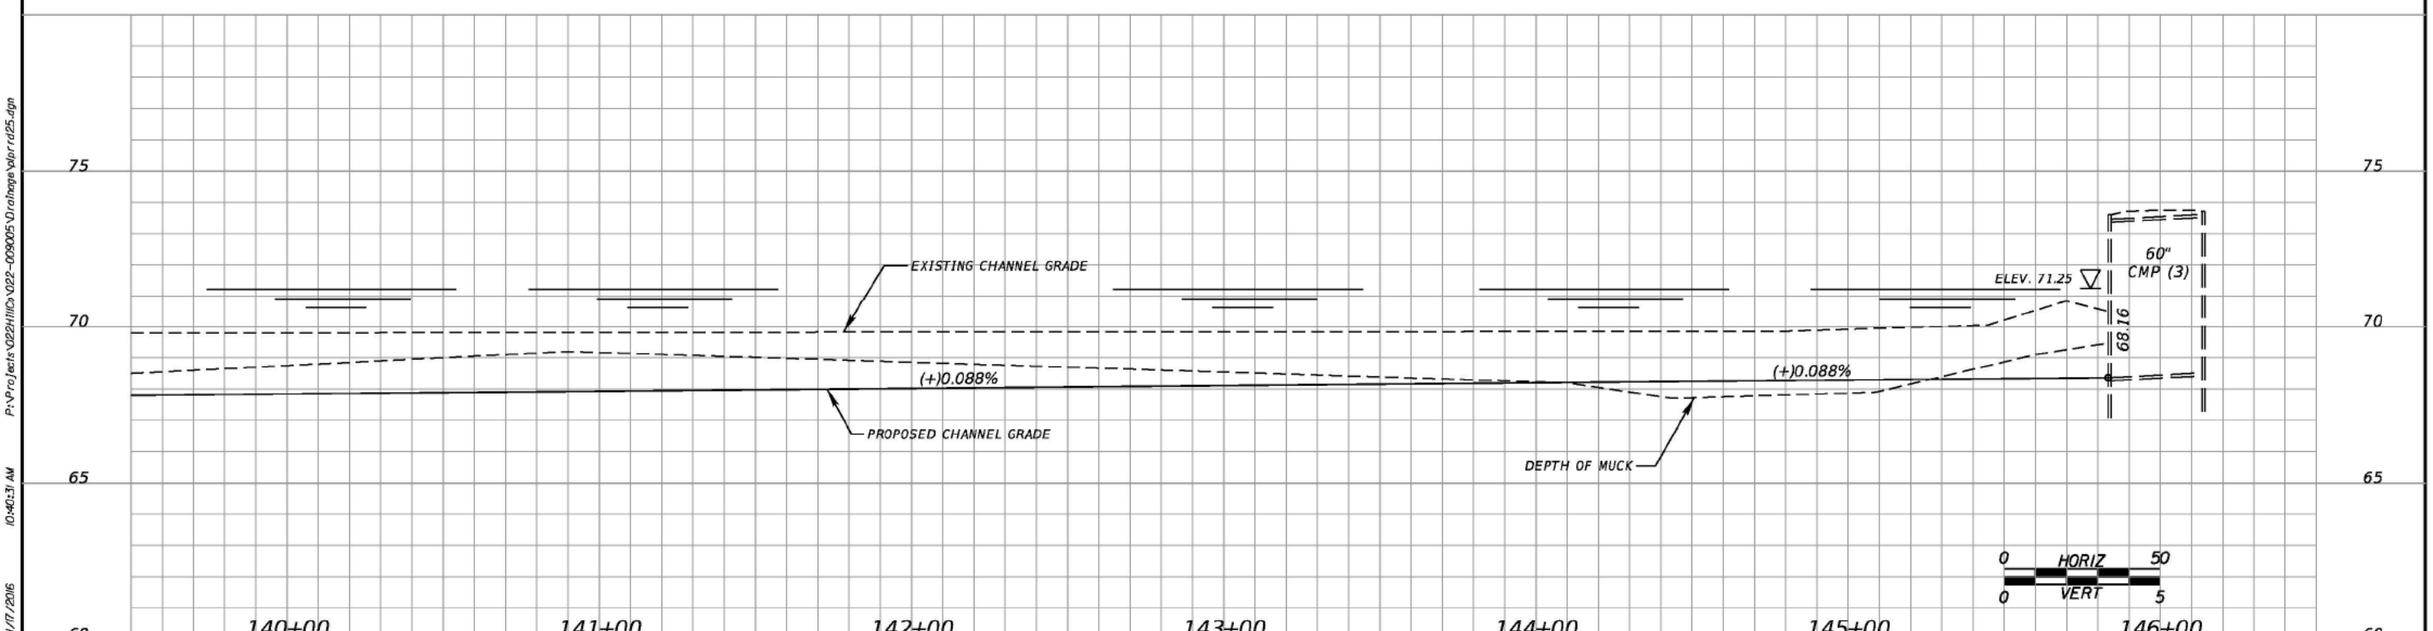

P:\Projects\022HILC\022-009005\Drainage\plrrd25.dgn
10:40:31 AM
11/17/2016

REVISIONS			
NO.	DATE	DESCRIPTION	APPROVED

BAYSIDE
1104 EAST TWIGGS ST, SUITE 100, TAMPA, FL 33602
PHONE: (813) 314-0314 FAX: (813) 314-0345
CERTIFICATE OF AUTHORIZATION NO. 7102
ROBERT DVORAK, P.E. 40962

Hillsborough County Florida

DEPARTMENT OF PUBLIC WORKS
ENGINEERING DIVISION
601 E. KENNEDY BLVD., TAMPA, FLORIDA 33602
P.O. BOX 1110, TAMPA FLORIDA 33601
(813) 272-5912

DESIGNED BY:
DRAWN BY:
CHECKED BY:
APPROVED BY:

LITTLE BULLFROG CREEK

PLAN AND PROFILE (5)

CIP NO.

SHEET NO. 6