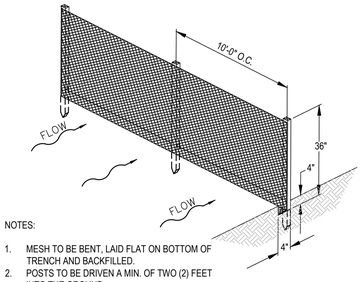

NOTES:

1. MESH TO BE BENT, LAID FLAT ON BOTTOM OF TRENCH AND BACKFILLED.
2. POSTS TO BE DRIVEN A MIN. OF TWO (2) FEET INTO THE GROUND.
3. SILT FENCE TO BE PLACED ALL AROUND CLEARING PERIMETERS.

FILTER FABRIC SILT FENCE DETAIL
N.T.S.

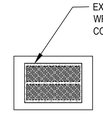

INLET PROTECTION
N.T.S.

NOTES:

1. ALL STORM DRAINAGE FACILITIES SHALL CONFORM TO CHAPTERS 17 AND 18 OF THE FORT PIERCE CODE OF ORDINANCES AND THE "STANDARD SPECIFICATIONS" ADOPTED BY THE CITY COMMISSION ON FEBRUARY 13, 1973.
2. PROTECT EXISTING AND PROPOSED INLETS DURING CONSTRUCTION.
3. SWEEP ROADS AND CONSTRUCTION SITE PERIODICALLY TO REMOVE CONSTRUCTION DEBRIS AND SEDIMENT.
4. STORM DRAINAGE TO BE SEDIMENT AND SILT FREE DURING CONSTRUCTION AND AT FINAL SITE WALK THROUGH.
5. FIELD VERIFY LOCATION OF EXISTING UTILITIES PRIOR TO SERVICE CONNECTION.
6. IT SHALL BE THE CONTRACTOR'S RESPONSIBILITY TO DETERMINE THE LOCATION, DEPTH AND CONDITION OF ALL EXISTING UNDERGROUND UTILITIES PRIOR TO CONSTRUCTION.
7. IT SHALL ALSO BE THE CONTRACTOR'S RESPONSIBILITY TO PROTECT AND SUPPORT THESE EXISTING UTILITIES AND MAINTAIN CONTINUOUS SERVICE OF ALL UTILITIES PARTICULARLY WATER AND SEWER DURING THE ENTIRE COURSE OF CONSTRUCTION.

LEGEND

EXISTING WATERMAIN	EXWM
EXISTING SANITARY SEWER	EXSAN
EXISTING FORCEMAIN	EXFM
EXISTING STORM DRAINAGE	EXSTM
EXISTING EDGE OF PAVEMENT TO BE REMOVED	
EXISTING UTILITIES TO BE REMOVED	
PROPOSED SILT FENCE	
AREA OF PROPOSED LAKE TRACT	

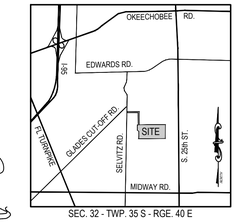

SEC. 32 - TWP. 35 S - RGE. 40 E
LOCATION MAP
N.T.S.

NORTH

0 25 50 100 200 300

SCALE: 1" = 100'

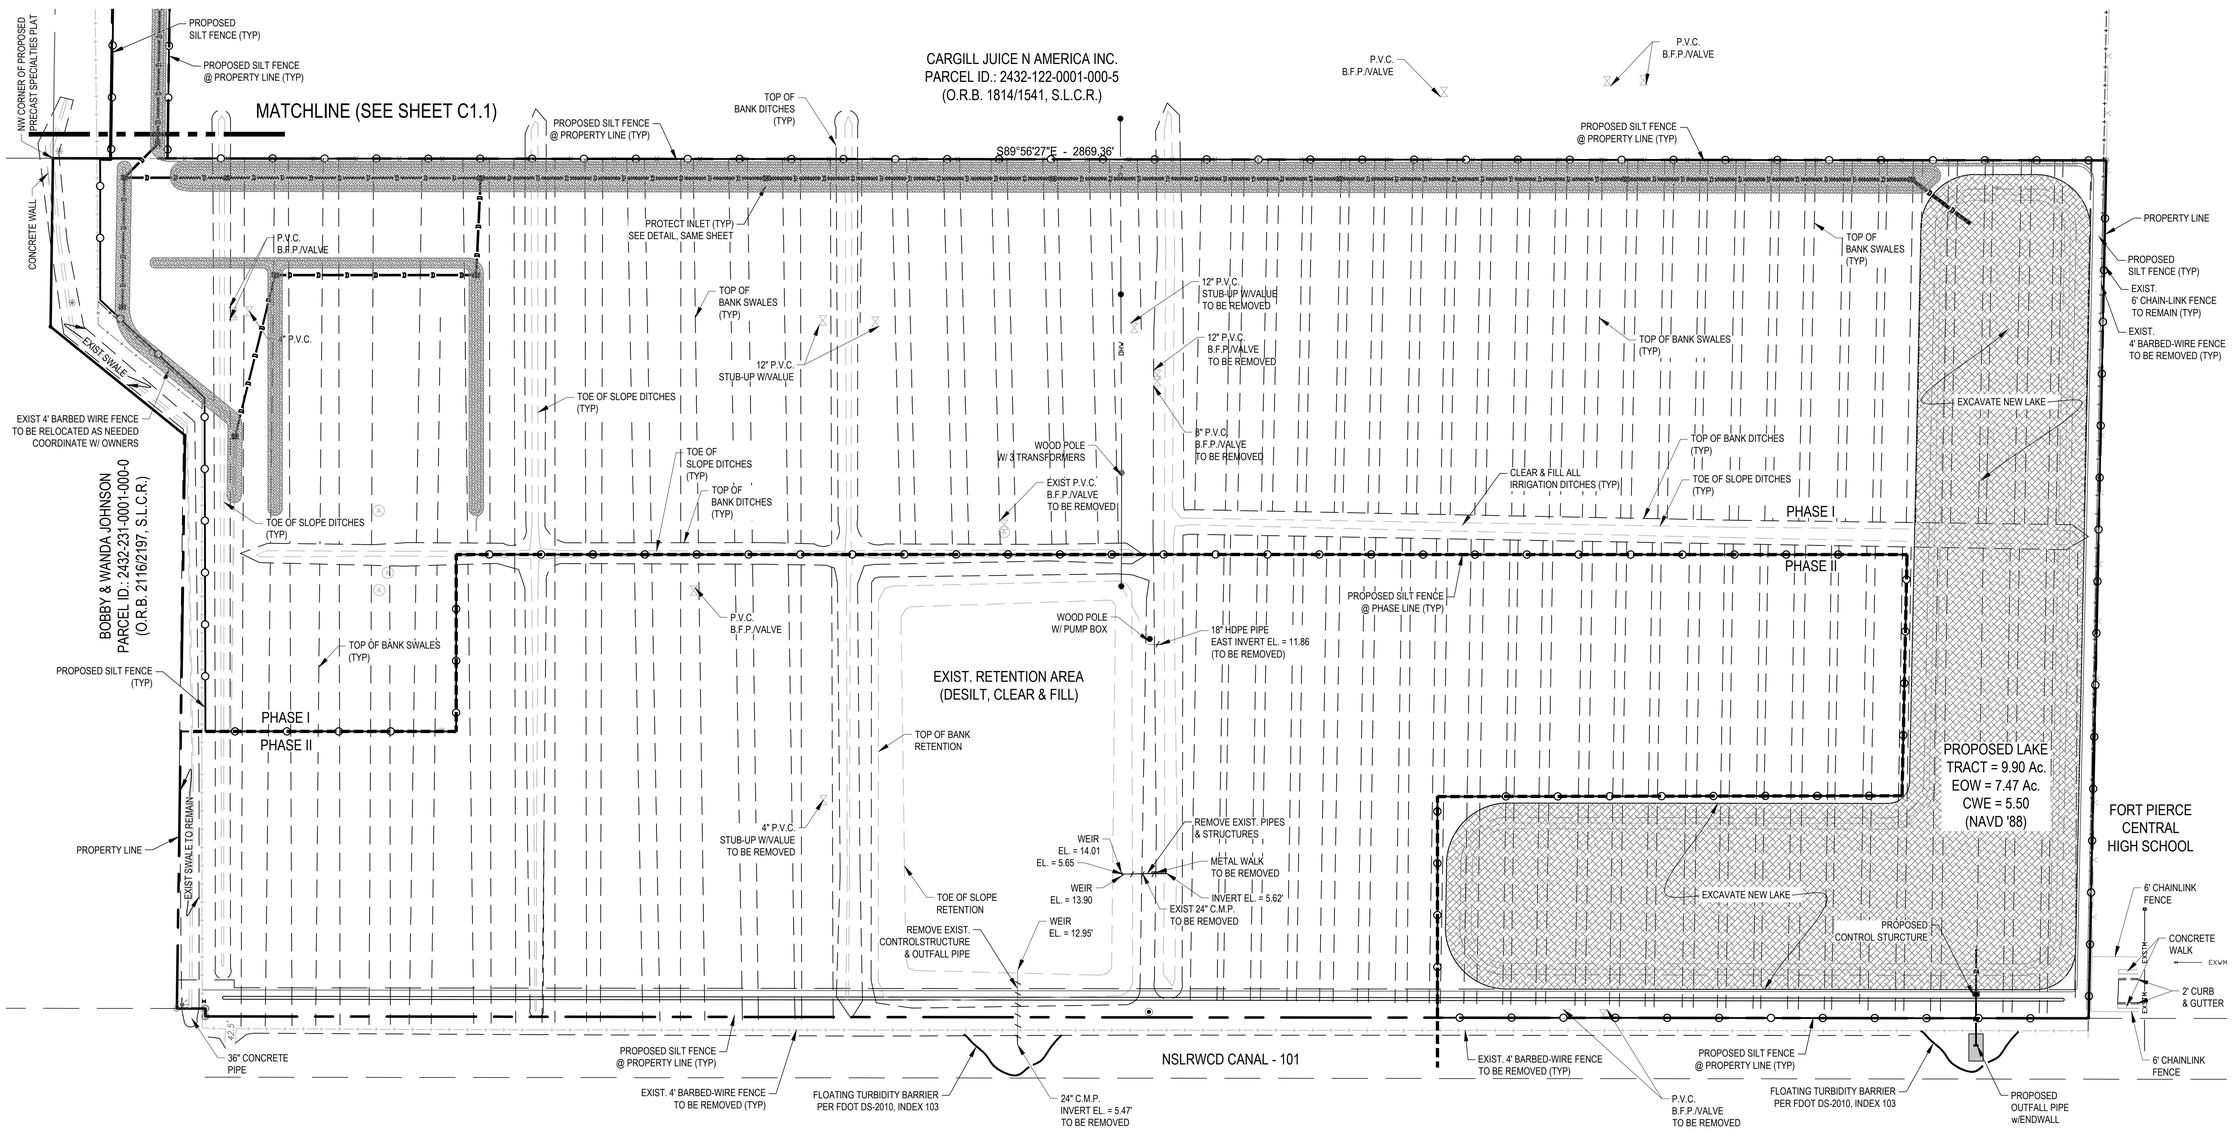

CIVIL DESIGN, INC.
Service Driven Design – Engineered Results
1400 Centrepark Blvd, Suite 905
West Palm Beach, FL 33401
T: 561.659.5760 F: 561.659.5772
www.civil-design.com
CA No. 9664

PRECAST SPECIALTIES

NEW PRECAST MANUFACTURING & ADMINISTRATION FACILITY
for PRECAST SPECIALTIES, LLC.
3898 SELVITZ RD.
CITY OF FORT PIERCE
ST. LUCIE COUNTY, FLORIDA

APPROVED BY:

T. JEFF TROMPETER, STATE OF FLORIDA, PROFESSIONAL ENGINEER, LICENSE No. 51045
THIS ITEM HAS BEEN ELECTRONICALLY SIGNED AND SEALED BY T. JEFF TROMPETER, P.E. ON MARCH 10 USING A SHA-1 AUTHENTICATION CODE.
PRINTED COPIES OF THIS DOCUMENT ARE NOT CONSIDERED SIGNED AND SEALED AND THE SHA-1 AUTHENTICATION CODE MUST BE VERIFIED ON ANY ELECTRONIC COPIES.

T. Jeff Trompeter, P.E.
Florida License No. 51045

CDI PROJECT NO.
16488-01

DATE:	3/1/2017
DESIGNED:	JT
DRAWN:	CJ

NO.	DATE	REVISION DESCRIPTION

SITE DEMOLITION & EROSION CONTROL PLAN

C1.2