

SOUTH FLORIDA WATER MANAGEMENT DISTRICT
DREDGE AND FILL SKETCHES

CANAL BANK STABILIZATION

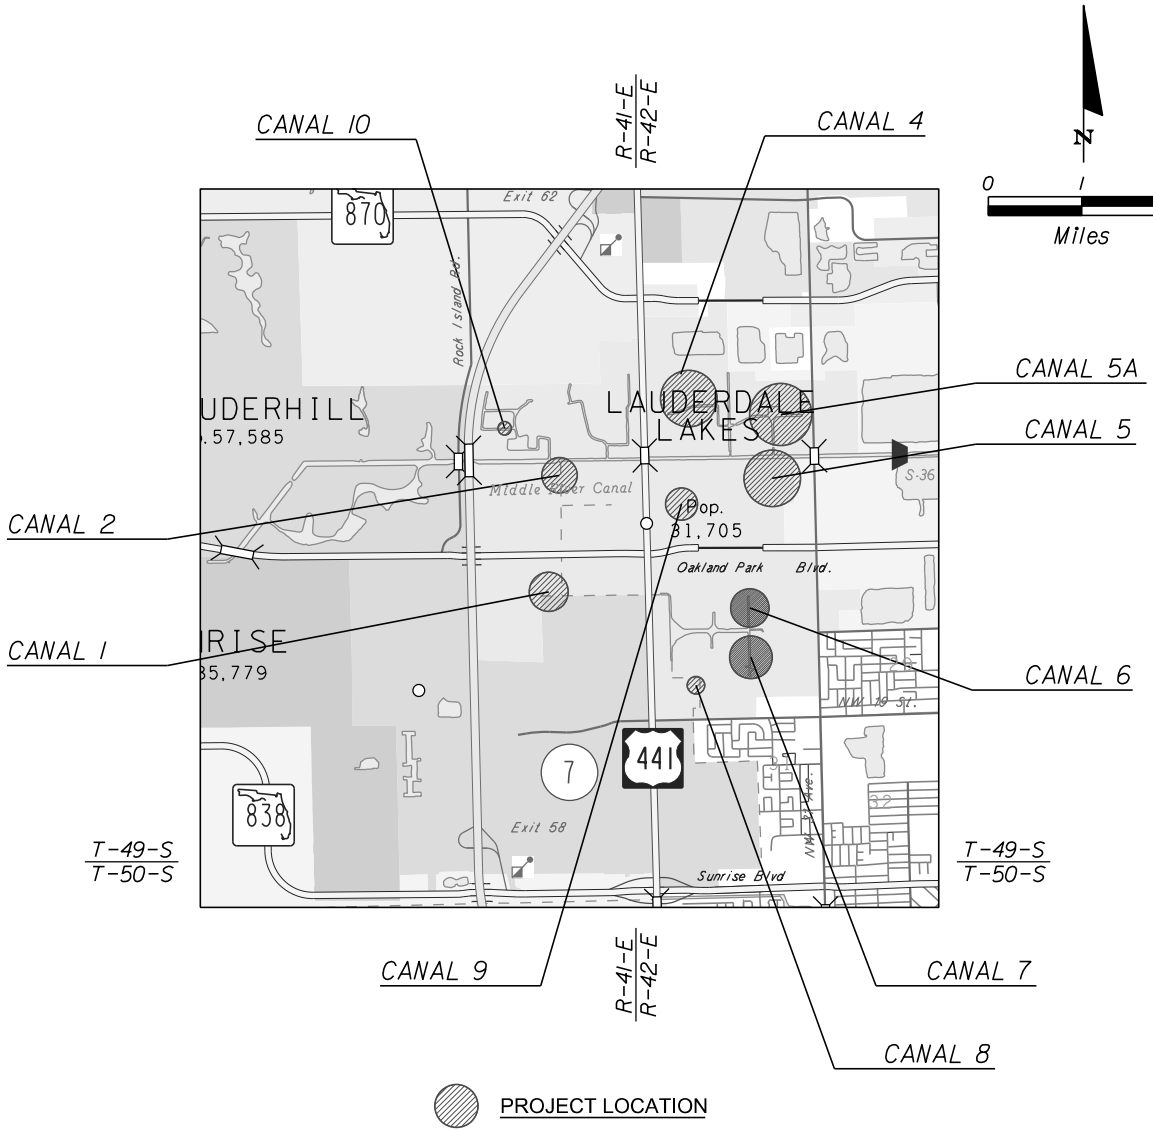


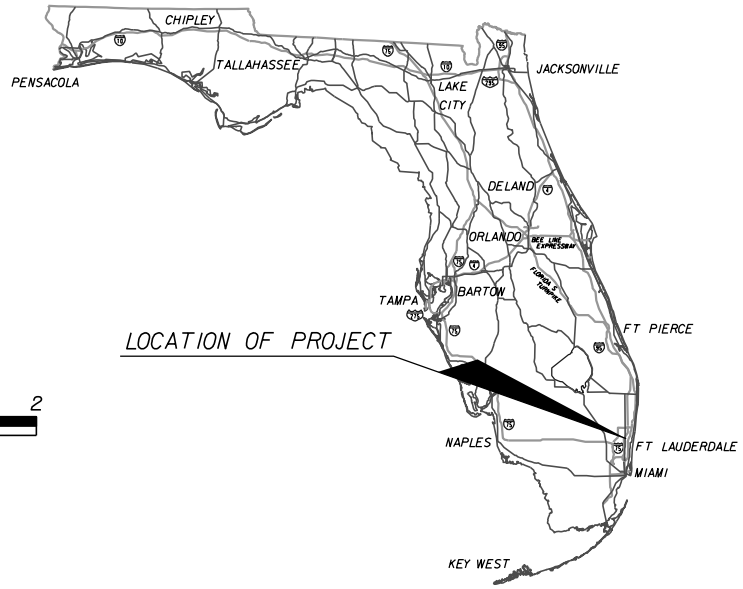

R.J. Behar & Company, Inc.
Engineers • Planners
6861 S.W. 196 AVENUE, SUITE 302
PEMBROKE PINES, FL 33332
TEL: (954) 680-7771
FAX: (954) 680-7781
CONTRACT NO. C-8F33
VENDOR IDENTIFICATION F65 095 4070-001
CERTIFICATE OF AUTHORIZATION NO. 00008365
PAOLA RIVEROS, P.E. LICENCE No. 74249

LOCATION MAP

hsegura 4/7/2016 12:50:15 PM F:\V5076_LauderdaleCanalBankResto\CADD\Permits\Cover.dgn

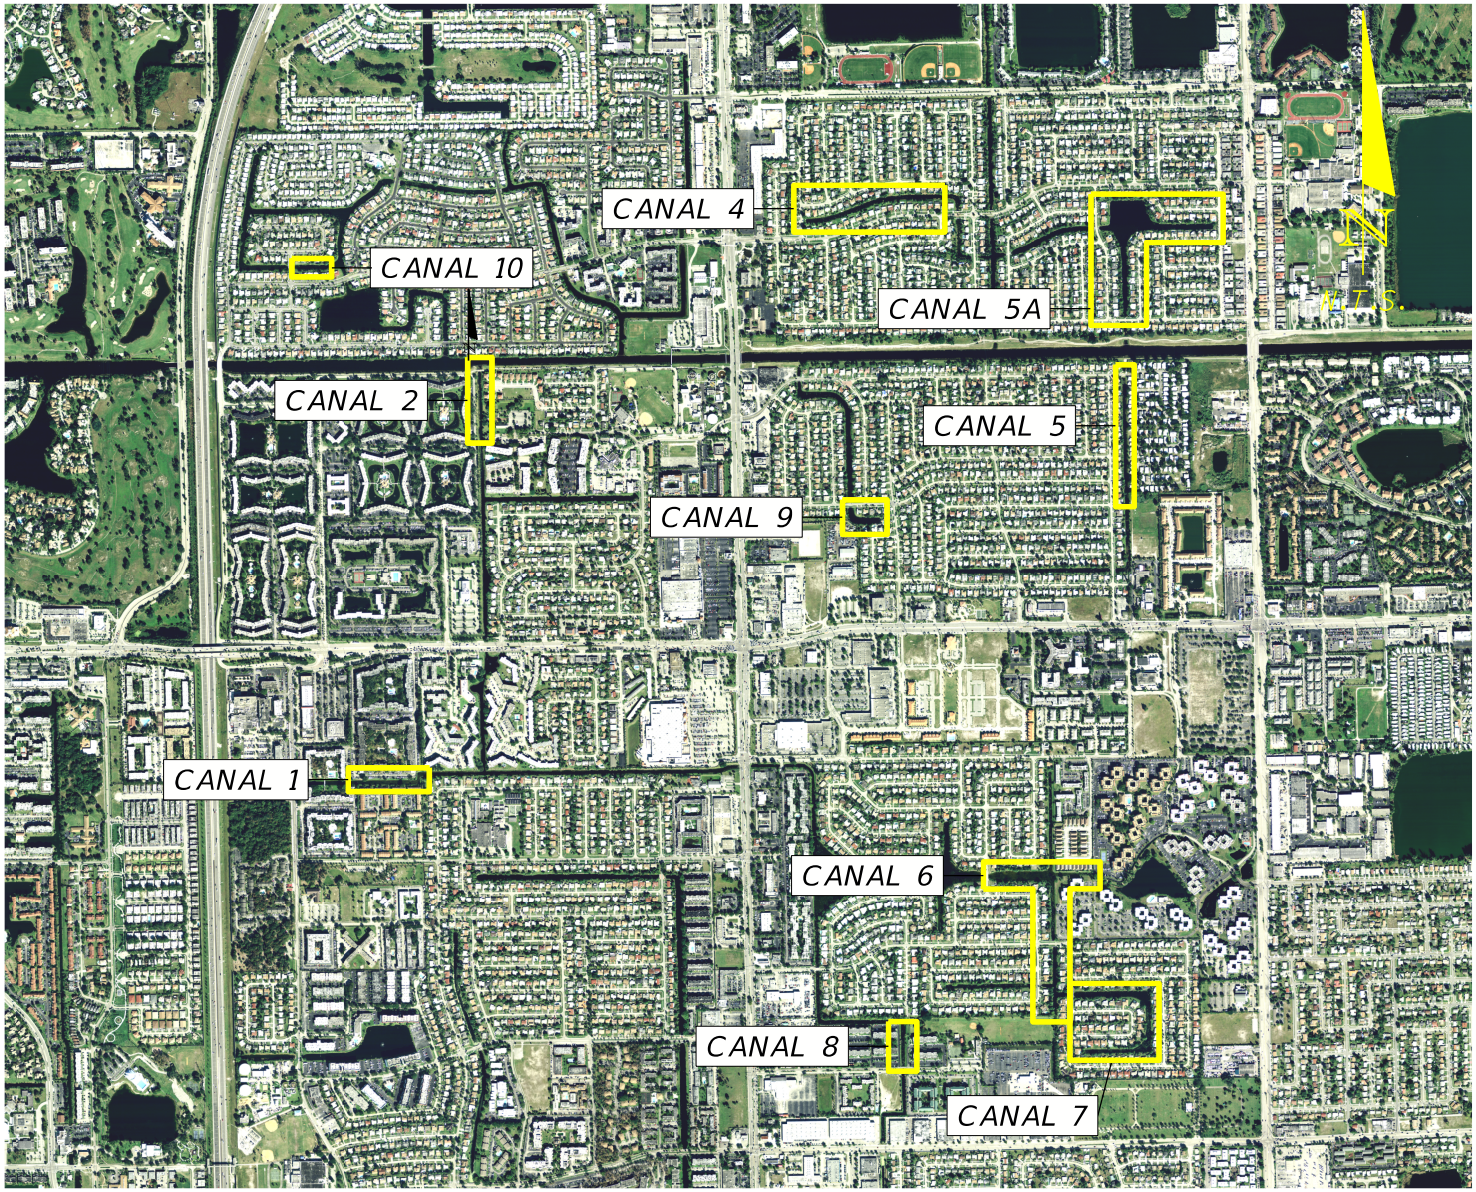


PROJECT LOCATION MAP

PROJECT DESCRIPTION CANAL BANK STABILIZATION	R.J. Behar & Company, Inc. Engineers • Planners 6861 S.W. 196 AVENUE, SUITE 302 PEMBROKE PINES, FL 33332 PAOLA RIVEROS, P.E. LICENCE NO. 74249 CERTIFICATE OF AUTHORIZATION NO. 00008365	COUNTY: BROWARD Lauderdale Lakes	PROJECT No: 15076
TWP: RNG:			SHEET 2 OF 90
SECTION:		COE PERMIT / WMD PERMIT	DATE: 04/07/2016


4/7/2016 12:07:27 PM F:\15076_LauderdaleCanalBankResto\CADD\Permits\Plan01.dgn hsegura




CANAL 4

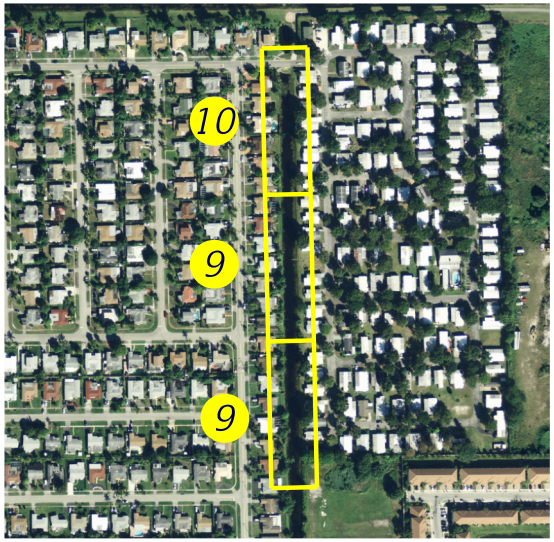


CANAL 5

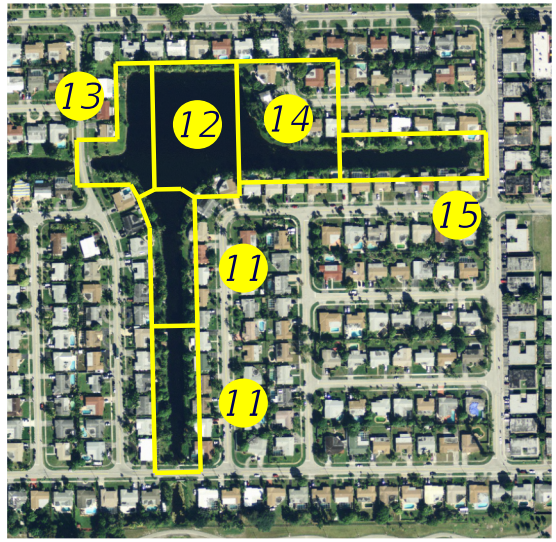

CANAL 5A

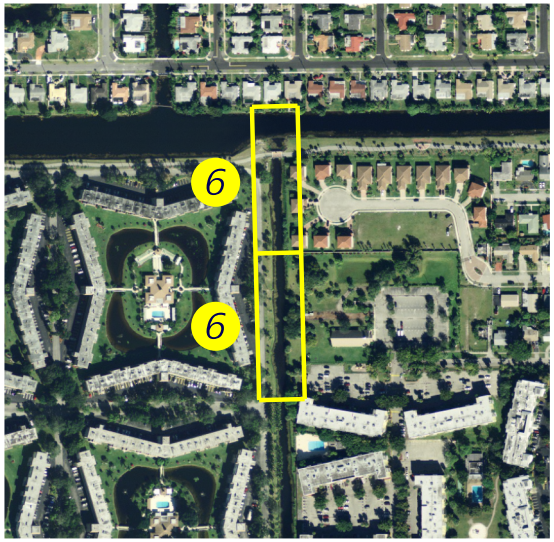

CANAL 2

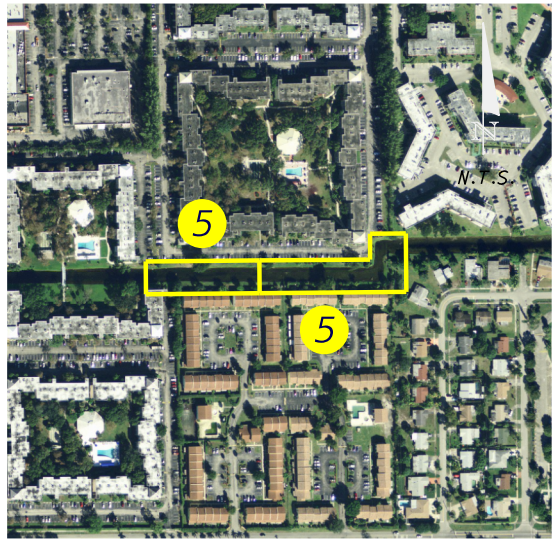

CANAL 1


LEGEND:

5 SHEET NUMBER

CANALS KEY SHEET

PROJECT DESCRIPTION	R.J. Behar & Company, Inc. Engineers • Planners 6861 S.W. 196 AVENUE, SUITE 302 PEMBROKE PINES, FL 33332 PAOLA RIVEROS, P.E. LICENCE NO. 74249 CERTIFICATE OF AUTHORIZATION NO. 00008365	COUNTY: BROWARD Lauderdale Lakes PROJECT No: 15076
CANAL BANK STABILIZATION		SHEET 3 OF 90
TWP: RNG:		
SECTION:		COE PERMIT / WMD PERMIT / DATE: 04/07/2016

F:\15076_LauderdaleCanalBankResto\CADD\Permits\Playrd02.dgn 1:36:59 PM 4/7/2016 hsegura

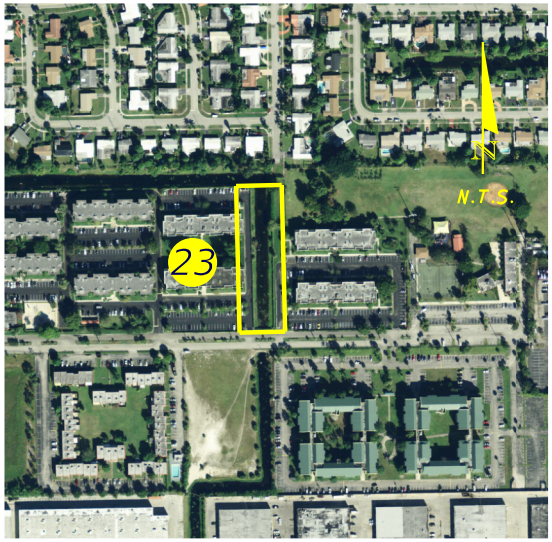

CANAL 8




CANAL 9




CANAL 10

LEGEND:

5 SHEET NUMBER

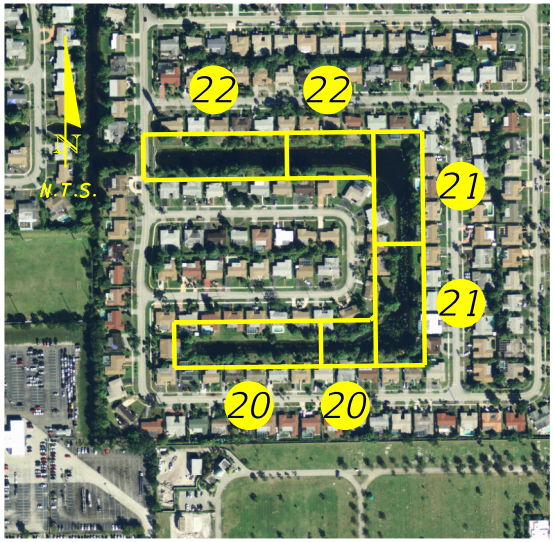

CANAL 7

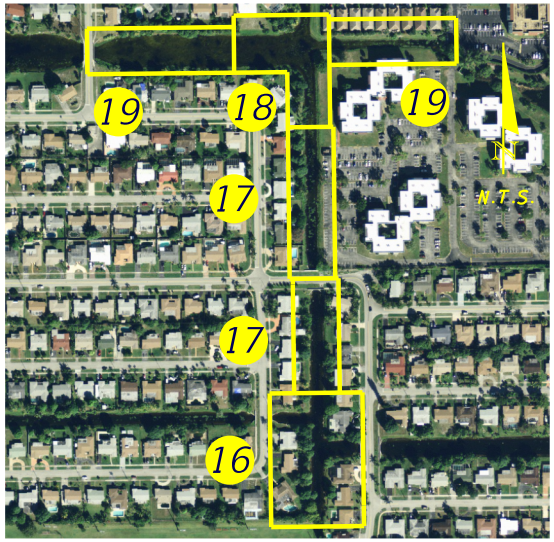


CANAL 6

CANALS KEY SHEET


PROJECT DESCRIPTION	R.J. Behar & Company, Inc. Engineers • Planners 6861 S.W. 196 AVENUE, SUITE 302 PEMBROKE PINES, FL 33332 PAOLA RIVEROS, P.E. LICENCE NO. 74249 CERTIFICATE OF AUTHORIZATION NO. 00008365	COUNTY: BROWARD Lauderdale Lakes	PROJECT No: 15076
CANAL BANK STABILIZATION			
TWP: RNG:			SHEET 4 OF 90
SECTION:		COE PERMIT / WMD PERMIT	DATE: 04/07/2016

F:\15076_LauderdaleCanalBankResto\CADD\Permits\Playrd03.dgn 4/7/2016 1:38:47 PM hsegura

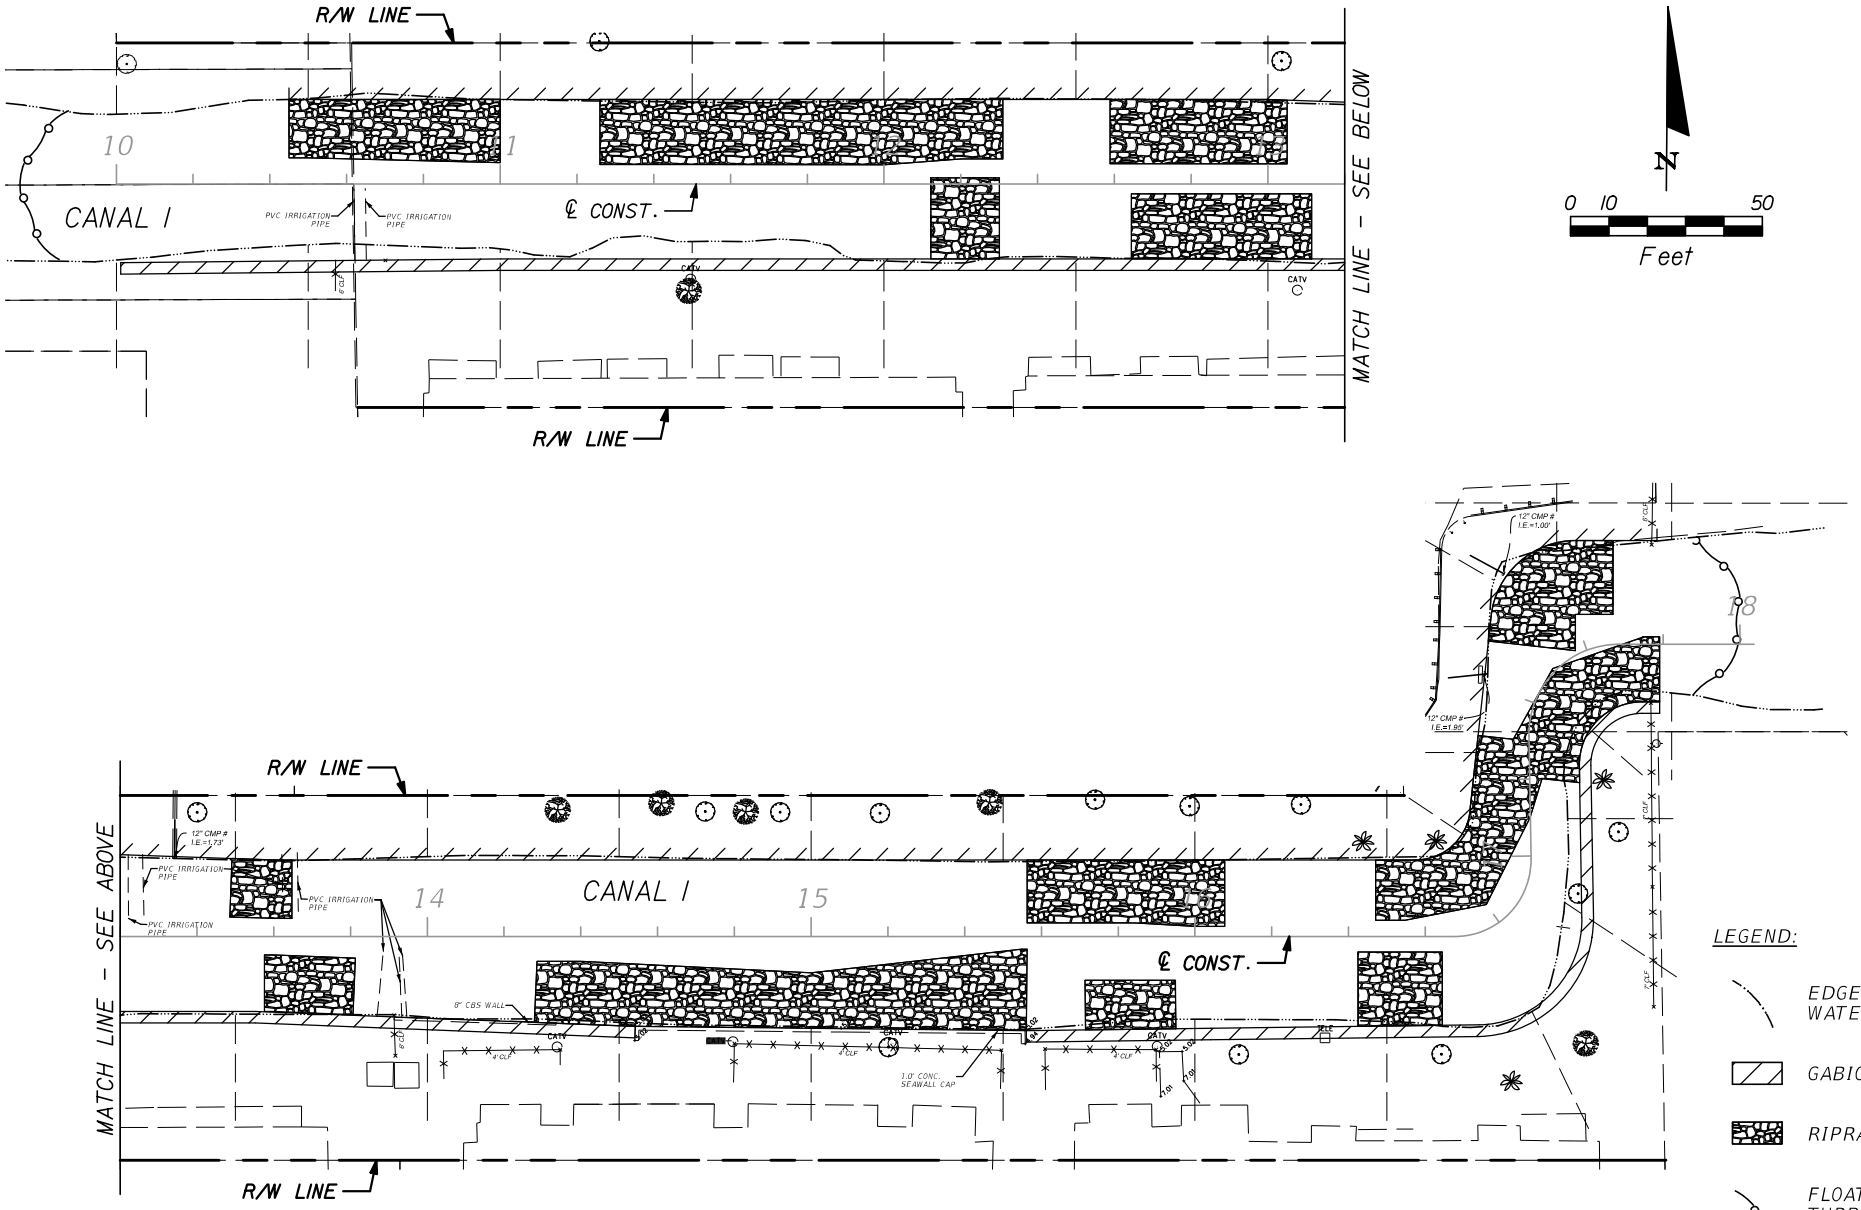


PROJECT DESCRIPTION	R.J. Behar & Company, Inc.	COUNTY: BROWARD
CANAL BANK STABILIZATION	Engineers • Planners	PROJECT No: 15076
TWP: T-49-S RNG: R-41-E	6861 S.W. 196 AVENUE, SUITE 302 PEMBROKE PINES, FL 33332 PAOLA RIVEROS, P.E. LICENCE NO. 74249 CERTIFICATE OF AUTHORIZATION NO. 00008365	Lauderdale Lakes CANAL I / SHEET 5 OF 90
SECTION: S-25		COE PERMIT / WMD PERMIT / DATE: 04/07/2016

F:\15076_LauderdaleCanalBankResto\CADD\Permits\SECI-planrd01.dgn 4/7/2016 1:44:54 PM hsegura

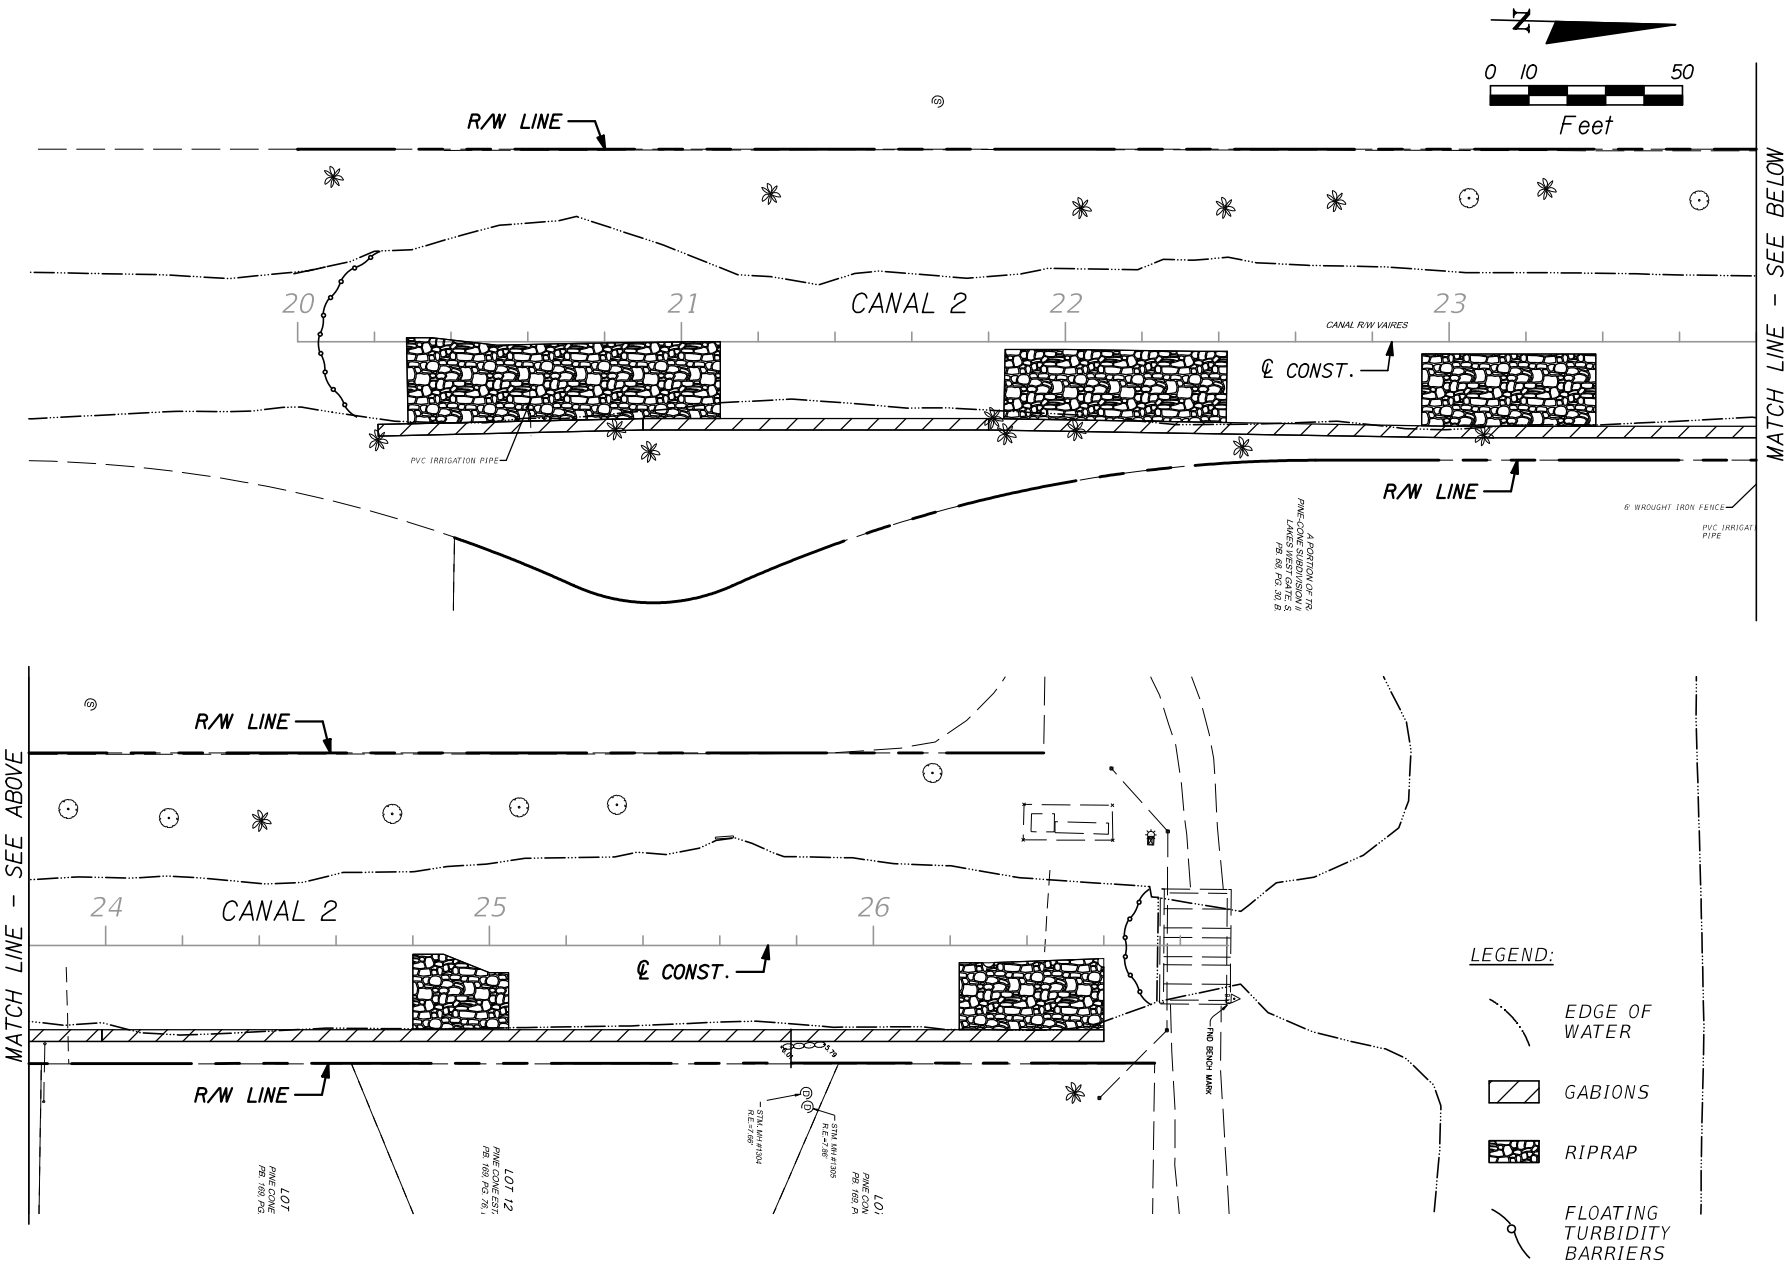


PROJECT DESCRIPTION	R.J. Behar & Company, Inc.	COUNTY: BROWARD
CANAL BANK STABILIZATION	Engineers • Planners	PROJECT No: 15076
TWP: T-49-S RNG: R-41-E	6861 S.W. 196 AVENUE, SUITE 302 PEMBROKE PINES, FL 33332 PAOLA RIVEROS, P.E. LICENCE NO. 74249 CERTIFICATE OF AUTHORIZATION NO. 00008365	Lauderdale Lakes CANAL 2 SHEET 6 OF 90
SECTION: S-24		COE PERMIT WMD PERMIT DATE: 04/07/2016


F:\15076_LauderdaleCanalBankResto\CADD\Permits\SEC2-plan1d01.dgn 4/7/2016 1:45:49 PM hsegura

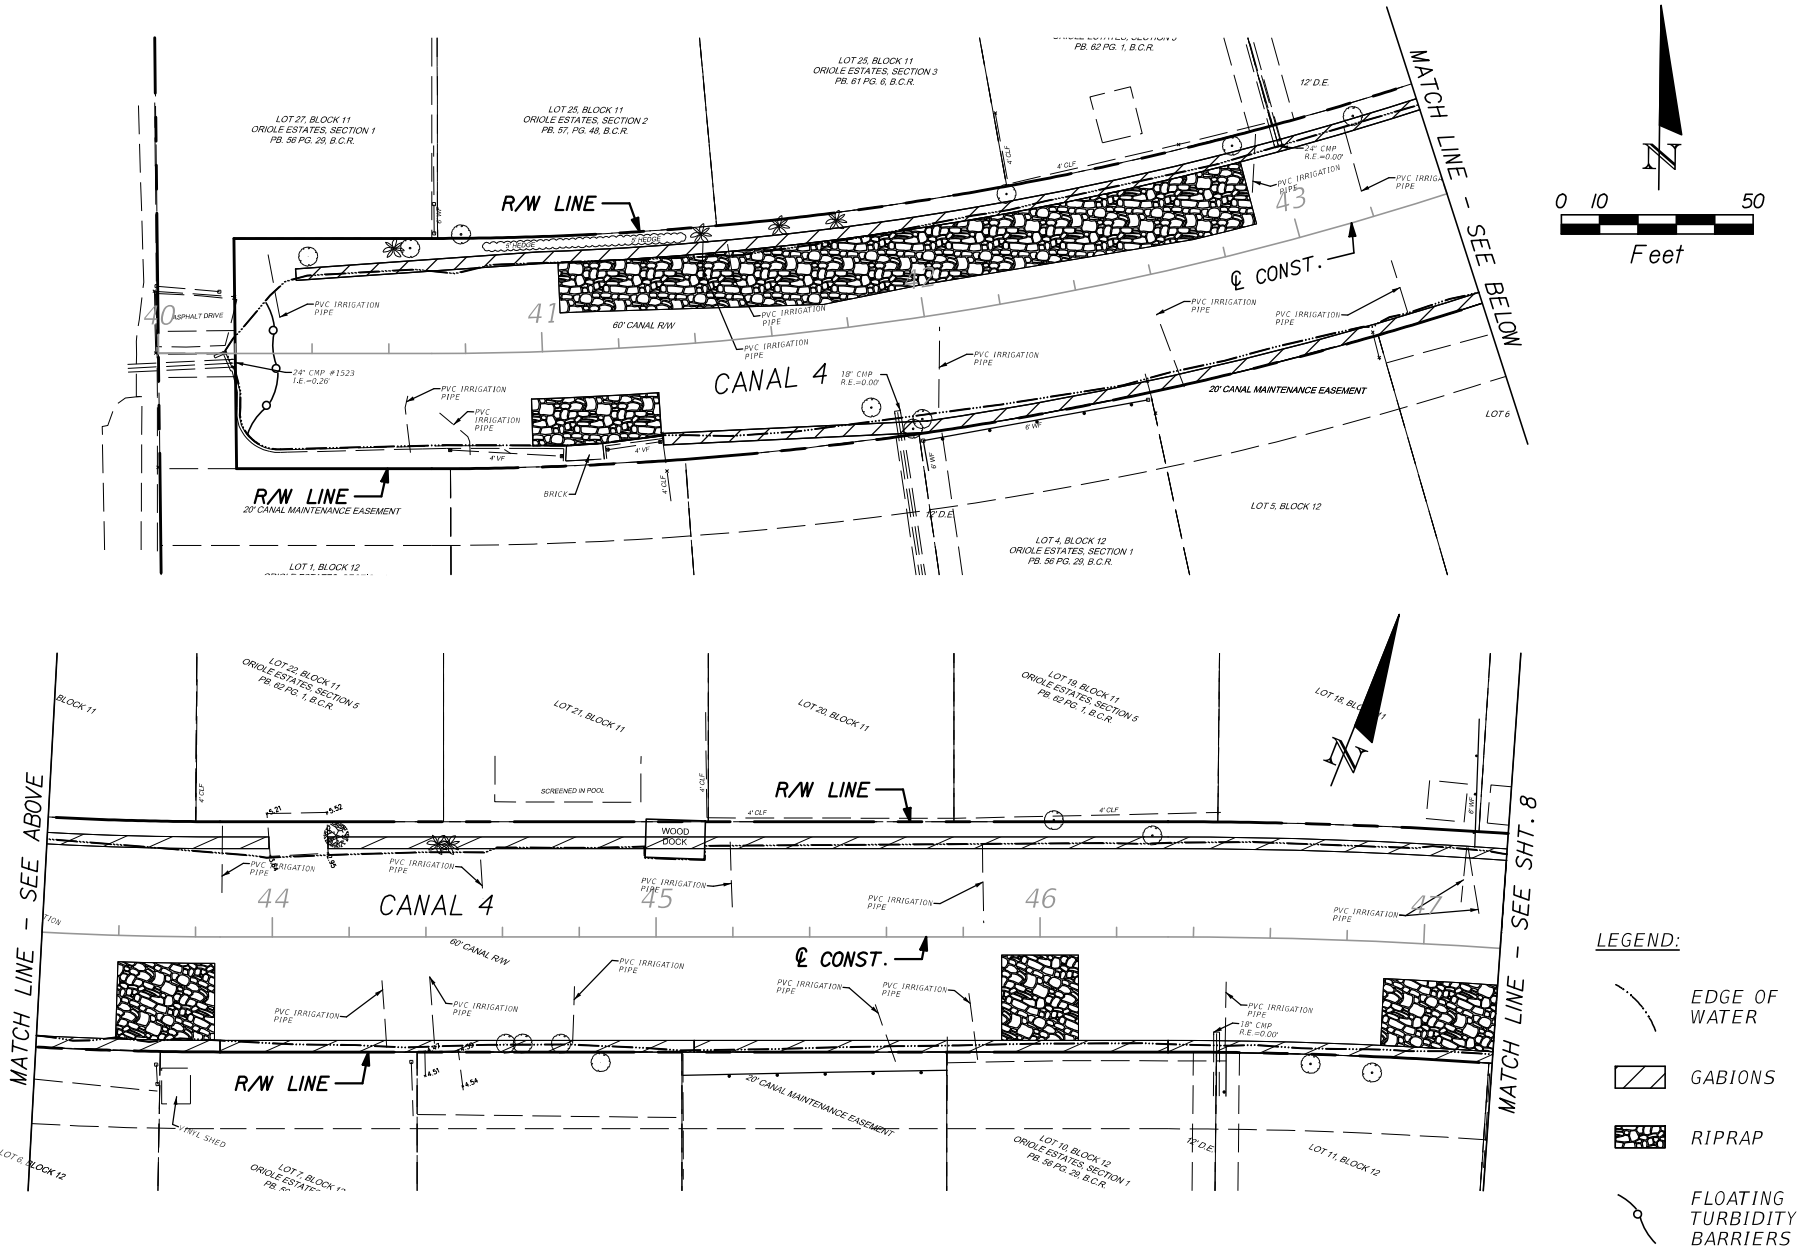


PROJECT DESCRIPTION	R.J. Behar & Company, Inc.	COUNTY: BROWARD
CANAL BANK STABILIZATION	Engineers • Planners	PROJECT No: 15076
TWP: T-49-S RNG: R-42-E	6861 S.W. 196 AVENUE, SUITE 302 PEMBROKE PINES, FL 33332 PAOLA RIVEROS, P.E. LICENCE NO. 74249 CERTIFICATE OF AUTHORIZATION NO. 00008365	Lauderdale Lakes CANAL 4 SHEET 7 OF 90
SECTION: S-19		COE PERMIT WMD PERMIT DATE: 04/07/2016

F:\15076_LauderdaleCanalBankResto\CADD\Permits\SEC4-planrd01.dgn 4/7/2016 1:46:51 PM hsegura

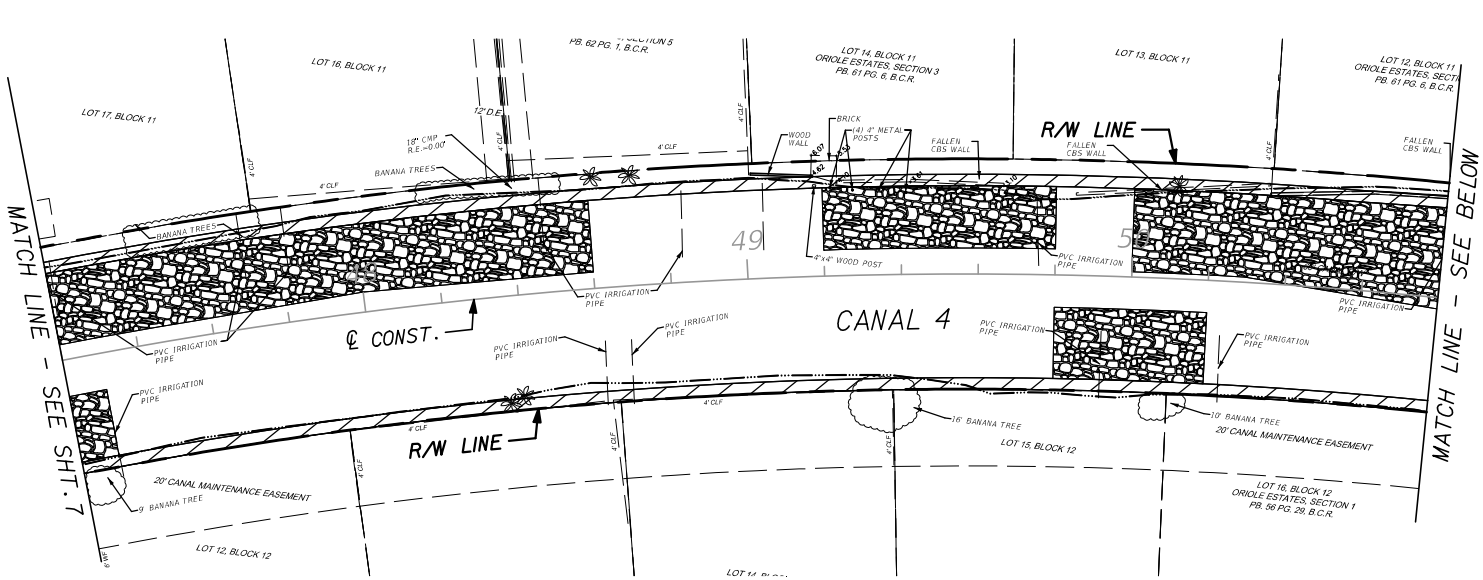

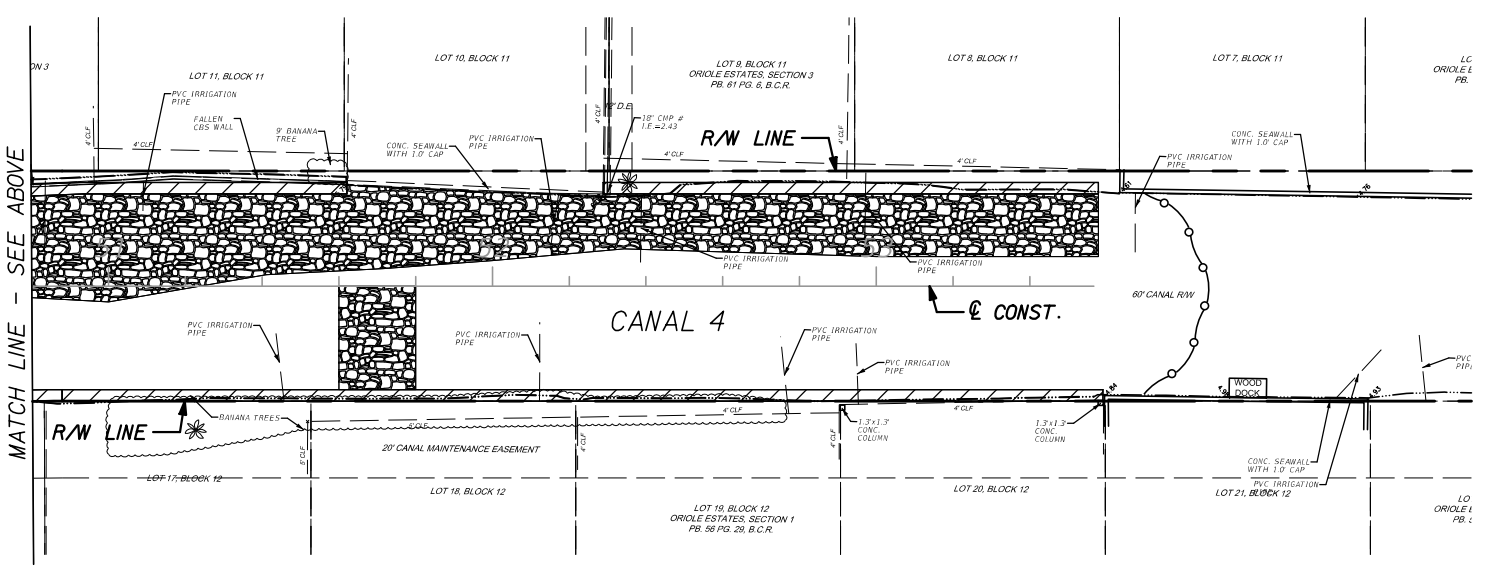

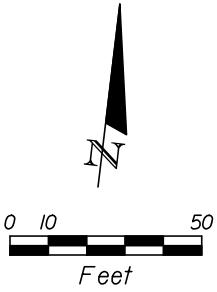




LEGEND:

- EDGE OF WATER
- GABIONS
- RIPRAP
- FLOATING TURBIDITY BARRIERS

PROJECT DESCRIPTION	R.J. Behar & Company, Inc.	COUNTY: BROWARD
CANAL BANK STABILIZATION	Engineers • Planners	PROJECT No: 15076
TWP: T-49-S RNG: R-42-E	6861 S.W. 196 AVENUE, SUITE 302 PEMBROKE PINES, FL 33332	CANAL 4 SHEET 8 OF 90
SECTION: S-19	PAOLA RIVEROS, P.E. LICENCE NO. 74249 CERTIFICATE OF AUTHORIZATION NO. 00008365	COE PERMIT WMD PERMIT DATE: 04/07/2016


Lauderdale Lakes

F:\15076_LauderdaleCanalBankResto\CADD\Permits\SEC4-planrd02.dgn 4/7/2016 1:47:43 PM hsegura

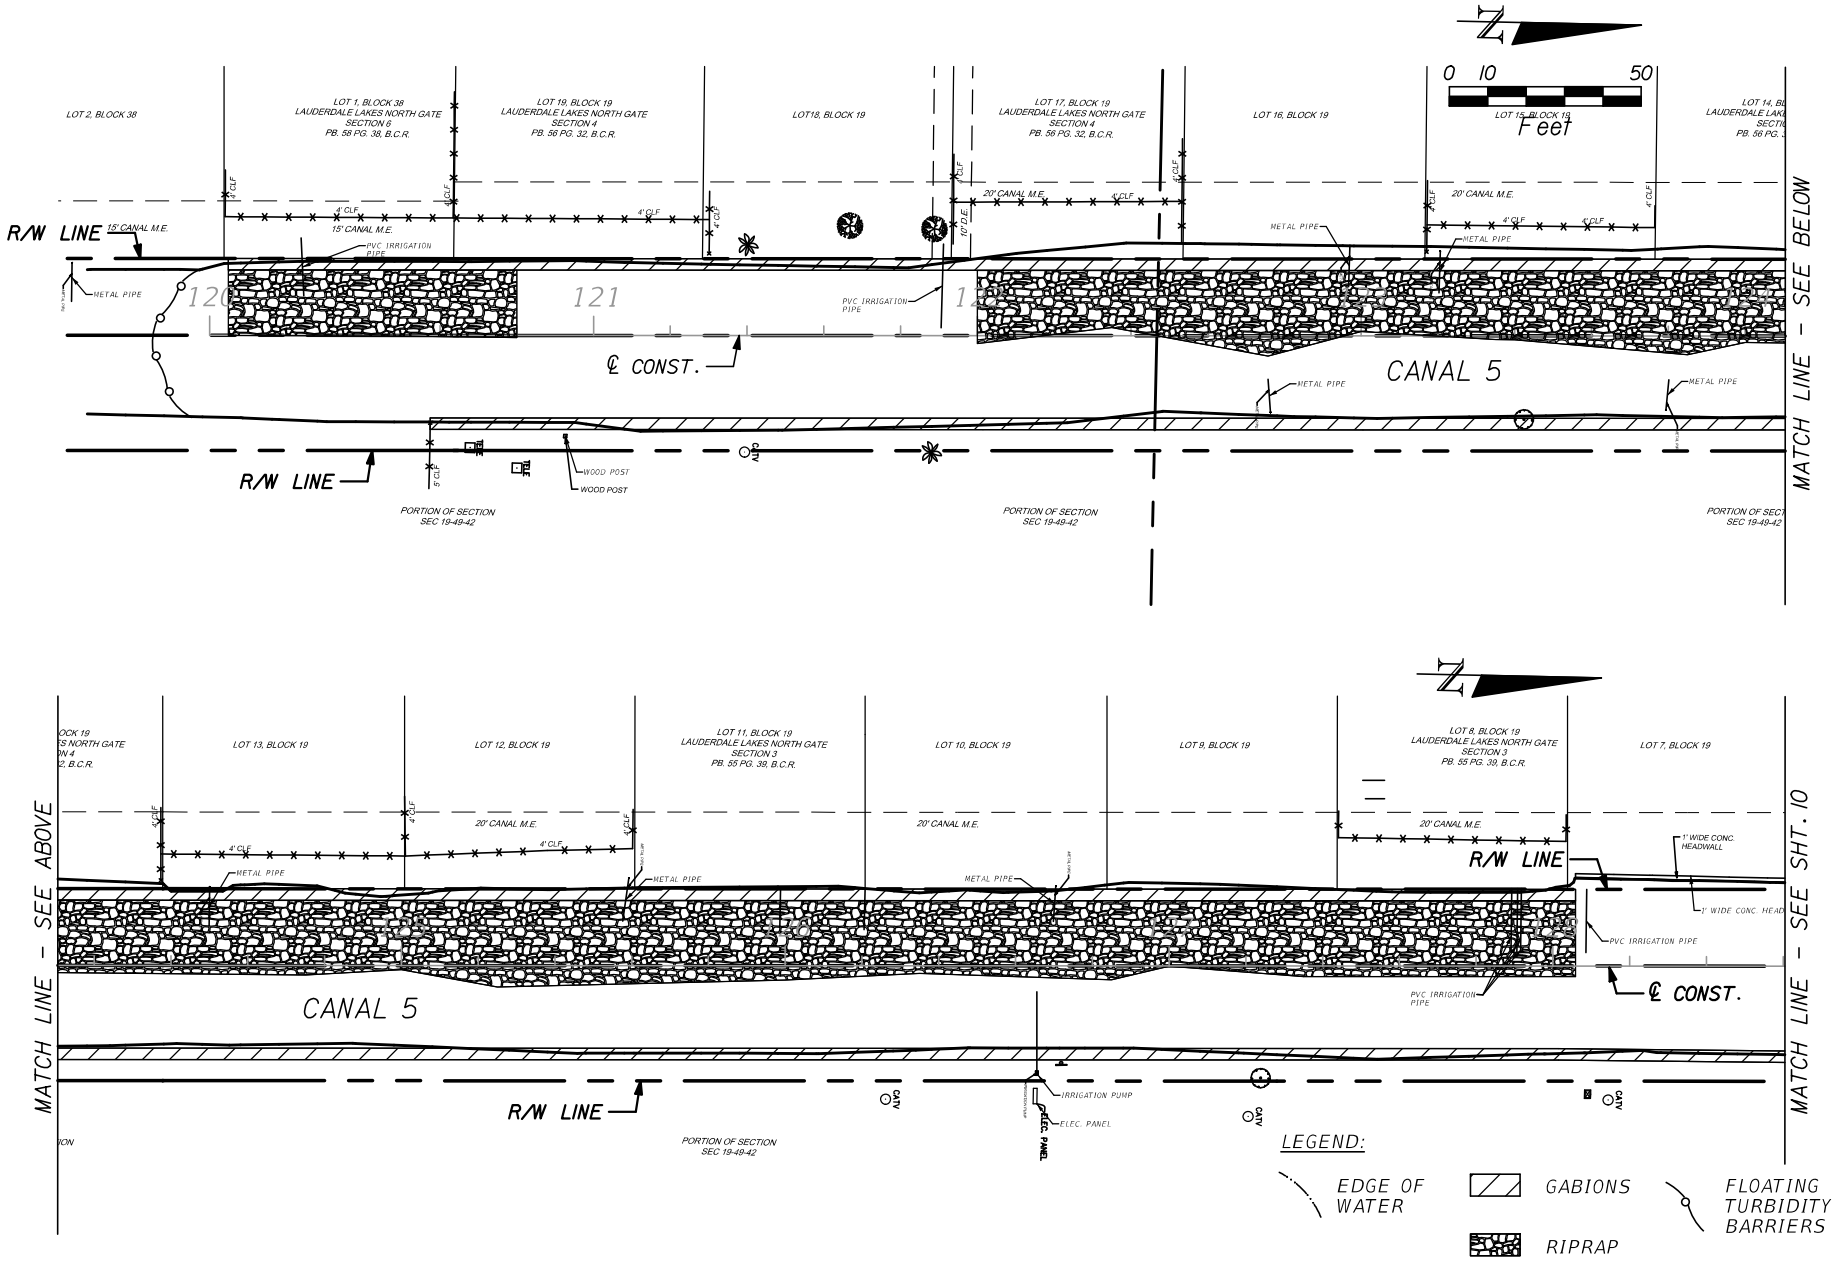

PROJECT DESCRIPTION	R.J. Behar & Company, Inc.	COUNTY: BROWARD	PROJECT No: 15076
CANAL BANK STABILIZATION	Engineers • Planners	Lauderdale Lakes	
TWP: T-49-S RNG: R-42-E	6861 S.W. 196 AVENUE, SUITE 302 PEMBROKE PINES, FL 33332 PAOLA RIVEROS, P.E. LICENCE NO. 74249 CERTIFICATE OF AUTHORIZATION NO. 00008365	CANAL 5	SHEET 9 OF 90
SECTION: S-19		COE PERMIT / WMD PERMIT	DATE: 04/07/2016

F:\15076_LauderdaleCanalBankResto\CADD\Permits\SEC5-plan-rd01.dgn 4/7/2016 1:48:54 PM hsegura

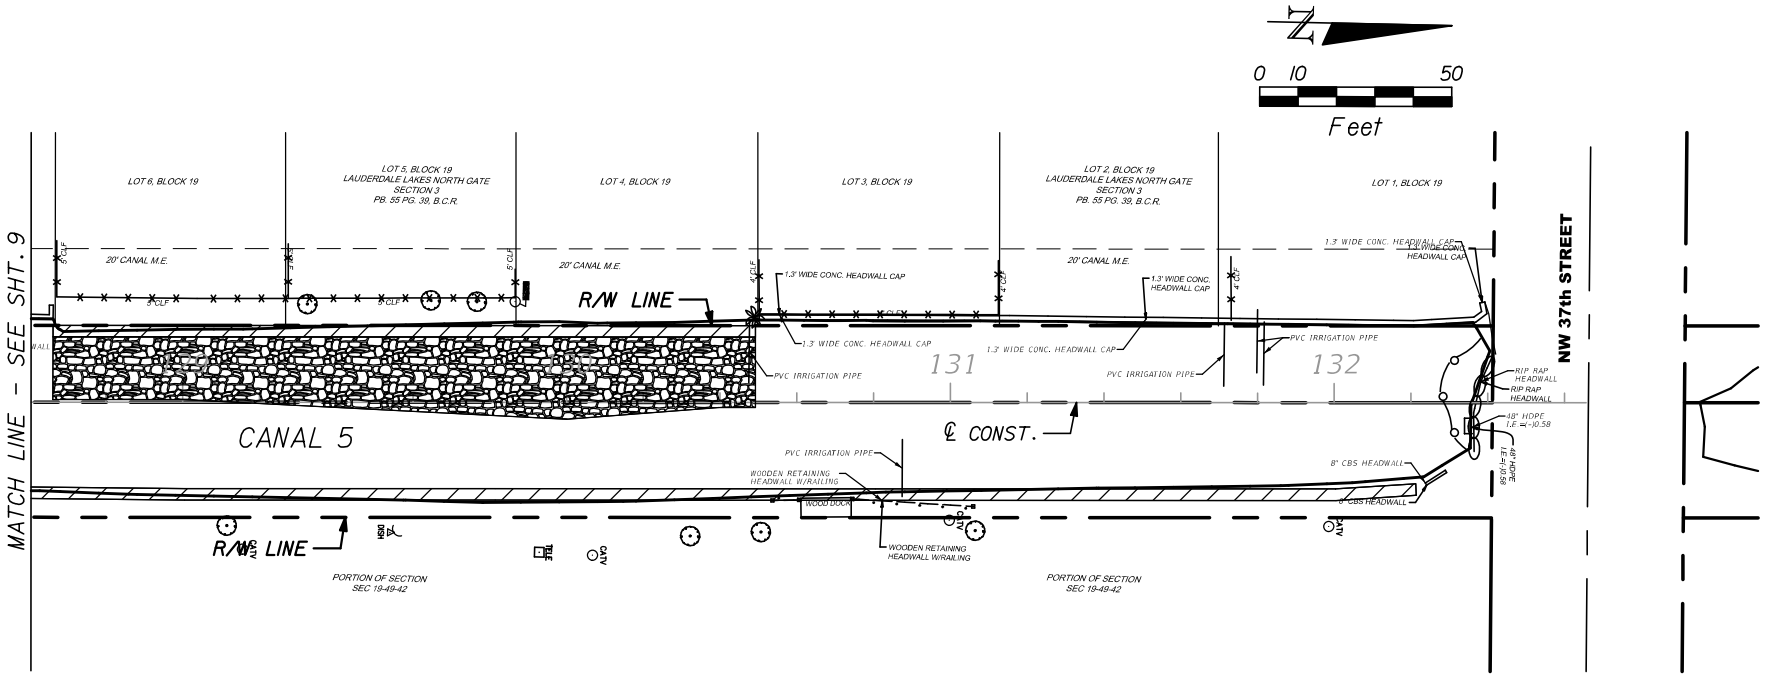


LEGEND:

- EDGE OF WATER
- GABIONS
- RIPRAP
- FLOATING TURBIDITY BARRIERS


PROJECT DESCRIPTION	R.J. Behar & Company, Inc.	COUNTY: BROWARD
CANAL BANK STABILIZATION	Engineers • Planners	PROJECT No: 15076
TWP: T-49-S RNG: R-42-E	6861 S.W. 196 AVENUE, SUITE 302 PEMBROKE PINES, FL 33332 PAOLA RIVEROS, P.E. LICENCE NO. 74249 CERTIFICATE OF AUTHORIZATION NO. 00008365	Lauderdale Lakes CANAL 5 / SHEET 10 OF 90
SECTION: S-19		COE PERMIT / WMD PERMIT / DATE: 04/07/2016

F:\15076_LauderdaleCanalBankResto\CADD\Permits\SEC5-planrd02.dgn 4/7/2016 1:49:41 PM hsegura

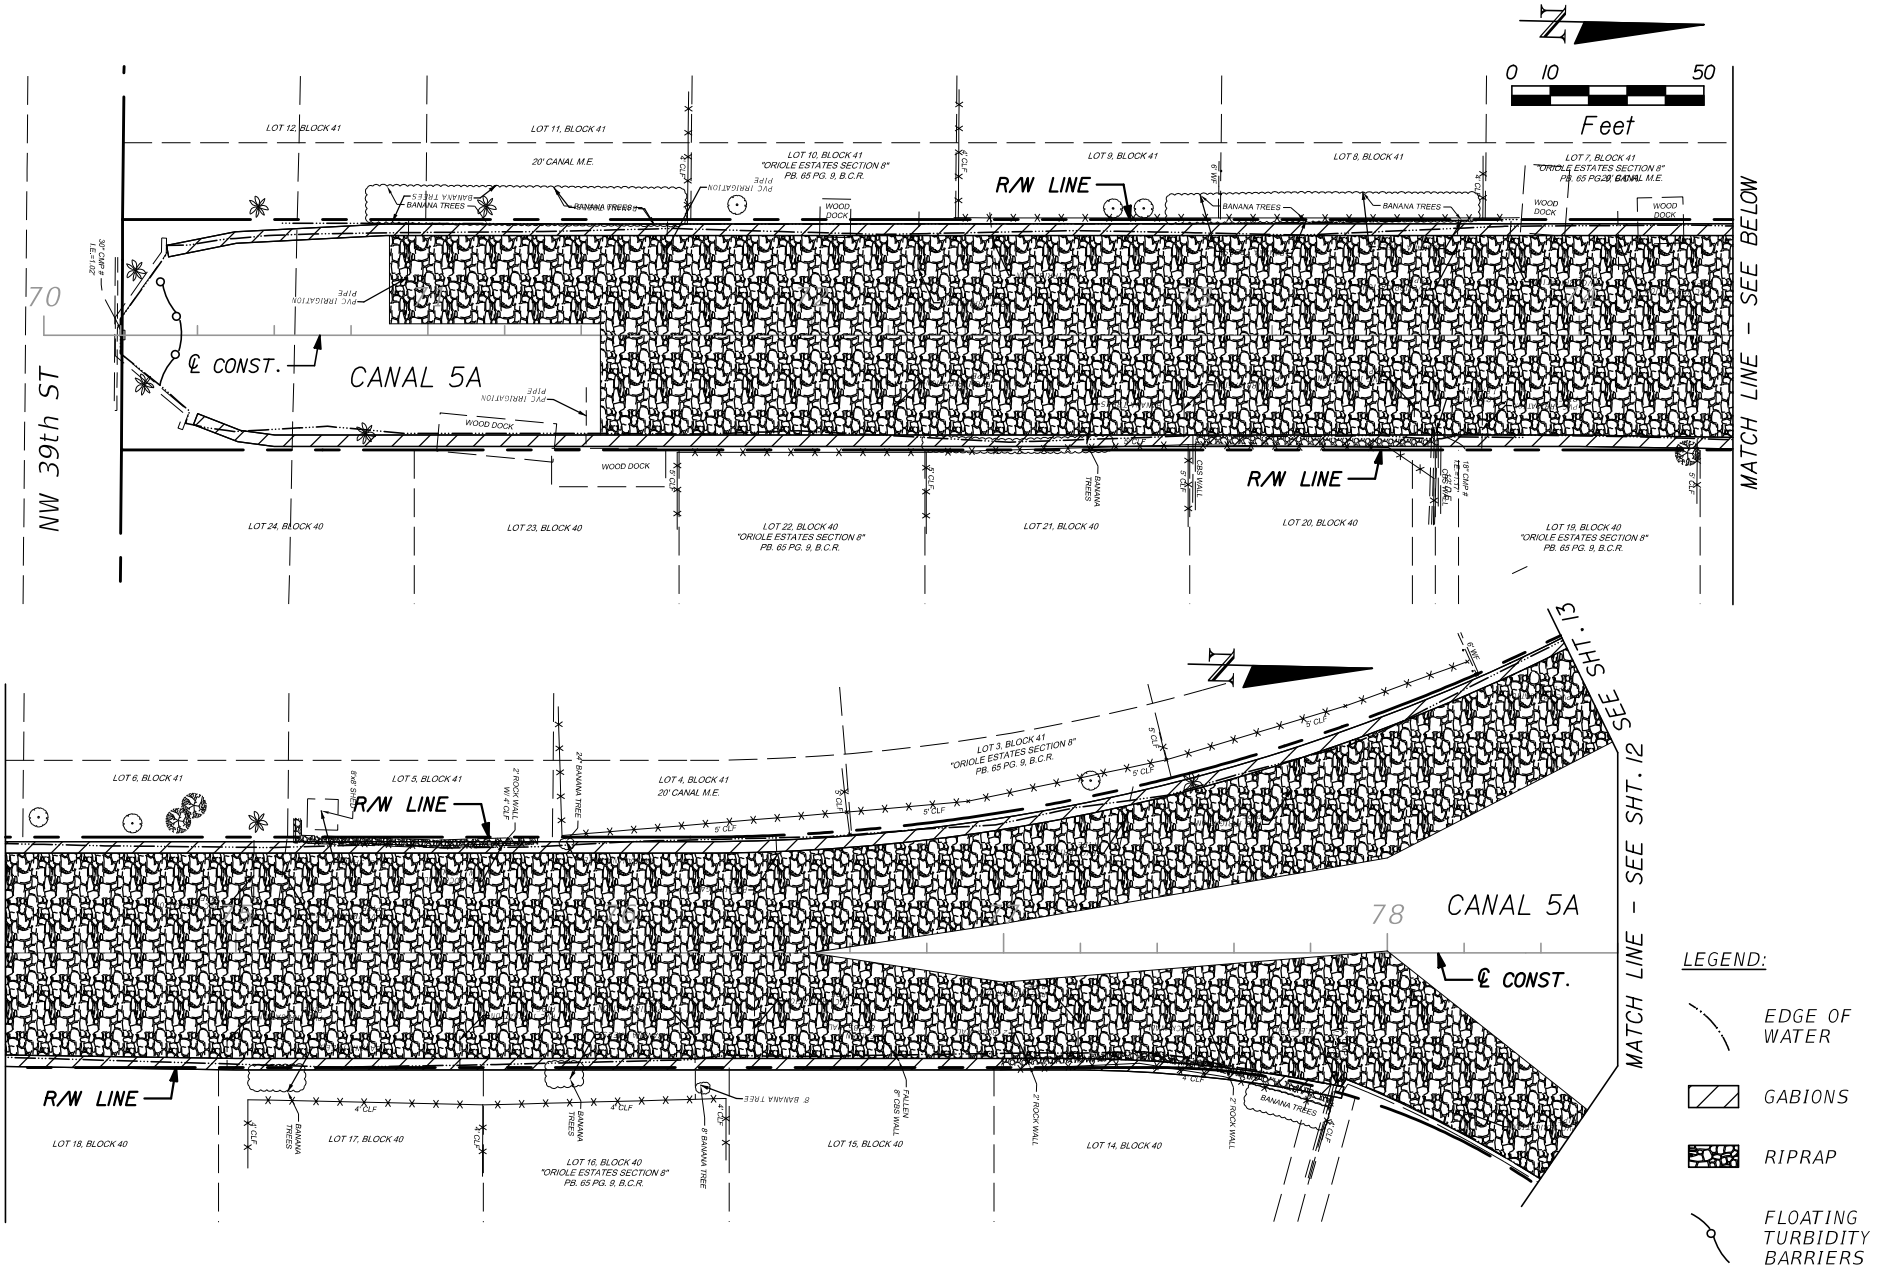


PROJECT DESCRIPTION	R.J. Behar & Company, Inc. Engineers • Planners 6861 S.W. 196 AVENUE, SUITE 302 PEMBROKE PINES, FL 33332 PAOLA RIVEROS, P.E. LICENCE NO. 74249 CERTIFICATE OF AUTHORIZATION NO. 00008365	COUNTY: BROWARD Lauderdale Lakes
CANAL BANK STABILIZATION		PROJECT No: 15076
TWP: T-49-S RNG: R-42-E		CANAL 5A SHEET 11 OF 90
SECTION: S-19		COE PERMIT WMD PERMIT DATE: 04/07/2016

F:\15076_LauderdaleCanalBankResto\CADD\Permits\SEC5A-planrd01.dgn 4/7/2016 1:50:51 PM hsegura

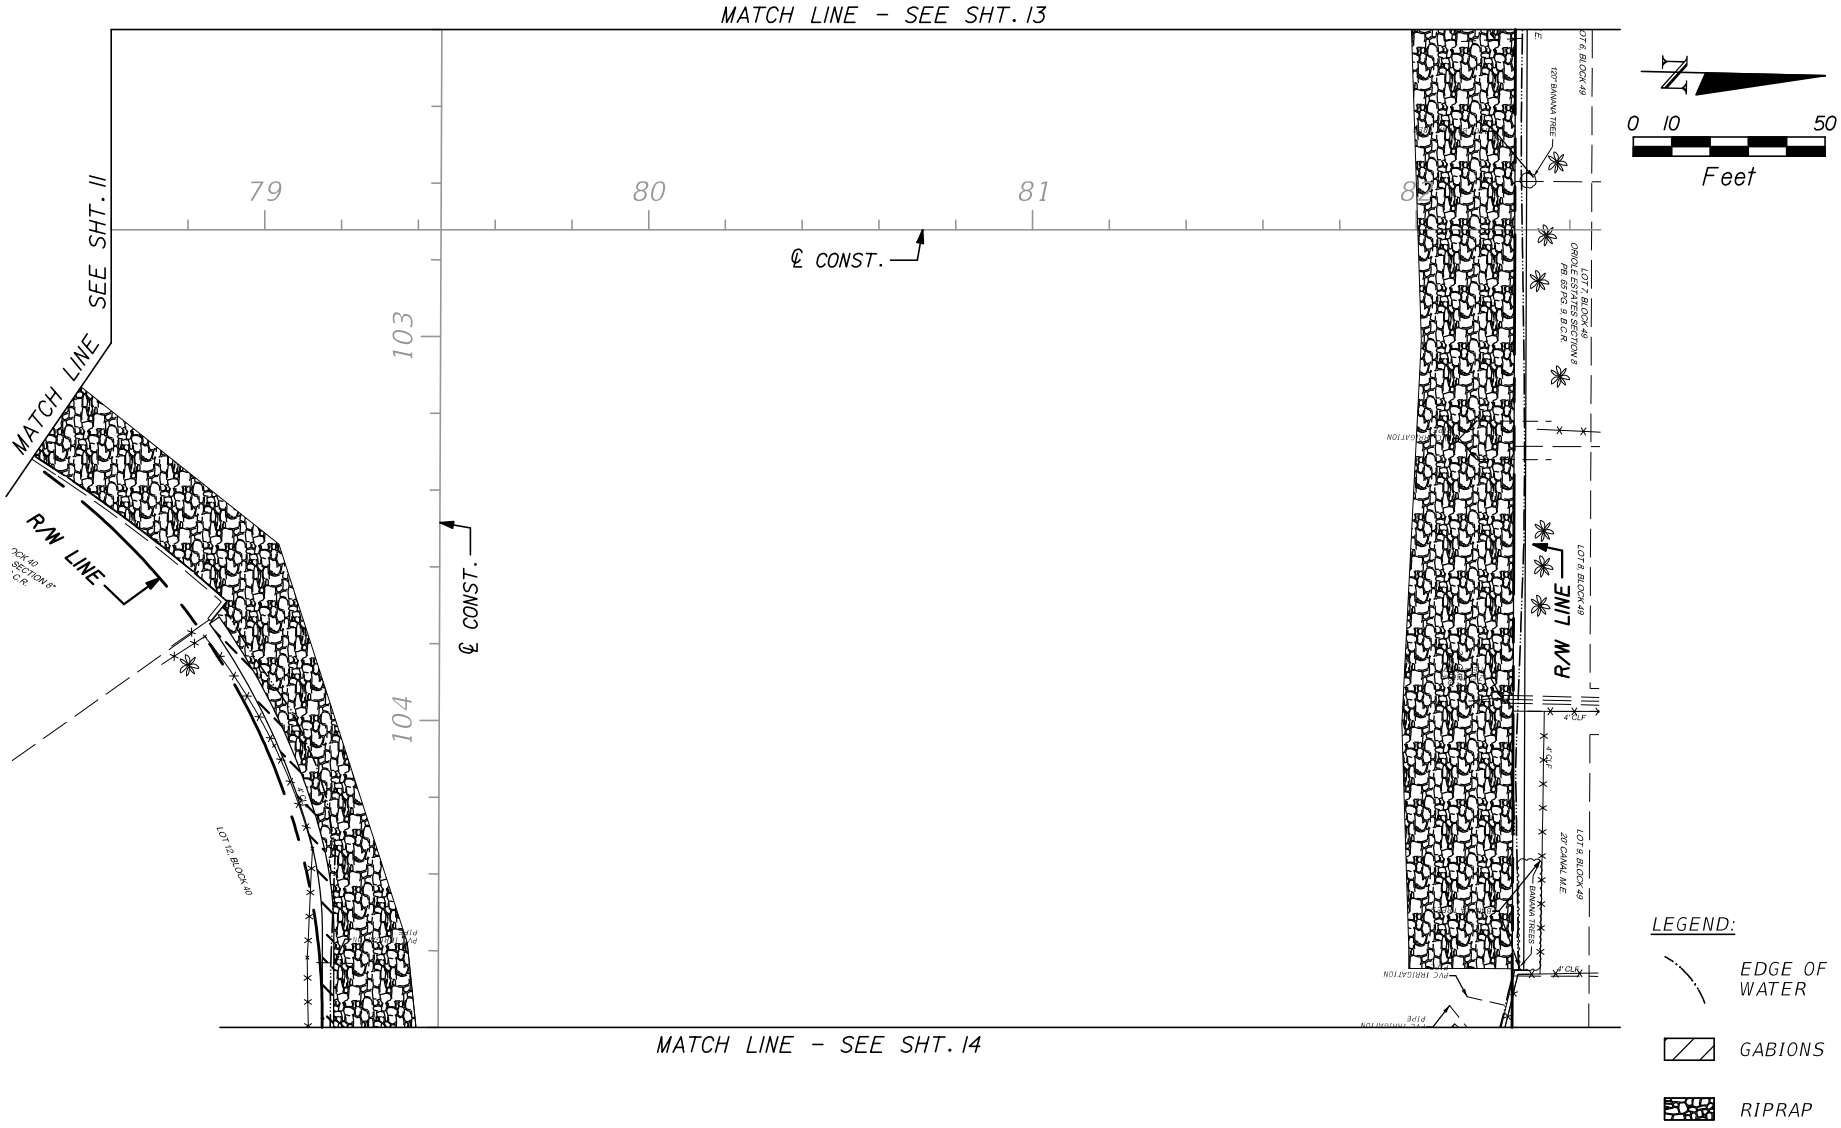


PROJECT DESCRIPTION	R.J. Behar & Company, Inc.	COUNTY: BROWARD	PROJECT No: 15076
CANAL BANK STABILIZATION	Engineers • Planners	Lauderdale Lakes	
TWP: T-49-S RNG: R-42-E	6861 S.W. 196 AVENUE, SUITE 302 PEMBROKE PINES, FL 33332 PAOLA RIVEROS, P.E. LICENCE NO. 74249 CERTIFICATE OF AUTHORIZATION NO. 00008365	CANAL 5A	SHEET 12 OF 90
SECTION: S-19		COE PERMIT / WMD PERMIT	DATE: 04/07/2016

F:\15076_LauderdaleCanalBankResto\CADD\Permits\SEC5A-planrd02.dgn 4/7/2016 1:51:55 PM hsegura

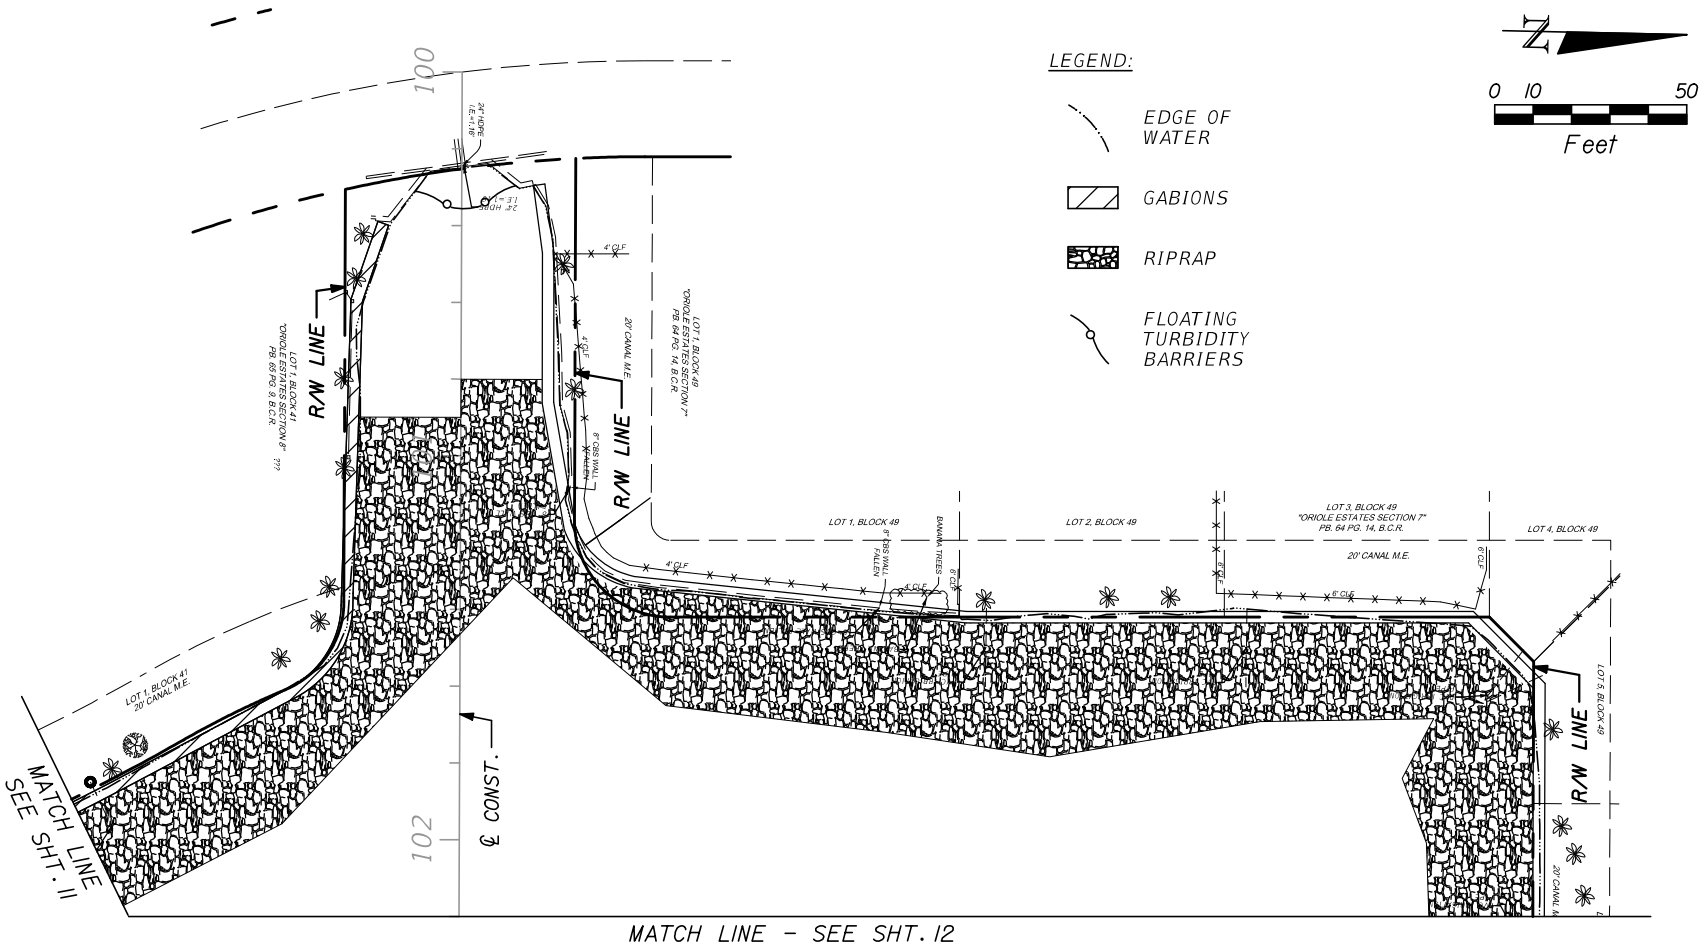


PROJECT DESCRIPTION	R.J. Behar & Company, Inc.	COUNTY: BROWARD	PROJECT No: 15076
CANAL BANK STABILIZATION	Engineers • Planners	Lauderdale Lakes	
TWP: T-49-S RNG: R-42-E	6861 S.W. 196 AVENUE, SUITE 302 PEMBROKE PINES, FL 33332 PAOLA RIVEROS, P.E. LICENCE NO. 74249 CERTIFICATE OF AUTHORIZATION NO. 00008365	CANAL 5A	SHEET 13 OF 90
SECTION: S-19		COE PERMIT / WMD PERMIT	DATE: 04/07/2016

F:\15076_LauderdaleCanalBankResto\CADD\Permits\SEC5A-planrd03.dgn 4/7/2016 1:53:27 PM hsegura

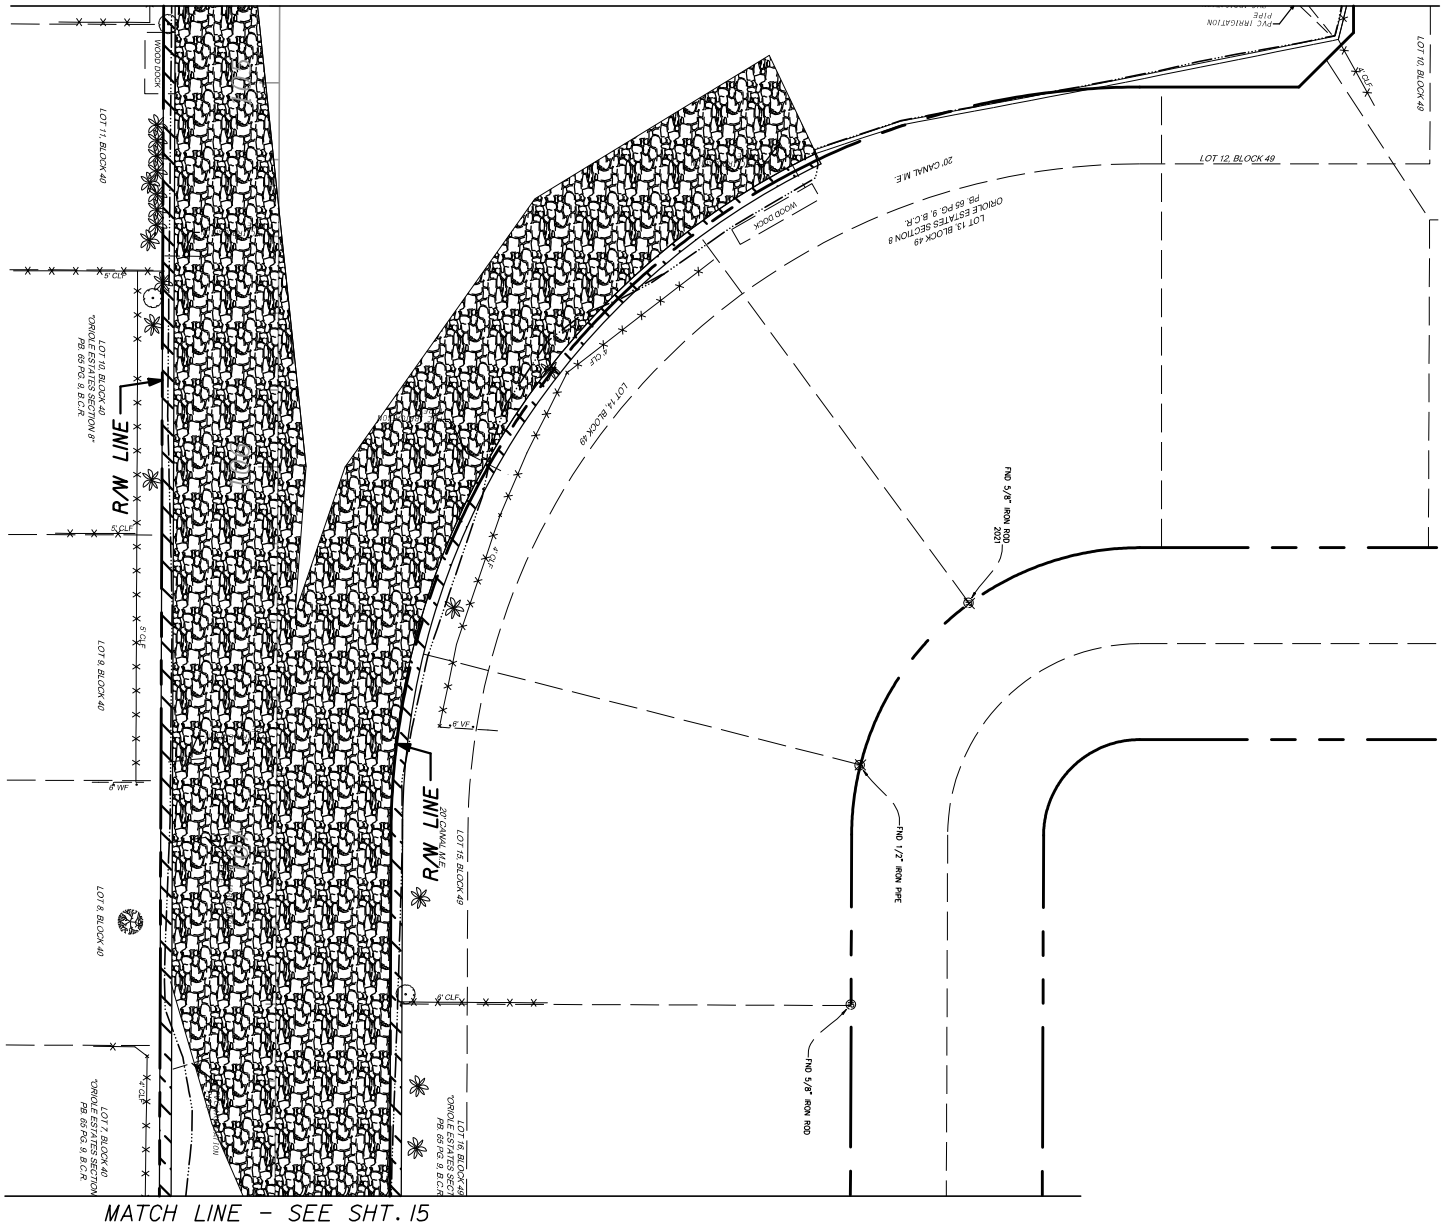

PROJECT DESCRIPTION	R.J. Behar & Company, Inc. Engineers • Planners 6861 S.W. 196 AVENUE, SUITE 302 PEMBROKE PINES, FL 33332 PAOLA RIVEROS, P.E. LICENCE NO. 74249 CERTIFICATE OF AUTHORIZATION NO. 00008365	COUNTY: BROWARD Lauderdale Lakes
CANAL BANK STABILIZATION		PROJECT No: 15076
TWP: T-49-S RNG: R-42-E		CANAL 5A / SHEET 14 OF 90
SECTION: S-19		COE PERMIT / WMD PERMIT / DATE: 04/07/2016

F:\15076_LauderdaleCanalBankResto\CADD\Permits\SEC5A-planrd04.dgn 4/7/2016 1:54:24 PM hsegura

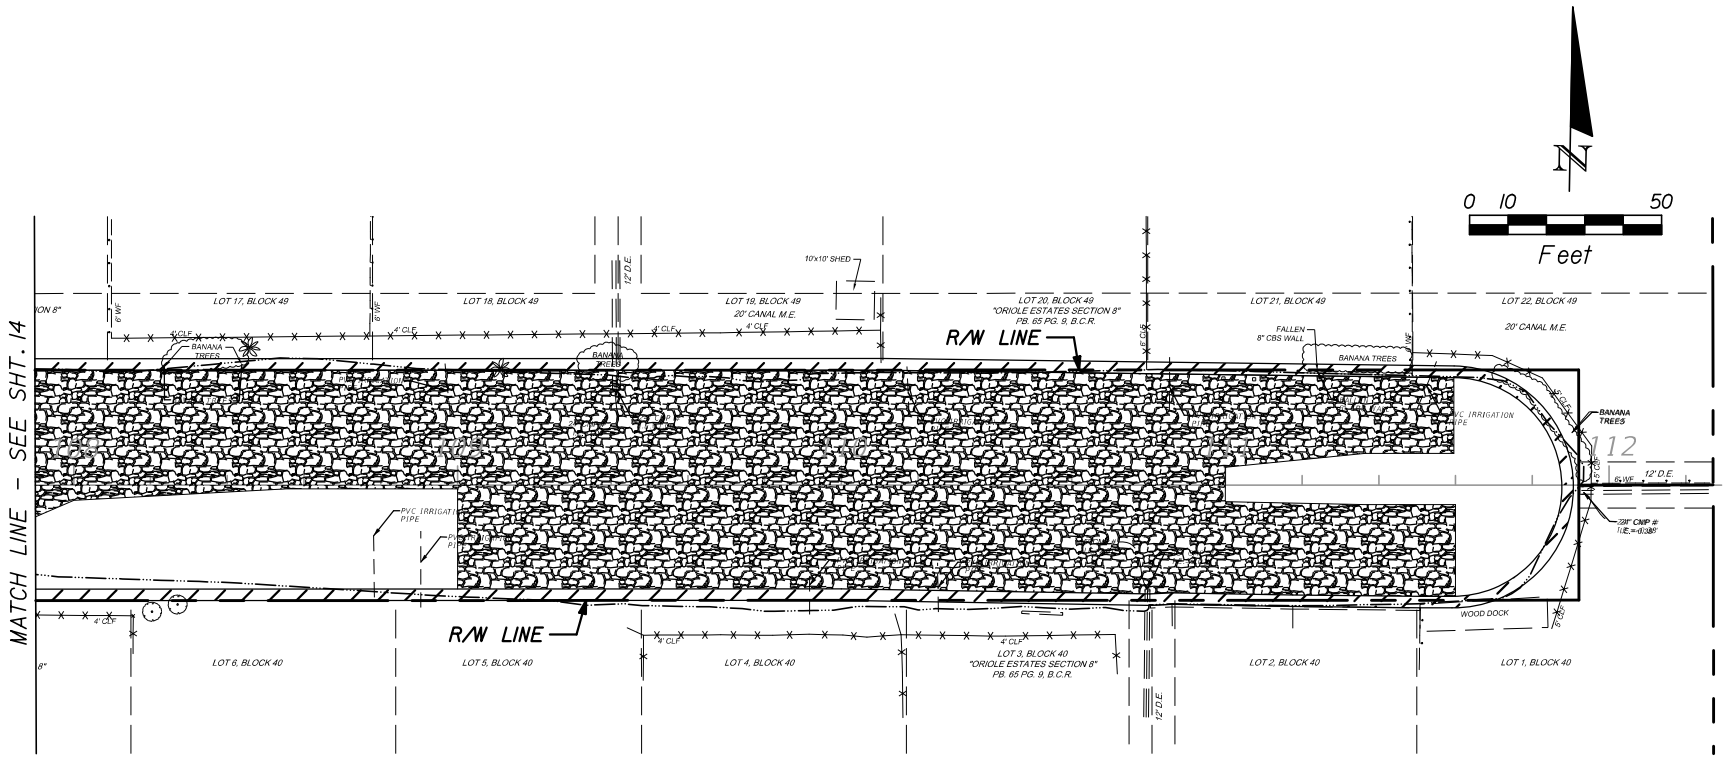

LEGEND:


EDGE OF WATER

GABIONS

RIPRAP


PROJECT DESCRIPTION	R.J. Behar & Company, Inc.	COUNTY: BROWARD	PROJECT No: 15076
CANAL BANK STABILIZATION	Engineers • Planners	Lauderdale Lakes	
TWP: T-49-S RNG: R-42-E	6861 S.W. 196 AVENUE, SUITE 302 PEMBROKE PINES, FL 33332 PAOLA RIVEROS, P.E. LICENCE NO. 74249 CERTIFICATE OF AUTHORIZATION NO. 00008365	CANAL 5A	SHEET 15 OF 90
SECTION: S-19		COE PERMIT / WMD PERMIT	DATE: 04/07/2016

F:\15076_LauderdaleCanalBankResto\CADD\Permits\SEC5A-planrd05.dgn 4/7/2016 1:55:13 PM hsegura

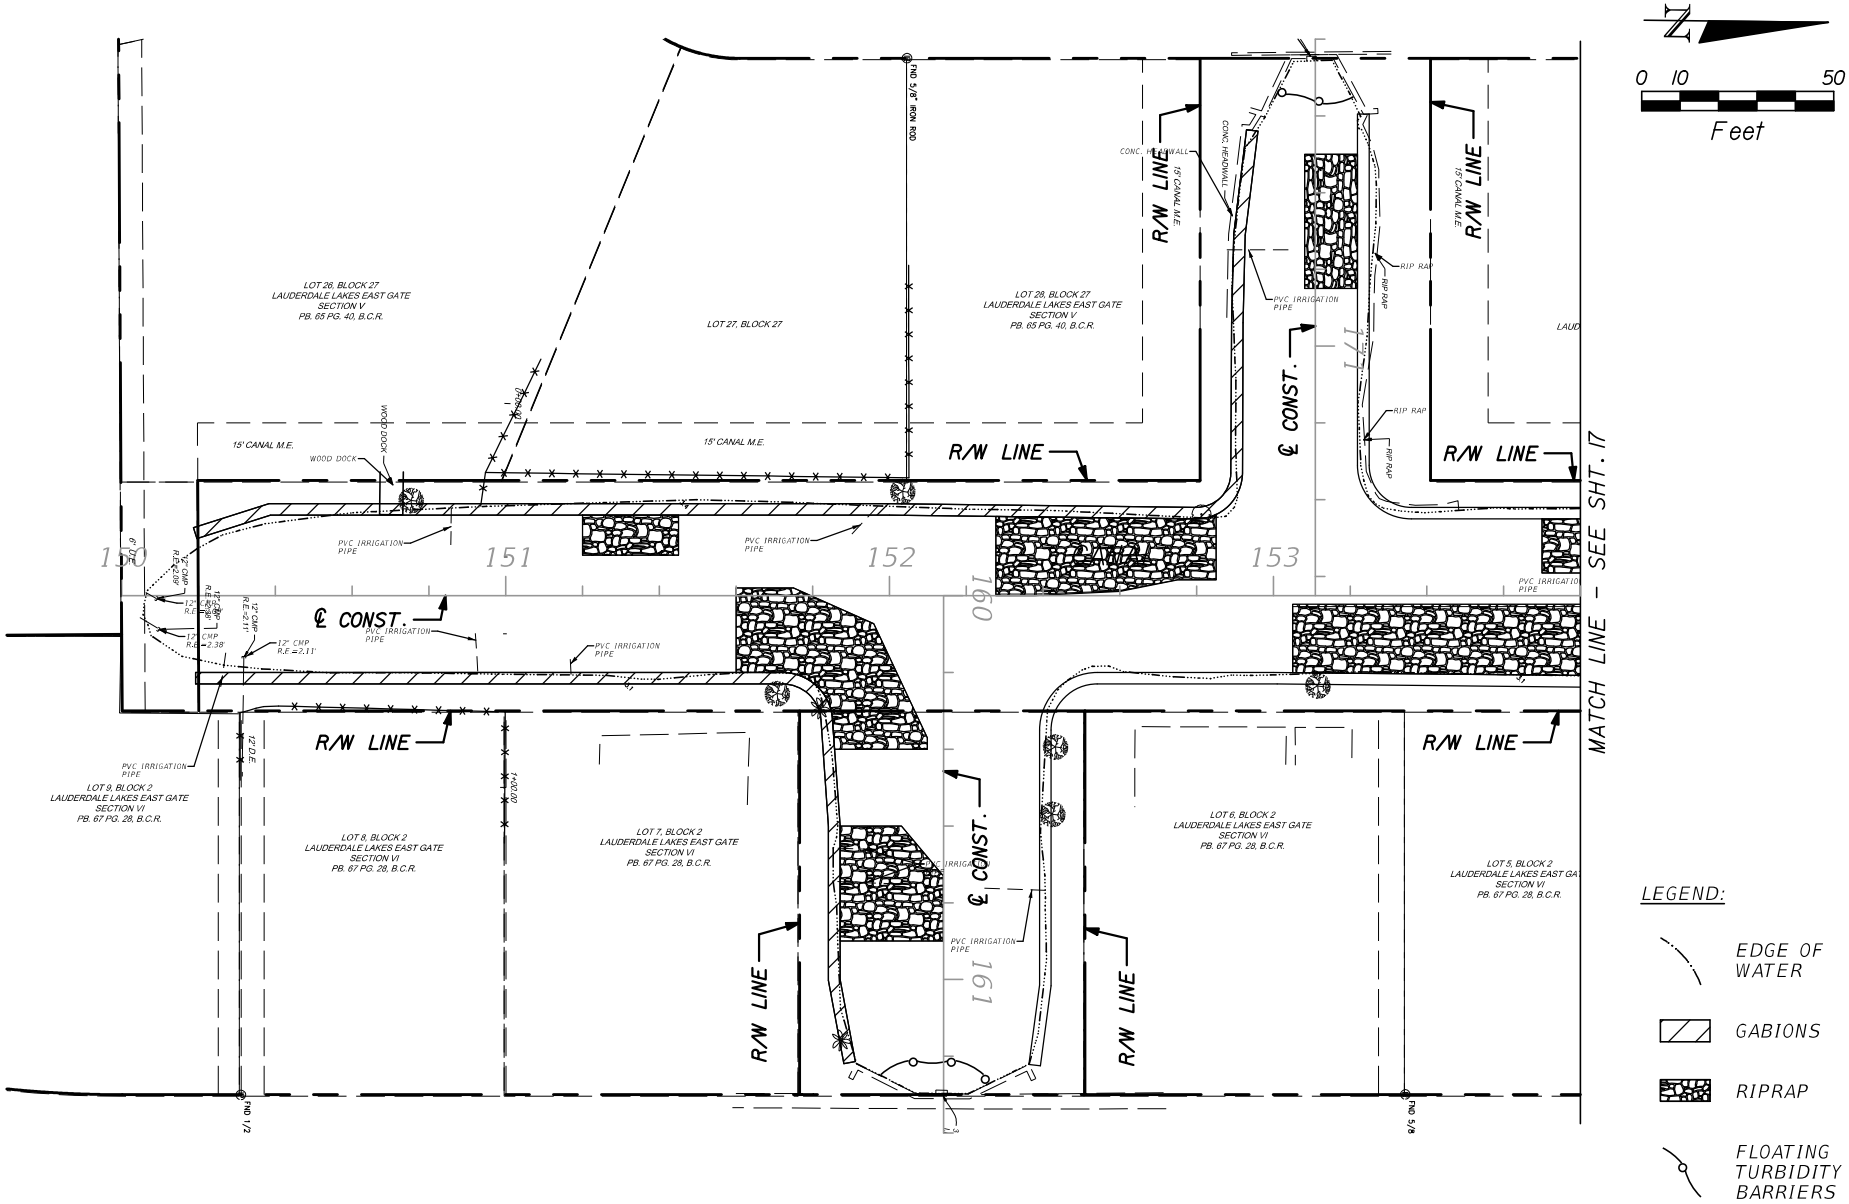


PROJECT DESCRIPTION	R.J. Behar & Company, Inc. Engineers • Planners 6861 S.W. 196 AVENUE, SUITE 302 PEMBROKE PINES, FL 33332 PAOLA RIVEROS, P.E. LICENCE NO. 74249 CERTIFICATE OF AUTHORIZATION NO. 00008365	COUNTY: BROWARD Lauderdale Lakes
CANAL BANK STABILIZATION		PROJECT No: 15076
TWP: T-49-S RNG: R-42-E		CANAL 6 / SHEET 16 OF 90
SECTION: S-30		COE PERMIT / WMD PERMIT / DATE: 04/07/2016

F:\15076_LauderdaleCanalBankResto\CADD\Permits\SEC6-planrd01.dgn 4/7/2016 1:56:26 PM hsegura

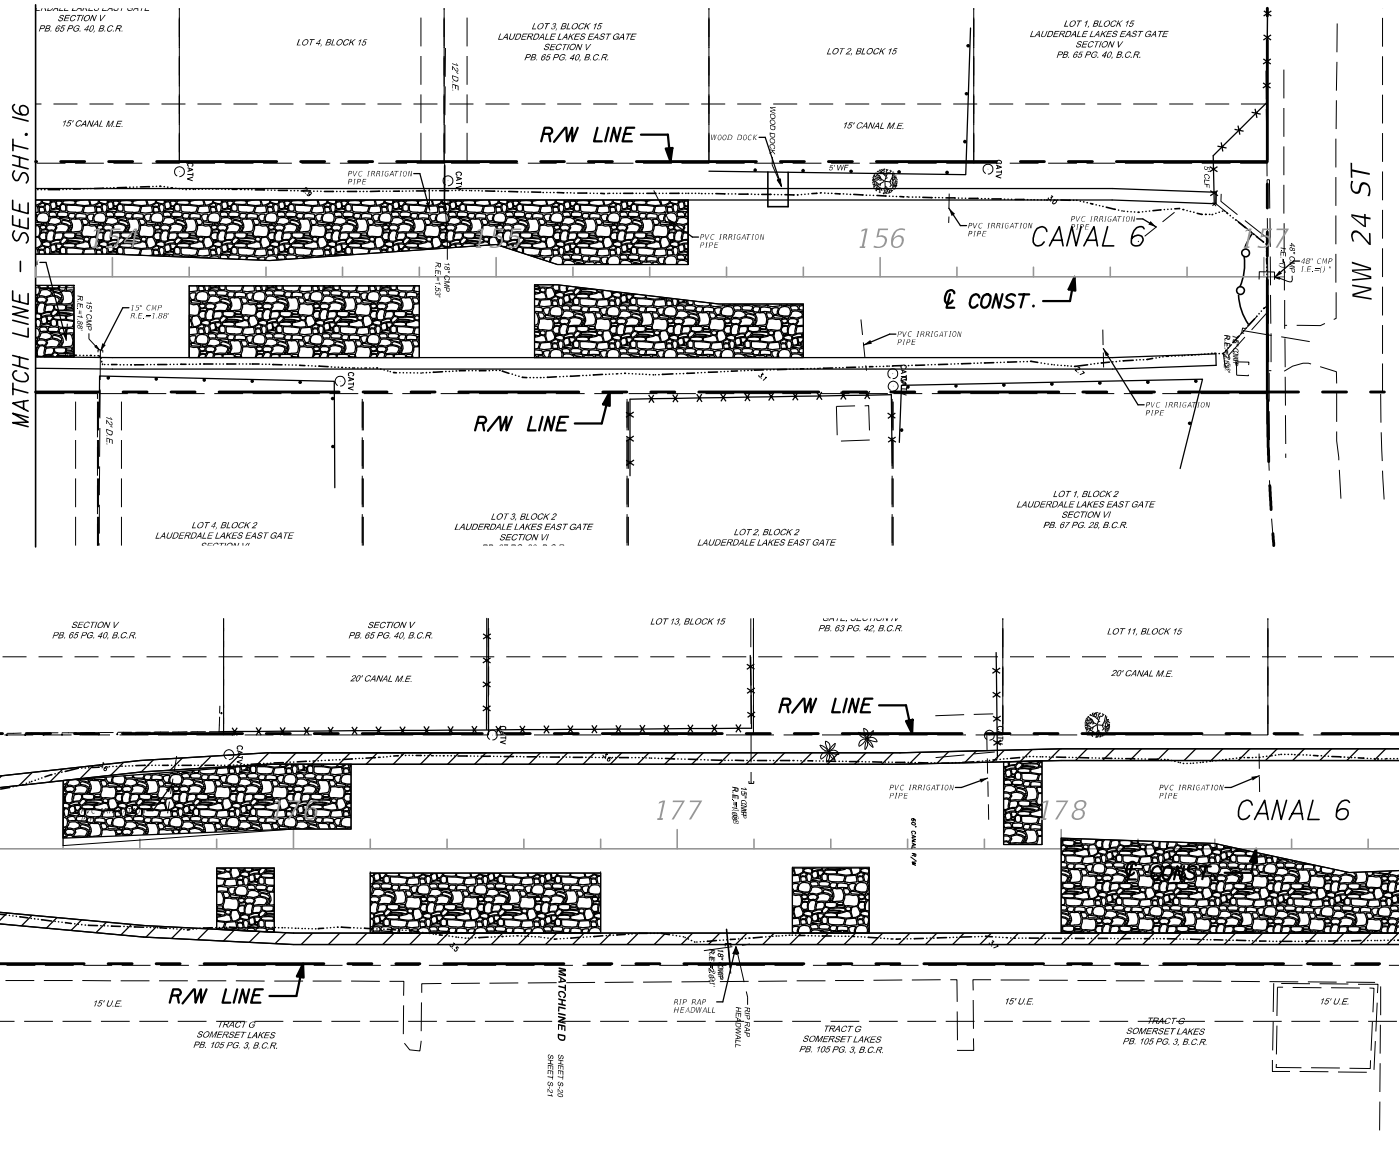


PROJECT DESCRIPTION	R.J. Behar & Company, Inc.	COUNTY: BROWARD	PROJECT No: 15076
CANAL BANK STABILIZATION	Engineers • Planners	Lauderdale Lakes	CANAL 6 / SHEET 17 OF 90
TWP: T-49-S RNG: R-42-E	6861 S.W. 196 AVENUE, SUITE 302 PEMBROKE PINES, FL 33332 PAOLA RIVEROS, P.E. LICENCE NO. 74249 CERTIFICATE OF AUTHORIZATION NO. 00008365	COE PERMIT / WMD PERMIT	DATE: 04/07/2016
SECTION: S-30			

F:\15076_LauderdaleCanalBankResto\CADD\Permits\SEC6-planrd02.dgn 4/7/2016 1:57:07 PM hsegura

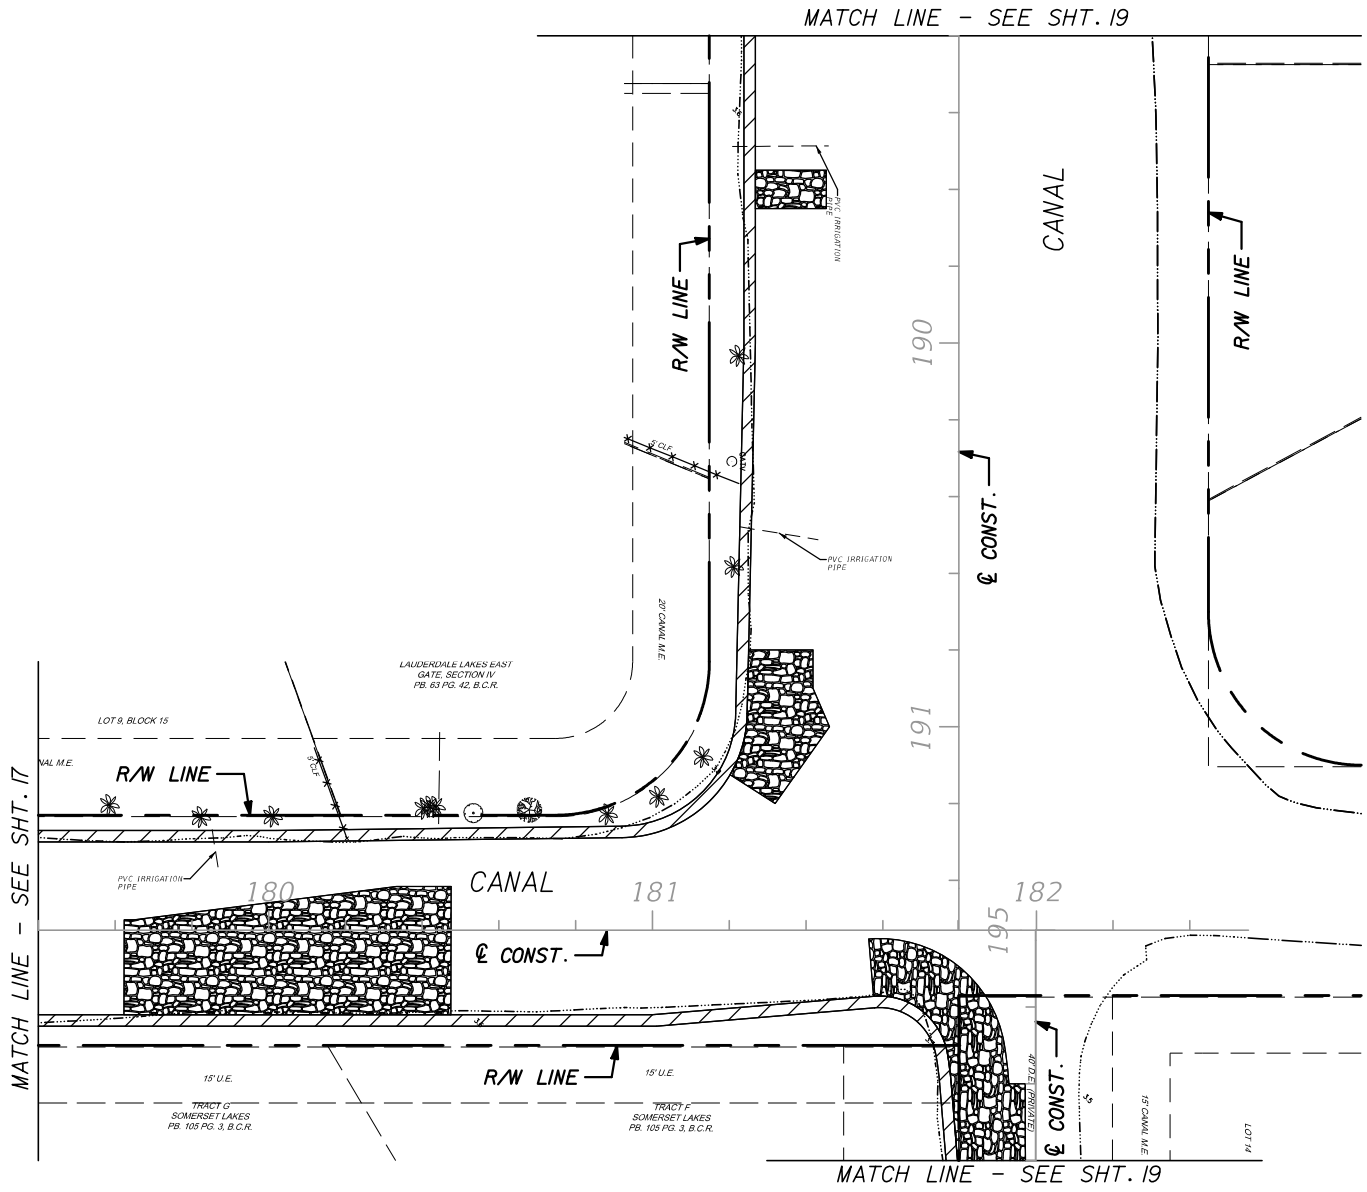

PROJECT DESCRIPTION	R.J. Behar & Company, Inc.	COUNTY: BROWARD	PROJECT No: 15076
CANAL BANK STABILIZATION	Engineers • Planners	Lauderdale Lakes	
TWP: T-49-S RNG: R-42-E	6861 S.W. 196 AVENUE, SUITE 302 PEMBROKE PINES, FL 33332 PAOLA RIVEROS, P.E. LICENCE NO. 74249 CERTIFICATE OF AUTHORIZATION NO. 00008365	CANAL 6	SHEET 18 OF 90
SECTION: S-30		COE PERMIT / WMD PERMIT	DATE: 04/07/2016


F:\15076_LauderdaleCanalBankResto\CADD\Permits\SEC6-plnrd03.dgn 4/7/2016 1:57:50 PM hsegura

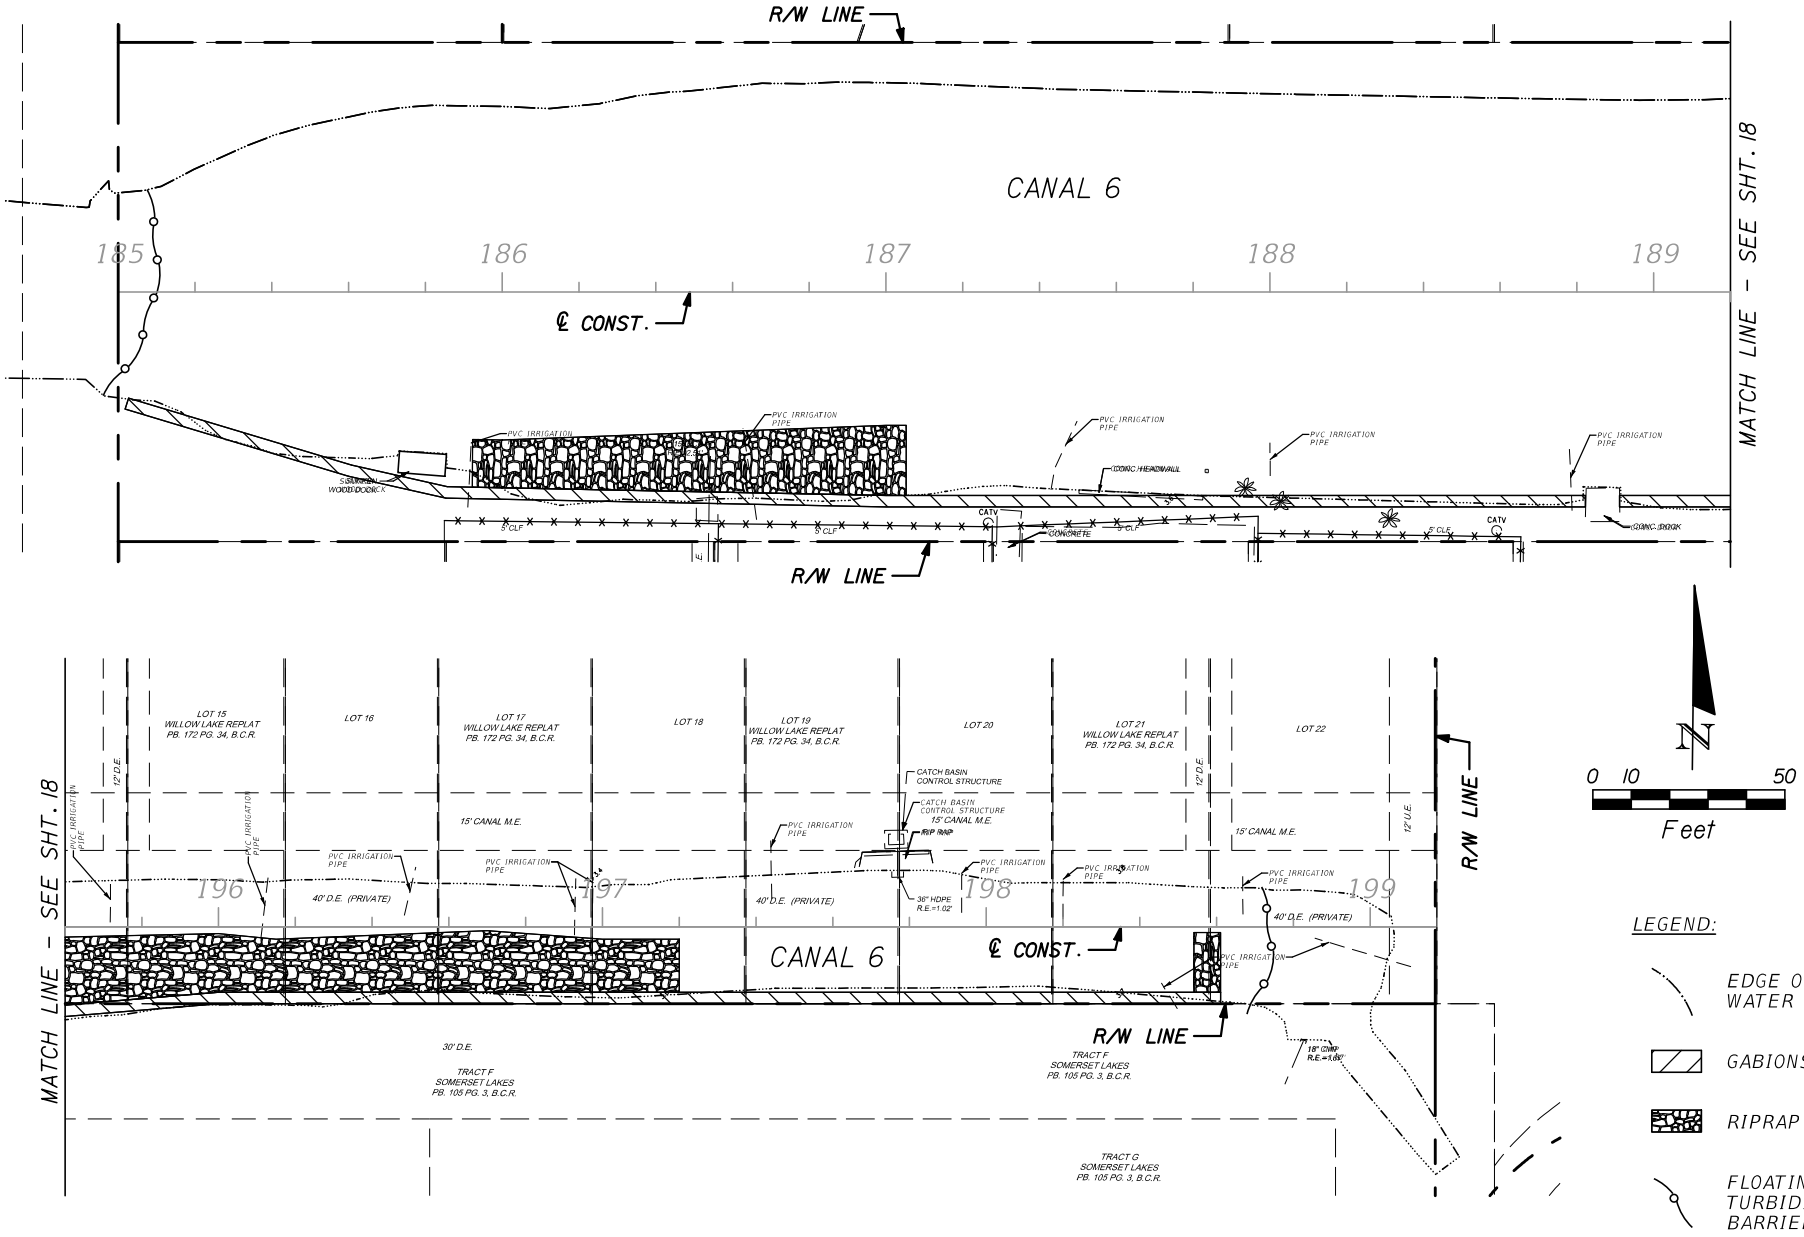



PROJECT DESCRIPTION	R.J. Behar & Company, Inc.	COUNTY: BROWARD
CANAL BANK STABILIZATION	Engineers • Planners	PROJECT No: 15076
TWP: T-49-S RNG: R-42-E	6861 S.W. 196 AVENUE, SUITE 302 PEMBROKE PINES, FL 33332	CANAL 6 / SHEET 19 OF 90
SECTION: S-30	PAOLA RIVEROS, P.E. LICENCE NO. 74249 CERTIFICATE OF AUTHORIZATION NO. 00008365	COE PERMIT / WMD PERMIT / DATE: 04/07/2016

Lauderdale Lakes

F:\15076_LauderdaleCanalBankResto\CADD\Permits\SEC6-planrd04.dgn 4/7/2016 1:58:40 PM hsegura

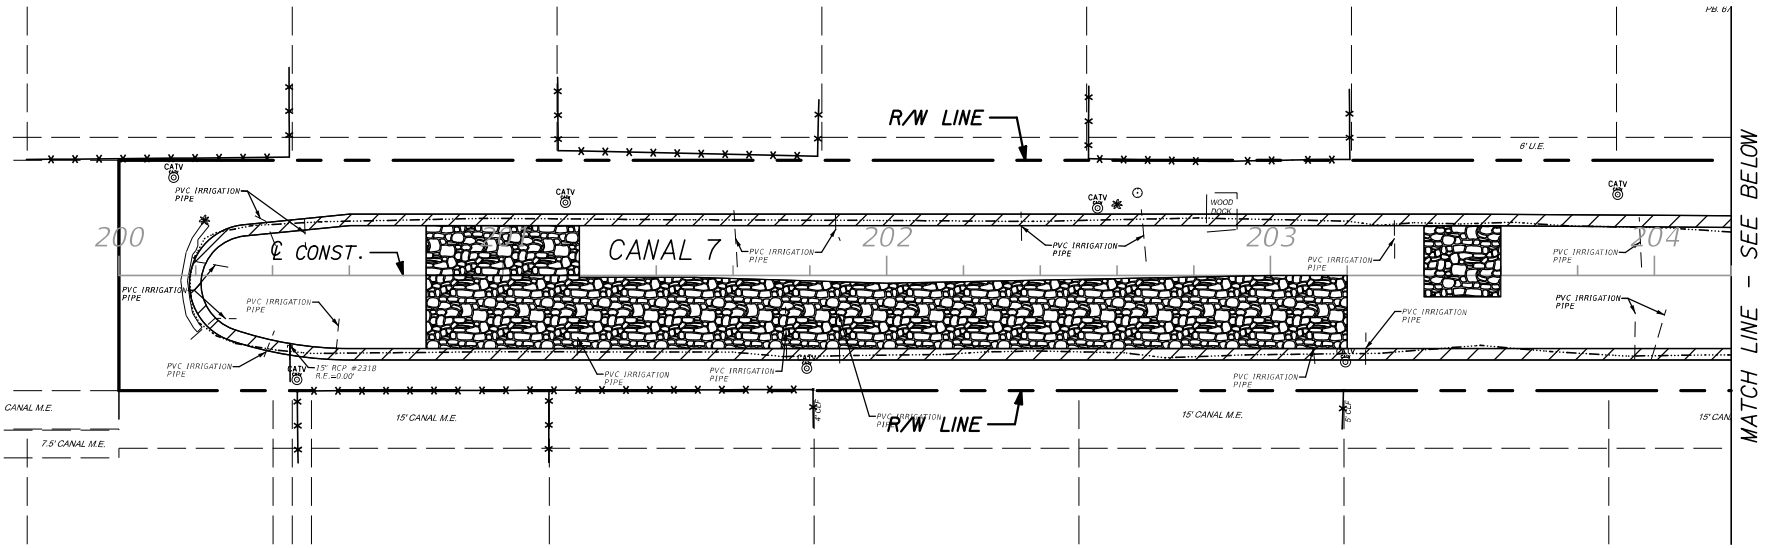

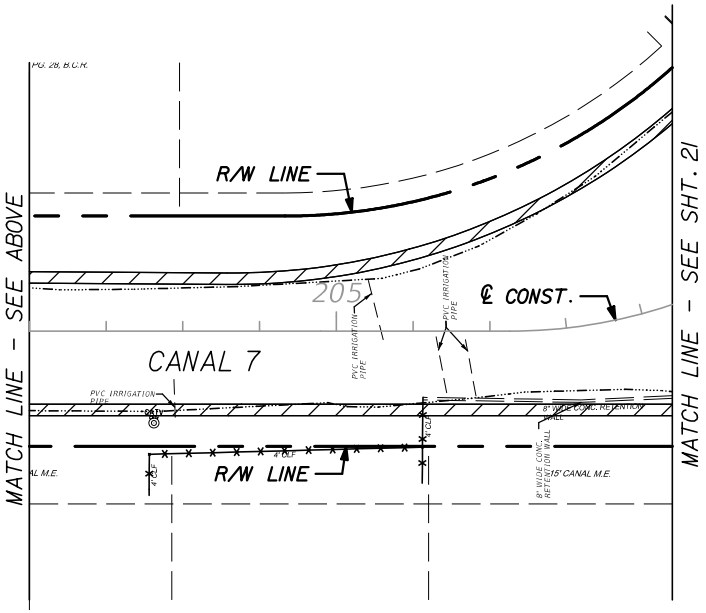

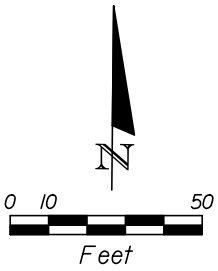


LEGEND:

- EDGE OF WATER
- GABIONS
- RIPRAP

PROJECT DESCRIPTION	R.J. Behar & Company, Inc. Engineers • Planners 6861 S.W. 196 AVENUE, SUITE 302 PEMBROKE PINES, FL 33332 PAOLA RIVEROS, P.E. LICENCE NO. 74249 CERTIFICATE OF AUTHORIZATION NO. 00008365	COUNTY: BROWARD Lauderdale Lakes
CANAL BANK STABILIZATION		PROJECT No: 15076
TWP: T-49-S RNG: R-42-E		CANAL 7 / SHEET 20 OF 90
SECTION: S-30		COE PERMIT / WMD PERMIT / DATE: 04/07/2016


F:\15076_LauderdaleCanalBankResto\CADD\Permits\SEC7-planrd01.dgn 4/7/2016 2:12:09 PM hsegura

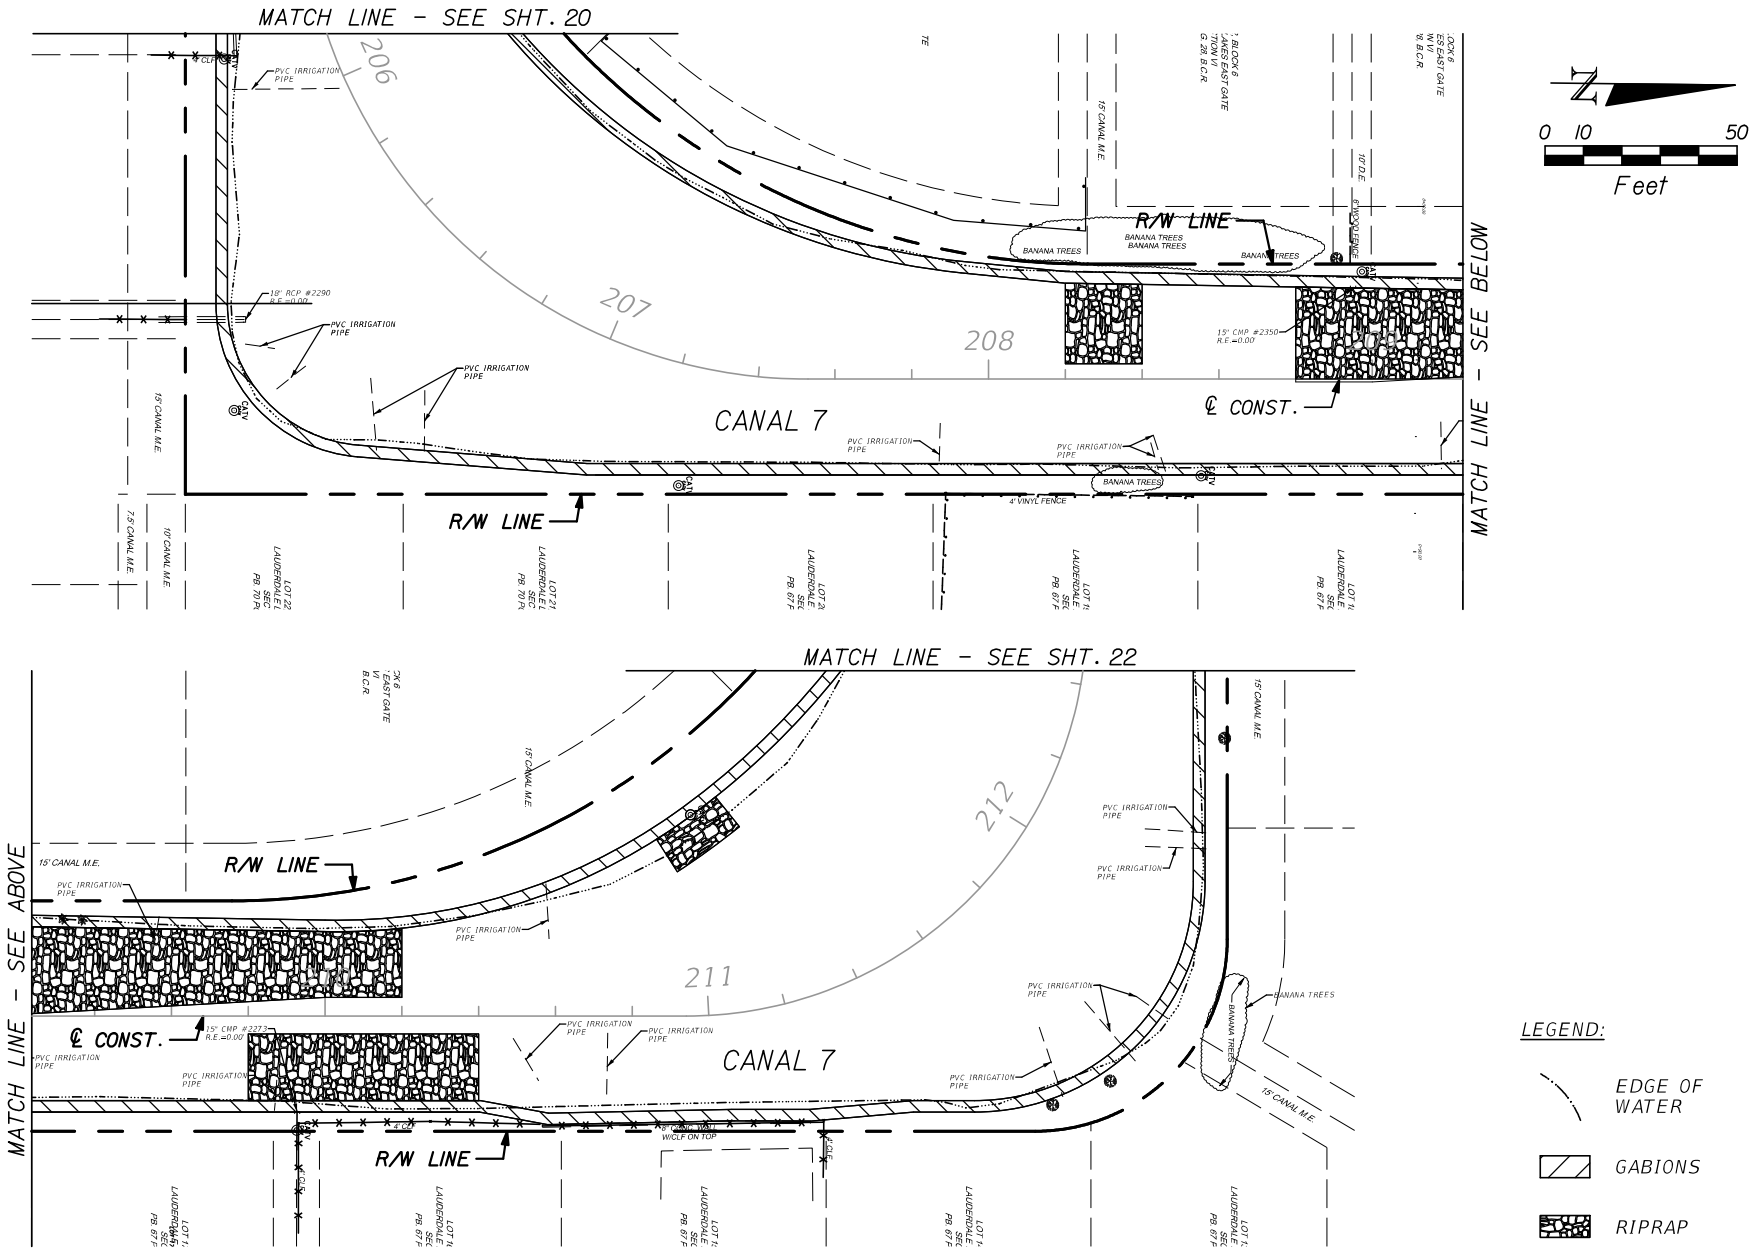

PROJECT DESCRIPTION	R.J. Behar & Company, Inc.	COUNTY: BROWARD
CANAL BANK STABILIZATION	Engineers • Planners	PROJECT No: 15076
TWP: T-49-S RNG: R-42-E	6861 S.W. 196 AVENUE, SUITE 302 PEMBROKE PINES, FL 33332 PAOLA RIVEROS, P.E. LICENCE NO. 74249 CERTIFICATE OF AUTHORIZATION NO. 00008365	CANAL 7 / SHEET 21 OF 90
SECTION: S-30		COE PERMIT / WMD PERMIT / DATE: 04/07/2016


Lauderdale Lakes

F:\15076_LauderdaleCanalBankResto\CADD\Permits\SEC7-planrd02.dgn 2:00:22 PM 4/7/2016 hsegura

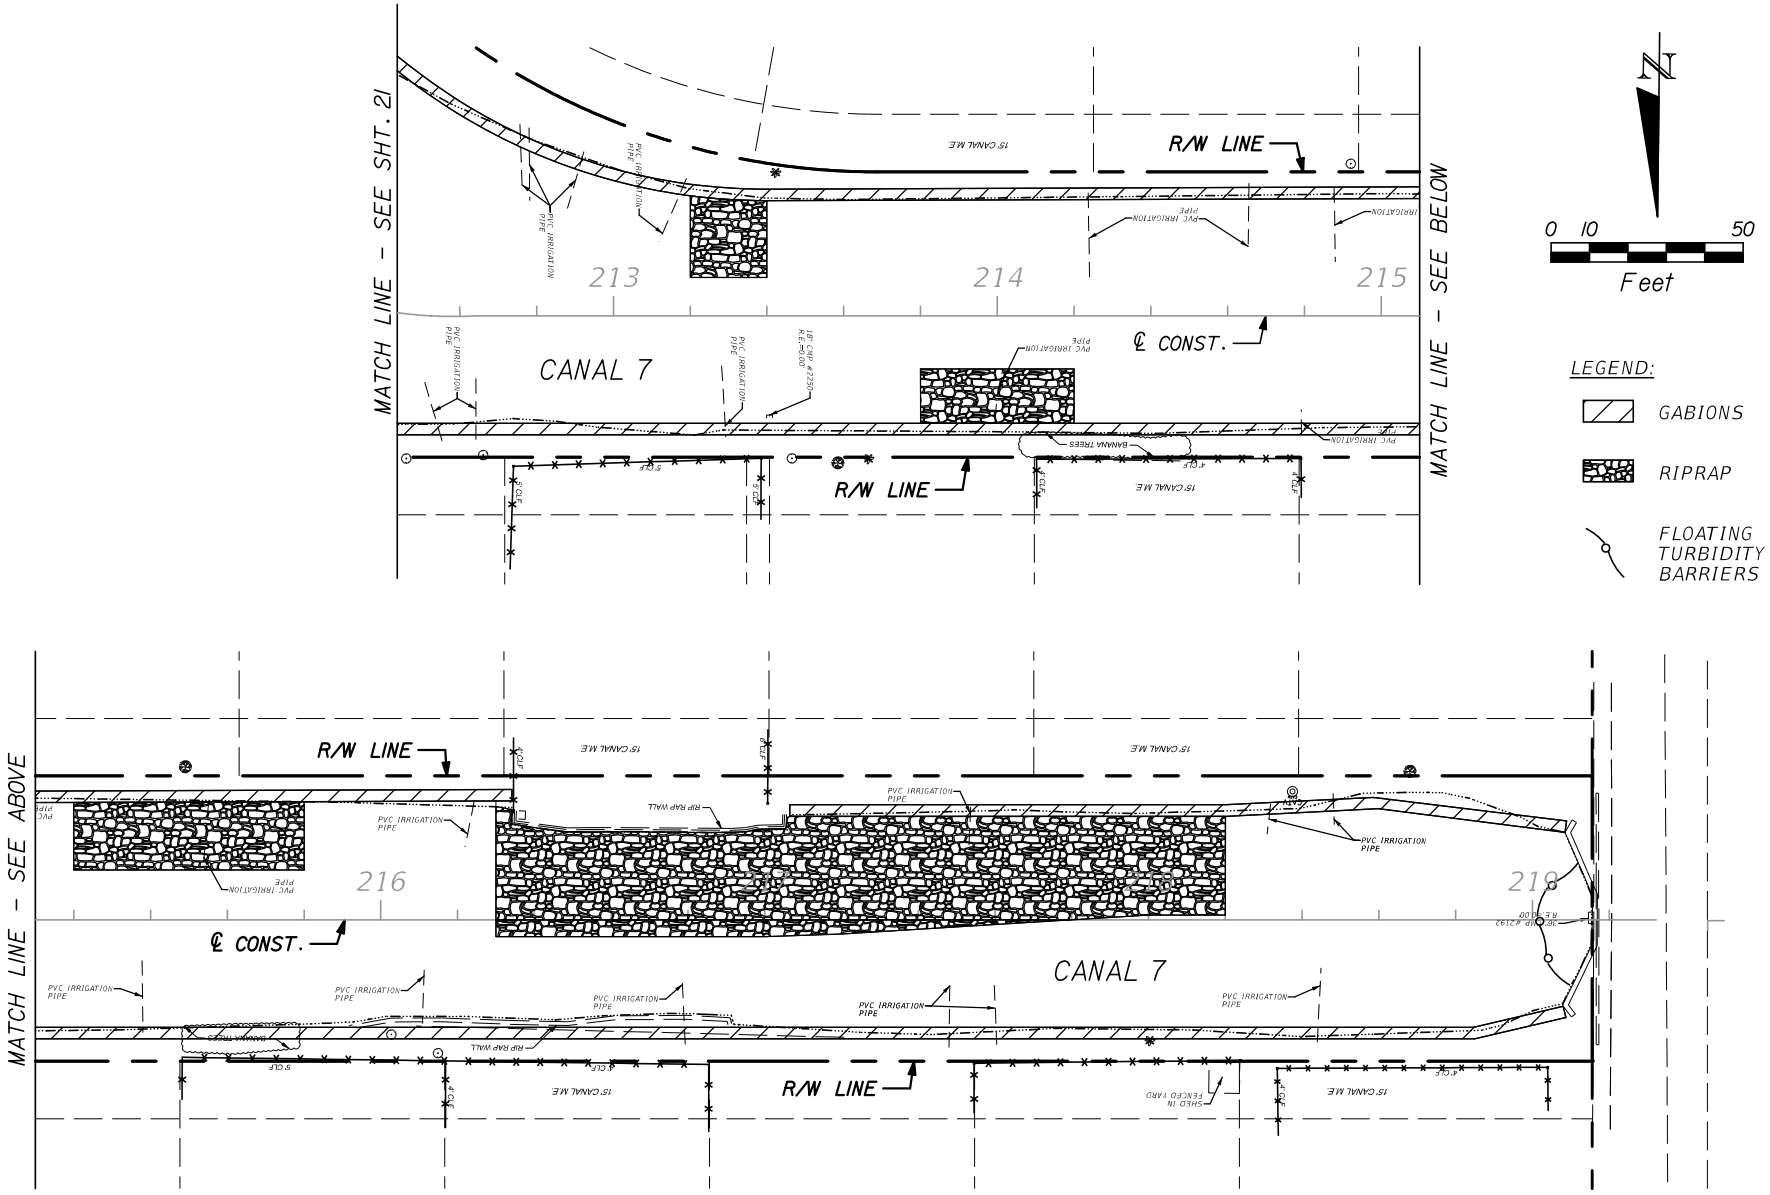

PROJECT DESCRIPTION	R.J. Behar & Company, Inc.	COUNTY: BROWARD
CANAL BANK STABILIZATION	Engineers • Planners	PROJECT No: 15076
TWP: T-49-S RNG: R-42-E	6861 S.W. 196 AVENUE, SUITE 302 PEMBROKE PINES, FL 33332 PAOLA RIVEROS, P.E. LICENCE NO. 74249 CERTIFICATE OF AUTHORIZATION NO. 00008365	Lauderdale Lakes CANAL 7 / SHEET 22 OF 90
SECTION: S-30		COE PERMIT / WMD PERMIT / DATE: 04/07/2016

4/7/2016 2:01:13 PM F:\15076_LauderdaleCanalBankResto\CADD\Permits\SEC7-planrd03.dgn hsegura

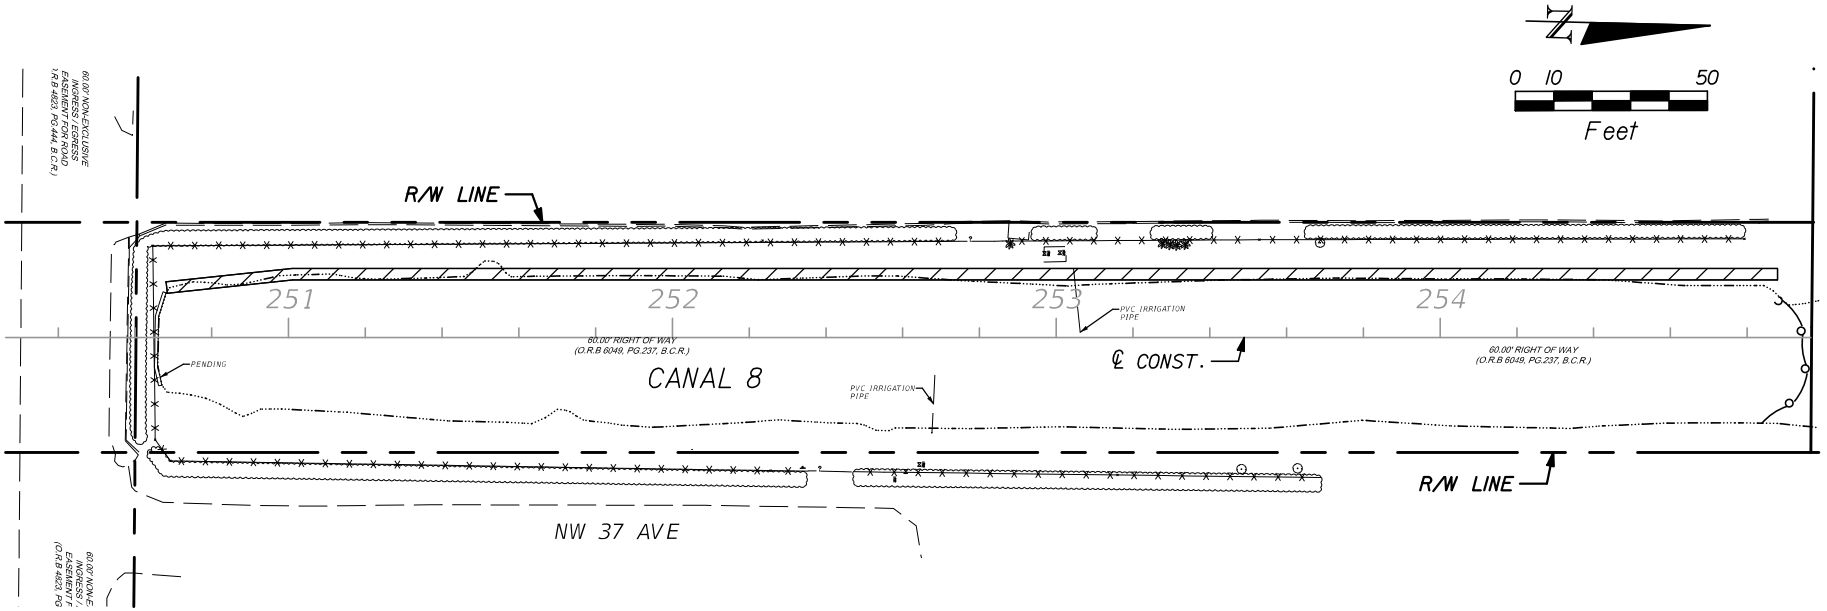


LEGEND:

- EDGE OF WATER
- GABIONS
- RIPRAP
- FLOATING TURBIDITY BARRIERS

PROJECT DESCRIPTION	R.J. Behar & Company, Inc.	COUNTY: BROWARD
CANAL BANK STABILIZATION	Engineers • Planners	PROJECT No: 15076
TWP: T-49-S RNG: R-42-E	6861 S.W. 196 AVENUE, SUITE 302 PEMBROKE PINES, FL 33332 PAOLA RIVEROS, P.E. LICENCE NO. 74249 CERTIFICATE OF AUTHORIZATION NO. 00008365	CANAL 8 SHEET 23 OF 90
SECTION: S-30		COE PERMIT WMD PERMIT DATE: 04/07/2016

Lauderdale Lakes


F:\15076_LauderdaleCanalBankResto\CADD\Permits\SEC8-planrd01.dgn 2:02:06 PM 4/7/2016 hsegura

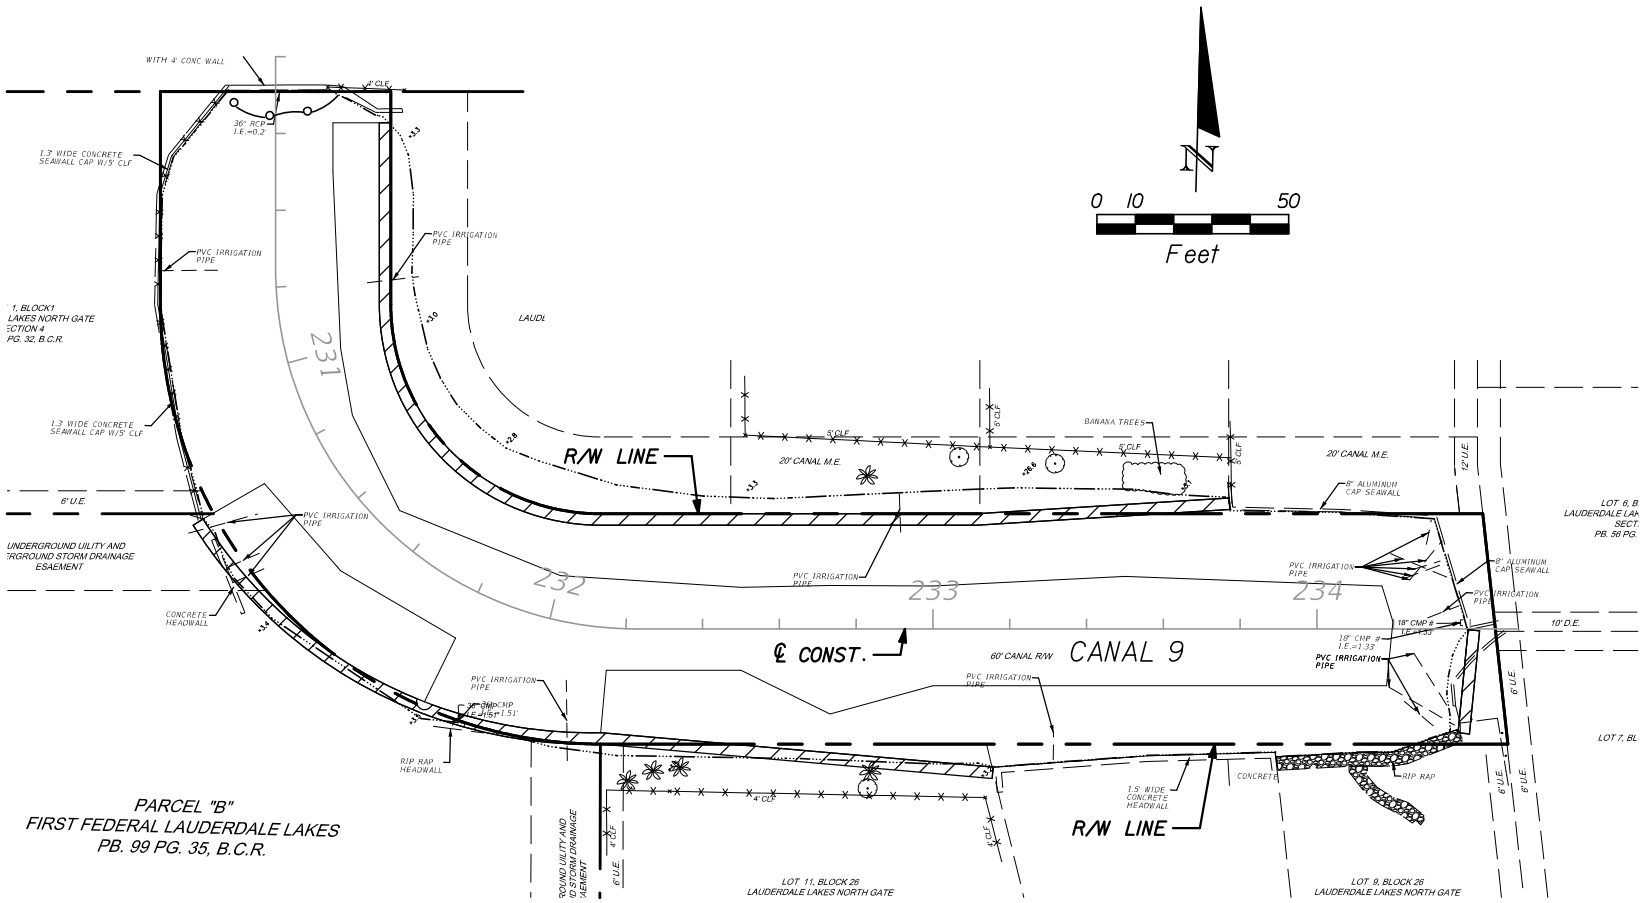

PROJECT DESCRIPTION	R.J. Behar & Company, Inc.	COUNTY: BROWARD
CANAL BANK STABILIZATION	Engineers • Planners	PROJECT No: 15076
TWP: T-49-S RNG: R-42-E	6861 S.W. 196 AVENUE, SUITE 302 PEMBROKE PINES, FL 33332	CANAL 9 / SHEET 24 OF 90
SECTION: S-19	PAOLA RIVEROS, P.E. LICENCE NO. 74249 CERTIFICATE OF AUTHORIZATION NO. 00008365	COE PERMIT / WMD PERMIT / DATE: 04/07/2016

Lauderdale Lakes

F:\15076_LauderdaleCanalBankResto\CADD\Permits\SEC9-planrd01.dgn 2:02:54 PM 4/7/2016 hsegura

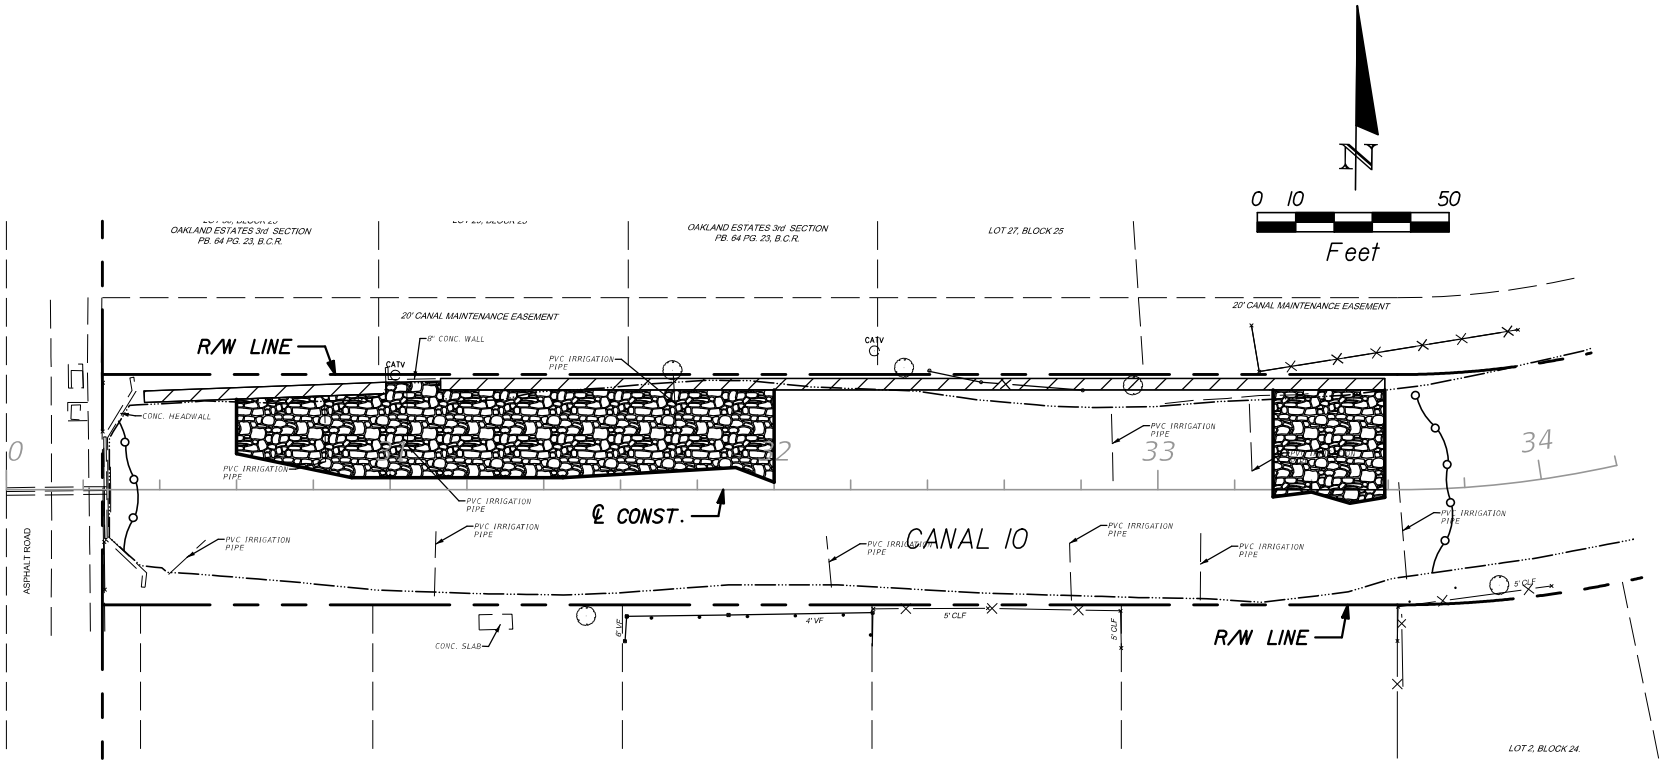

LEGEND:

- EDGE OF WATER
- GABIONS
- RIPRAP
- FLOATING TURBIDITY BARRIERS

PROJECT DESCRIPTION	R.J. Behar & Company, Inc.	COUNTY: BROWARD	PROJECT No: 15076
CANAL BANK STABILIZATION	Engineers • Planners	Lauderdale Lakes	CANAL 10 / SHEET 25 OF 90
TWP: T-49-S RNG: R-41-E	6861 S.W. 196 AVENUE, SUITE 302 PEMBROKE PINES, FL 33332 PAOLA RIVEROS, P.E. LICENCE NO. 74249 CERTIFICATE OF AUTHORIZATION NO. 00008365	COE PERMIT / WMD PERMIT	DATE: 04/07/2016
SECTION: S-24			

F:\15076_LauderdaleCanalBankResto\CADD\Permits\SEC10-plan1d01.dgn 4/7/2016 2:04:22 PM hsegura