JACKSONVILLE HARBOR, FLORIDA
TEN (10) HOT SPOT SHOAL AREAS
3RD QUARTER EXAM SURVEY FY15

LOCATION MAP

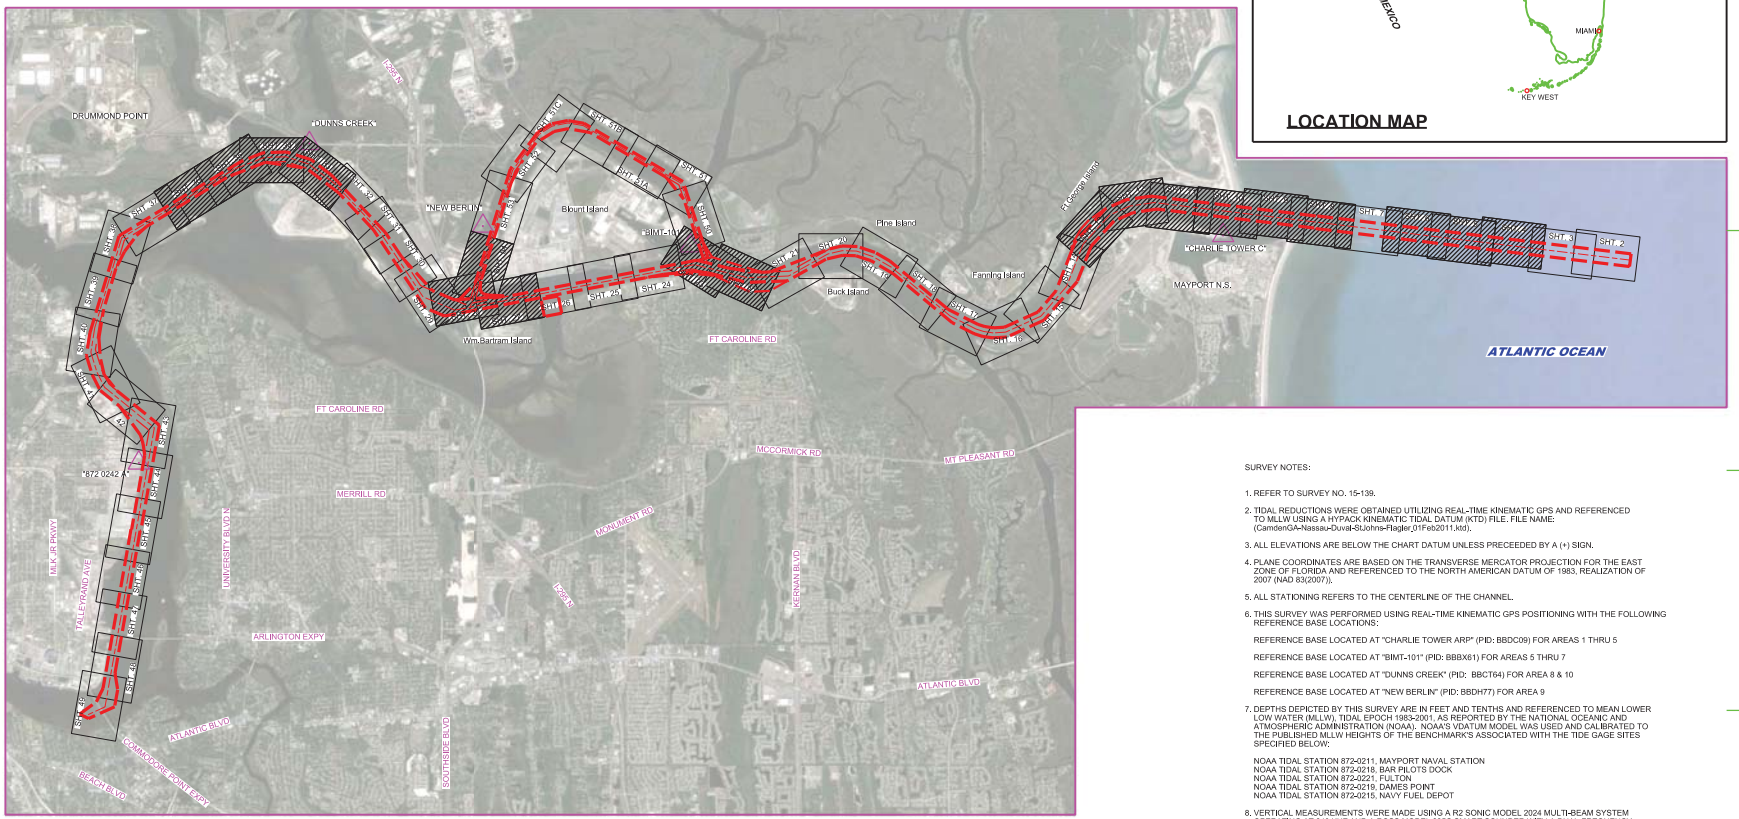

SURVEY NOTES:

1. REFER TO SURVEY NO. 15-139.
2. TIDAL REDUCTIONS WERE OBTAINED UTILIZING REAL-TIME KINEMATIC GPS AND REFERENCED TO MLLW USING A HYPACK KINEMATIC TIDAL DATUM (KTD) FILE. FILE NAME: (CamdenGA-Nassau-Duval-StJohns-Flagler_01Feb2011.ktd).
3. ALL ELEVATIONS ARE BELOW THE CHART DATUM UNLESS PRECEEDED BY A (+) SIGN.
4. PLANE COORDINATES ARE BASED ON THE TRANSVERSE MERCATOR PROJECTION FOR THE EAST ZONE OF FLORIDA AND REFERENCED TO THE NORTH AMERICAN DATUM OF 1983, REALIZATION OF 2007 (NAD 83(2007)).
5. ALL STATIONING REFERS TO THE CENTERLINE OF THE CHANNEL.
6. THIS SURVEY WAS PERFORMED USING REAL-TIME KINEMATIC GPS POSITIONING WITH THE FOLLOWING REFERENCE BASE LOCATIONS:

   REFERENCE BASE LOCATED AT "CHARLIE TOWER ARP" (PID: BBDC09) FOR AREAS 1 THRU 5

   REFERENCE BASE LOCATED AT "BIMT-101" (PID: BBBX61) FOR AREAS 5 THRU 7

   REFERENCE BASE LOCATED AT "DUNNS CREEK" (PID: BBCT64) FOR AREA 8 & 10

   REFERENCE BASE LOCATED AT "NEW BERLIN" (PID: BBDH77) FOR AREA 9
7. DEPTHS DEPICTED BY THIS SURVEY ARE IN FEET AND TENTHS AND REFERENCED TO MEAN LOWER LOW WATER (MLLW), TIDAL EPOCH 1983-2001, AS REPORTED BY THE NATIONAL OCEANIC AND ATMOSPHERIC ADMINISTRATION (NOAA). NOAA'S VDATUM MODEL WAS USED AND CALIBRATED TO THE PUBLISHED MLLW HEIGHTS OF THE BENCHMARK'S ASSOCIATED WITH THE TIDE GAGE SITES SPECIFIED BELOW:

   NOAA TIDAL STATION 872-0211, MAYPORT NAVAL STATION
   NOAA TIDAL STATION 872-0218, BAR PILOTS DOCK
   NOAA TIDAL STATION 872-0221, FULTON
   NOAA TIDAL STATION 872-0219, DAMES POINT
   NOAA TIDAL STATION 872-0215, NAVY FUEL DEPOT
8. VERTICAL MEASUREMENTS WERE MADE USING A R2 SONIC MODEL 2024 MULTI-BEAM SYSTEM OPERATING AT 240 KHZ AND A ROSS MODEL 835C SMART SOUNDER WITH A DUAL-FREQUENCY (28 & 200KHZ) SINGLE-BEAM TRANSDUCER. ALL SOUNDINGS SHOWN IN HIGH FREQUENCY.

VESSEL	DATE OF SURVEY	AREA SURVEYED
SB-46	02 JUL 2015	AREA-1, BAR CUT-3, STA 90+00 TO 140+00
SB-46	02 JUL 2015	AREA-2, BAR CUT-3, STA 188+00 TO 197+00
SB-46	02 JUL 2015	AREA-3, BAR CUT-3, STA 217+00 TO 270+00
SB-46	02 JUL 2015	AREA-4, BAR CUT-3, STA 270+00 TO 300+00,
SB-46	02 JUL 2015	AREA-4, CUT 4, STA 0+00 TO 15+38.67
SB-46	23 JUN 2015	AREA-4, CUT-5, STA 0+00 TO 13+58.23
SB-46	23 JUN 2015	AREA-4, CUT-6, STA 0+00 TO 24+72.13
SB-46	23 JUN 2015	AREA-5, CUT-8, STA 24+00 TO 24+66
SB-46	23 JUN 2015	AREA-6, CUT-9, STA 0+00 TO 20+00
SB-46	23 JUN 2015	AREA-6, CUT-11, STA 0+00 TO 6+08.86
SB-46	23 JUN 2015	AREA-6, CUT-12, STA 0+00 TO 4+96.24
SB-46	22 JUN 2015	AREA-7, CUT-40, STA 15+00 TO 25+99.73
SB-46	22 JUN 2015	AREA-7, CUT-41, STA 0+00 TO 32+00
SB-46	19 JUN 2015	AREA-8, CUT-50, STA 6+00 TO 42+00
SB-46	20 JUN 2015	AREA-9, CUT-42, STA 45+00 TO 87+05.93
SB-46	19 JUN 2015	AREA-10, CUT-47, STA 0+00 TO 14+95.71
SB-46	19 JUN 2015	AREA-10, CUT-48, STA 0+00 TO 13+45.45

9. AIDS TO NAVIGATION WERE LOCATED FOR THIS SURVEY.
10. THE INFORMATION DEPICTED ON THIS MAP REPRESENTS THE RESULTS OF SURVEYS MADE ON THE DATES INDICATED ABOVE AND CAN ONLY BE CONSIDERED AS INDICATING THE GENERAL CONDITIONS AT THAT TIME. THIS CHART IS SOLELY FOR THE DISTRIBUTION OF AVAILABLE DEPTHS AT THE TIME OF SURVEY.
11. SURVEY ACCURACY STANDARDS, QUALITY CONTROL, AND QUALITY ASSURANCE REQUIREMENTS WERE FOLLOWED DURING THIS SURVEY IN ACCORDANCE WITH USACE EM 1110-2-1003, HYDROGRAPHIC SURVEYING, 30 NOV 2013.

AUTHORIZED PROJECT DEPTH	
42 FT	CUT - 3 (BAR CUT), STA. 0+00 THRU STA. 210+00
40 FT	CUT - 3 (BAR CUT) STA. 210+00 THRU TERMINAL CHANNEL STA. 65+00,
34 FT	TERMINAL CHANNEL, STA. 65+00 THRU STA. 186+21 (APPROX. 1200 FEET UPSTREAM FROM THE HART BRIDGE NEAR COMMODORE POINT),
30 FT	CUT-A, STA. 0+00 THRU 53+10,21
38 FT	OLD RIVER BLOUNT ISLAND (WESTSIDE) CHANNEL CUT-F, STA. 10+00 - NEAR WOODEN FISHING BRIDGE PIER THRU INTERSECTION OF CUT - 42 (DAMES PT. - FULTON CUT - OFF

LEGEND	
△	MONUMENT
	LIGHTED BEACON
■	GREEN DAYBEACON
▲	RED DAYBEACON
	RED LIGHTED BUOY
	GREEN LIGHTED BUOY
	CAN BUOY
	NUN BUOY
	TIDE STAFF
8	PROJECT DEPTH

GRAPHIC SCALE
3000' 0 3000' 6000'

US Army Corps of Engineers
Jacksonville District

SAFETY ON THIS JOB DEPENDS ON YOU

DEPARTMENT OF THE ARMY
JACKSONVILLE DISTRICT, CORPS OF ENGINEERS
JACKSONVILLE, FLORIDA

Checked: JSC
Drawn by: JSC
Date: JUL 2015
Surveyed: BJC
Reviewed: BJC

XXXXXXXX-XXXXXXX.DGN
XXXXXXXX-XXXXXXX.DGN
XXXXXXXX-XXXXXXX.DGN
XXXXXXXX-XXXXXXX.DGN
XXXXXXXX-XXXXXXX.DGN
XXXXXXXX-XXXXXXX.DGN
15139-Sht-Ind-R2.DGN
TB-15139-HOOP1.DGN
Tie Note

JACKSONVILLE HARBOR, FLORIDA
3rd QUARTER EXAM SURVEY FY15
TEN (10) HOT SPOT SHOAL AREAS
30, 34, 38, 40 & 42-FOOT PROJECT
INDEX, LOCATION AND VICINITY
MAP

Scale: AS SHOWN

Drawing no.
1 / 22

SHEET 01 OF 57

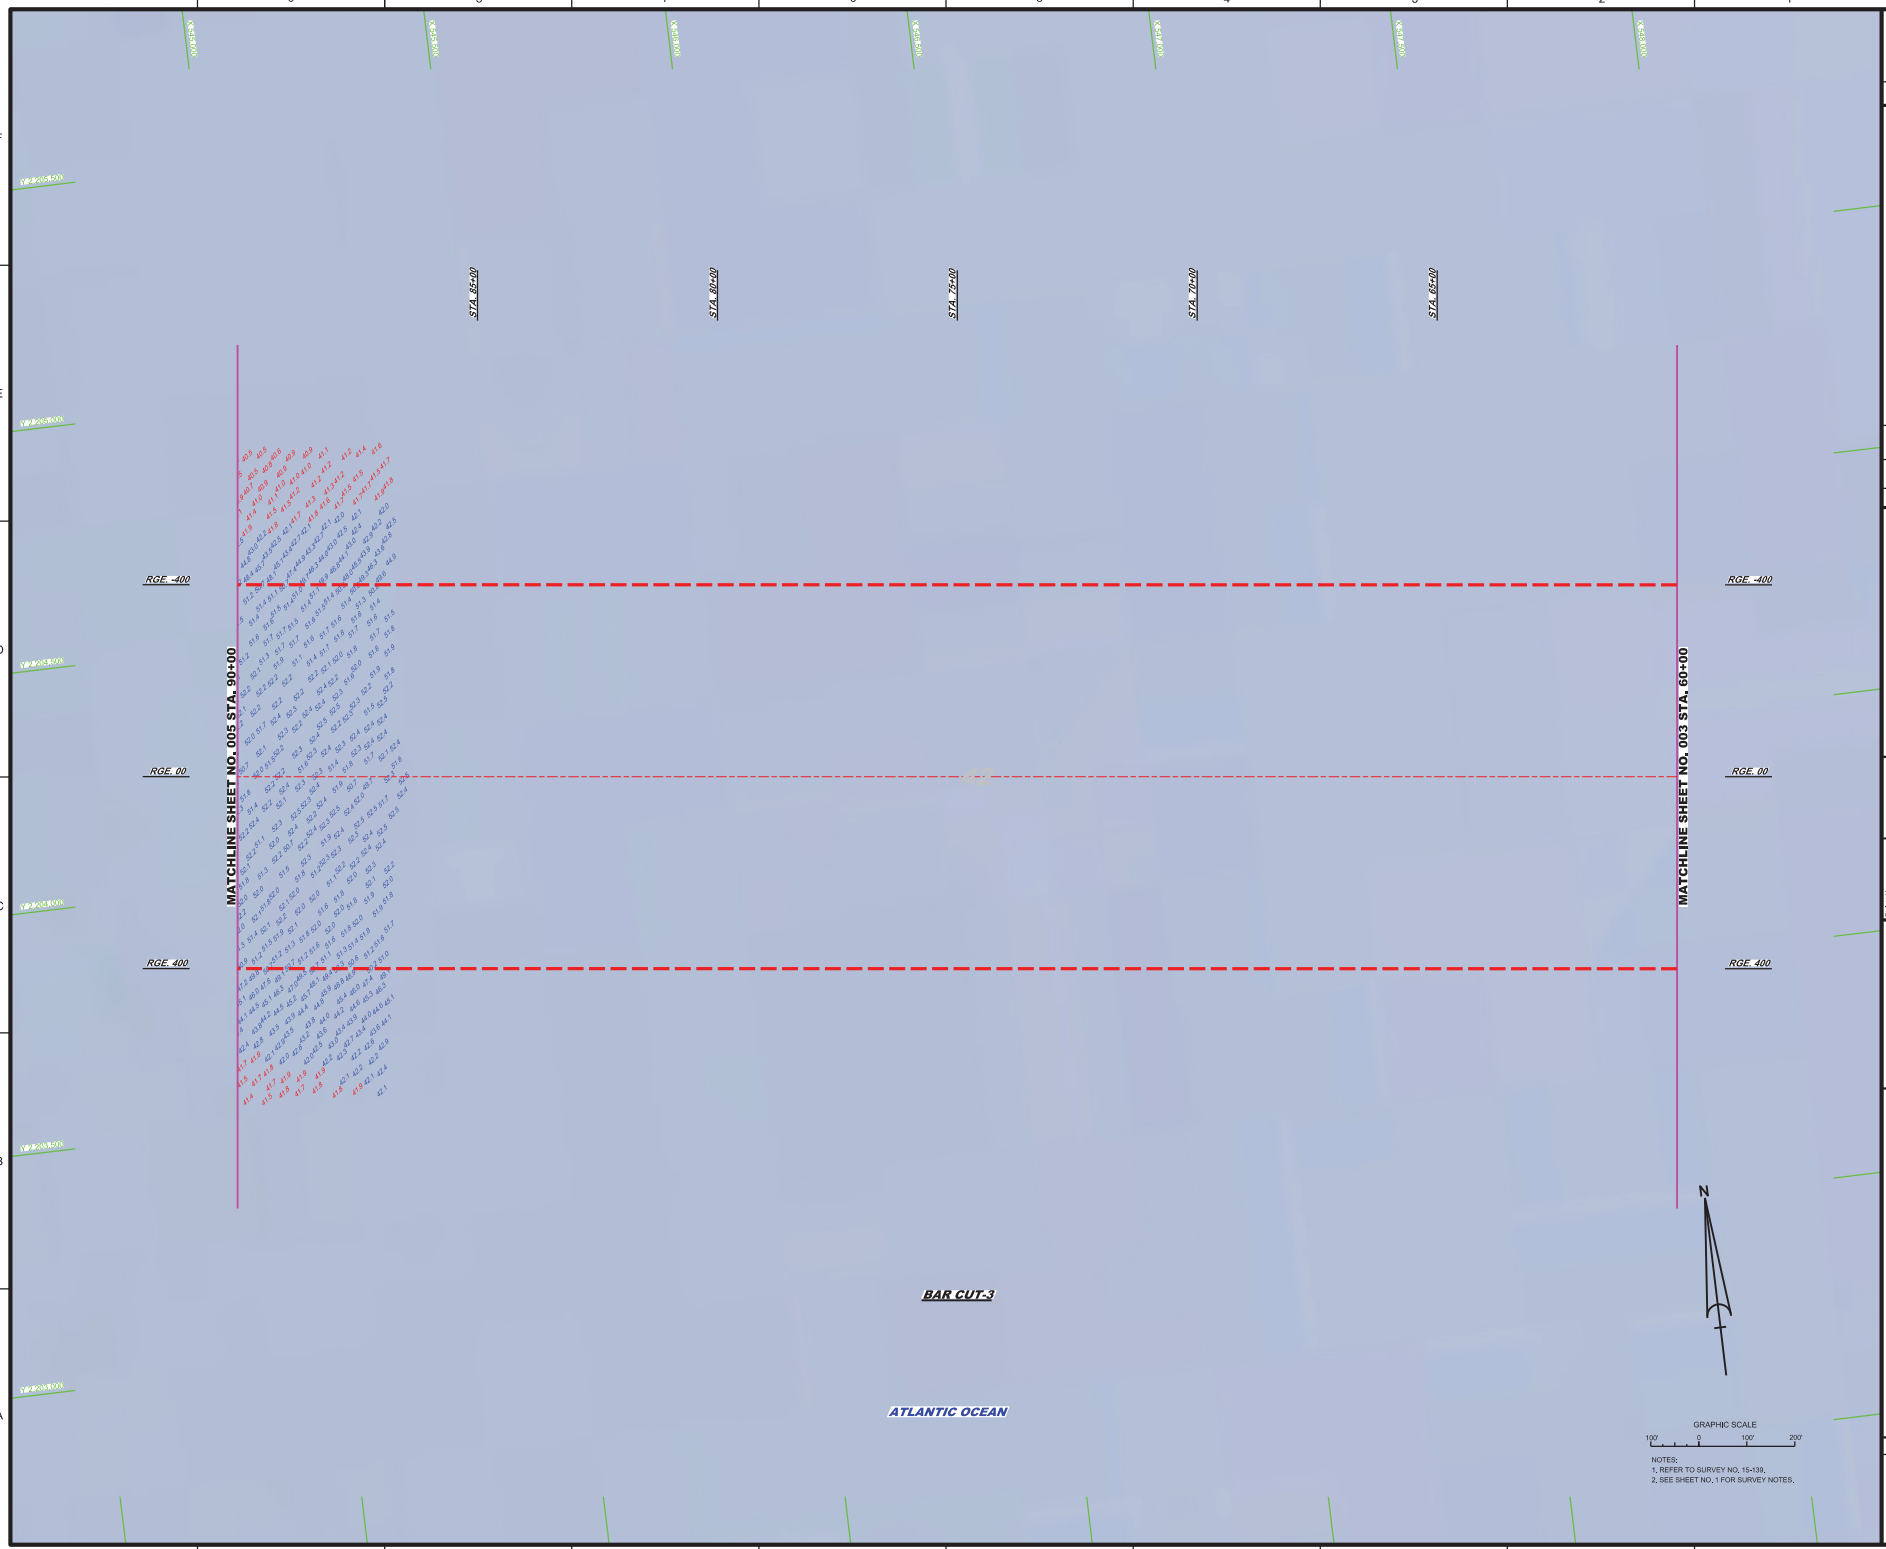

NOTES:
1. REFER TO SURVEY NO. 15-139.
2. SEE SHEET NO. 1 FOR SURVEY NOTES.

US Army Corps of Engineers
Jacksonville District

SAFETY ON THIS JOB DEPENDS ON YOU

No.	Revision	By	Date

DEPARTMENT OF THE ARMY
JACKSONVILLE DISTRICT, CORPS OF ENGINEERS
JACKSONVILLE, FLORIDA

Checked by: DRC
Drawn by: DRC
Approved by: DRC
Date: JUL 2015

XXXXXXXX-XXXXXXX.DGN
XXXXXXXX-XXXXXXX.DGN
XXXXXXXX-XXXXXXX.DGN
XXXXXXXX-XXXXXXX.DGN
15-139-CSURVEY_CUT.DGN
15-139-CSURVEY_BASE_NADS83HARN.DGN
15-139-CSHEET_BASE.DGN
References:
15-139-CSHEET.DGN
File Name:

JACKSONVILLE HARBOR, FLORIDA

3rd QUARTER EXAM SURVEY FY15
TEN (10) HOT SPOT SHOAL AREAS
30, 34, 38, 40 & 42-FOOT PROJECT

STA. 60+00 THRU STA. 90+00 BAR CUT-3

PLAN

Scale: AS SHOWN

Drawing no.

2 / 22

SHEET 04 OF 57

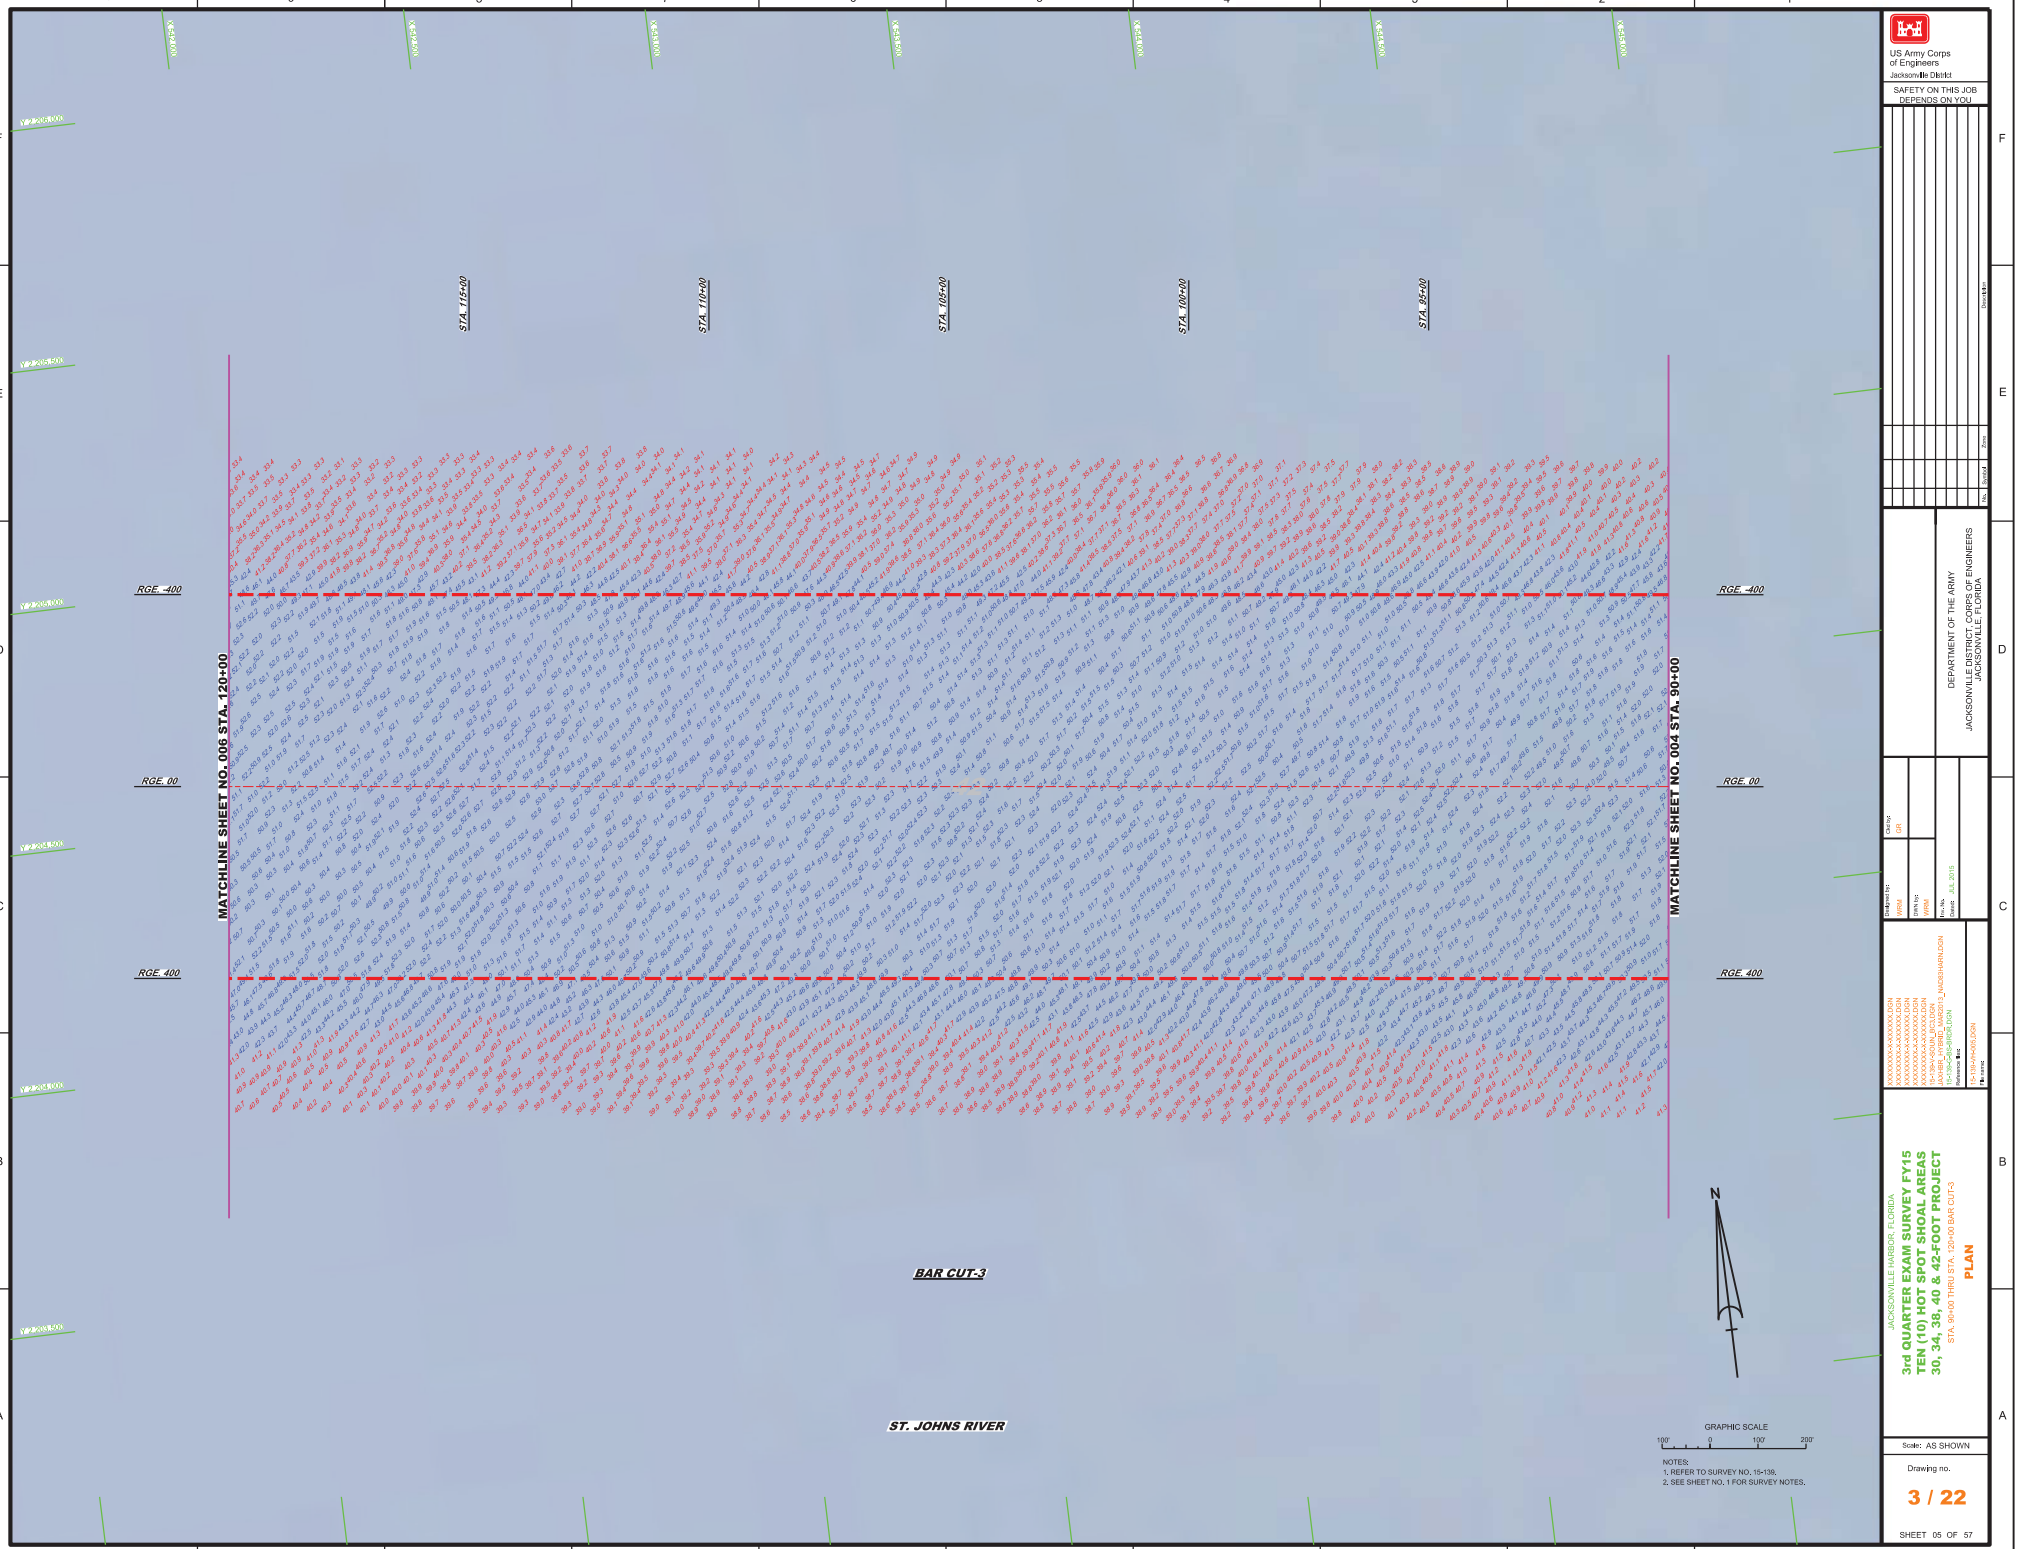

US Army Corps of Engineers
Jacksonville District

SAFETY ON THIS JOB DEPENDS ON YOU

No.	Revision	By	Date

DEPARTMENT OF THE ARMY
JACKSONVILLE DISTRICT, CORPS OF ENGINEERS
JACKSONVILLE, FLORIDA

Checked by: JDC
Drawn by: JDC
Approved by: [illegible]
Date: JUL 2015

XXXXXXXX-XXXXXXX.DGN
XXXXXXXX-XXXXXXX.DGN
XXXXXXXX-XXXXXXX.DGN
XXXXXXXX-XXXXXXX.DGN
15-139-CEN-BRL_DETL.DGN
15-139-CEN-BRL_NADS83HARN.DGN
15-139-CEN-BRL2.DGN
Reference files:
15-139-XXXX.DGN
File name:

JACKSONVILLE HARBOR, FLORIDA

3rd QUARTER EXAM SURVEY FY15
TEN (10) HOT SPOT SHOAL AREAS
30, 34, 38, 40 & 42-FOOT PROJECT

STA. 90+00 THRU STA. 120+00 BAR CUT-3

PLAN

Scale: AS SHOWN

Drawing no.

3 / 22

SHEET 05 OF 57

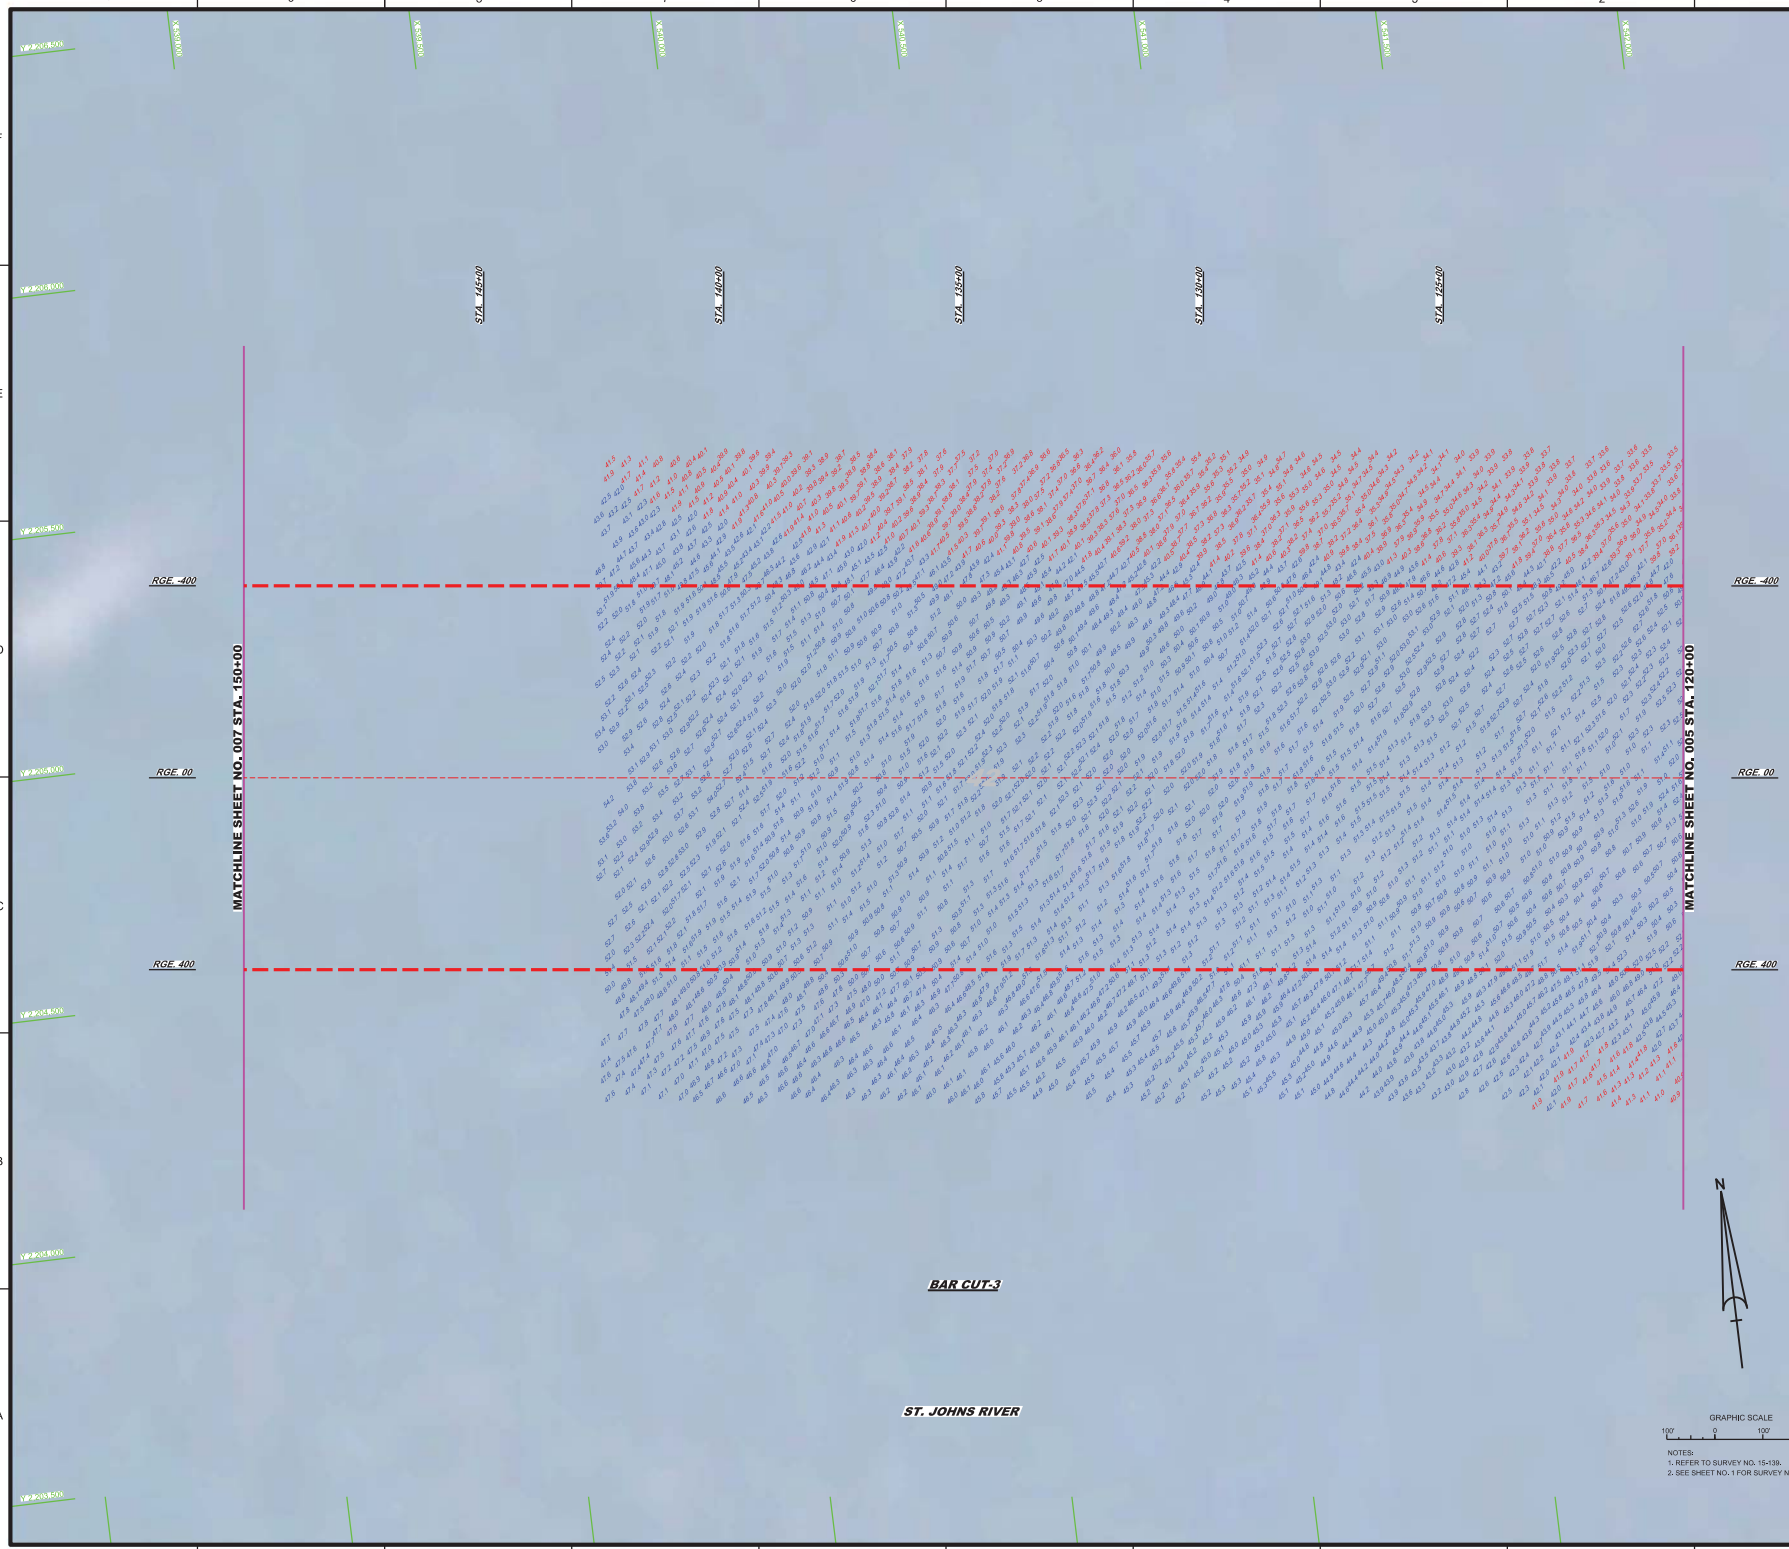

NOTES:
1. REFER TO SURVEY NO. 15-139.
2. SEE SHEET NO. 1 FOR SURVEY NOTES.

US Army Corps of Engineers
Jacksonville District

SAFETY ON THIS JOB DEPENDS ON YOU

No.	Revision	Date	By

DEPARTMENT OF THE ARMY
JACKSONVILLE DISTRICT, CORPS OF ENGINEERS
JACKSONVILLE, FLORIDA

Checked: RC
Designed: JPREC
Drawn by: JPREC
Recommended: [illegible]
Approved: [illegible]
Date: JUL 2015

XXXXXXXX-XXXXXXXX.DGN
XXXXXXXX-XXXXXXXX.DGN
XXXXXXXX-XXXXXXXX.DGN
XXXXXXXX-XXXXXXXX.DGN
15-139-CSDUN_DET.DGN
15-139-CSDUN_DETAILS.DGN
15-139-CSDUN_INDEX.DGN
Reference files:
15-139-CSDUN_NADS3HARN.DGN
15-139-CSDUN_SURVEY.DGN
Plotted: [illegible]
File: 15-139-XXXX.DGN
Plotted by: [illegible]

JACKSONVILLE HARBOR, FLORIDA
3rd QUARTER EXAM SURVEY FY15
TEN (10) HOT SPOT SHOAL AREAS
30, 34, 38, 40 & 42-FOOT PROJECT
STA. 120+00 THRU STA. 150+00 BAR CUT-3
PLAN

Scale: AS SHOWN

Drawing no.
4 / 22

SHEET 06 OF 57

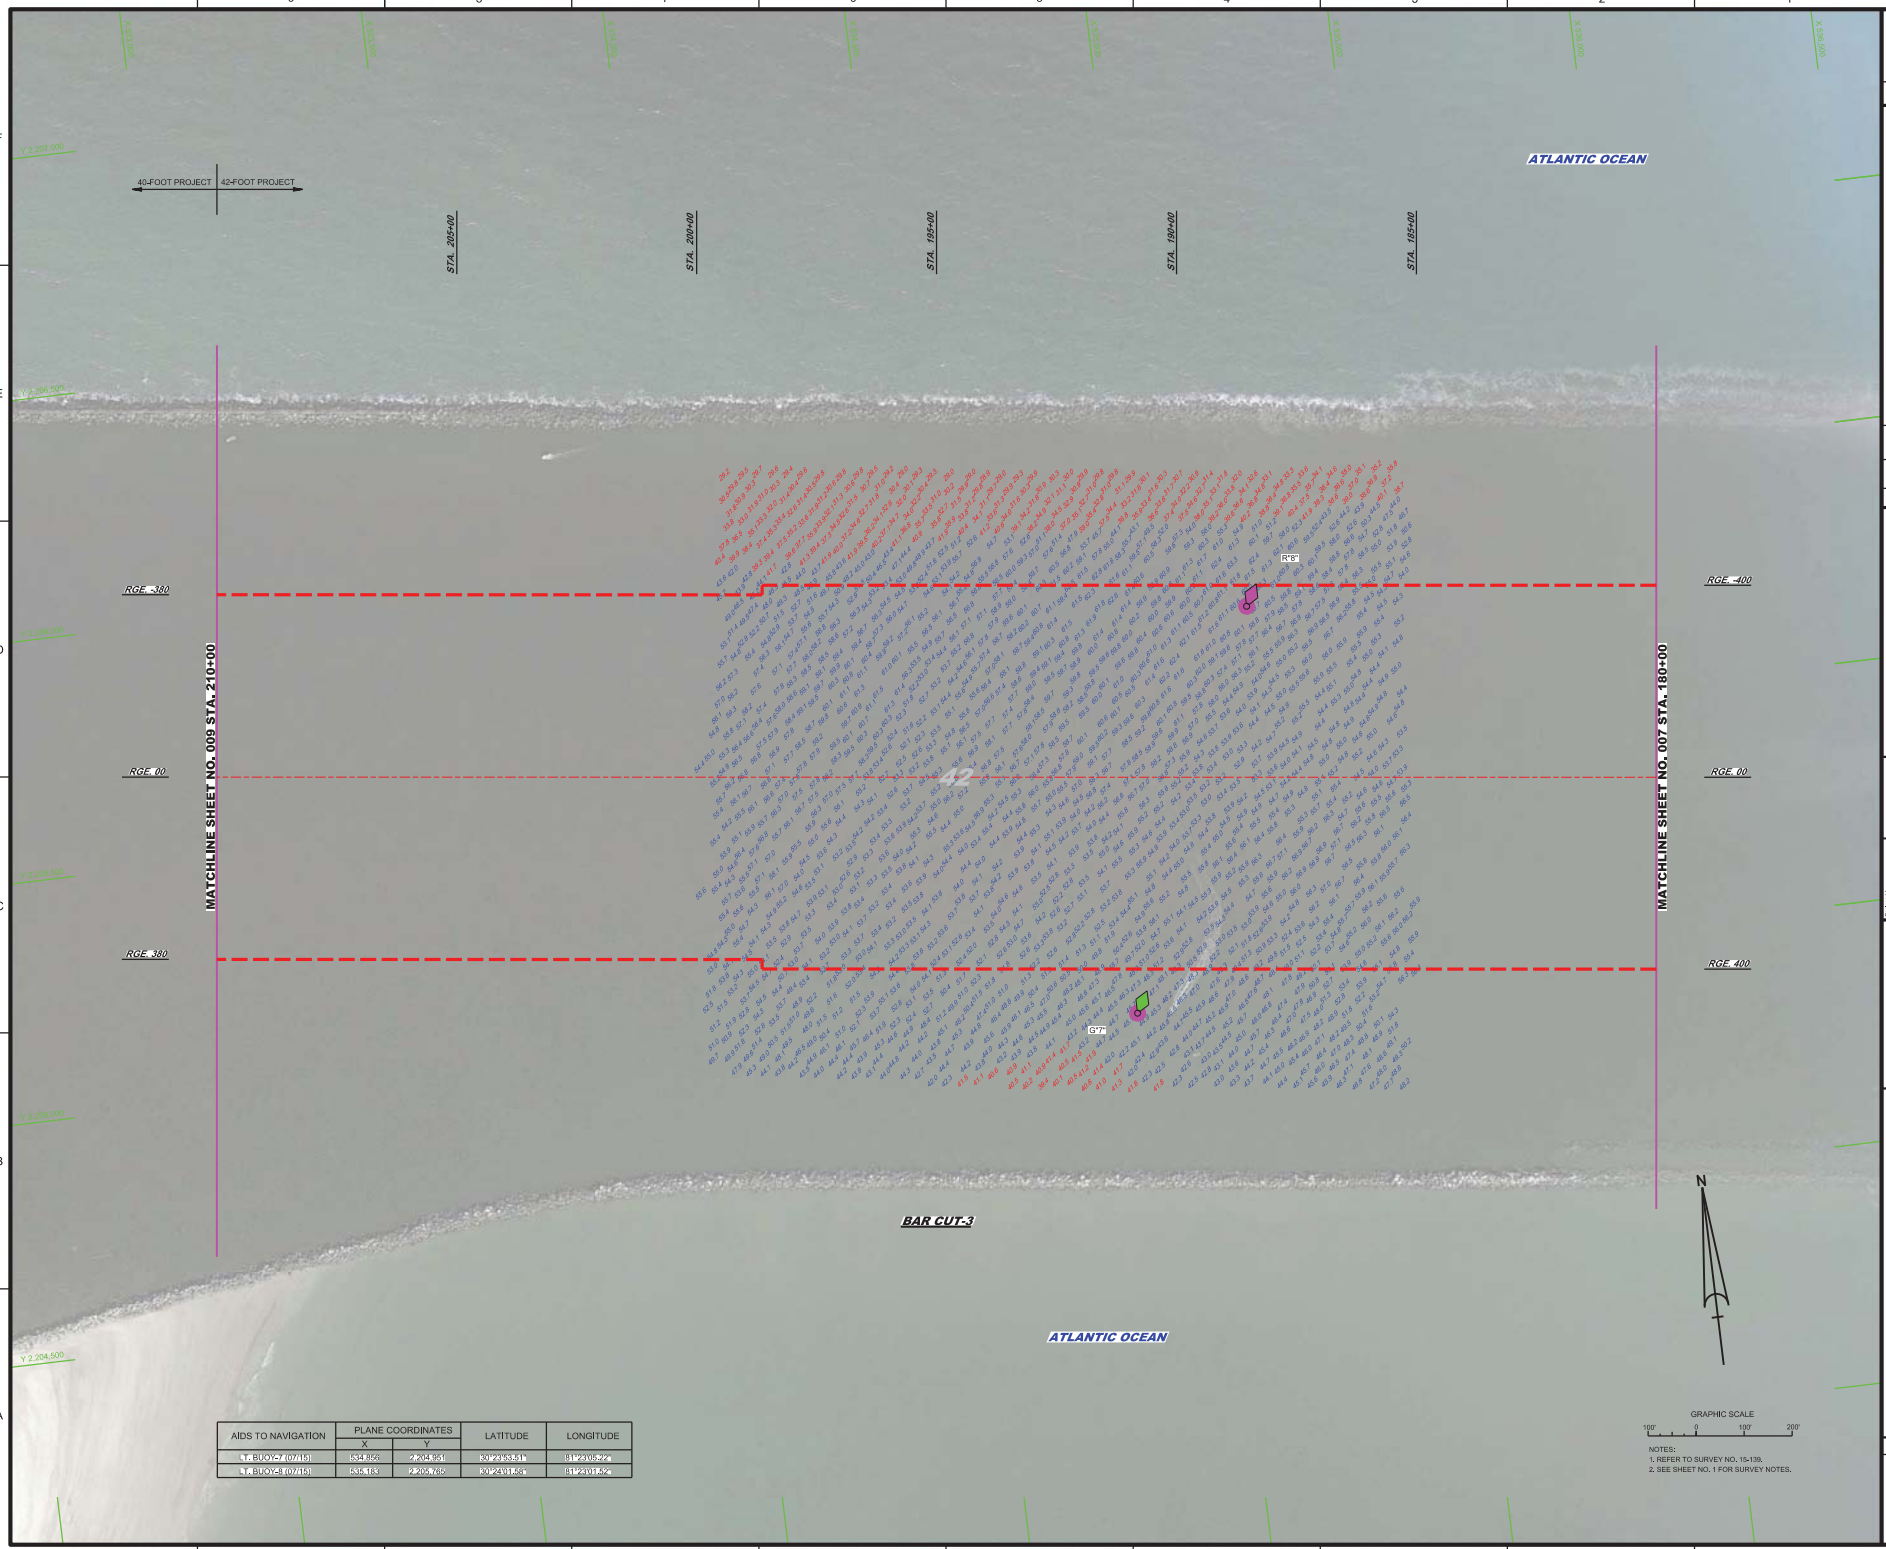

AIDS TO NAVIGATION	PLANE COORDINATES		LATITUDE	LONGITUDE
	X	Y		
LT. BUOY"7" (07/15)	538,866	2,204,951	30°23'03.51"	81°23'05.22"
LT. BUOY"8 (07/15)	538,183	2,205,765	30°23'01.58"	81°23'01.52"

NOTES:
1. REFER TO SURVEY NO. 15-139.
2. SEE SHEET NO. 1 FOR SURVEY NOTES.

US Army Corps of Engineers
Jacksonville District

SAFETY ON THIS JOB DEPENDS ON YOU

DEPARTMENT OF THE ARMY
JACKSONVILLE DISTRICT, CORPS OF ENGINEERS
JACKSONVILLE, FLORIDA

Checked by: JDC
Drawn by: JDC
Date: JAN 2015

JACKSONVILLE HARBOR, FLORIDA

ANNUAL EXAMINATION SURVEY FY15
30, 34, 38, 40 & 42-FOOT PROJECT

STA. 180+00 THRU STA. 210+00 BAR CUT-3

PLAN

Scale: AS SHOWN

Drawing no.

5 / 22

SHEET 08 OF 57

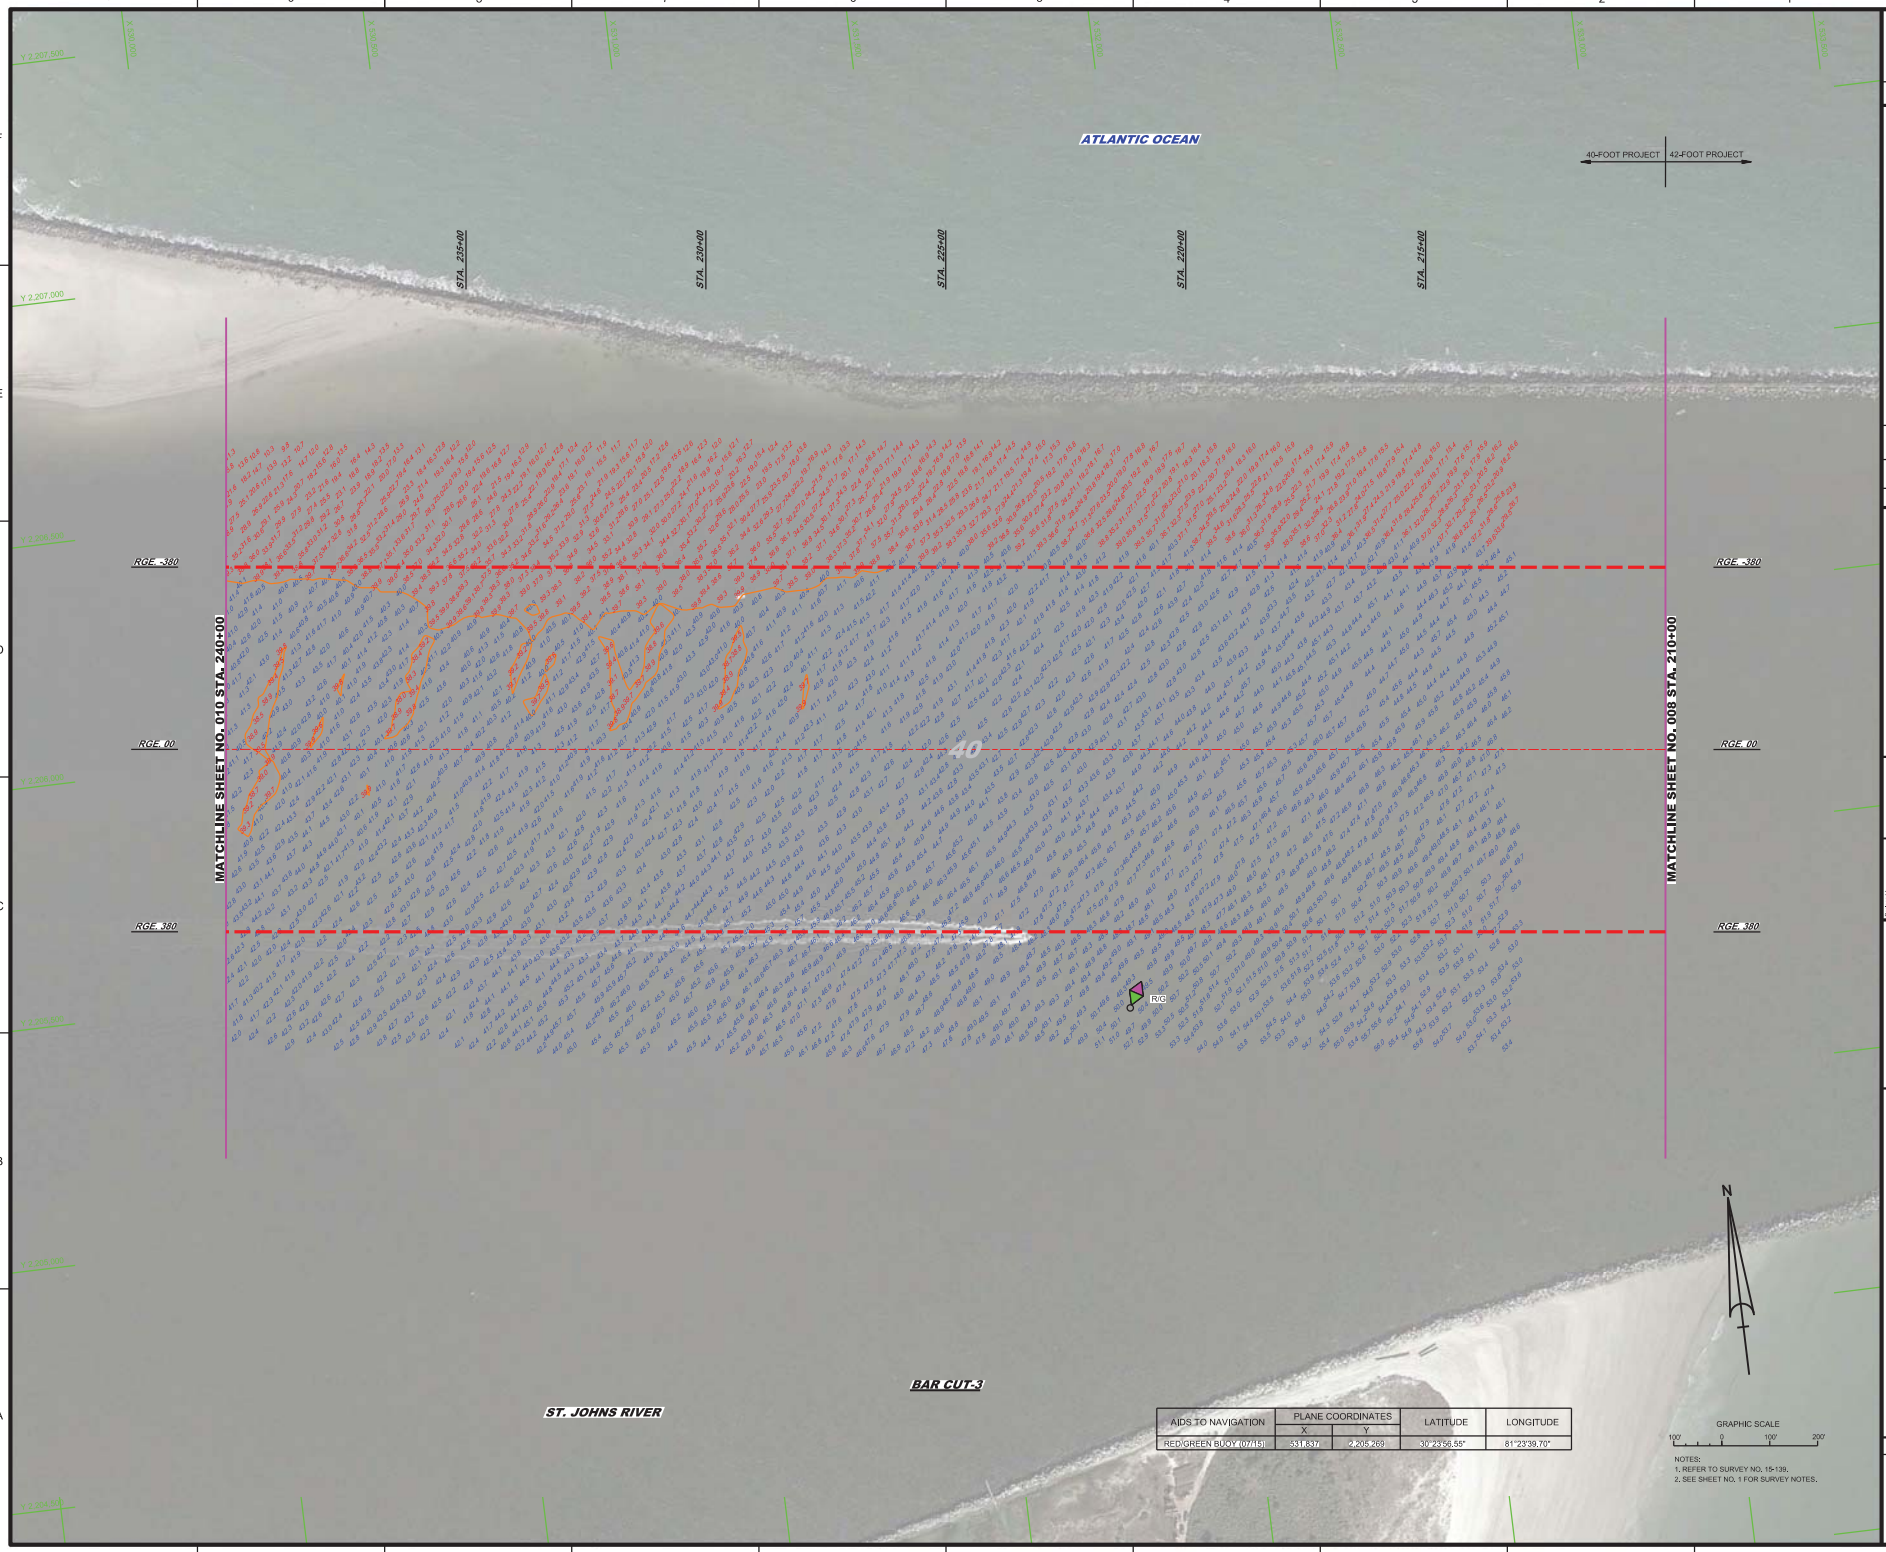

AIDS TO NAVIGATION	PLANE COORDINATES		LATITUDE	LONGITUDE
	X	Y		
RED GREEN BUOY "07 15"	531,837	2,205,269	30°23'56.55"	81°23'39.70"

NOTES:
1. REFER TO SURVEY NO. 15-139.
2. SEE SHEET NO. 1 FOR SURVEY NOTES.

US Army Corps of Engineers
Jacksonville District

SAFETY ON THIS JOB DEPENDS ON YOU

DEPARTMENT OF THE ARMY
JACKSONVILLE DISTRICT, CORPS OF ENGINEERS
JACKSONVILLE, FLORIDA

Checked by: RC
Drawn by: JMC
Date: JUL 2015

JACKSONVILLE HARBOR, FLORIDA
3rd QUARTER EXAM SURVEY FY15
TEN (10) HOT SPOT SHOAL AREAS
30, 34, 38, 40 & 42-FOOT PROJECT
STA. 210+00 THRU STA. 240+00 BAR CUT-3
PLAN

Scale: AS SHOWN

Drawing no.
6 / 22

SHEET 09 OF 57

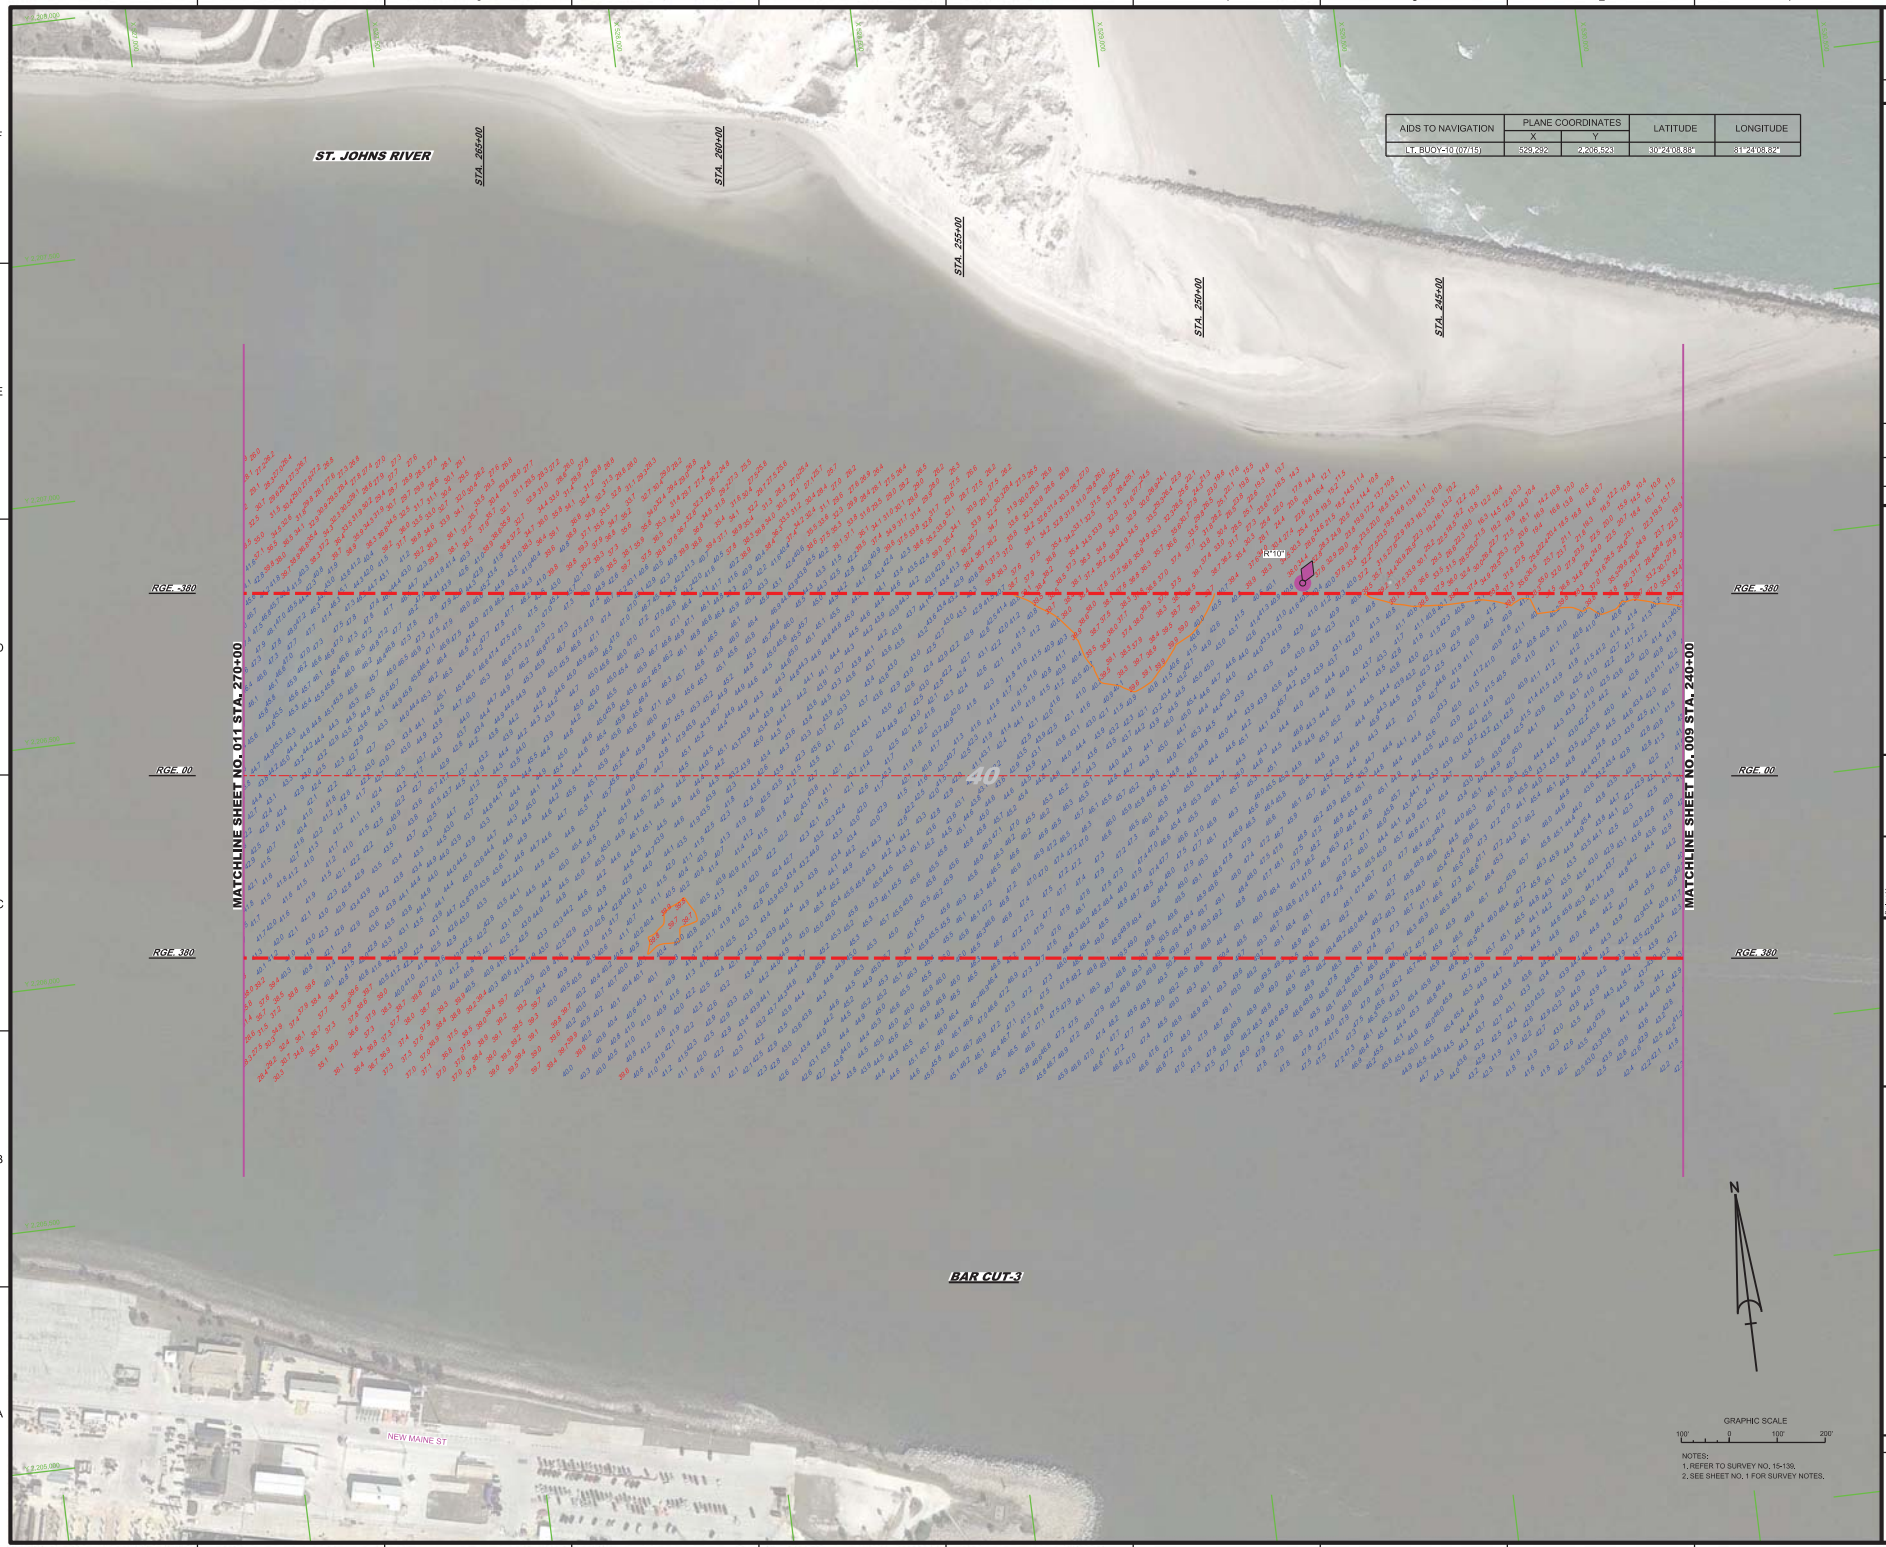

AIDS TO NAVIGATION	PLANE COORDINATES		LATITUDE	LONGITUDE
	X	Y		
LT. BUOY-10 (07415)	529,292.	2,206,523.	30°24'08.88"	81°24'08.82"

NOTES:
1. REFER TO SURVEY NO. 15-139.
2. SEE SHEET NO. 1 FOR SURVEY NOTES.

US Army Corps of Engineers
Jacksonville District

SAFETY ON THIS JOB DEPENDS ON YOU

No.	Revision	By	Date

DEPARTMENT OF THE ARMY
JACKSONVILLE DISTRICT, CORPS OF ENGINEERS
JACKSONVILLE, FLORIDA

Chk'd by: RJC
Drawn by: JMS
Date: JUL 2015

XXXXXXXXXXXXXXXXXXXX.DGN
XXXXXXXXXXXXXXXXXXXX.DGN
XXXXXXXXXXXXXXXXXXXX.DGN
15-139-CADD\PLOTS\
15-139-CADD\PLOTS\PLOT_SHEETS_NAD83HARN.DGN
15-139-CADD\SURVEY\
15-139-CADD\SURVEY\SURVEY_NAD83HARN.DGN
15-139-CADD\SURVEY\
Reference files:
15-139-CADD\SURVEY\
File name:

JACKSONVILLE HARBOR, FLORIDA
3rd QUARTER EXAM SURVEY FY15
TEN (10) HOT SPOT SHOAL AREAS
30, 34, 38, 40 & 42-FOOT PROJECT
STA. 240+00 THRU STA. 270+00 BAR CUT-3
PLAN

Scale: AS SHOWN

Drawing no.
7 / 22

SHEET 10 OF 57

JACKSONVILLE HARBOR, FLORIDA

3rd QUARTER EXAM SURVEY FY15
TEN (10) HOT SPOT SHOAL AREAS
30, 34, 38, 40 & 42-FOOT PROJECT

STA. 270+00 THRU STA. 298+00 BAR CUT-3

PLAN

Scale: AS SHOWN

Drawing no.: **8 / 22**

SHEET 11 OF 57

XXXXXXX-X-XXXXXX.DGN
XXXXXXX-X-XXXXXX.DGN
XXXXXXX-X-XXXXXX.DGN
15-135-V-CON40.DGN
15-135-V-SOUN_C4.DGN
15-139-V-SOUN_DIC3.DGN
JAXHBR_HYBRID_MARC015_NAD83HARN.DGN
15-139-C85-BRDR.DGN
Reference files:
15-138-MH-011.DGN
File name:

Designed by: WRM
Cad by: GR
DWN by: WRM
Rev. No.
Dated: JUL 2015

DEPARTMENT OF THE ARMY
JACKSONVILLE DISTRICT, CORPS OF ENGINEERS
JACKSONVILLE, FLORIDA

No.	Symbol	Zone	Description

US Army Corps of Engineers
Jacksonville District

SAFETY ON THIS JOB DEPENDS ON YOU

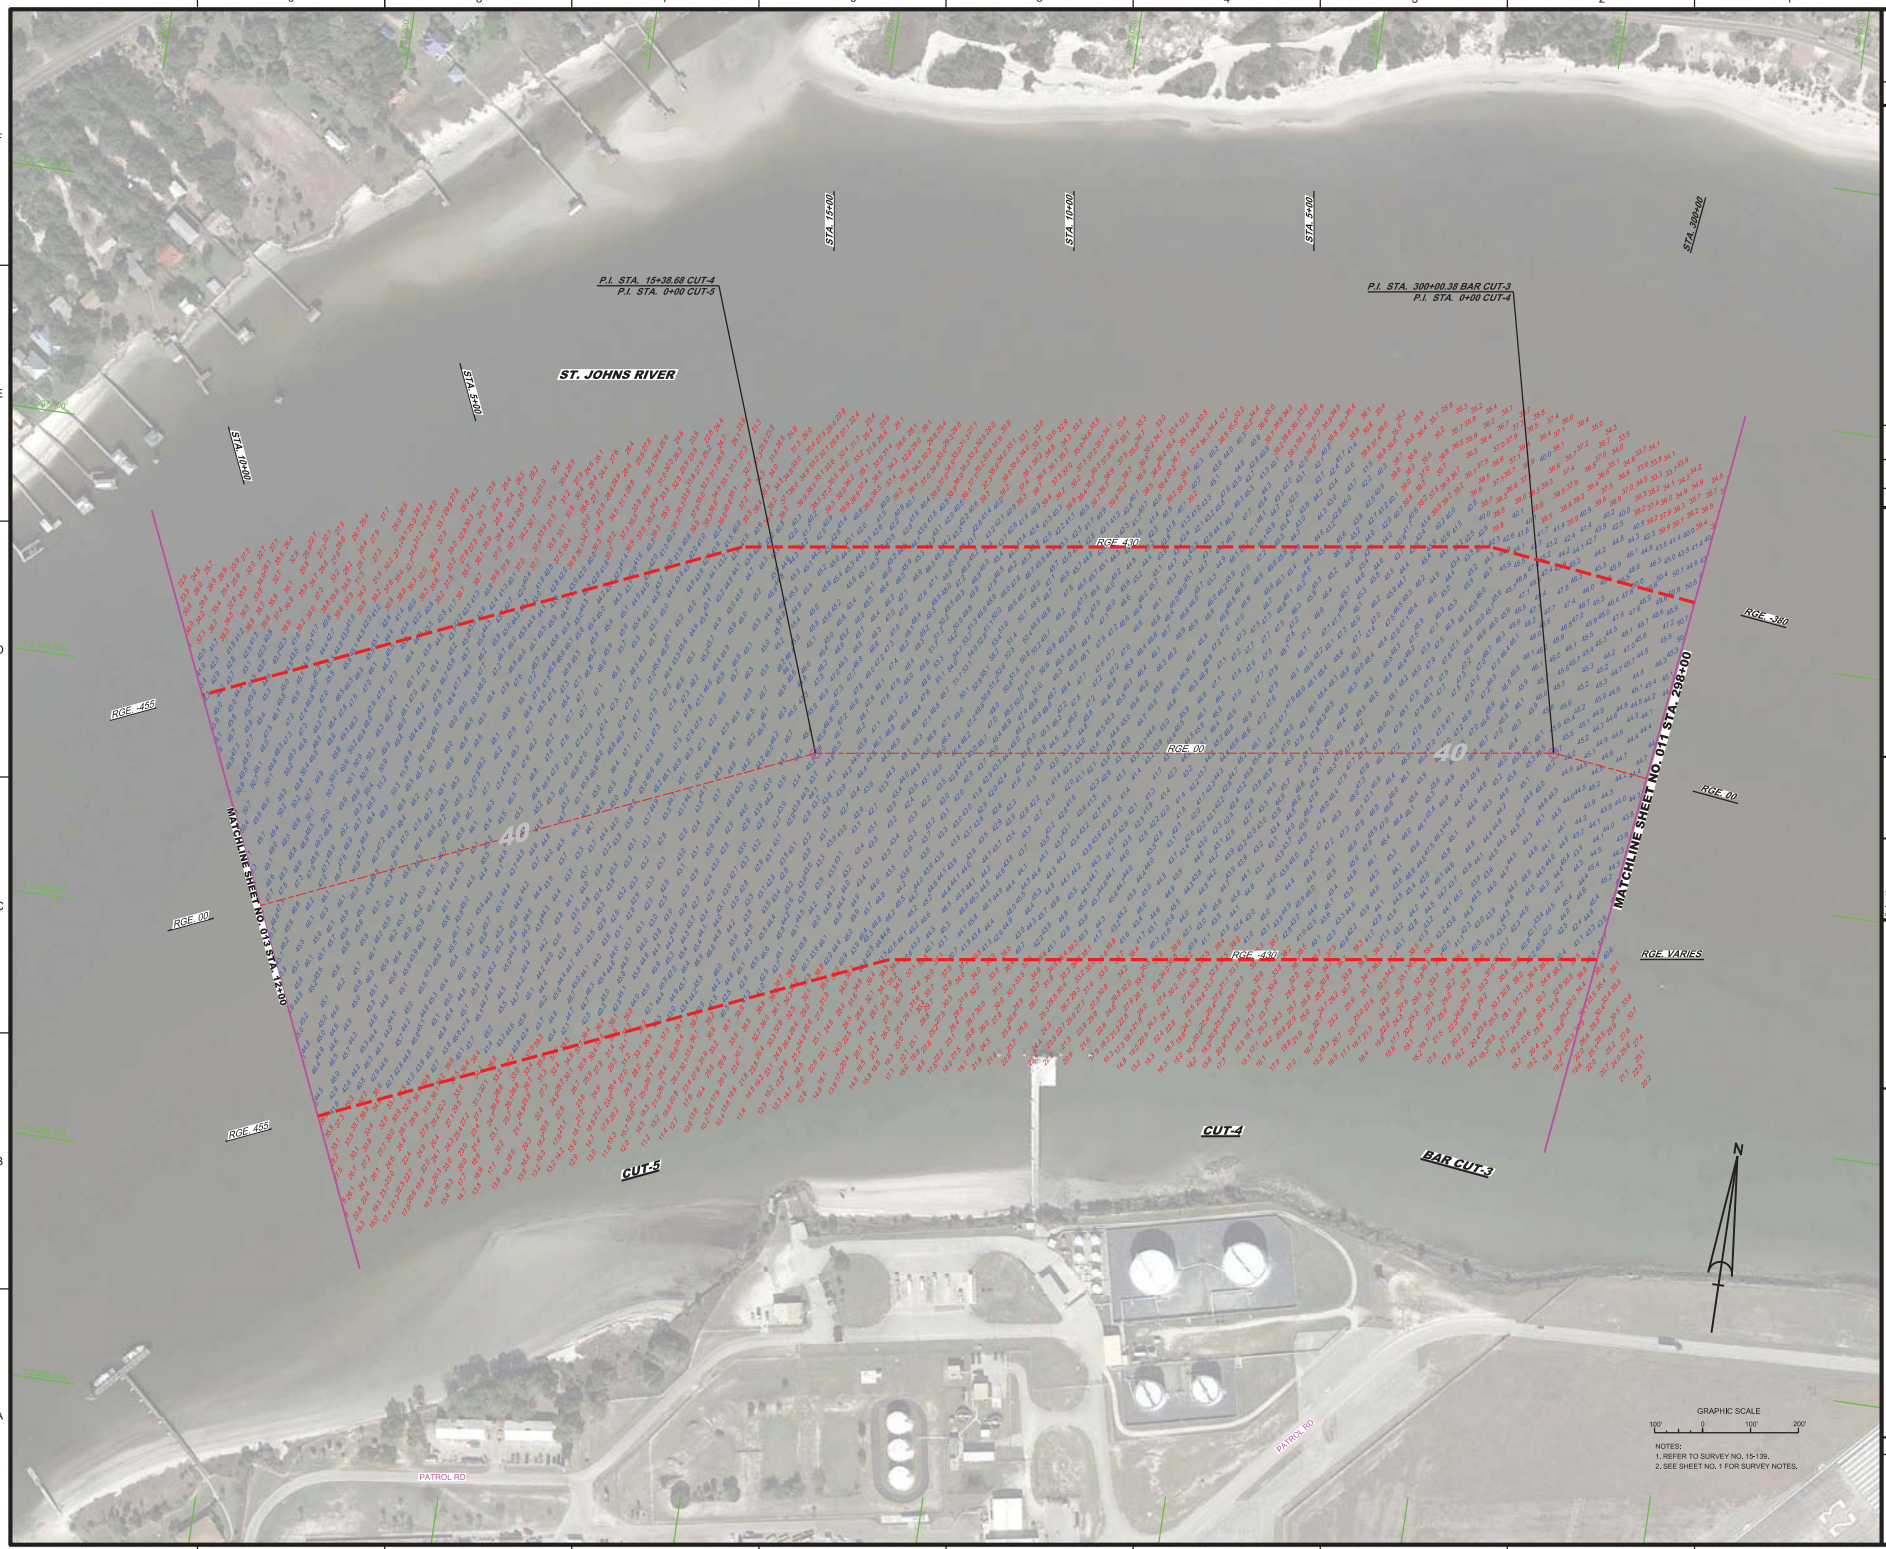

US Army Corps of Engineers
Jacksonville District

SAFETY ON THIS JOB DEPENDS ON YOU

DEPARTMENT OF THE ARMY
JACKSONVILLE DISTRICT, CORPS OF ENGINEERS
JACKSONVILLE, FLORIDA

Chk'd by: RC
Drawn by: JPREC
Date: JUL 2015

JACKSONVILLE HARBOR, FLORIDA

3rd QUARTER EXAM SURVEY FY15
TEN (10) HOT SPOT SHOAL AREAS
30, 34, 38, 40 & 42-FOOT PROJECT

STA. 298+00 BAR CUT-3 THRU STA. 12+00 CUT-5

PLAN

Scale: AS SHOWN

Drawing no.

9 / 22

SHEET 12 OF 57

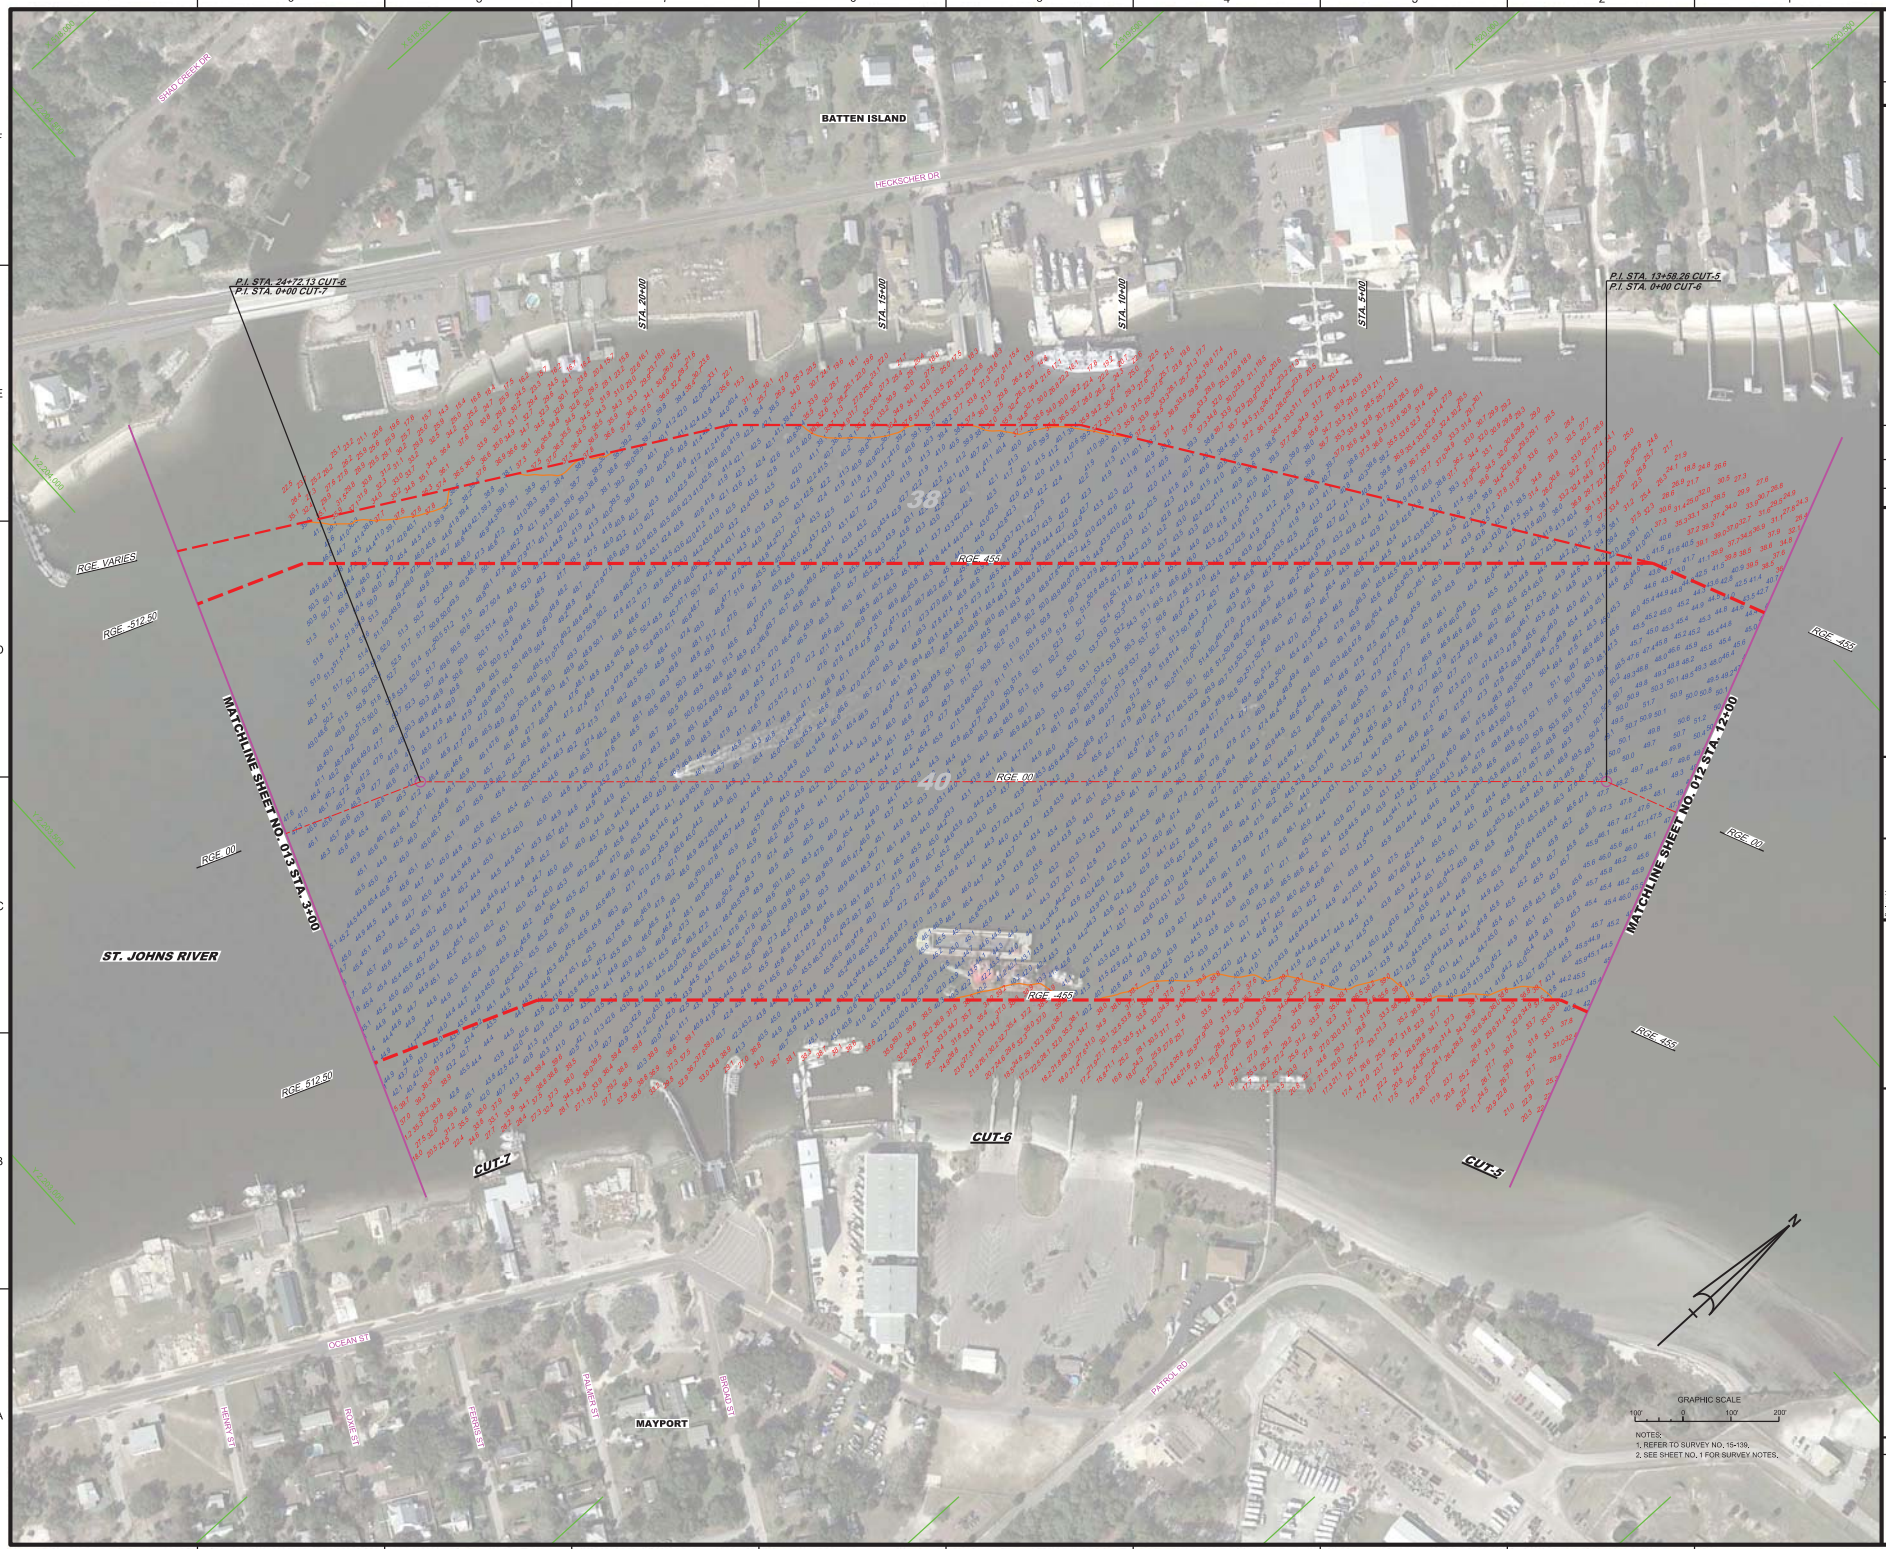

US Army Corps of Engineers
Jacksonville District

SAFETY ON THIS JOB DEPENDS ON YOU

DEPARTMENT OF THE ARMY
JACKSONVILLE DISTRICT, CORPS OF ENGINEERS
JACKSONVILLE, FLORIDA

Checked by: JDC
Drawn by: JDC
Date: JUL 2015

JACKSONVILLE HARBOR, FLORIDA

3rd QUARTER EXAM SURVEY FY15
TEN (10) HOT SPOT SHOAL AREAS
30, 34, 38, 40 & 42-FOOT PROJECT

STA. 12+00 CUT-5 THRU STA. 3+00 CUT-7

PLAN

Scale: AS SHOWN

Drawing no.

10 / 22

SHEET 13 OF 57

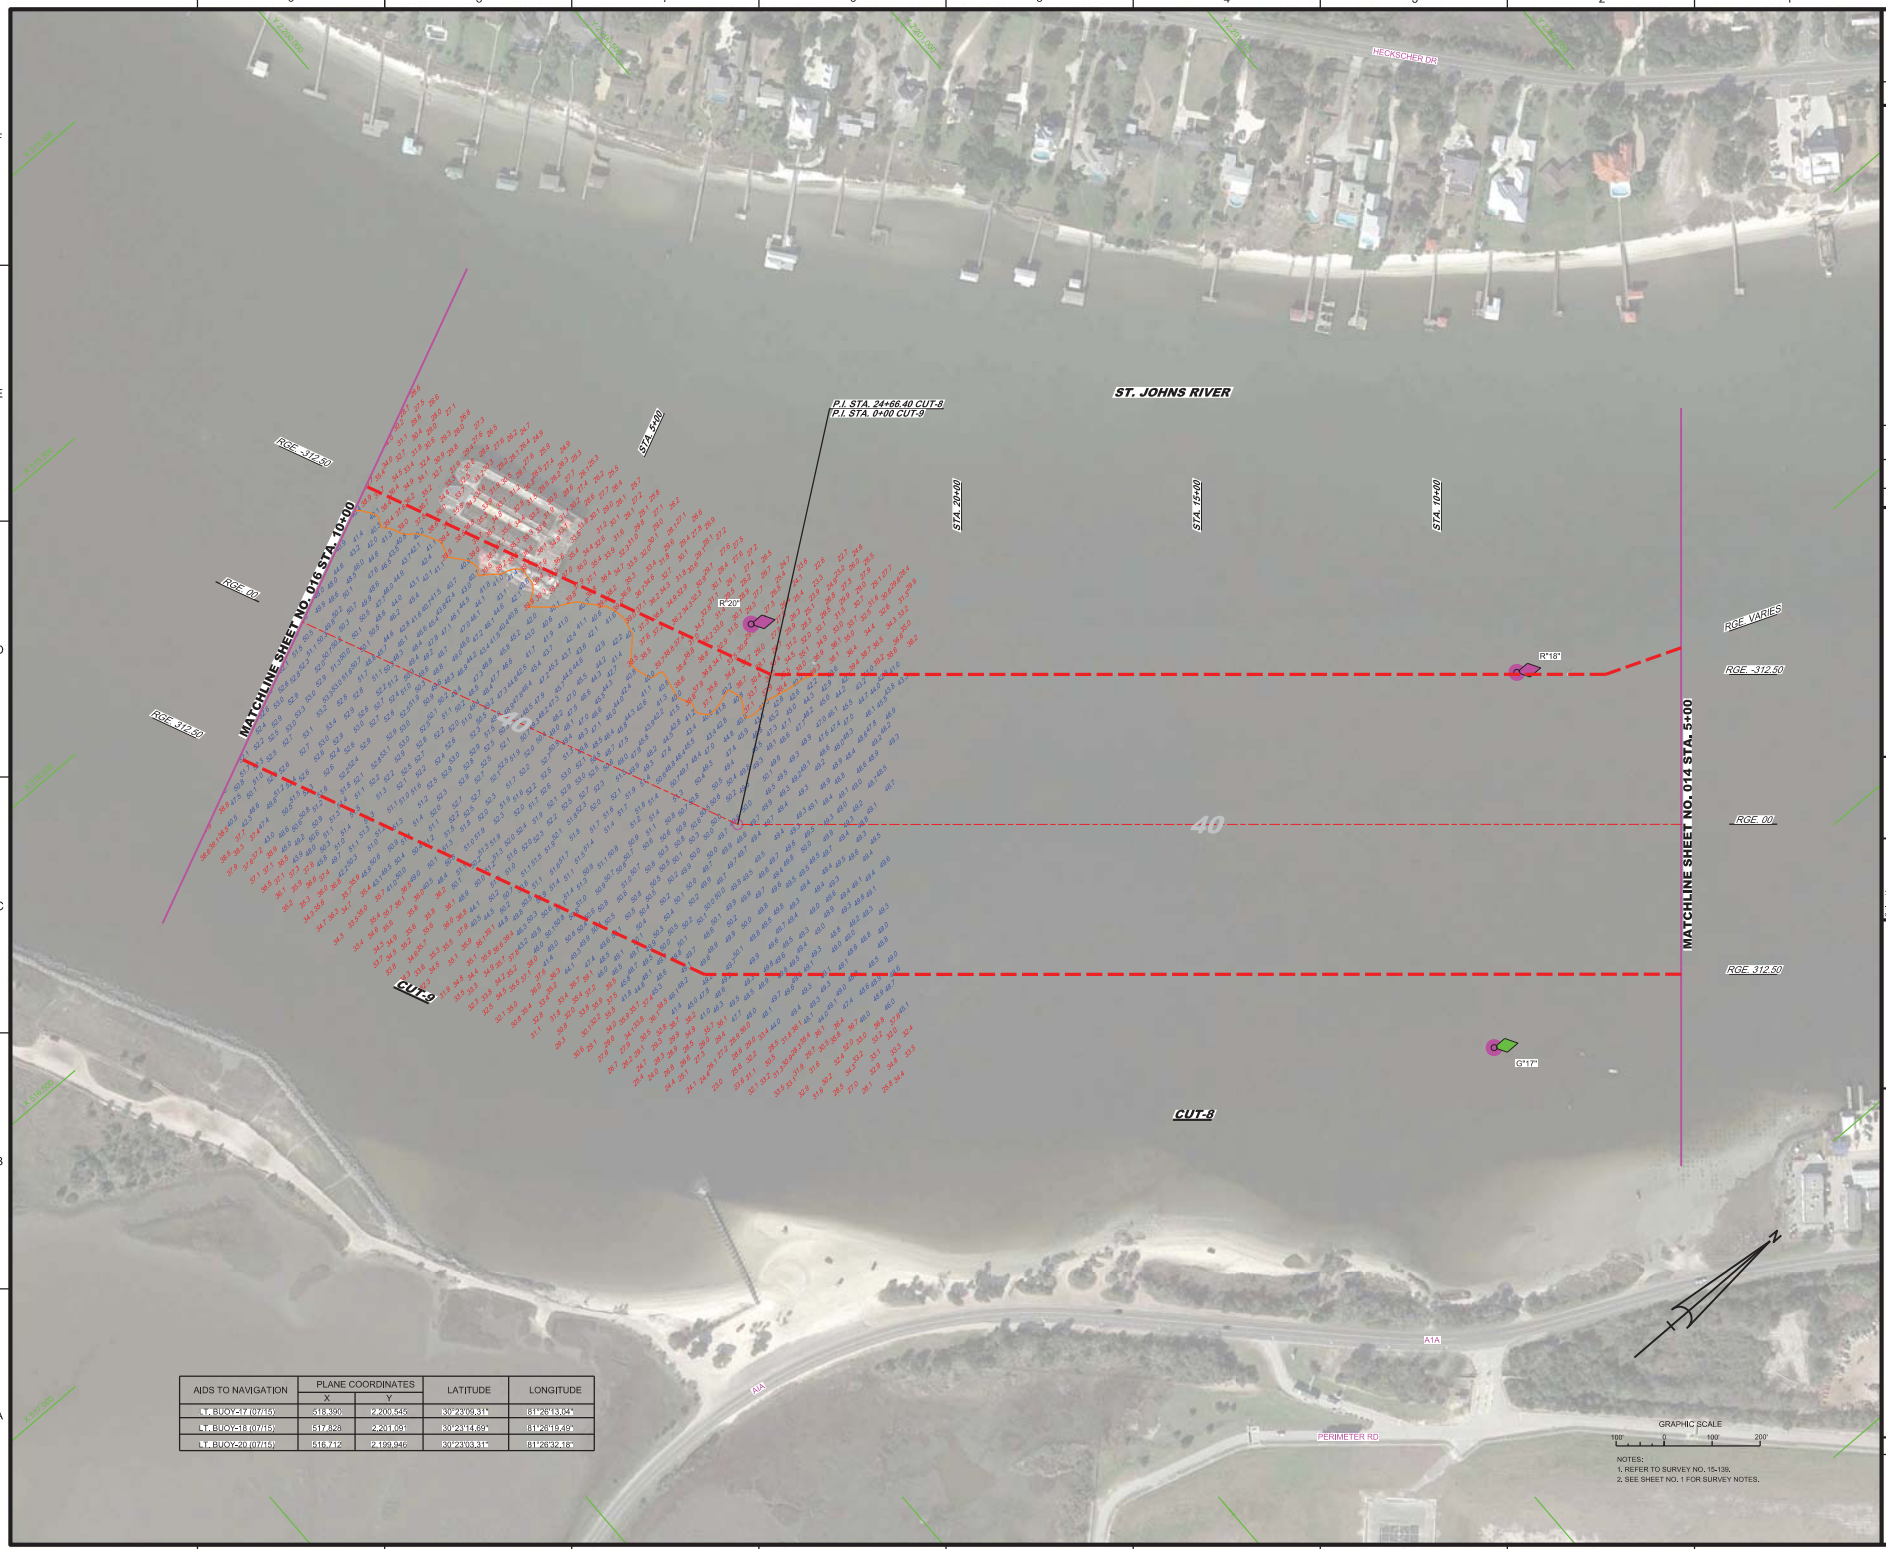

AIDS TO NAVIGATION	PLANE COORDINATES		LATITUDE	LONGITUDE
	X	Y		
LT. BUOY-17 (07/15)	518,390	2,200,545	30°23'00.31"	81°26'45.04"
LT. BUOY-18 (07/15)	517,823	2,201,151	30°23'19.69"	81°26'19.29"
LT. BUOY-20 (07/15)	516,712	2,199,946	30°23'03.31"	81°25'32.16"

NOTES:
1. REFER TO SURVEY NO. 15-139.
2. SEE SHEET NO. 1 FOR SURVEY NOTES.

US Army Corps of Engineers
Jacksonville District

SAFETY ON THIS JOB DEPENDS ON YOU

DEPARTMENT OF THE ARMY
JACKSONVILLE DISTRICT, CORPS OF ENGINEERS
JACKSONVILLE, FLORIDA

Checked by: RJC
Drawn by: JRM
Date: JUL 2015

XXXXXXXX-XXXXXXX.DGN
XXXXXXXX-XXXXXXX.DGN
XXXXXXXX-XXXXXXX.DGN
15-139-CUT-8.DGN
15-139-CUT-8_CL.DGN
15-139-CUT-8_NAD83HARN.DGN
15-139-CUT-8_NAD83HARN_CL.DGN
15-139-CUT-8_NAD83HARN_CL_NAD83HARN.DGN
Reference files:
15-139-XXXX.DGN
File name:

JACKSONVILLE HARBOR, FLORIDA
3rd QUARTER EXAM SURVEY FY15
TEN (10) HOT SPOT SHOAL AREAS
30, 34, 38, 40 & 42-FOOT PROJECT
STA. 5+00 CUT-8 THRU STA. 10+00 CUT-9
PLAN

Scale: AS SHOWN

Drawing no.
11 / 22

SHEET 15 OF 57

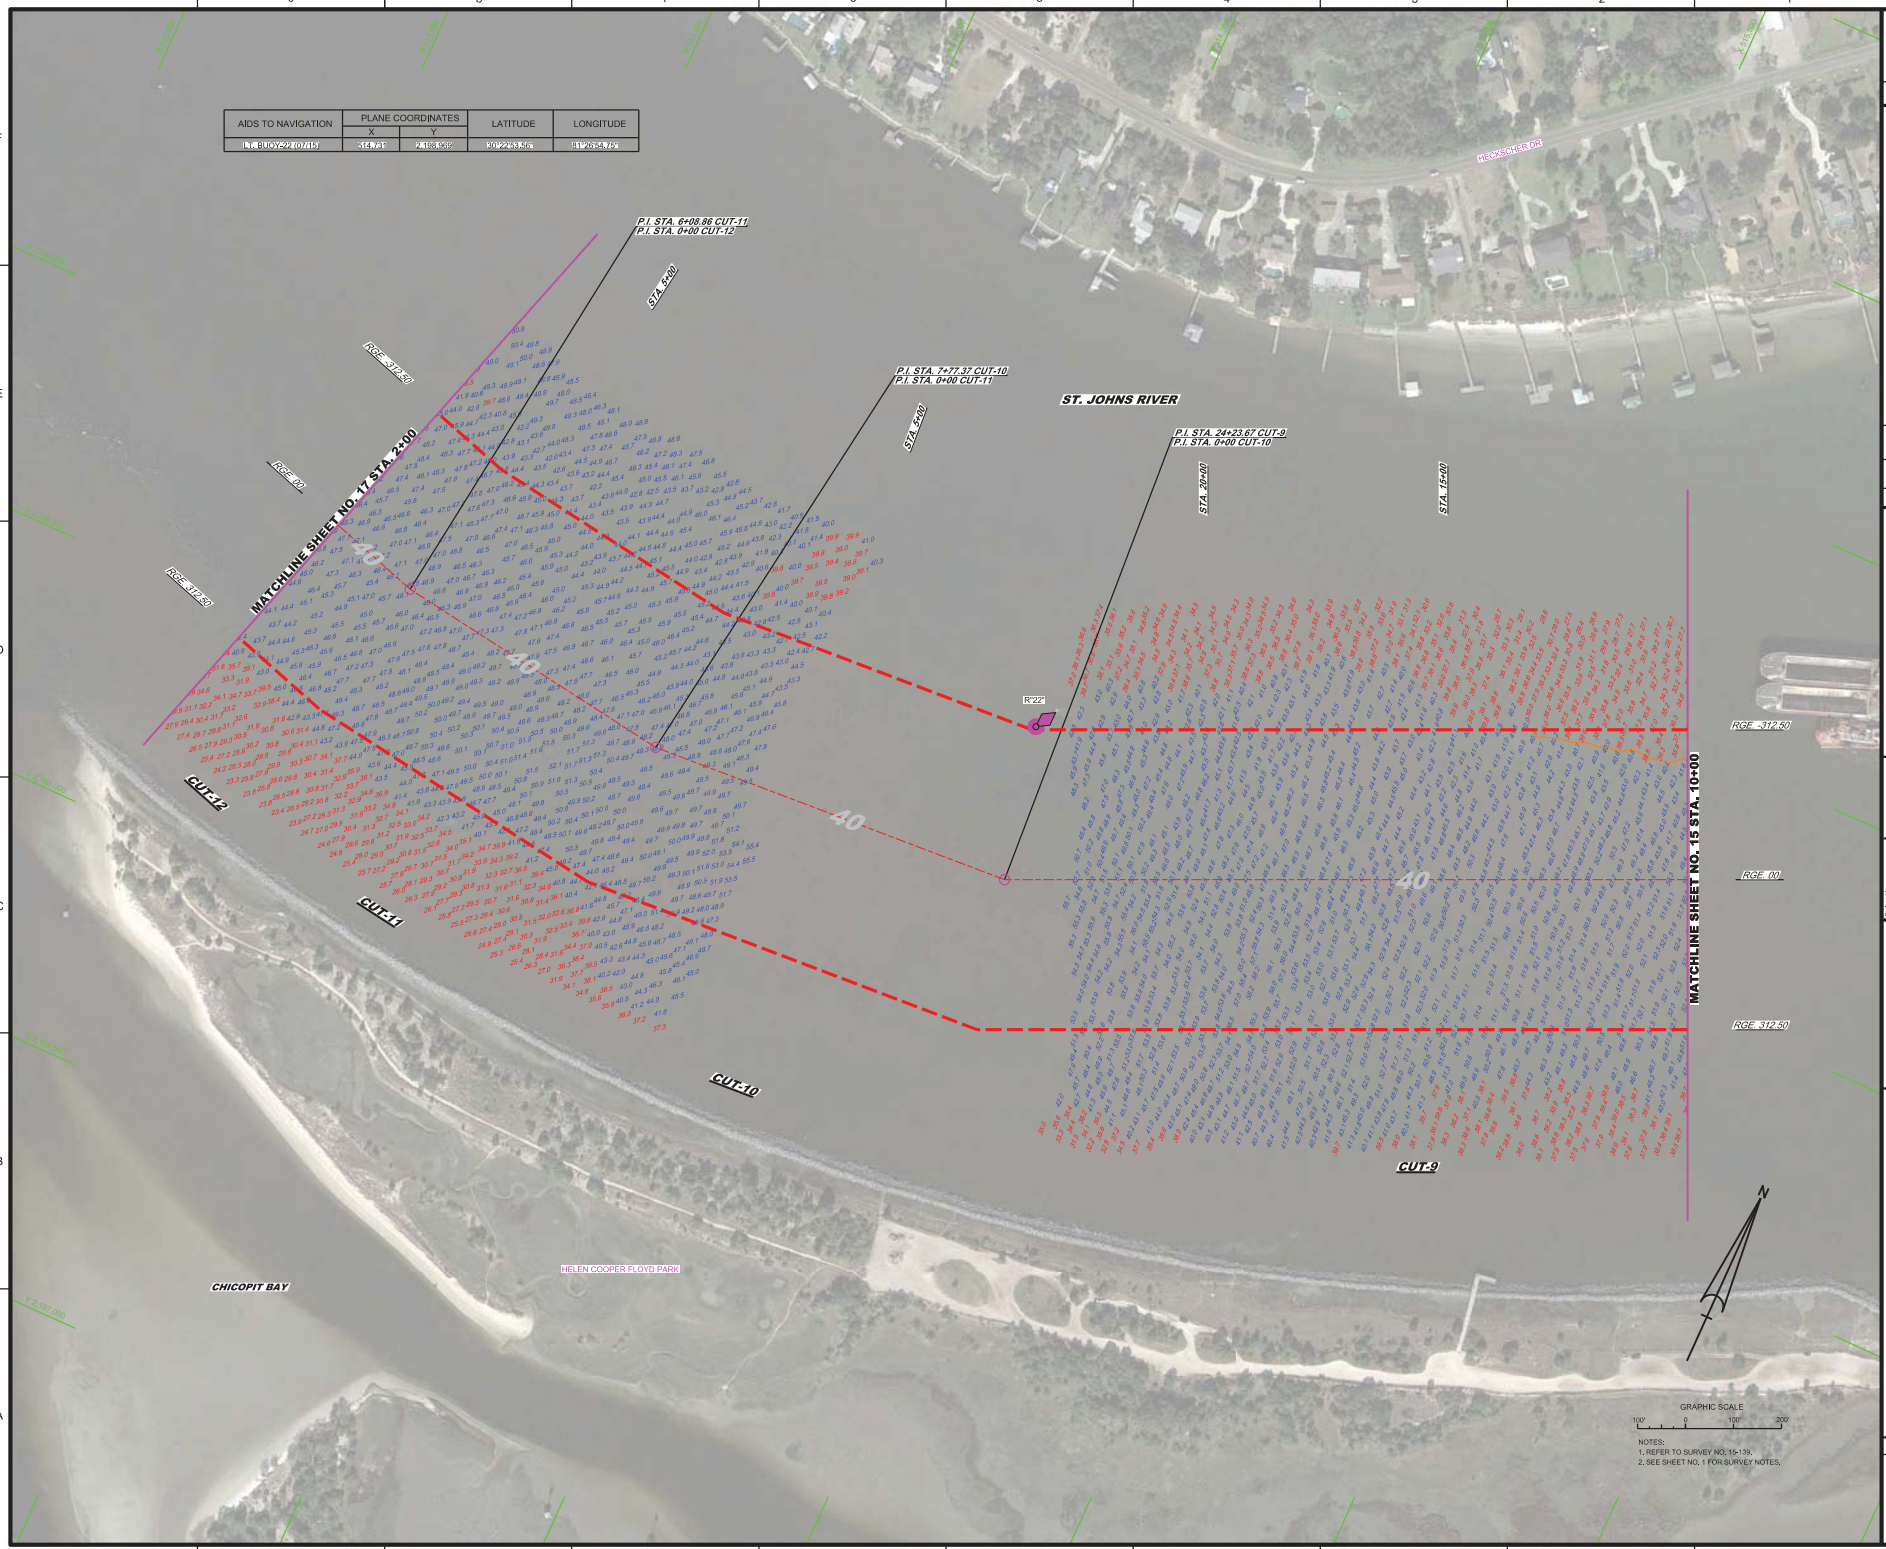
AIDS TO NAVIGATION
PLANE COORDINATES
X
Y
LATITUDE
LONGITUDE
"L" BUOY "22" (2017)
314,213
2,193,555
30°22'04.56"
81°26'54.75"
P.I. STA. 6+08.86 CUT-11
P.I. STA. 0+00 CUT-12
STA. 6+00
RGE. 337.50
RGE. 00
RGE. 312.50
MATCHLINE SHEET NO. 17 STA. 2+00
P.I. STA. 7+77.37 CUT-10
P.I. STA. 0+00 CUT-11
STA. 4+00
ST. JOHNS RIVER
P.I. STA. 24+23.67 CUT-9
P.I. STA. 0+00 CUT-10
STA. 20+00
STA. 15+00
R=22'
RGE. 312.50
RGE. 00
RGE. 312.50
MATCHLINE SHEET NO. 15 STA. 10+00
CUT-12
CUT-11
CUT-10
CUT-9
HECKSCHER DR
CHICOPIT BAY
HELEN COOPER FLOYD PARK
30
40
GRAPHIC SCALE
100'
0
100'
200'
NOTES:
1. REFER TO SURVEY NO. 15-139.
2. SEE SHEET NO. 1 FOR SURVEY NOTES.
US Army Corps of Engineers
Jacksonville District
SAFETY ON THIS JOB DEPENDS ON YOU
DEPARTMENT OF THE ARMY
JACKSONVILLE DISTRICT, CORPS OF ENGINEERS
JACKSONVILLE, FLORIDA
JACKSONVILLE HARBOR, FLORIDA
3rd QUARTER EXAM SURVEY FY15
TEN (10) HOT SPOT SHOAL AREAS
30, 34, 38, 40 & 42-FOOT PROJECT
STA. 10+00 CUT-9 THRU STA. 2+00 CUT-12
PLAN
Scale: AS SHOWN
Drawing no.
12 / 22
SHEET 16 OF 57

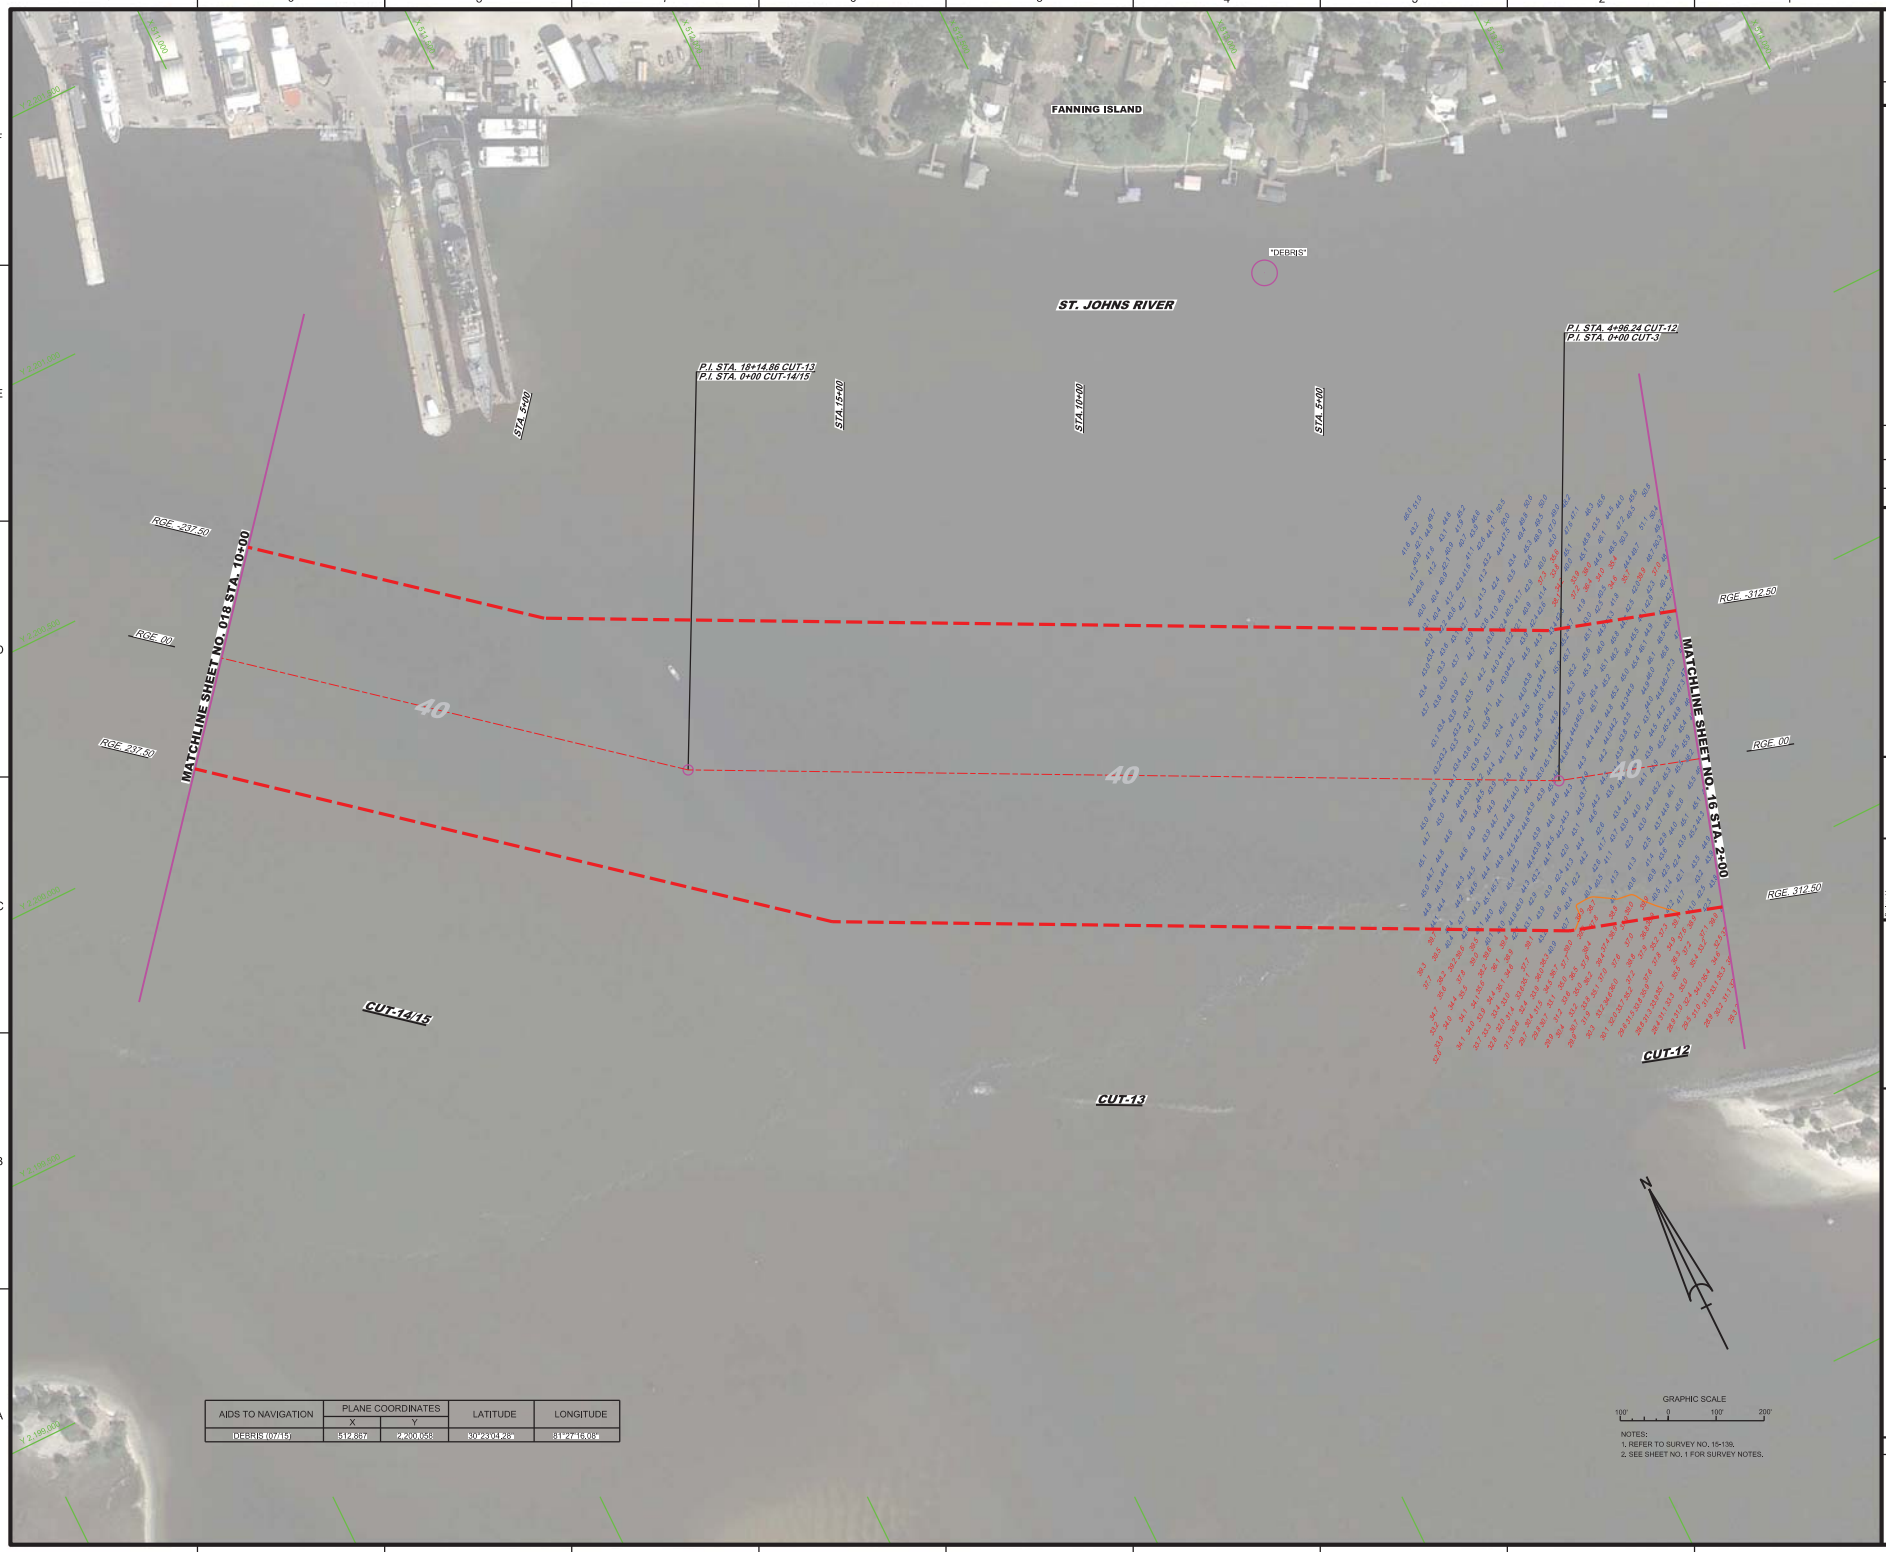

AIDS TO NAVIGATION	PLANE COORDINATES		LATITUDE	LONGITUDE
	X	Y		
DEBRIS (07/15)	512,887	2,200,058	30° 23' 04.28"	81° 27' 16.08"

GRAPHIC SCALE
100' 0 100' 200'

NOTES:
1. REFER TO SURVEY NO. 15-139.
2. SEE SHEET NO. 1 FOR SURVEY NOTES.

US Army Corps of Engineers
Jacksonville District

SAFETY ON THIS JOB DEPENDS ON YOU

DEPARTMENT OF THE ARMY
JACKSONVILLE DISTRICT, CORPS OF ENGINEERS
JACKSONVILLE, FLORIDA

JACKSONVILLE HARBOR, FLORIDA

3rd QUARTER EXAM SURVEY FY15
TEN (10) HOT SPOT SHOAL AREAS
30, 34, 38, 40 & 42-FOOT PROJECT

STA. 2+00 CUT-12 THRU STA. 10+00 CUT-14/15

PLAN

Scale: AS SHOWN

Drawing no.

13 / 22

SHEET 17 OF 57

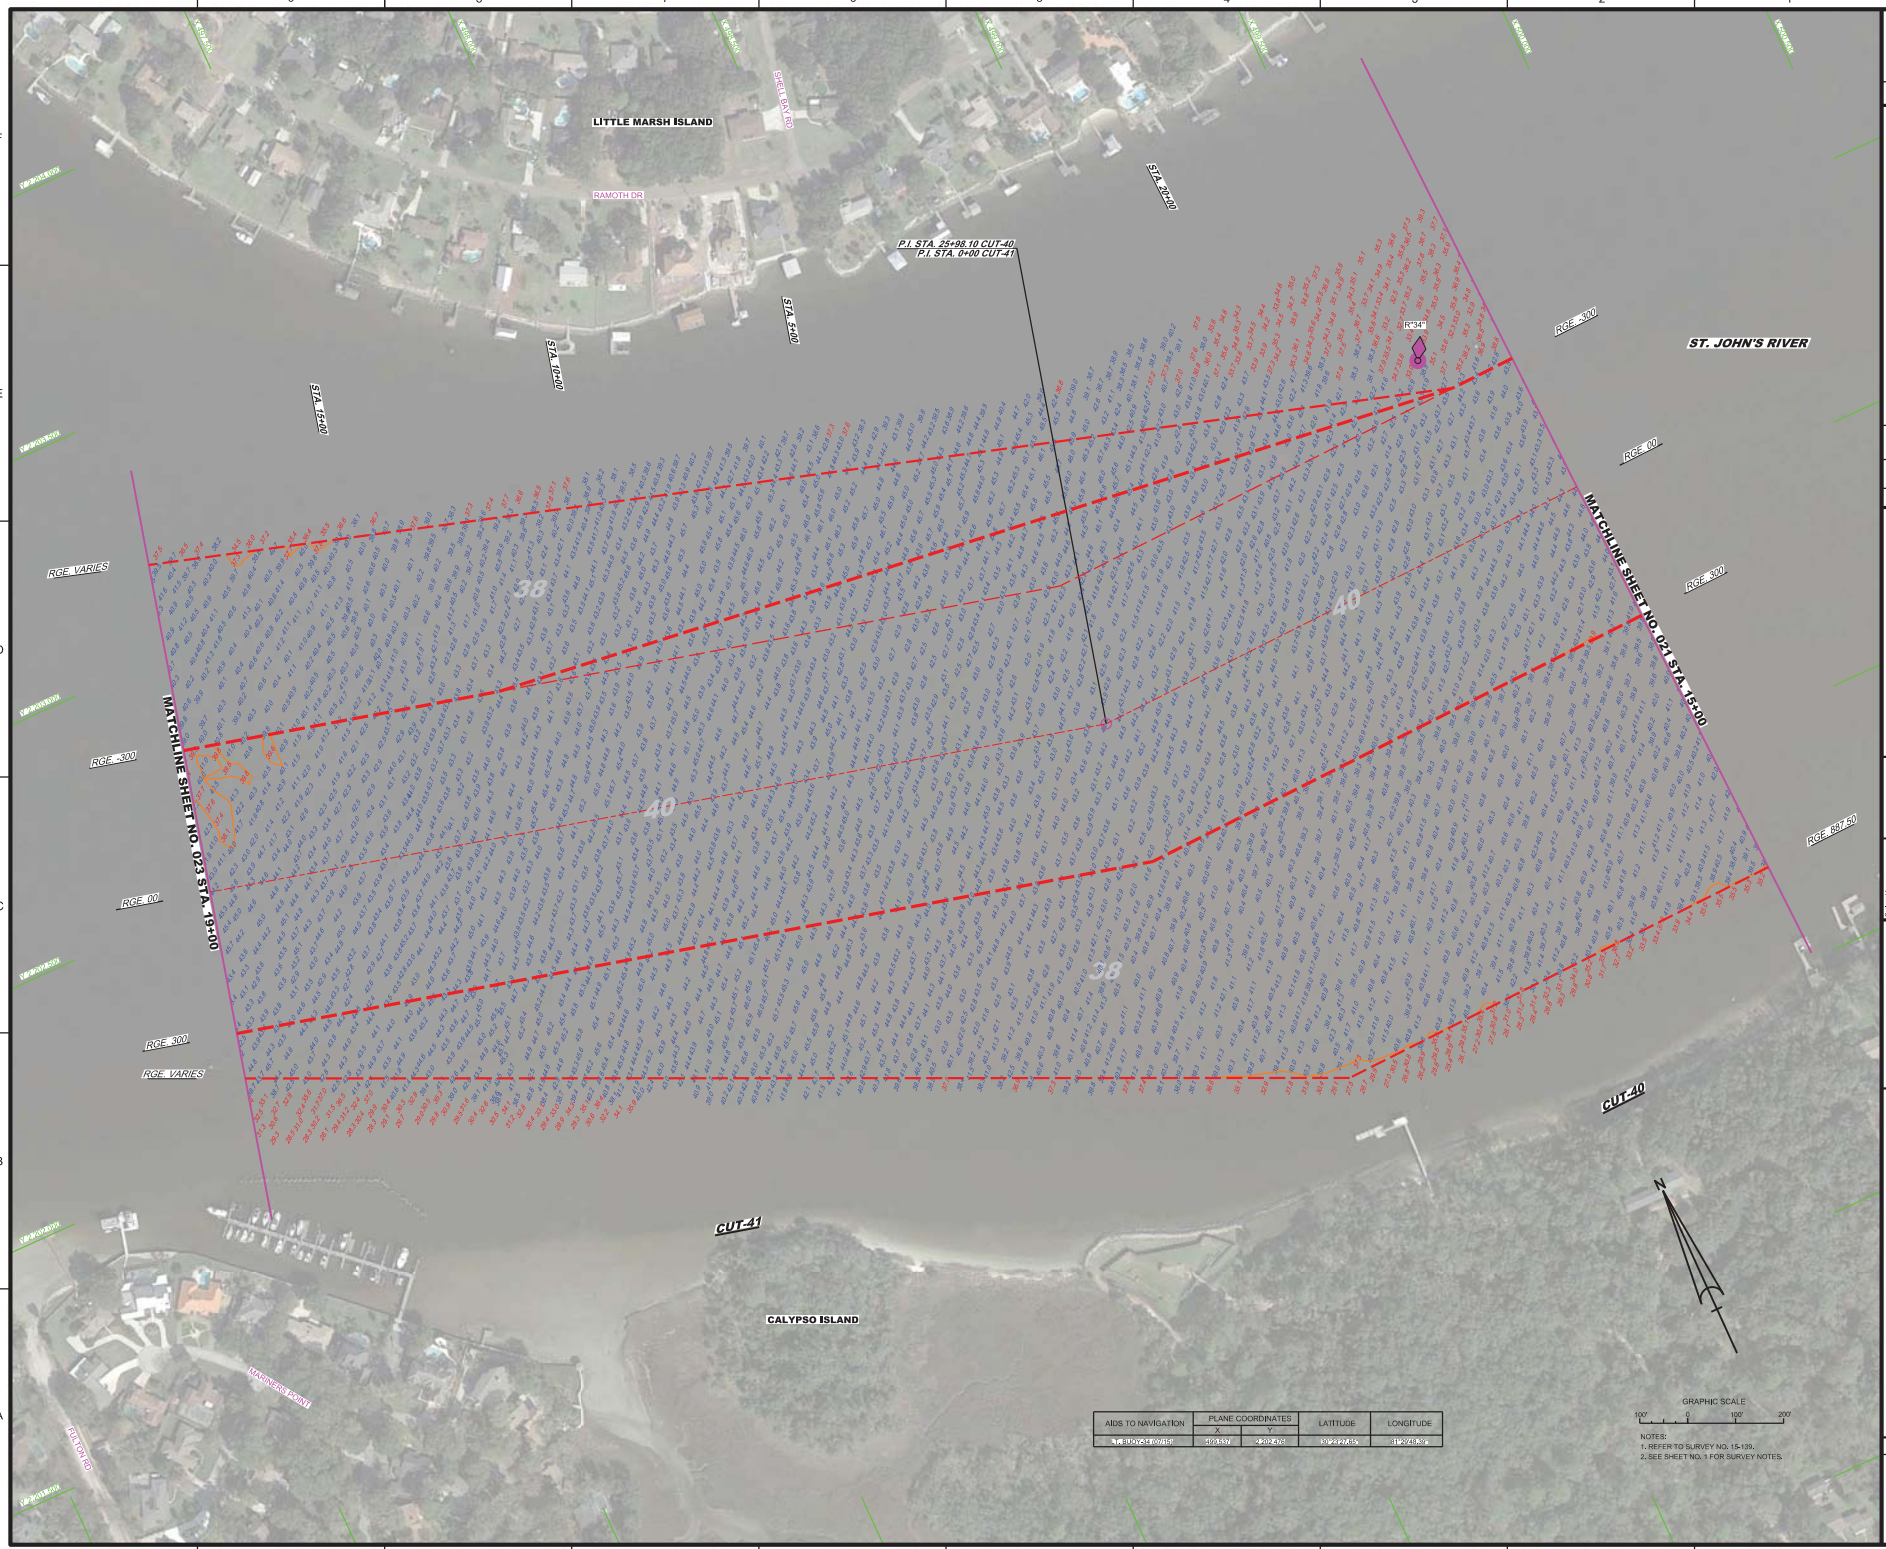

AIDS TO NAVIGATION	PLANE COORDINATES		LATITUDE	LONGITUDE
	X	Y		
[illegible]	1078.57	4202.42	30° 23' 27.65"	81° 24' 48.3"

GRAPHIC SCALE

100' 0 100' 200'

NOTES:
1. REFER TO SURVEY NO. 15-139.
2. SEE SHEET NO. 1 FOR SURVEY NOTES.

US Army Corps of Engineers
Jacksonville District

SAFETY ON THIS JOB DEPENDS ON YOU

No.	Revision	By	Date

DEPARTMENT OF THE ARMY
JACKSONVILLE DISTRICT, CORPS OF ENGINEERS
JACKSONVILLE, FLORIDA

Checked: RC
Drawn by: [illegible]
Date: JUL 2015
Project No.: [illegible]
Contract No.: [illegible]

XXXXXXXX-XXXXXXXX.DGN
15-139-CONSTRAINTS.DGN
15-139-CONS.DGN
15-139-CUT_LAT.DGN
15-139-CUT_CALC.DGN
15-139-CUT_CALC_NAD83HARN.DGN
15-139-CHECKREPORT.DGN

File name: 15-139-XXXX-022.DGN

JACKSONVILLE HARBOR, FLORIDA

3rd QUARTER EXAM SURVEY FY15
TEN (10) HOT SPOT SHOAL AREAS
30, 34, 38, 40 & 42-FOOT PROJECT

STA. 15+00 CUT-40 THRU STA. 19+00 CUT-41

PLAN

Scale: AS SHOWN

Drawing no.

14 / 22

SHEET 22 OF 57

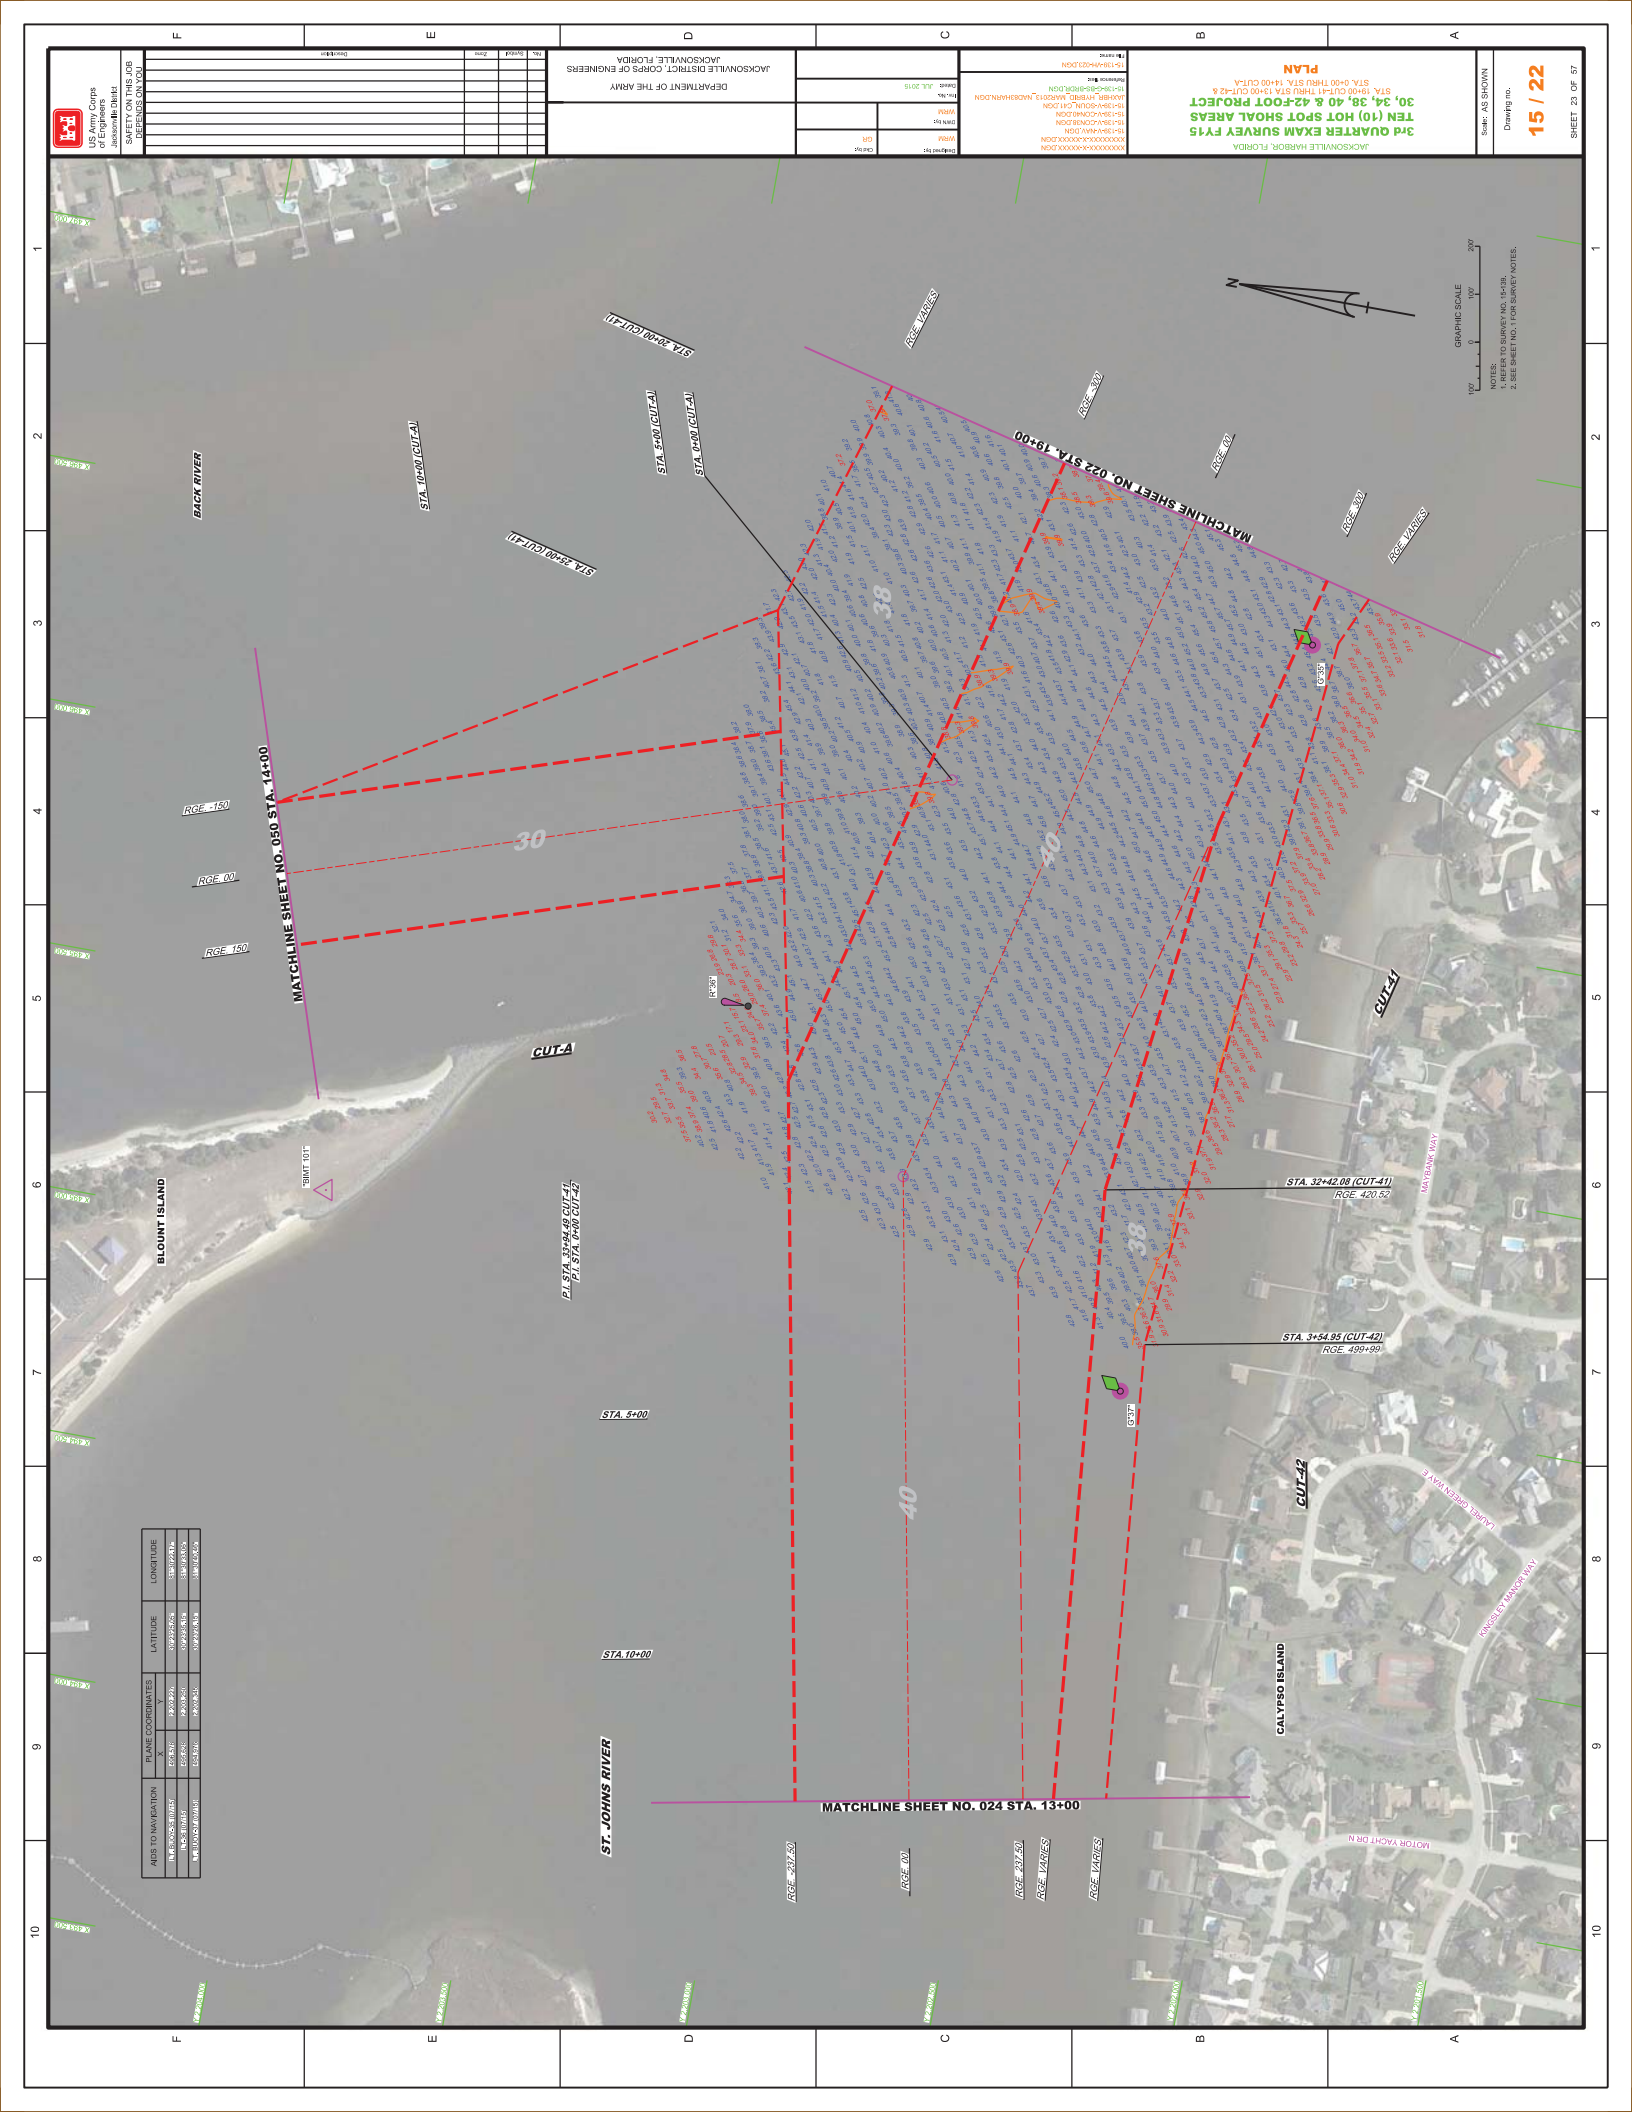
3rd QUARTER EXAM SURVEY FY15
TEN (10) HOT SPOT SHOAL AREAS
30, 34, 38, 40 & 42-FOOT PROJECT
PLAN
JACKSONVILLE HARBOR, FLORIDA
Scale: AS SHOWN
Drawing no.
15 / 22
SHEET 23 OF 57
DEPARTMENT OF THE ARMY
JACKSONVILLE DISTRICT, CORPS OF ENGINEERS
JACKSONVILLE, FLORIDA
US Army Corps of Engineers
Jacksonville District
SAFETY ON THIS JOB IS EVERYBODY'S JOB
GRAPHIC SCALE
NOTES:
1. REFER TO SURVEY NO. 15-1SR.
2. SEE SHEET NO. 1 FOR SURVEY NOTES.
MATCHLINE SHEET NO. 050 STA. 14+00
MATCHLINE SHEET NO. 022 STA. 19+00
MATCHLINE SHEET NO. 024 STA. 13+00
BACK RIVER
ST. JOHNS RIVER
BLOUNT ISLAND
CALYPSO ISLAND
CUT-A
CUT-41
CUT-42
STA. 10+00 (CUT-A)
STA. 5+00 (CUT-A)
STA. 0+00 (CUT-A)
STA. 2+00 (CUT-41)
STA. 2+00 (CUT-42)
STA. 5+00
STA. 10+00
P.I. STA. 3+54.49 CUT-41
P.I. STA. 0+00 CUT-42
STA. 32+42.08 (CUT-41)
RGE 420.52
STA. 3+54.95 (CUT-42)
RGE 499+99
RGE 150
RGE 00
RGE VARIES
RGE 200
RGE 400
RGE 300
RGE 700
RGE 37+50
RGE 38
30
40
42
AIDS TO NAVIGATION
PLANE COORDINATES
LATITUDE
LONGITUDE
LNB BOOS (FLWR)
LNB SPAR (FLWR)
LNB TOWER (FLWR)
LAUREL GREEN WAY E
KENSLEY MANOR WAY
MOTOR YACHT DR N
MAYBANK WAY

JACKSONVILLE HARBOR, FLORIDA

3rd QUARTER EXAM SURVEY FY15 TEN (10) HOT SPOT SHOAL AREAS 30, 34, 38, 40 & 42-FOOT PROJECT

STA. 103+00 THRU STA. 133+00 CUT-42

PLAN

Scale: AS SHOWN

Drawing no. 16 / 22

SHEET 27 OF 57

DEPARTMENT OF THE ARMY
JACKSONVILLE DISTRICT, CORPS OF ENGINEERS
JACKSONVILLE, FLORIDA

US Army Corps of Engineers
Jacksonville District

SAFETY ON THIS JOB
BEGINS WITH YOU

No.	Revised	Date	Description

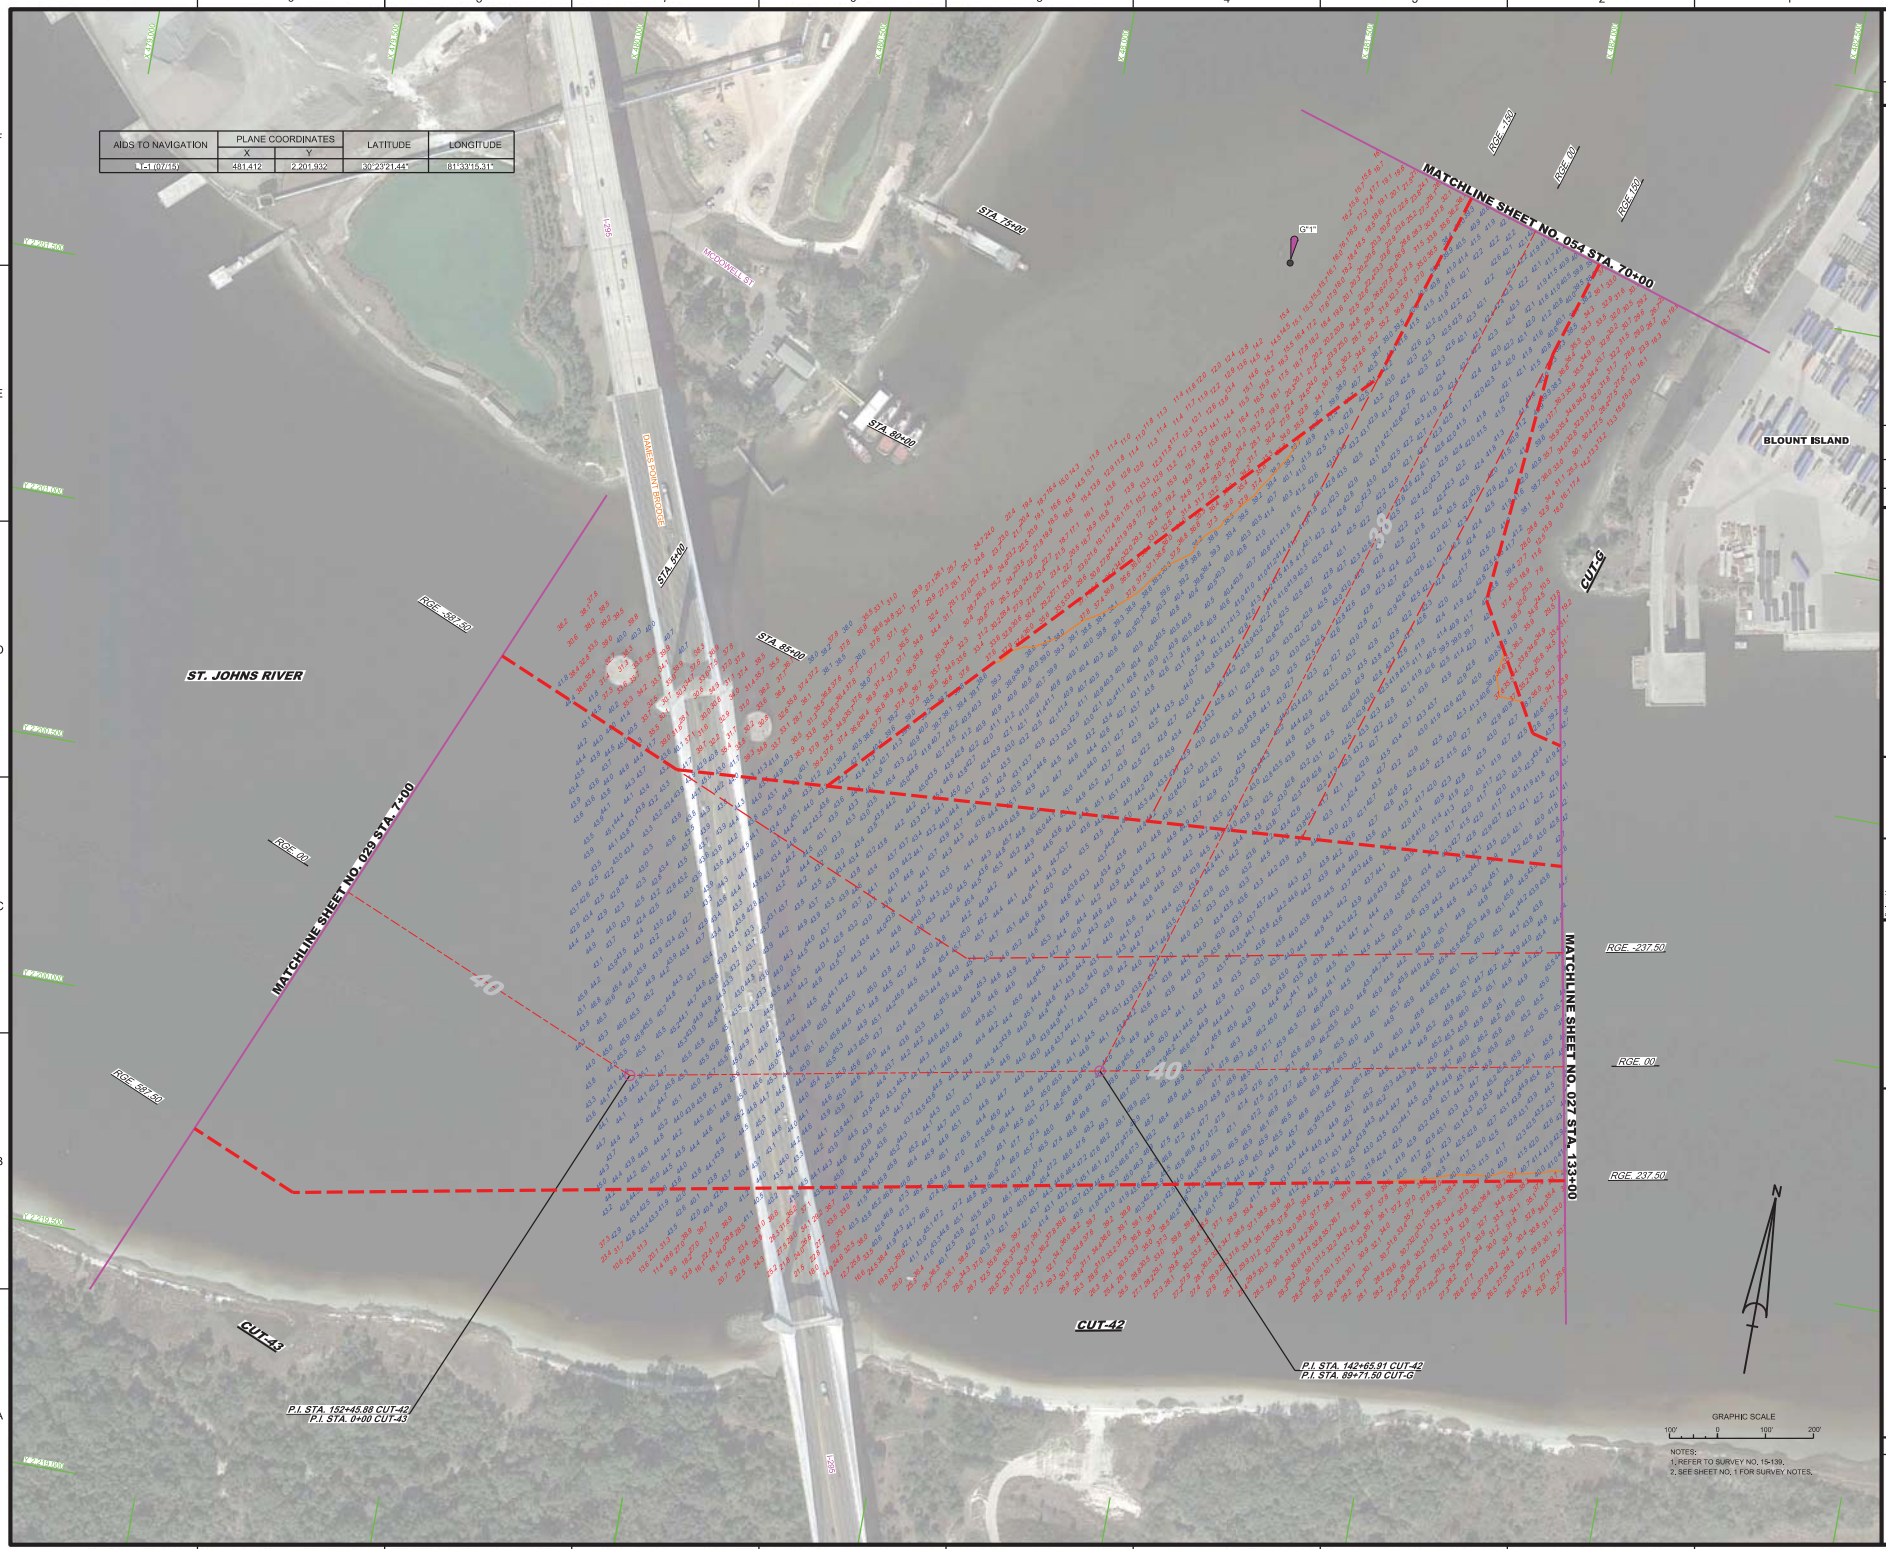
AIDS TO NAVIGATION
PLANE COORDINATES
X
Y
LATITUDE
LONGITUDE
"L" (07/15)
481,412
2,201,932
30°23'21.44"
81°39'15.81"
MATCHLINE SHEET NO. 054 STA. 70+00
MATCHLINE SHEET NO. 029 STA. 7+00
MATCHLINE SHEET NO. 027 STA. 133+00
STA. 75+00
STA. 80+00
STA. 85+00
STA. 64+00
MCDONELL ST
JAMES JOHN BRIDGE
ST. JOHNS RIVER
BLOUNT ISLAND
CUT-G
CUT-42
CUT-43
RGE -37.50
RGE -00
RGE 37.50
RGE 237.50
P.I. STA. 152+45.88 CUT-42
P.I. STA. 0+00 CUT-43
P.I. STA. 142+65.91 CUT-42
P.I. STA. 89+71.50 CUT-G
GRAPHIC SCALE
100'
0
100'
200'
N
NOTES:
1. REFER TO SURVEY NO. 15-139.
2. SEE SHEET NO. 1 FOR SURVEY NOTES.
US Army Corps of Engineers
Jacksonville District
SAFETY ON THIS JOB DEPENDS ON YOU
DEPARTMENT OF THE ARMY
JACKSONVILLE DISTRICT, CORPS OF ENGINEERS
JACKSONVILLE, FLORIDA
JACKSONVILLE HARBOR, FLORIDA
3rd QUARTER EXAM SURVEY FY15
TEN (10) HOT SPOT SHOAL AREAS
30, 34, 38, 40 & 42-FOOT PROJECT
STA. 133+00 CUT-42 THRU STA. 7+00 CUT-43 AND
STA. 70+00 THRU STA. 85+00 CUT-G
PLAN
Scale: AS SHOWN
Drawing no.
17 / 22
SHEET 28 OF 57

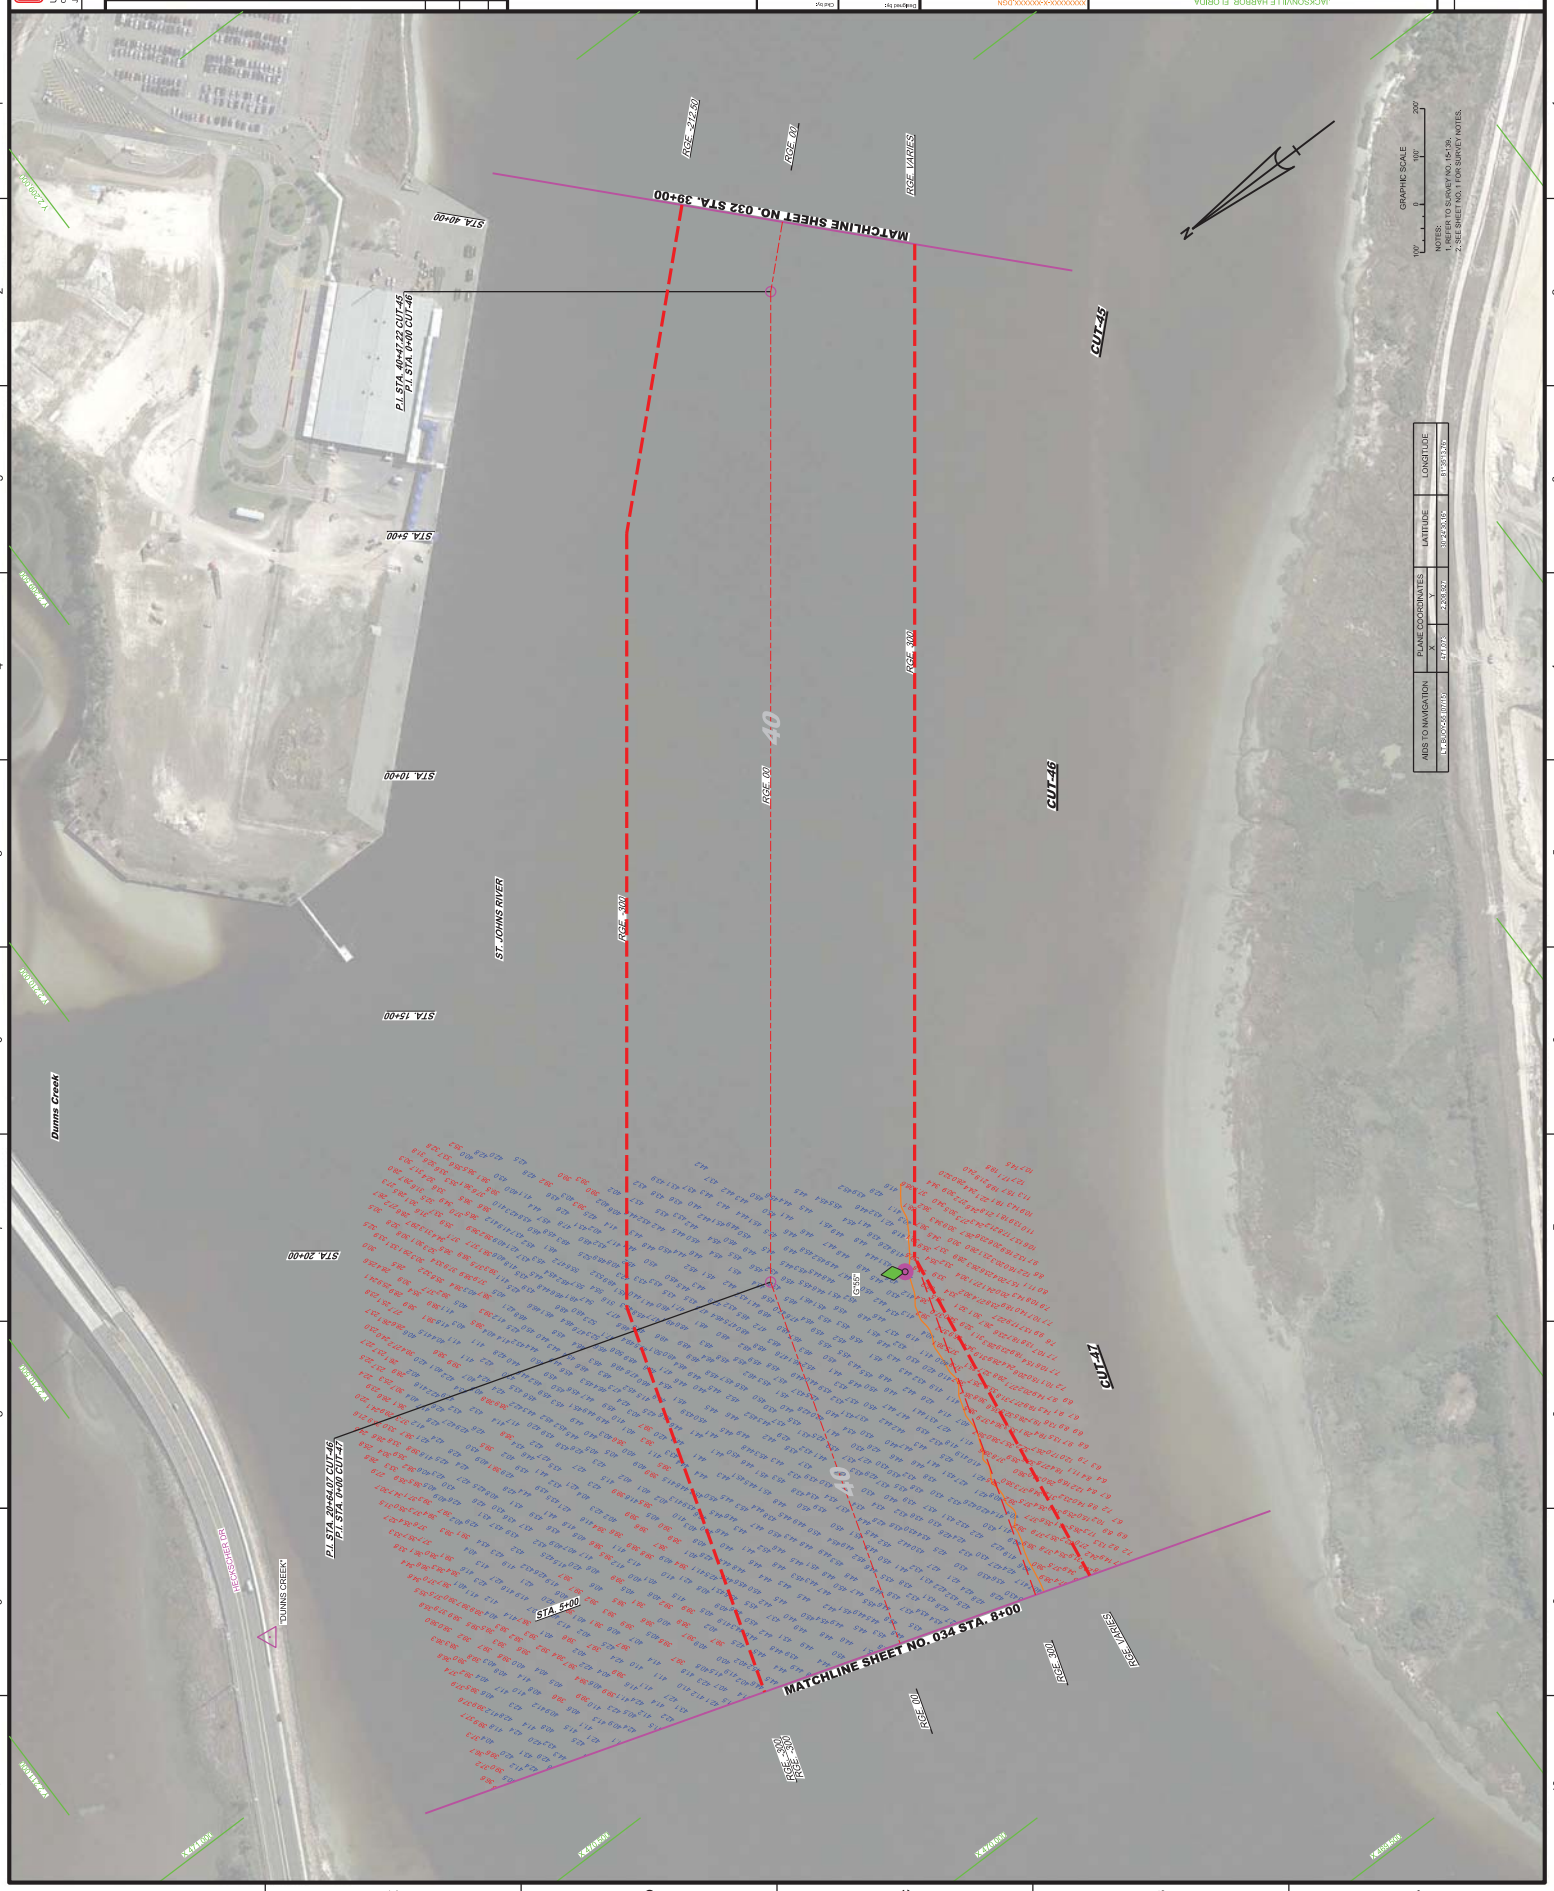
MATCHLINE SHEET NO. 032 STA. 39+00
MATCHLINE SHEET NO. 034 STA. 8+00
RGE 272.00
RGE 00
RGE VARIES
RGE 300
RGE 00
RGE 300
RGE 00
RGE VARIES
RGE 00
RGE 300
CUT-45
CUT-46
CUT-47
STA 40+00
STA 5+00
STA 10+00
STA 15+00
STA 20+00
STA 8+00
P.I. STA. 40+47.22 CUT-46
P.I. STA. 0+00 CUT-46
P.I. STA. 20+44.01 CUT-46
P.I. STA. 0+00 CUT-47
ST. JOHNS RIVER
Dunns Creek
DUNNS CREEK
HEADCREEK DR
CREEK
GRAPHIC SCALE
100'
0
100'
200'
NOTES:
1. REFER TO SURVEY NO.'s 15-139, 2. SEE SHEET NO. 1 FOR SURVEY NOTES.
AIDS TO NAVIGATION
PLANE COORDINATES
LATITUDE
LONGITUDE
N/A
N/A
30° 24' 54.0"
81° 39' 53.7"
N.T.S.
JACKSONVILLE HARBOR, FLORIDA
3rd QUARTER EXAM SURVEY FY15
TEN (10) HOT SPOT SHOAL AREAS
30, 34, 38, 40 & 42-FOOT PROJECT
STA. 39+00 CUT-45 THRU STA. 8+00 CUT-47
PLAN
Scale: AS SHOWN
Drawing no.
18 / 22
SHEET 33 OF 57
DEPARTMENT OF THE ARMY
JACKSONVILLE DISTRICT, CORPS OF ENGINEERS
JACKSONVILLE, FLORIDA
US Army Corps of Engineers
Jacksonville District
SAFETY ON THIS JOB
PERSONAL AND PUBLIC

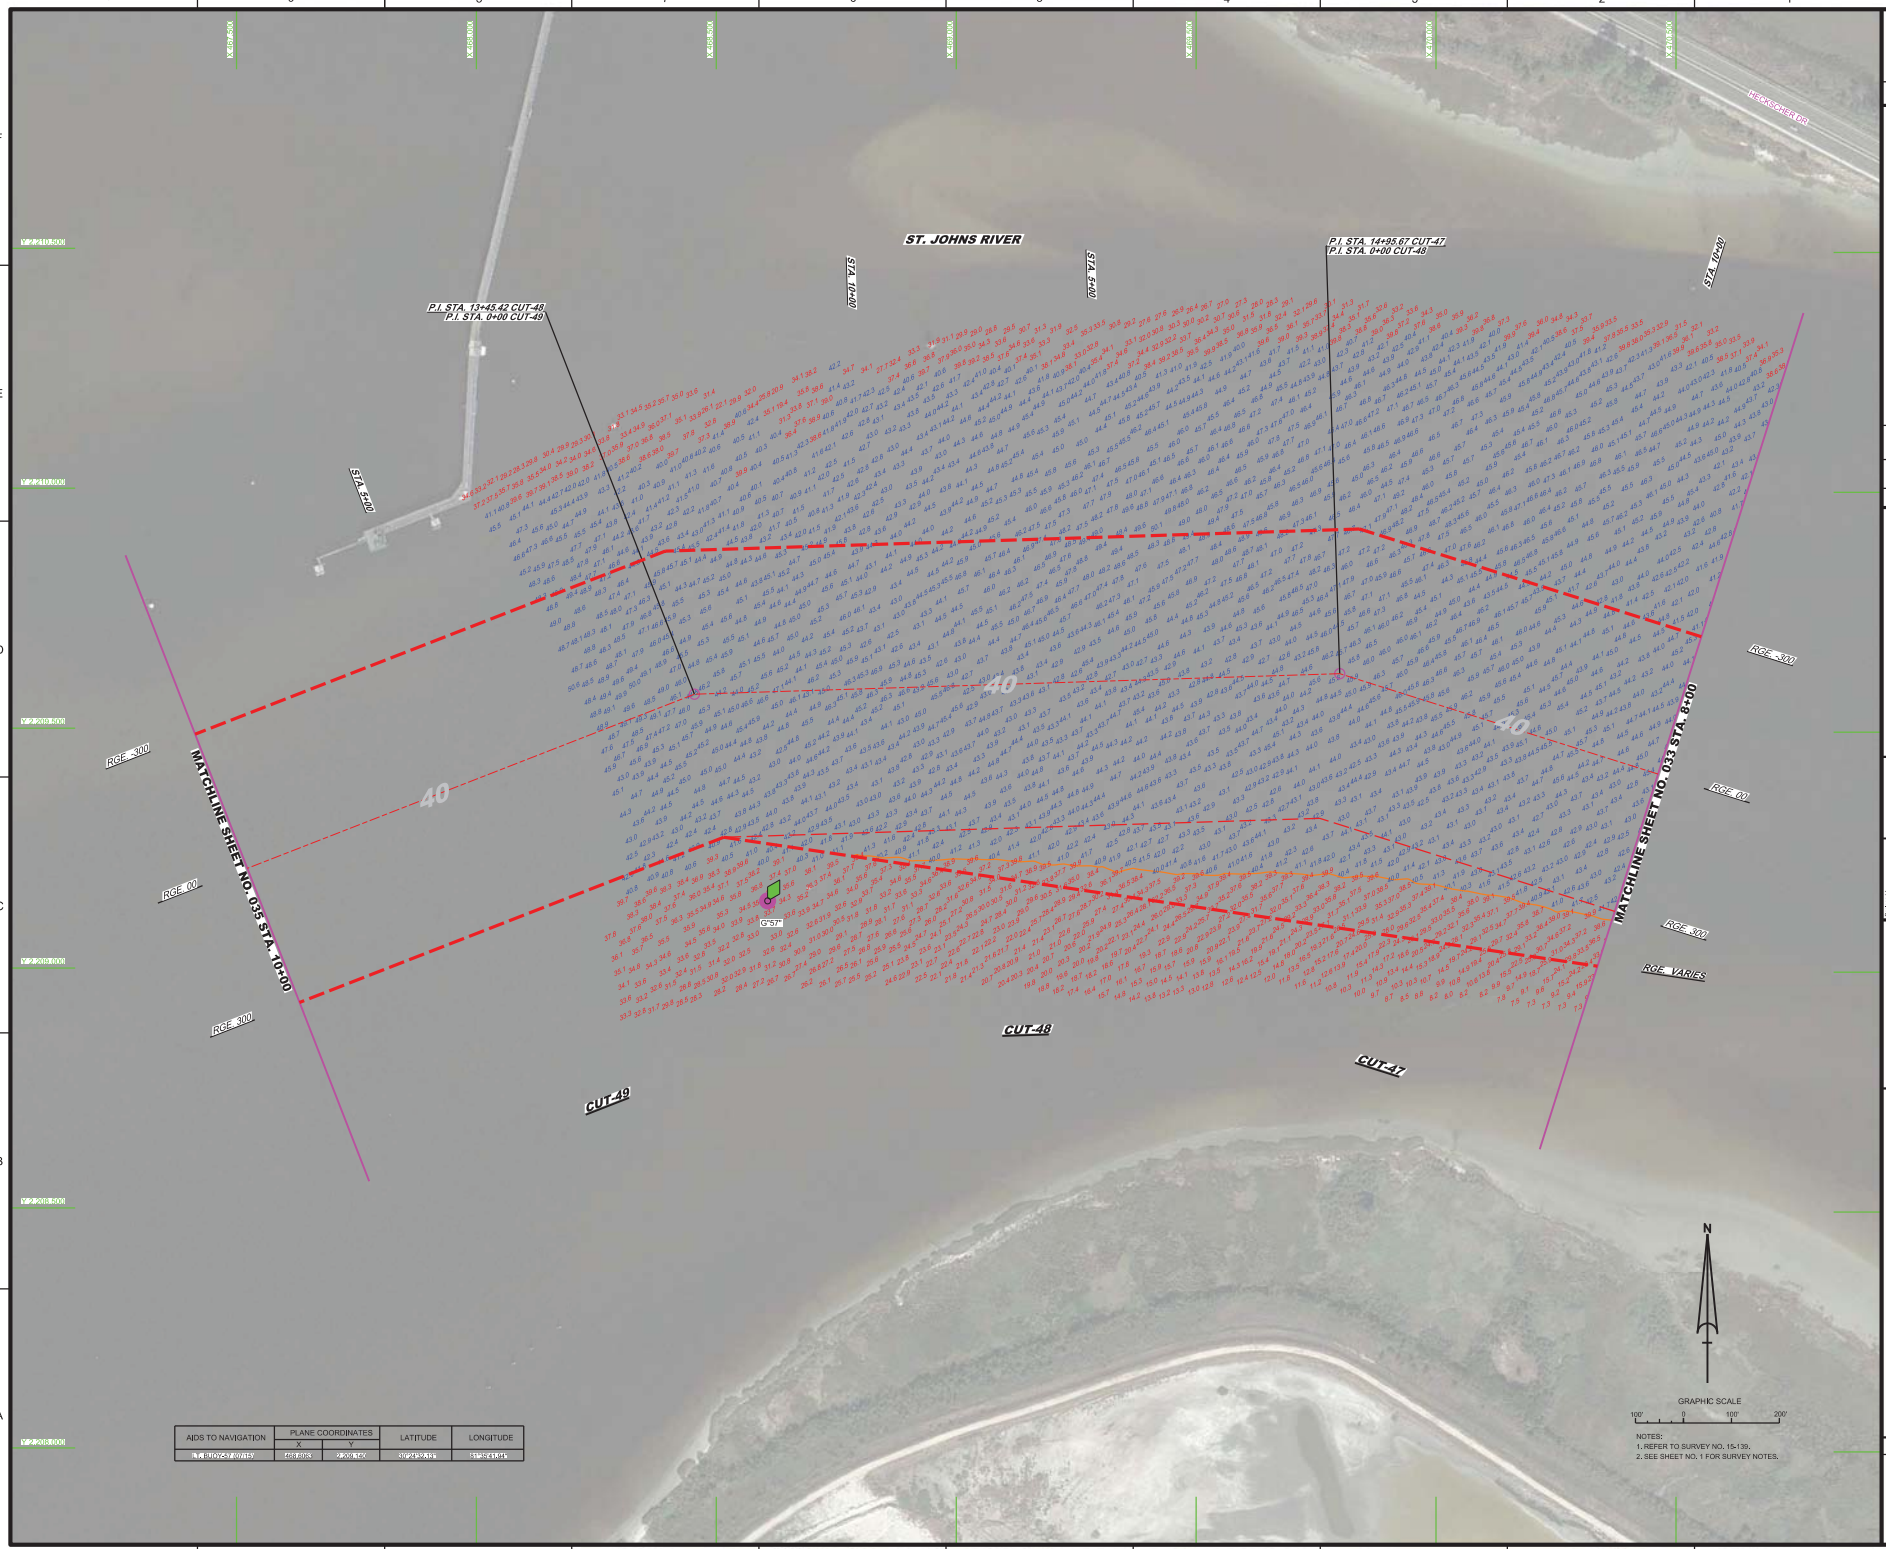

AIDS TO NAVIGATION	PLANE COORDINATES		LATITUDE	LONGITUDE
	X	Y		
N 4 (DOS-57 2007)	488.608	2,200.156	30°24'57.4"N	81°24'41.6"W

NOTES:
1. REFER TO SURVEY NO. 15-139.
2. SEE SHEET NO. 1 FOR SURVEY NOTES.

US Army Corps of Engineers
Jacksonville District

SAFETY ON THIS JOB DEPENDS ON YOU

No.	Revision	By	Date

DEPARTMENT OF THE ARMY
JACKSONVILLE DISTRICT, CORPS OF ENGINEERS
JACKSONVILLE, FLORIDA

Checked by: JDC
Drawn by: JDC
Approved by: District
Date: JUL 2015

XXXXXXXXXXXXXXXXXXXX.DGN
XXXXXXXXXXXXXXXXXXXX.DGN
XXXXXXXXXXXXXXXXXXXX.DGN
15-139-SHEET.DGN
15-139-AXIS.DGN
15-139-SOUN_C47-48.DGN
15-139-SOUN_C48-49_NADS83HARN.DGN
15-139-CalcSht2.DGN
References Used
15-139-XXXXXX.DGN
File Name

JACKSONVILLE HARBOR, FLORIDA
3rd QUARTER EXAM SURVEY FY15
TEN (10) HOT SPOT SHOAL AREAS
30, 34, 38, 40 & 42-FOOT PROJECT
STA. 8+00 CUT-47 THRU STA. 10+00 CUT-49
PLAN

Scale: AS SHOWN

Drawing no.
19 / 22

SHEET 34 OF 57

AIDS TO NAVIGATION	PLANE COORDINATES		LATITUDE	LONGITUDE
	X	Y		
"A" BOY "58" (NAME)	[illegible]	[illegible]	[illegible]	[illegible]
"A" BOY "59" (NAME)	[illegible]	[illegible]	[illegible]	[illegible]

GRAPHIC SCALE
100' 0 100' 200'

NOTES;
1. REFER TO SURVEY NO. 15-139.
2. SEE SHEET NO. 1 FOR SURVEY NOTES.

US Army Corps of Engineers
Jacksonville District

SAFETY ON THIS JOB DEPENDS ON YOU

No.	Revision	By	Date

DEPARTMENT OF THE ARMY
JACKSONVILLE DISTRICT, CORPS OF ENGINEERS
JACKSONVILLE, FLORIDA

Checked: [illegible]
Designed by: [illegible]
Drawn by: [illegible]
Approved by: [illegible]
Date: JUL 2015

XXXXXXXXXXXXXXXXXXXXX.DGN
XXXXXXXXXXXXXXXXXXXXX.DGN
XXXXXXXXXXXXXXXXXXXXX.DGN
15-139-HAN.DGN
15-139-GEOTK_CELL.DGN
15-139-CELL_NAD83HARN_USFT.DGN
15-139-CellBRS.DGN
Reference files:
Tie-1934-NGS.DGN
File name:

JACKSONVILLE HARBOR, FLORIDA

3rd QUARTER EXAM SURVEY FY15
TEN (10) HOT SPOT SHOAL AREAS
30, 34, 38, 40 & 42-FOOT PROJECT

STA. 10+00 CUT-49 THRU STA. 15+00 CUT-50

PLAN

Scale: AS SHOWN

Drawing no.

20 / 22

SHEET 35 OF 57

NOTES:
1. REFER TO SURVEY NO. 15-139.
2. SEE SHEET NO. 1 FOR SURVEY NOTES.

US Army Corps of Engineers
Jacksonville District

SAFETY ON THIS JOB DEPENDS ON YOU

No.	Revision	Date	By

DEPARTMENT OF THE ARMY
JACKSONVILLE DISTRICT, CORPS OF ENGINEERS
JACKSONVILLE, FLORIDA

Checked by: [illegible]
Drawn by: [illegible]
Date: JUL 2015
Design by: [illegible]

XXXX

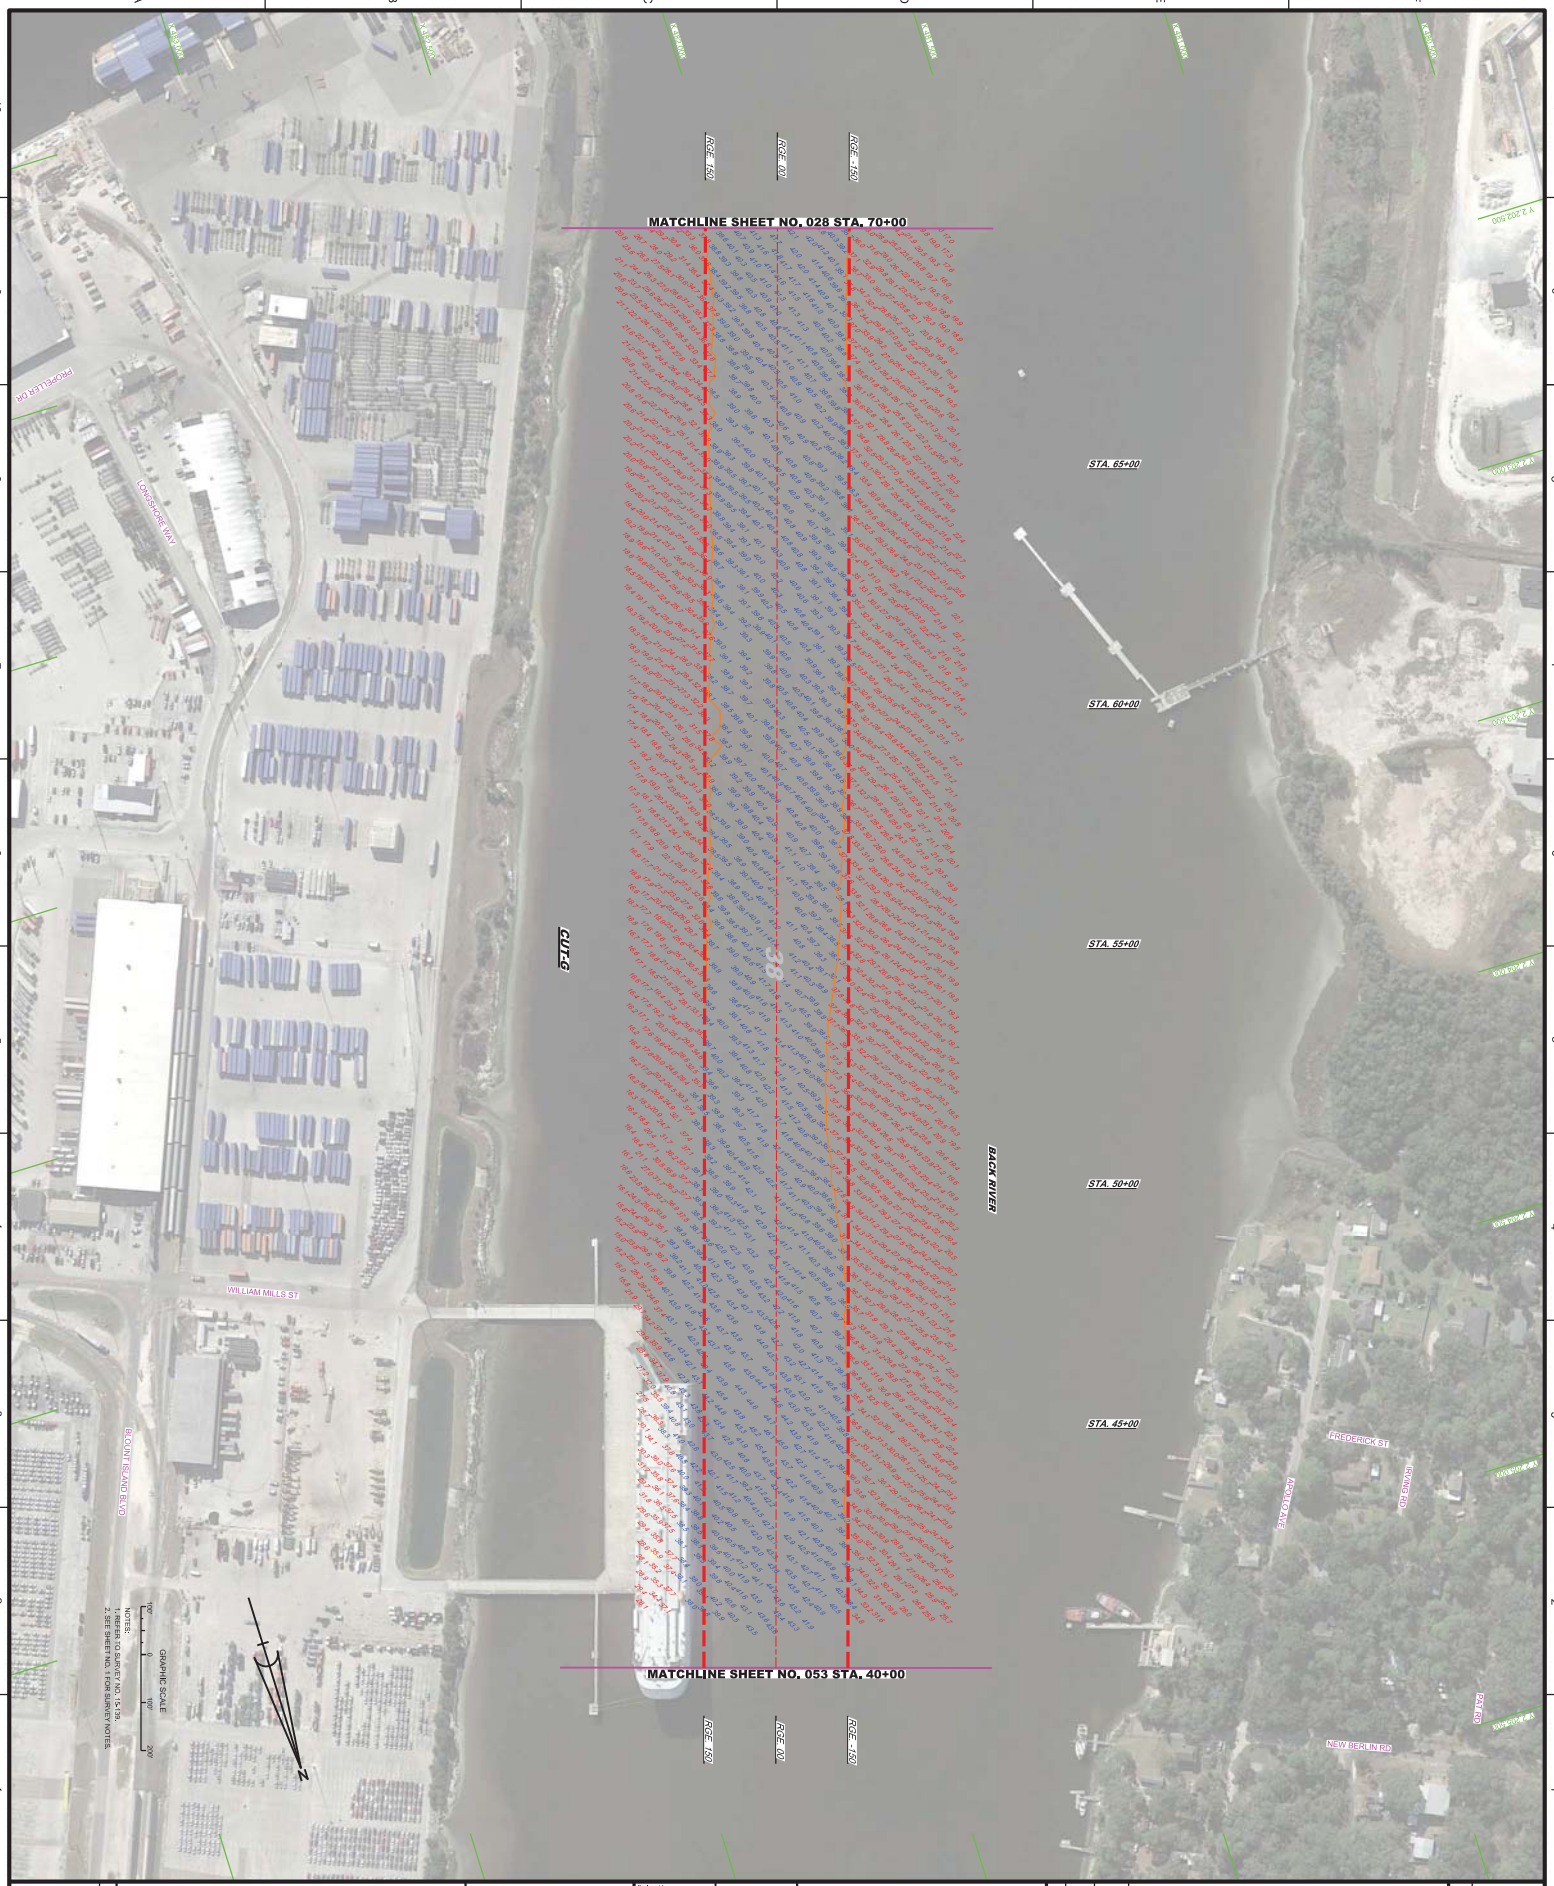

JACKSONVILLE HARBOR, FLORIDA

3rd QUARTER EXAM SURVEY FY15
TEN (10) HOT SPOT SHOAL AREAS
30, 34, 38, 40 & 42-FOOT PROJECT

STA. 40+00 THRU STA. 70+00 CUT-G

PLAN

Drawing no. 22 / 22

SHEET 57 OF 57

Scale: AS SHOWN

XXXXXXXX-X-XXXXXX.DGN
XXXXXXXX-X-XXXXXX.DGN
XXXXXXXX-X-XXXXXX.DGN
XXXXXXXX-X-XXXXXX.DGN
15-139-V-CON18.DGN
15-139-V-SOUN_CTG.DGN
JAXHBR_HYBRID_MAR2015_NAD83HARN.DGN
15-139-C85-BRDR.DGN

Reference files:

15-139-MH-054.DGN

File name:

Designed by: WRM
Drawn by: WRM
Checked by: GR
Date: JUL 2015

DEPARTMENT OF THE ARMY
JACKSONVILLE DISTRICT, CORPS OF ENGINEERS
JACKSONVILLE, FLORIDA

No.	Symbol	Zone	Description

US Army Corps of Engineers
Jacksonville District

SAFETY ON THIS JOB DEPENDS ON YOU