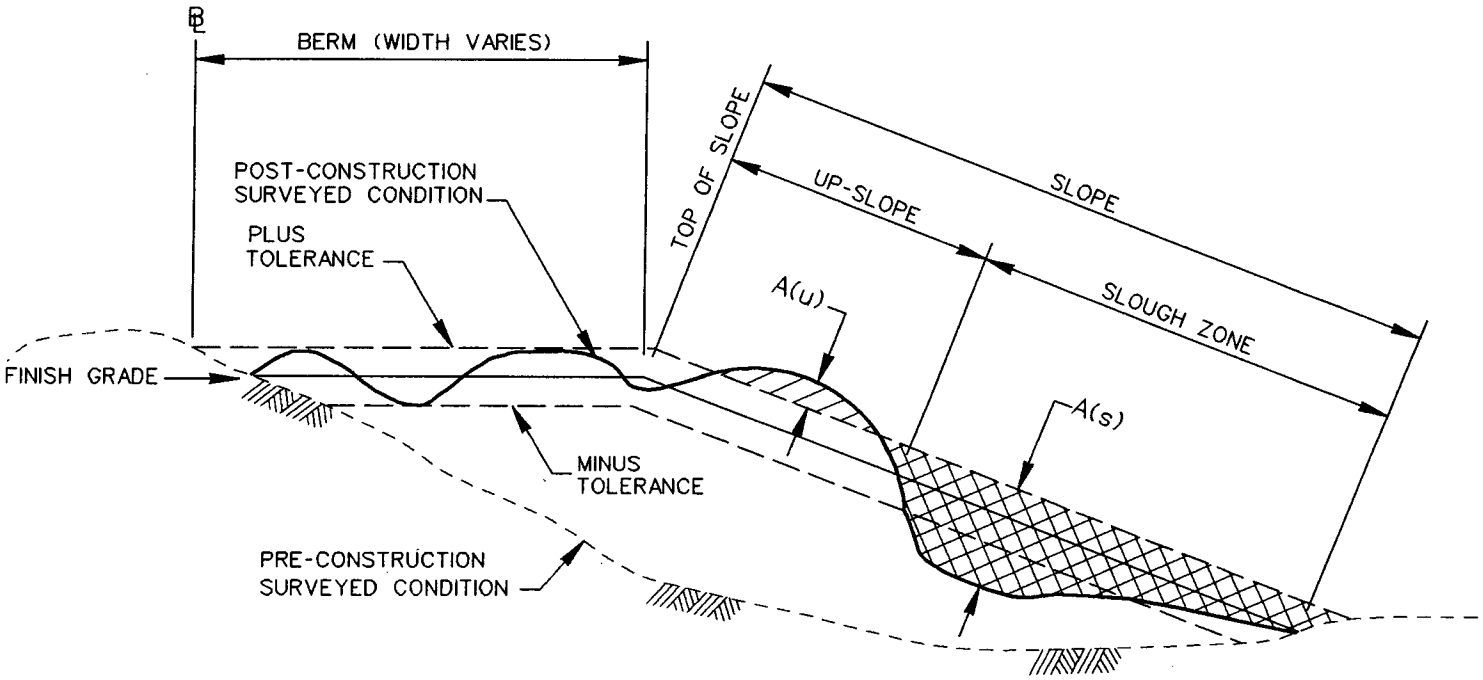

A(u) - AREA OF UP-SLOPE FILL ABOVE PLUS TOLERANCE

A(s) - AREA OF SLOUGH BELOW PLUS TOLERANCE

BEACH FILL TOLERANCE

(TYPICAL SECTION)