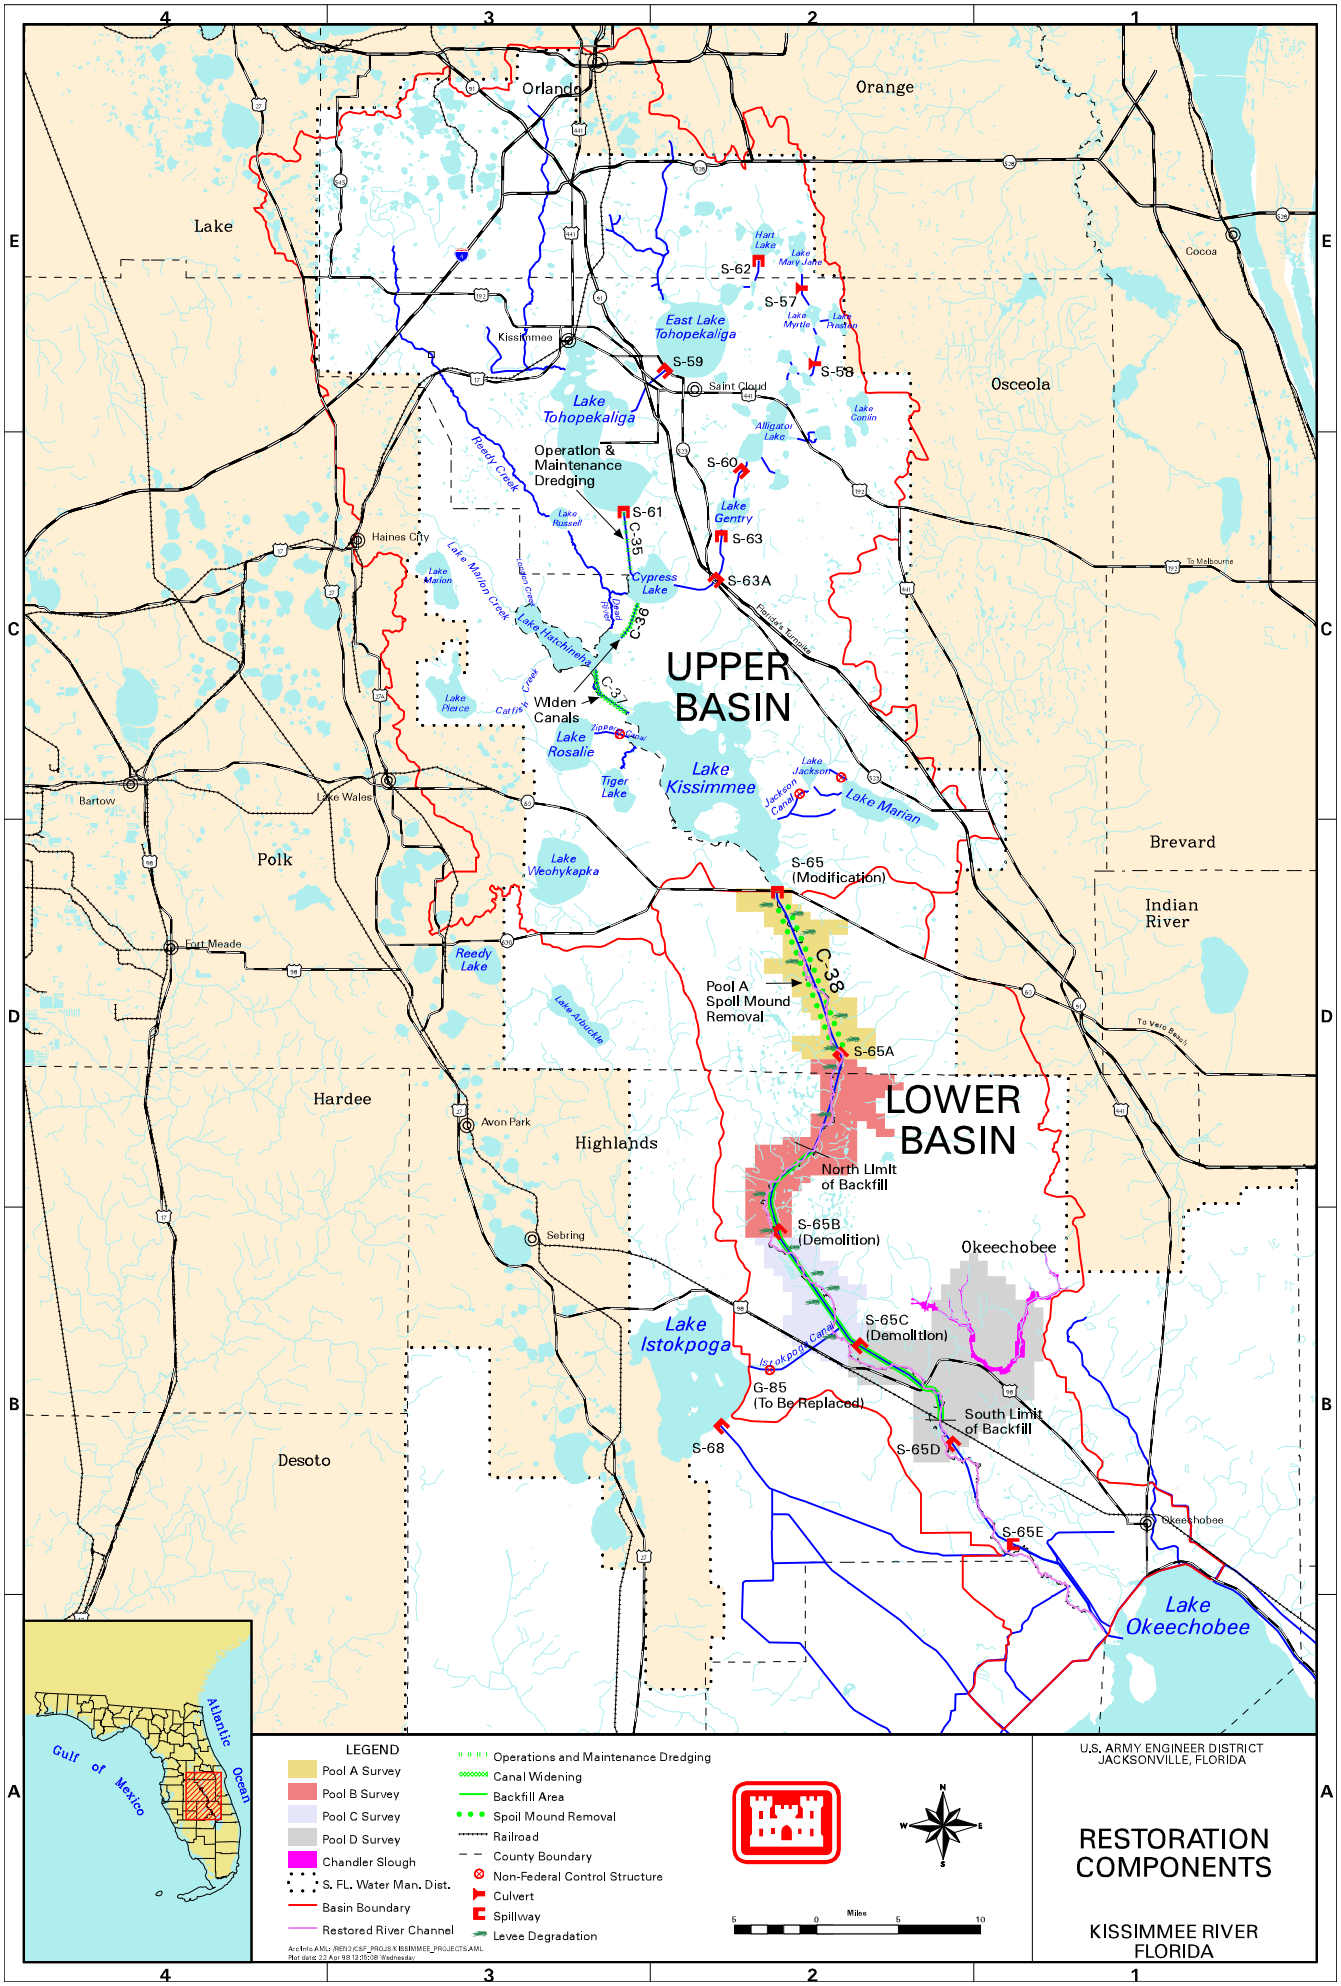

Orlando
Orange
Lake
Osceola
Cocoa
Kissimmee
Saint Cloud
Haines City
Bartow
Lake Wales
Polk
Fort Meade
Hardee
Avon Park
Highlands
Sebring
Desoto
Okeechobee
Brevard
Indian River
Lake Okeechobee
Lake Istokpoga
Lake Kissimmee
Lake Tohopekaliga
East Lake Tohopekaliga
Lake Rosalie
Lake Weohykapka
Reedy Lake
Lake Marian
Lake Gentry
Cypress Lake
Lake Hatchineha
Lake Marion
Lake Pierce
Lake Russell
Alligator Lake
Lake Conlin
Lake Jackson
Tiger Lake
Lake Arbuckle
Hart Lake
Lake Mary Jane
Lake Myrtle
Lake Preston
Reedy Creek
Catfish Creek
Zipper Canal
Jackson Canal
Istokpoga Canal
Florida's Turnpike
To Melbourne
To Vero Beach
UPPER BASIN
LOWER BASIN
Operation & Maintenance Dredging
Widen Canals
Pool A Spoil Mound Removal
North Limit of Backfill
South Limit of Backfill
S-62
S-57
S-58
S-59
S-60
S-61
S-63
S-63A
S-65 (Modification)
S-65A
S-65B (Demolition)
S-65C (Demolition)
S-65D
S-65E
S-68
G-85 (To Be Replaced)
C-35
C-36
C-37
C-38
Gulf of Mexico
Atlantic Ocean
LEGEND
Pool A Survey
Pool B Survey
Pool C Survey
Pool D Survey
Chandler Slough
S. FL. Water Man. Dist.
Basin Boundary
Restored River Channel
Operations and Maintenance Dredging
Canal Widening
Backfill Area
Spoil Mound Removal
Railroad
County Boundary
Non-Federal Control Structure
Culvert
Spillway
Levee Degradation
Miles
U.S. ARMY ENGINEER DISTRICT
JACKSONVILLE, FLORIDA
RESTORATION COMPONENTS
KISSIMMEE RIVER
FLORIDA