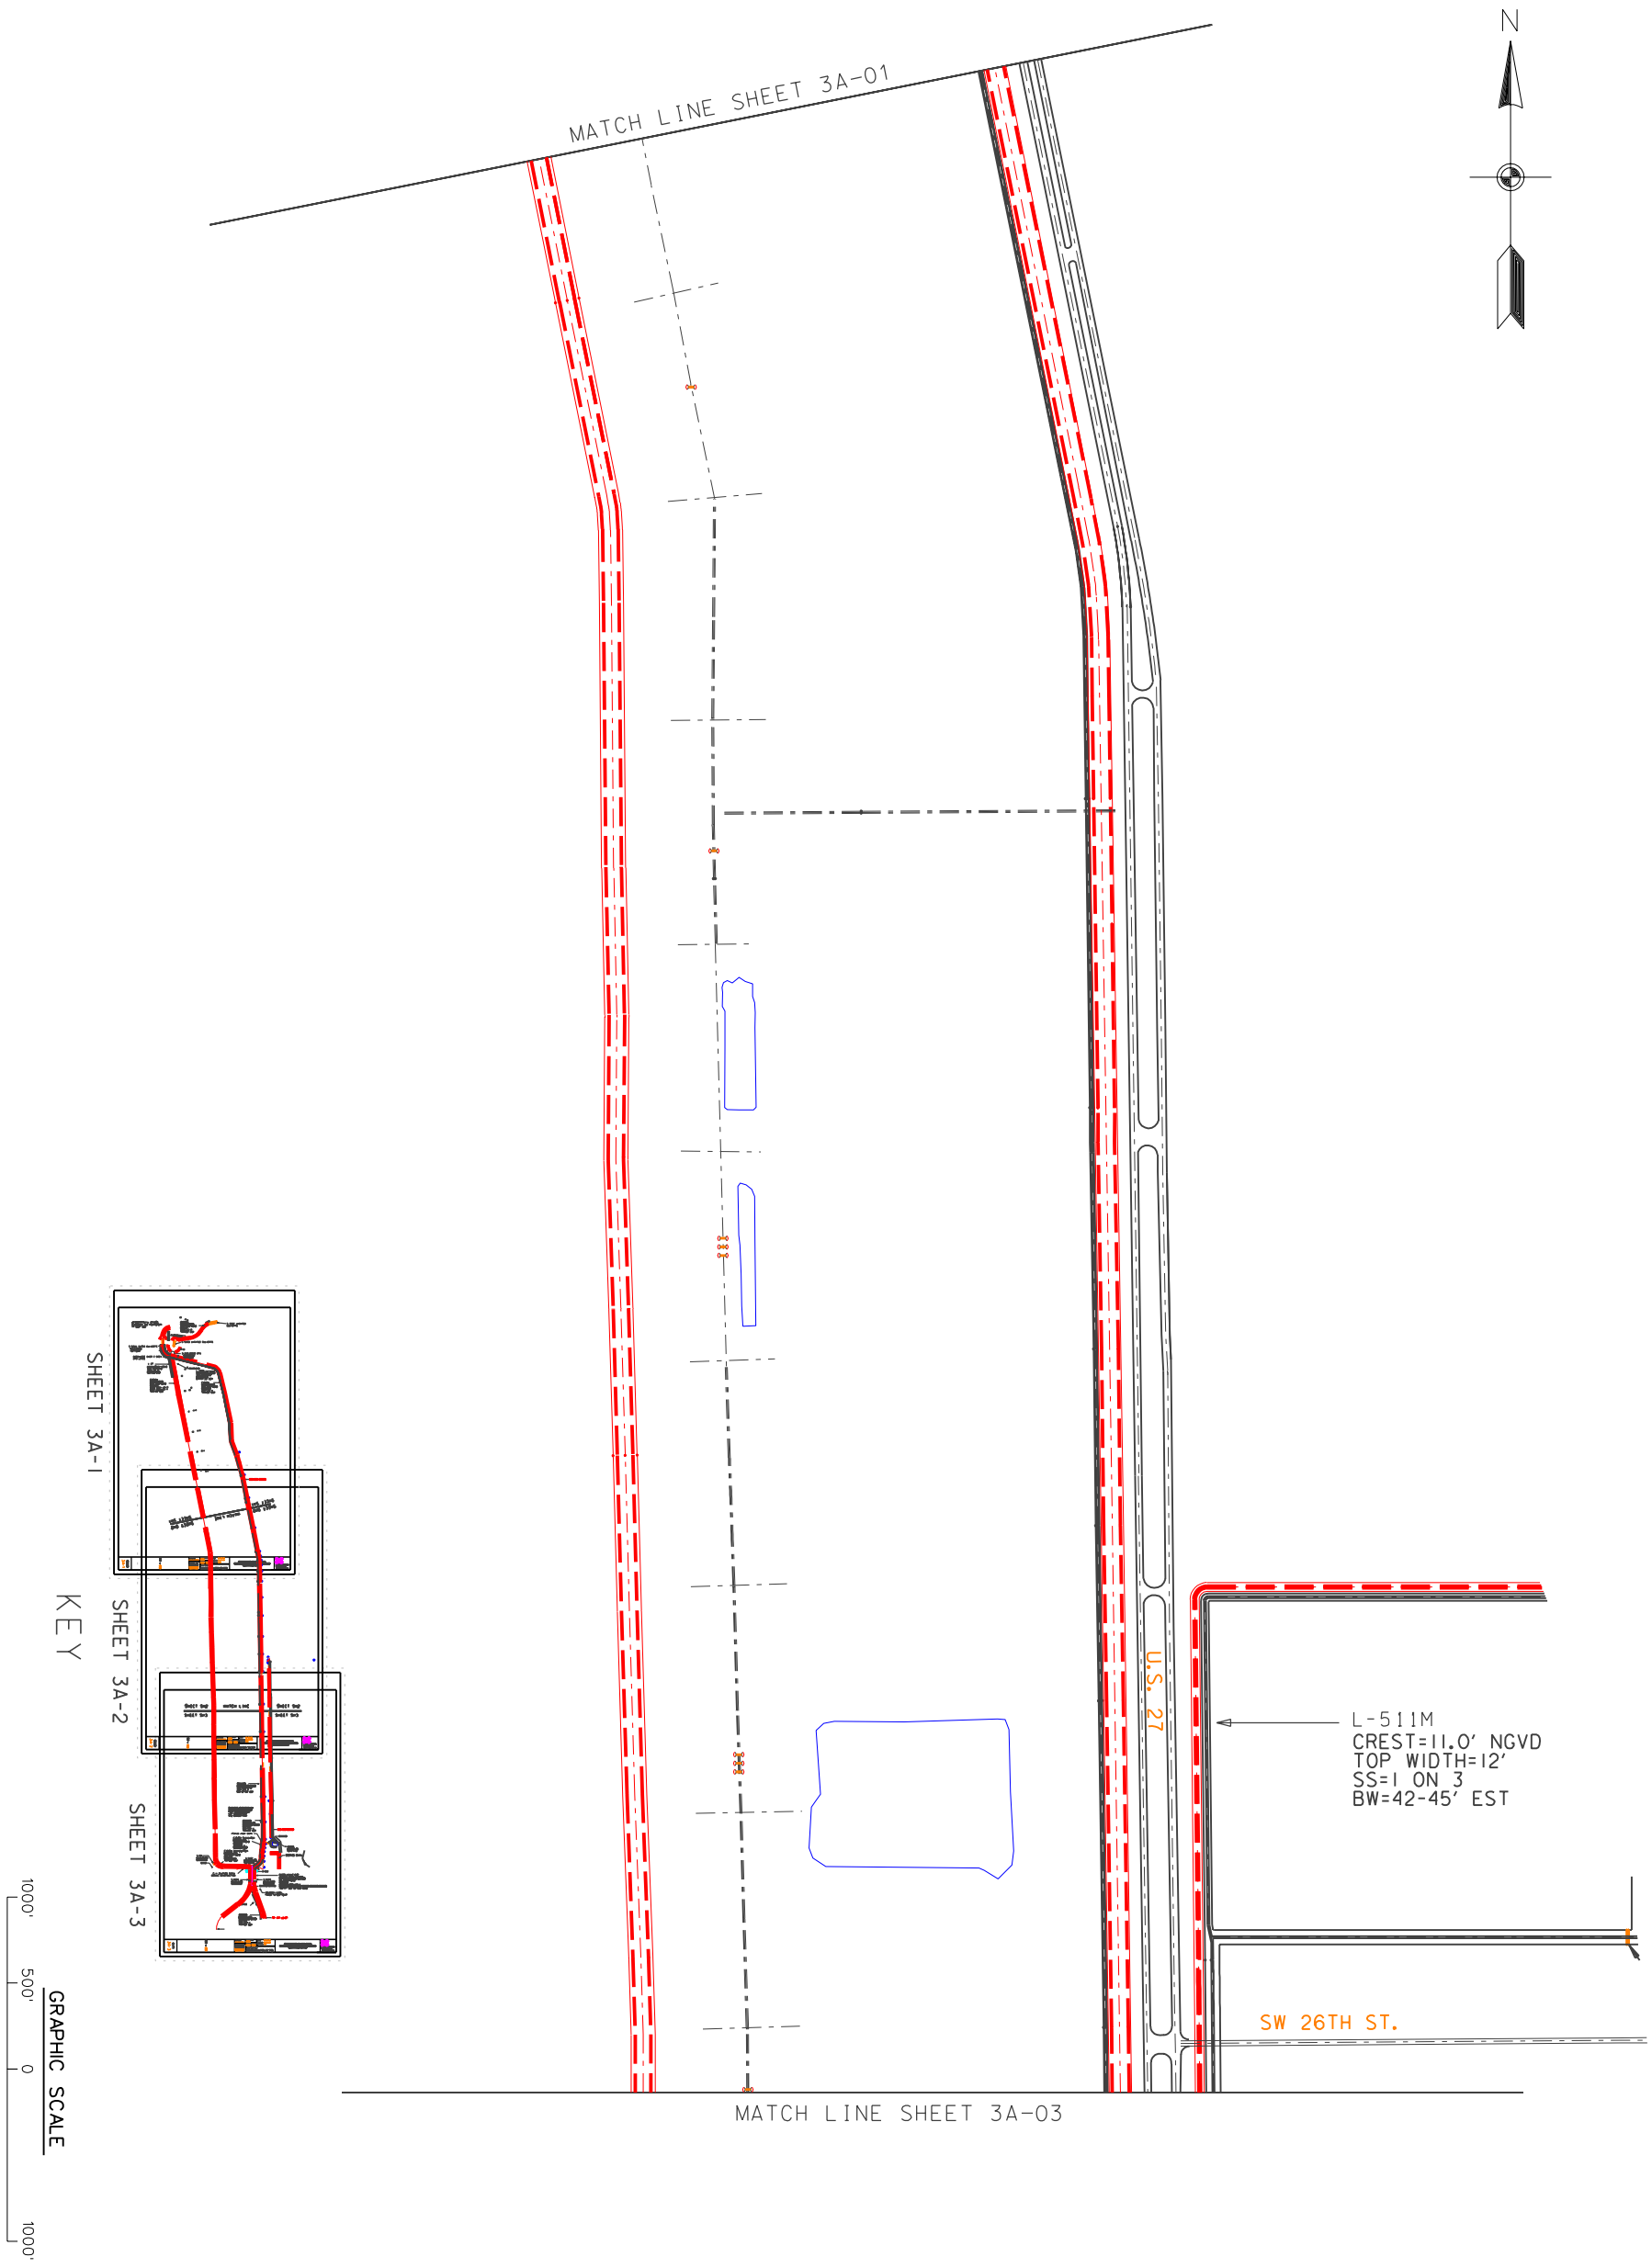

PLATE 3A-03	CENTRAL AND SOUTHERN FLORIDA PROJECT WATER PRESERVE AREAS FEASIBILITY REPORT WCA-3A SEEPAGE MANAGEMENT AREA	File name: 3A_02.DGN Reference files: WPA1117BRD.DGN WPASITE.DGN WPA_PLAN.DGN 3A-KEY.DGN	Designed by: K JONES Dwn by: KAJ Ckd by: X Dated: NOV 2000 D.O.FILE NO. 400-38,161	Scale: AS SHOWN	DEPARTMENT OF THE ARMY JACKSONVILLE DISTRICT, CORPS OF ENGINEERS JACKSONVILLE, FLORIDA US Army Corps of Engineers Jacksonville District

J:\11x17s\3a_02.dgn 02/12/01 01:29:31 PM