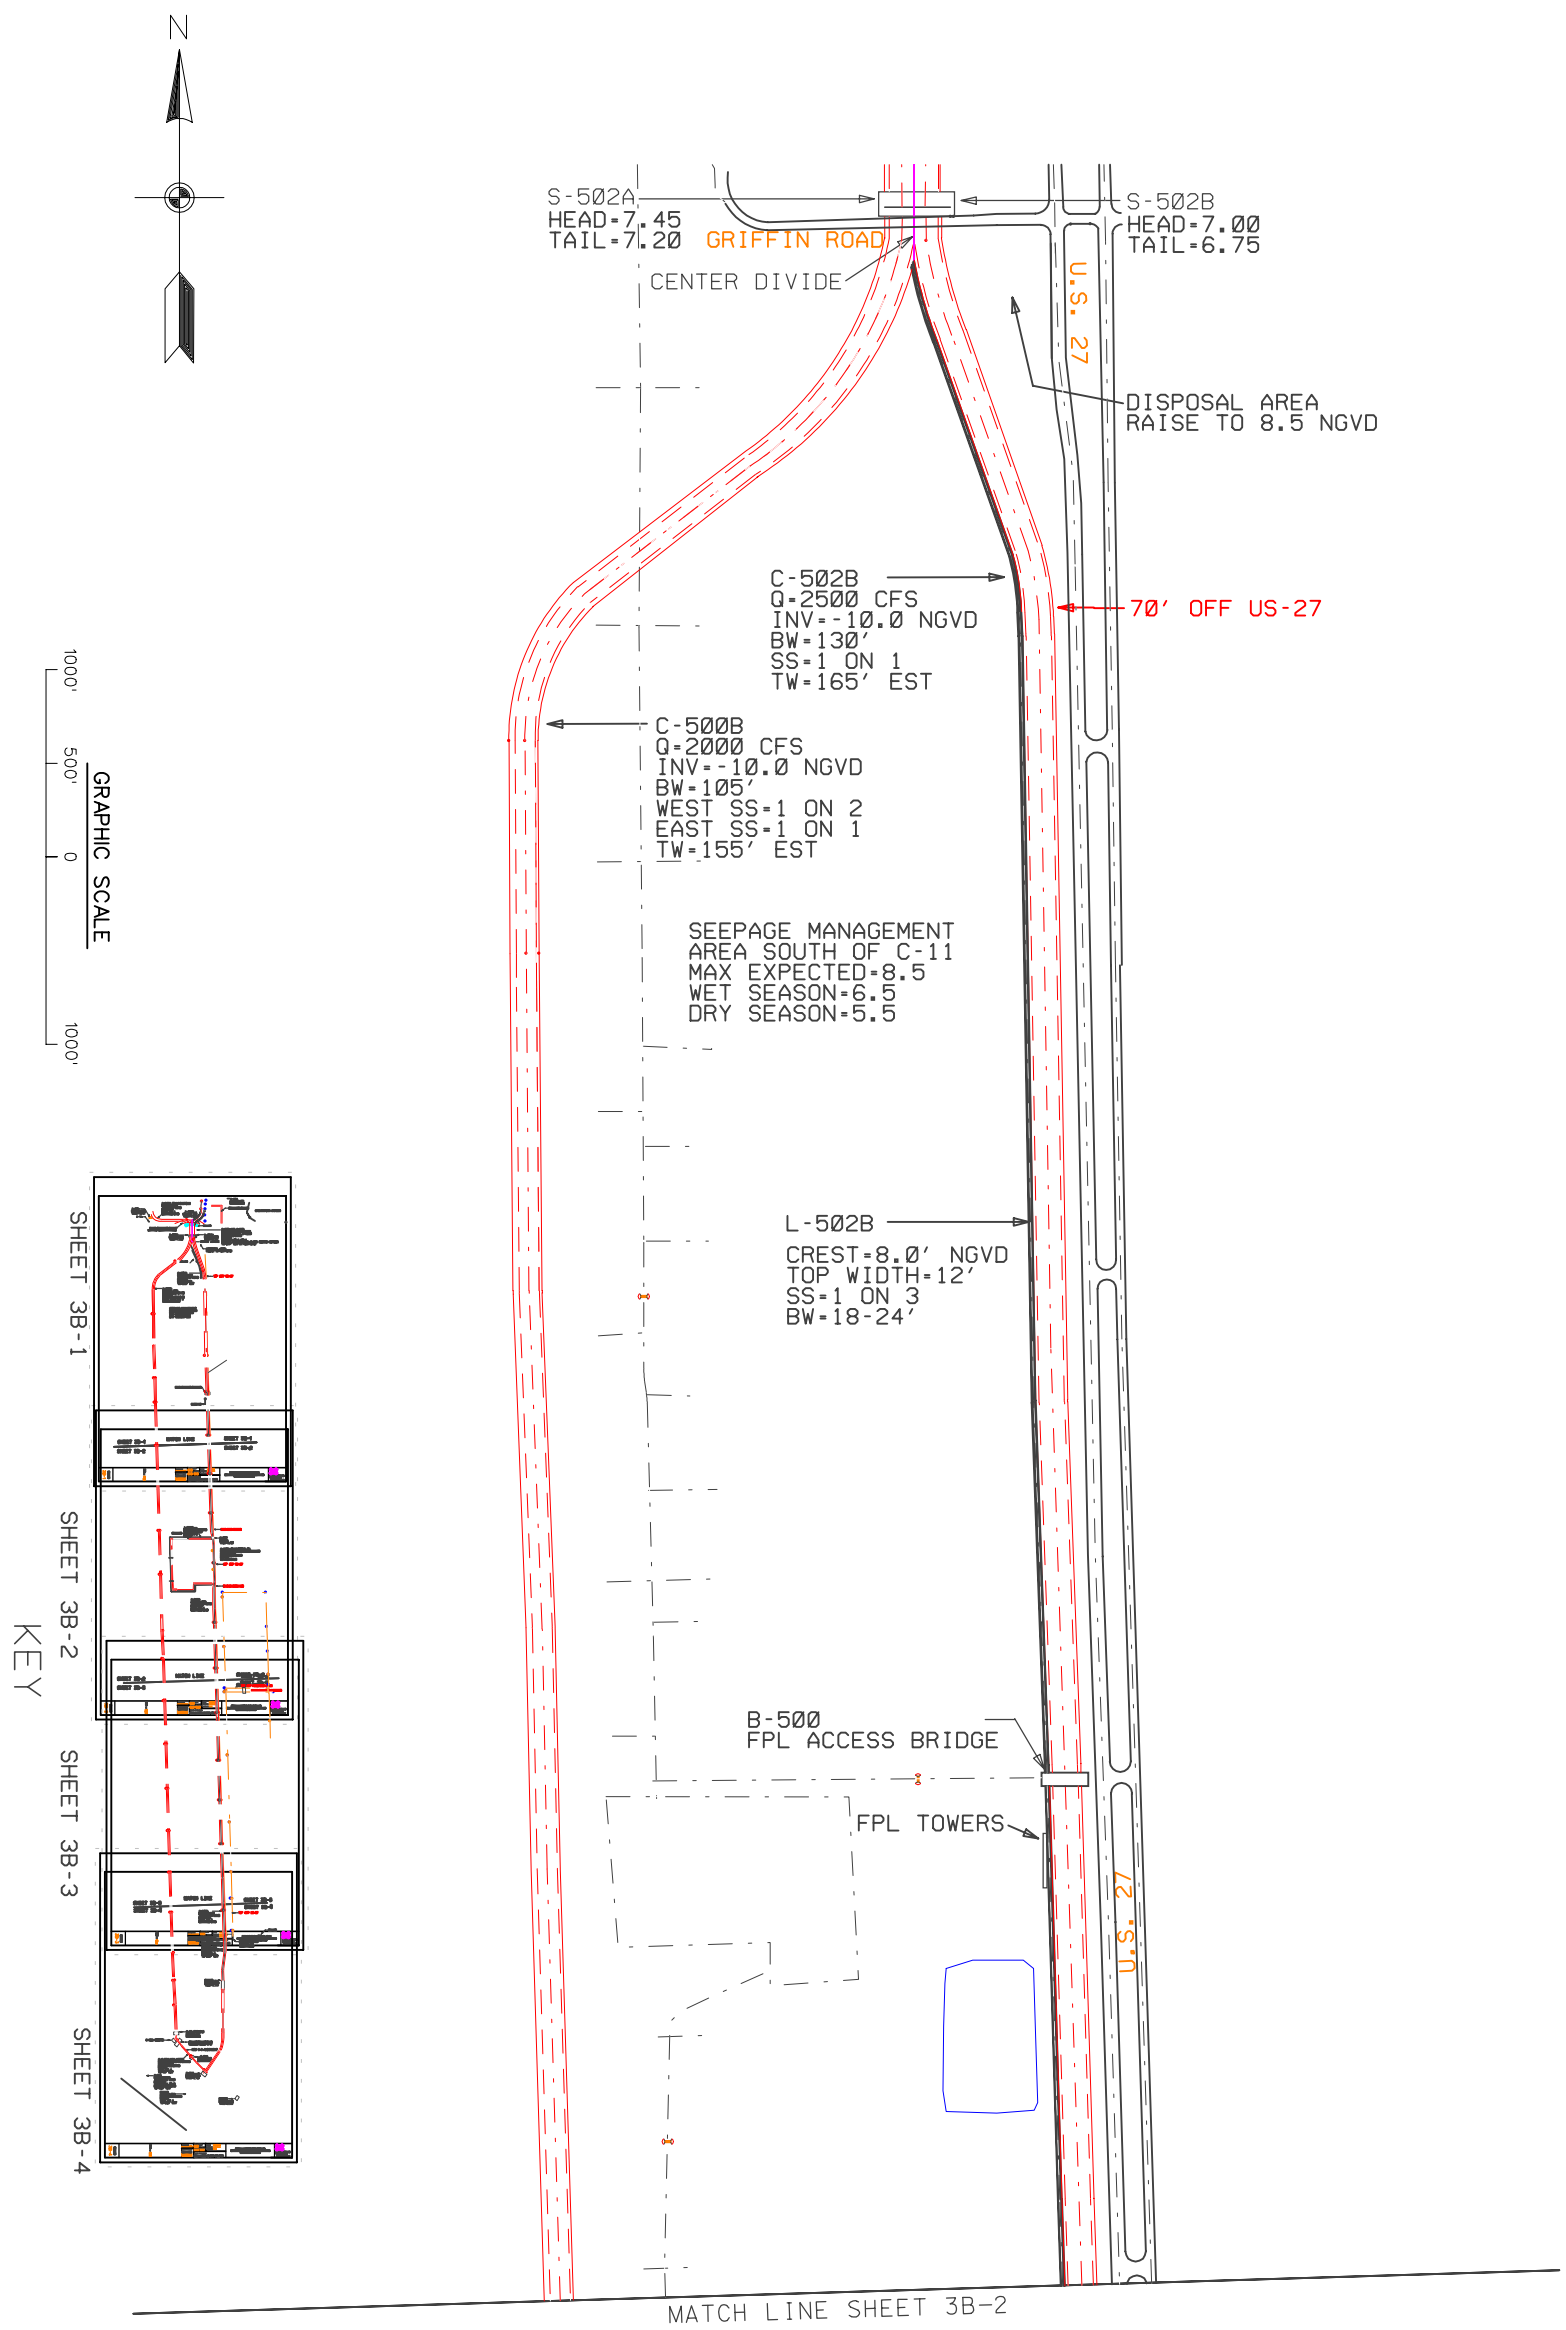


PLATE 3B-01

CENTRAL AND SOUTHERN FLORIDA PROJECT

WATER PRESERVE AREAS FEASIBILITY REPORT

WCA-3B SEEPAGE MANAGEMENT AREA

File name: 3B_01.DGN

Reference files: WPA1117BRD.DGN WPASITE.DGN WPA_PLAN.DGN 3B-KEY.DGN

Designed by: K JONES

Dwn by: KAJ

Ckd by: X

Scale: AS SHOWN

Dated: NOV 2000

D.O.FILE NO. 400-38,161

DEPARTMENT OF THE ARMY
JACKSONVILLE DISTRICT, CORPS OF ENGINEERS
JACKSONVILLE, FLORIDA

US Army Corps of Engineers
Jacksonville District

E:\dgn\11x17s\3b_01.dgn 02/01/01 10:01:05 PM