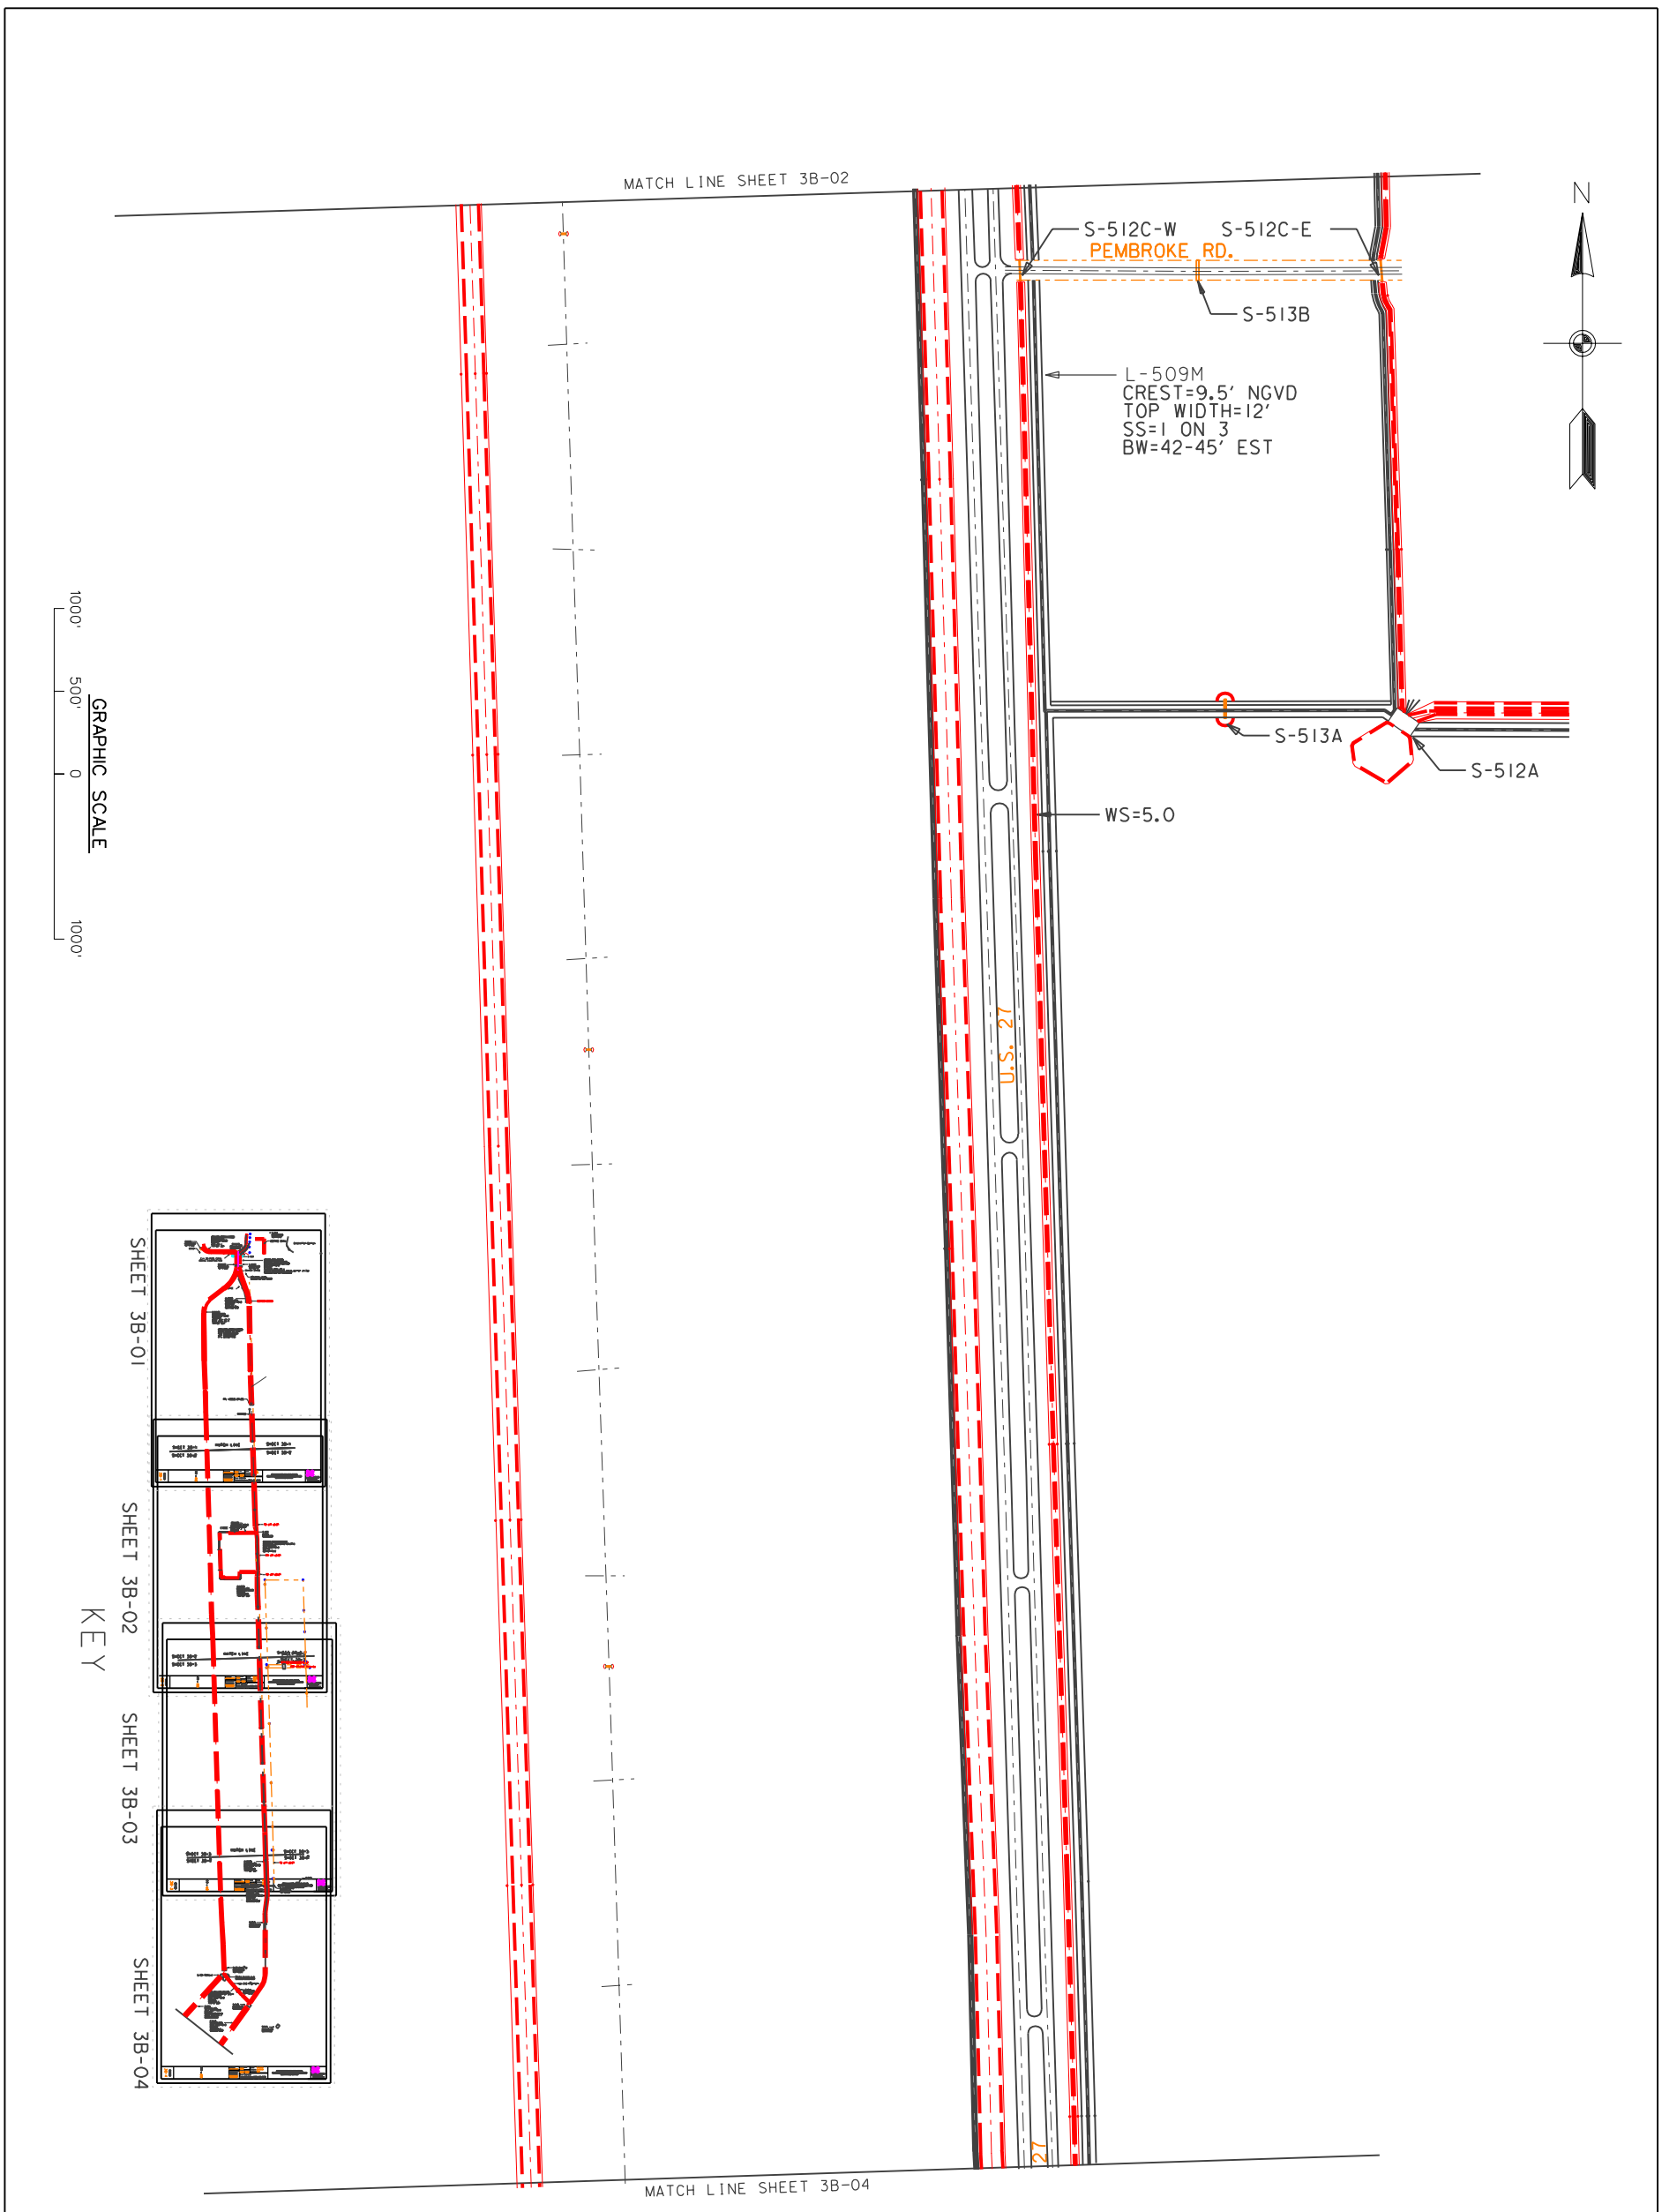

PLATE 3B-03

CENTRAL AND SOUTHERN FLORIDA PROJECT

WATER PRESERVE AREAS FEASIBILITY REPORT

WCA-3B SEEPAGE MANAGEMENT AREA

File name: 3B_03.DGN

Reference files: WPA1117BRD.DGN WPASITE.DGN WPA_PLAN.DGN 3B-KEY.DGN

Designed by: K JONES

Dwn by: KAJ

Ckd by:

Scale: AS SHOWN

Dated: NOV 2000

D.O.FILE NO. 400-38,161

DEPARTMENT OF THE ARMY
JACKSONVILLE DISTRICT, CORPS OF ENGINEERS
JACKSONVILLE, FLORIDA

US Army Corps of Engineers
Jacksonville District

J:\11x17s\3b_03.dgn 02/12/01 01:14:30 PM