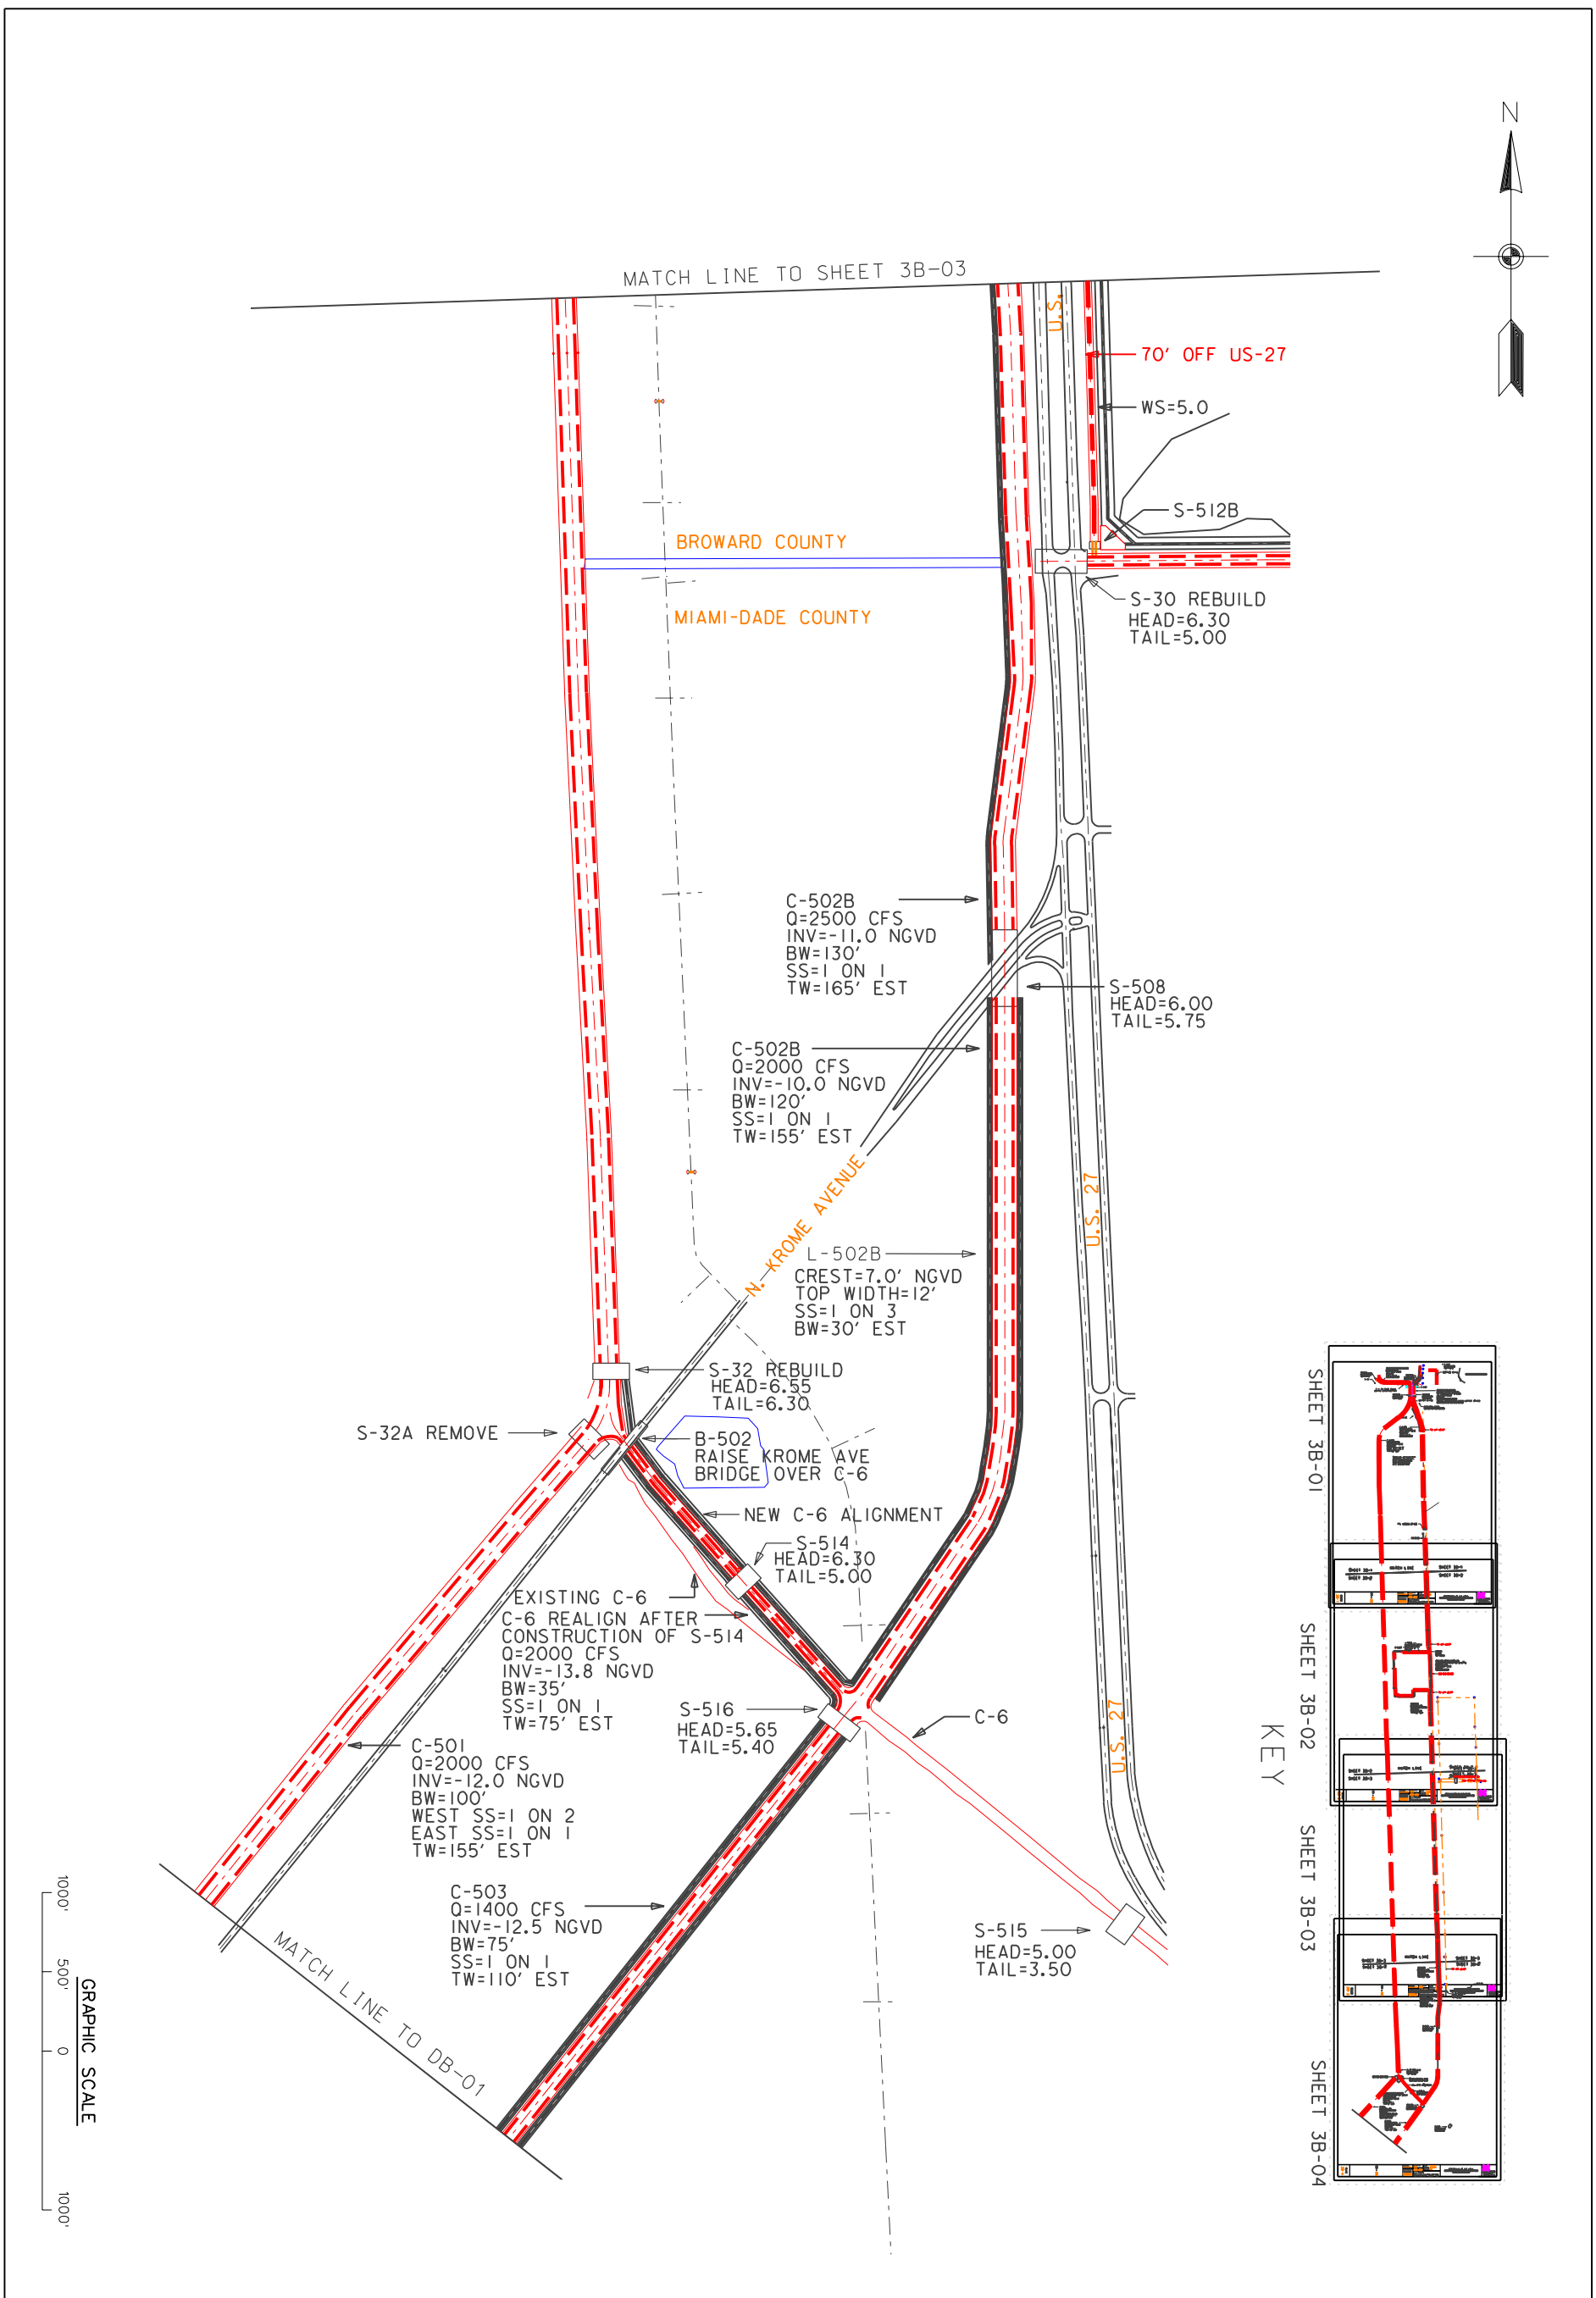

PLATE 3B-04

CENTRAL AND SOUTHERN FLORIDA PROJECT
WATER PRESERVE AREAS FEASIBILITY REPORT
WCA-3B SEEPAGE MANAGEMENT AREA

File name: 3B_04.DGN
Reference files: WPA1117BRD.DGN WPASITE.DGN WPA_PLAN.DGN 3B-KEY.DGN

Designed by: K JONES
Dwn by: KAJ
Ckd by: X
Dated: NOV 2000
D.O.FILE NO. 400-38,161
Scale: AS SHOWN

DEPARTMENT OF THE ARMY
JACKSONVILLE DISTRICT, CORPS OF ENGINEERS
JACKSONVILLE, FLORIDA

US Army Corps of Engineers
Jacksonville District

J:\11x17s\3b_04.dgn 02/12/01 01:15:55 PM