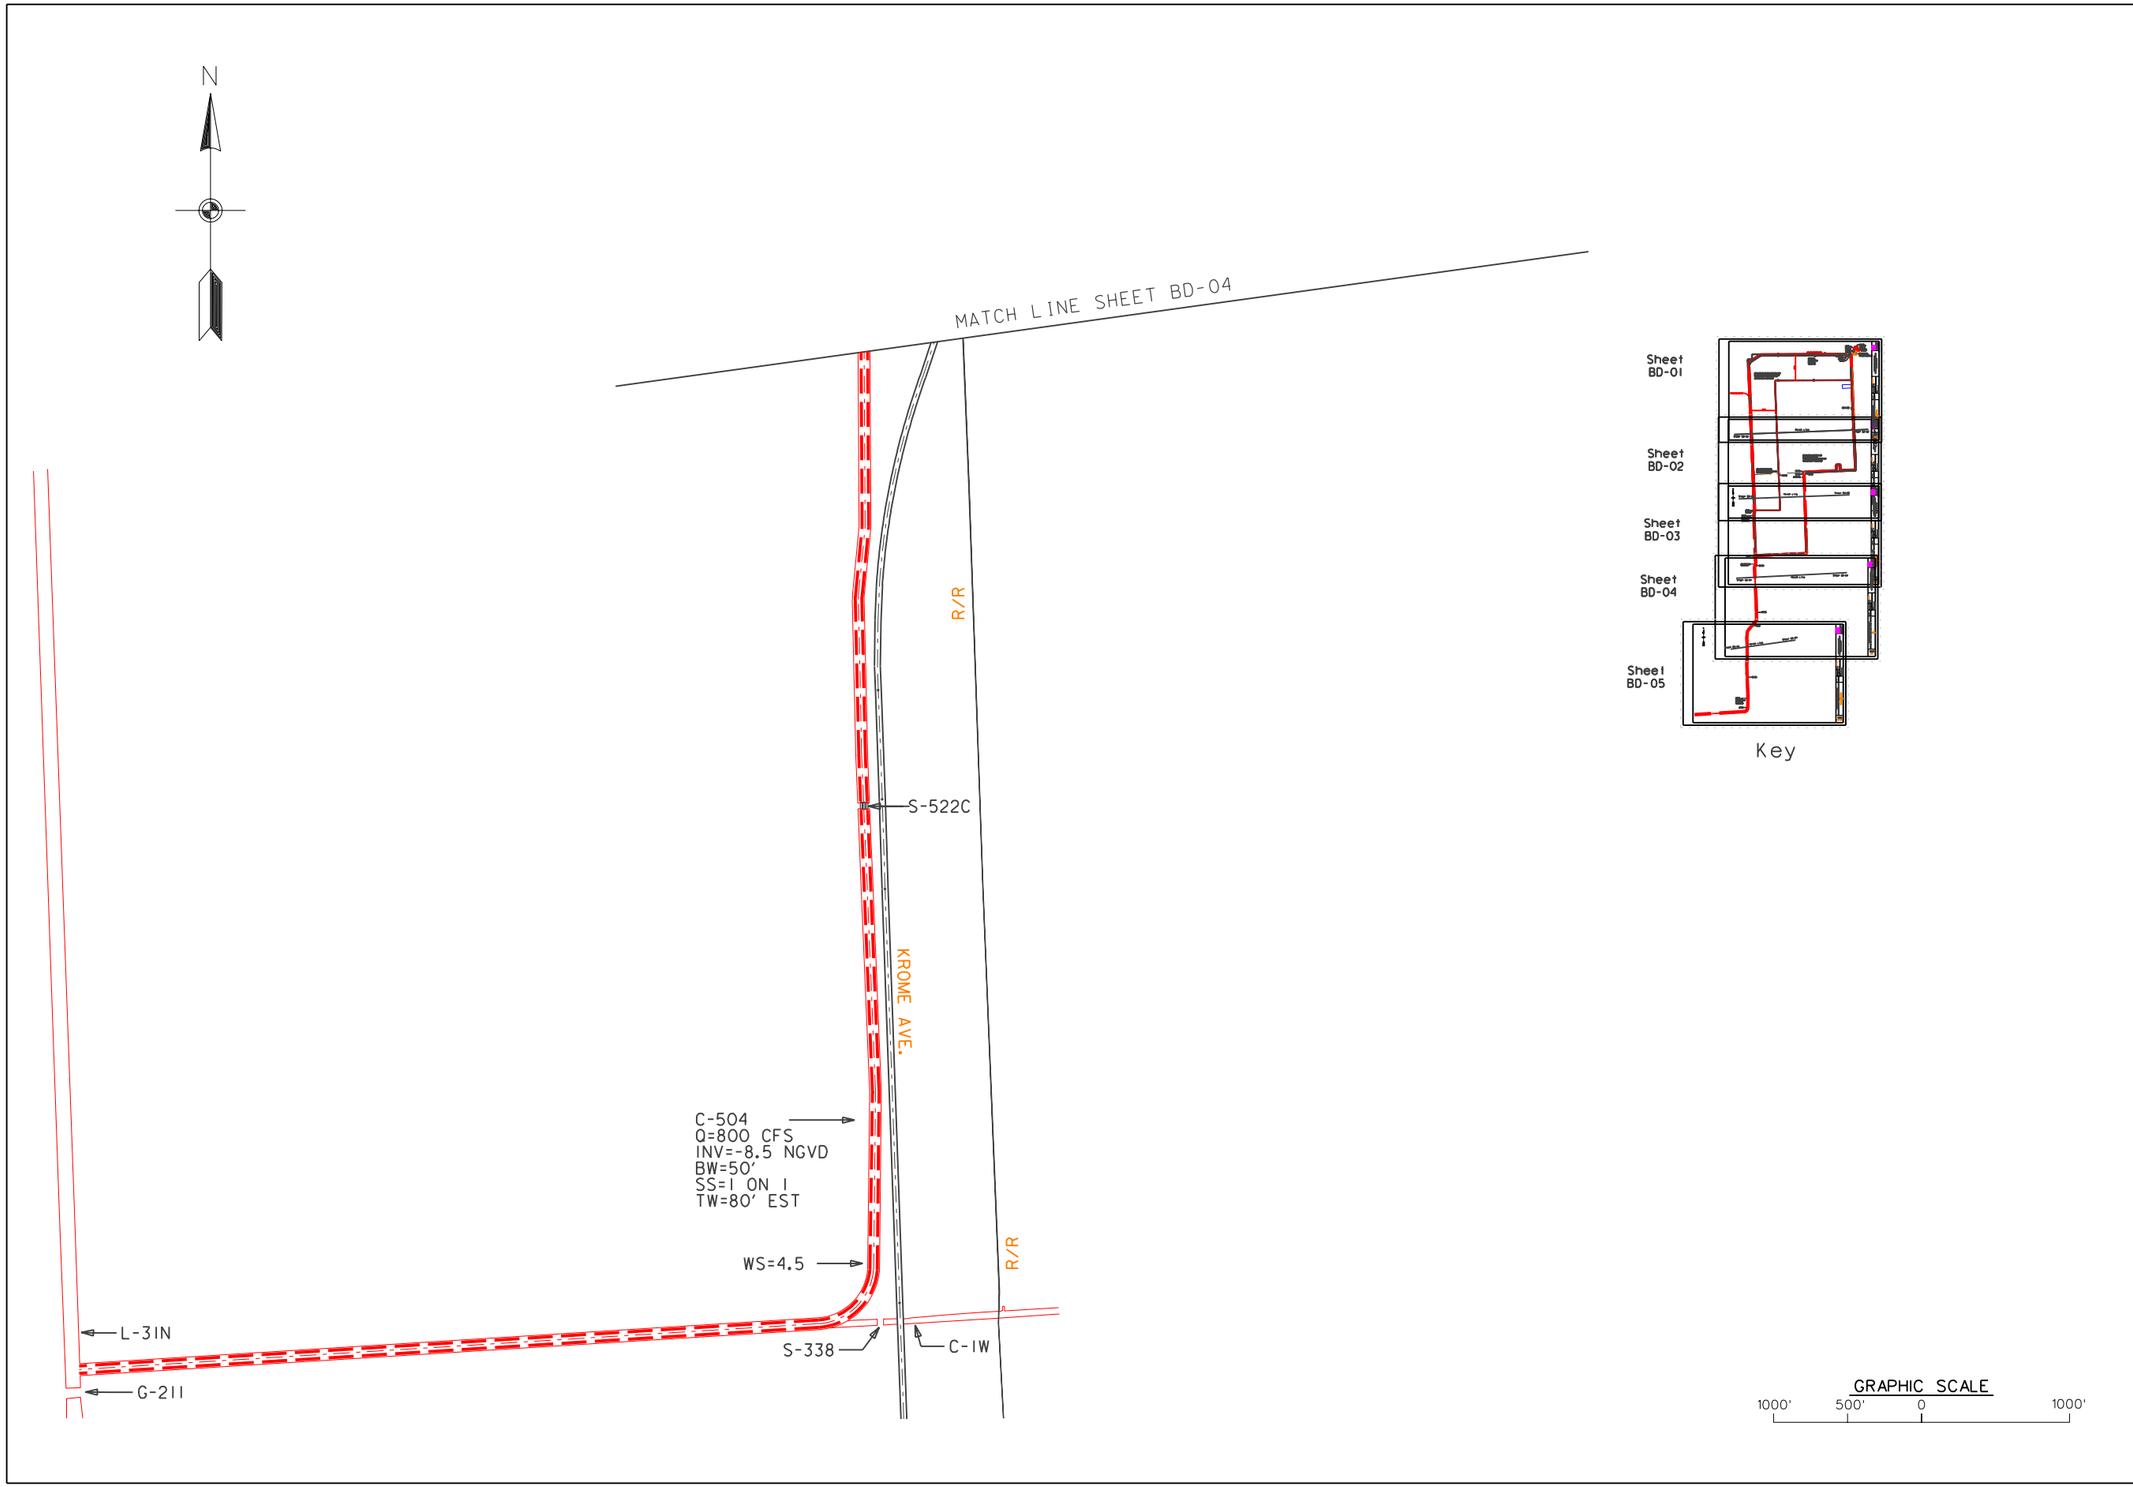

US Army Corps of Engineers
Jacksonville District

DEPARTMENT OF THE ARMY
JACKSONVILLE DISTRICT, CORPS OF ENGINEERS
JACKSONVILLE, FLORIDA

Designed by: K JONES
Dwn by: KAJ
Ckd by: X
Scale: AS SHOWN
Dated: NOV 2000
D.O.FILE NO. 400-38,161

File name: BIRD_05.DGN
Reference files: WPA1117BRD.DGN BIRD_VE_DGN WPA_BEAN.DGN WPASITE.DGN

CENTRAL AND SOUTHERN FLORIDA PROJECT
WATER PRESERVE AREAS FEASIBILITY REPORT
BIRD DRIVE RECHARGE AREA

PLATE
BD-05

J:\11x17s\bird_05.dgn 02/16/01 10:11:53 AM