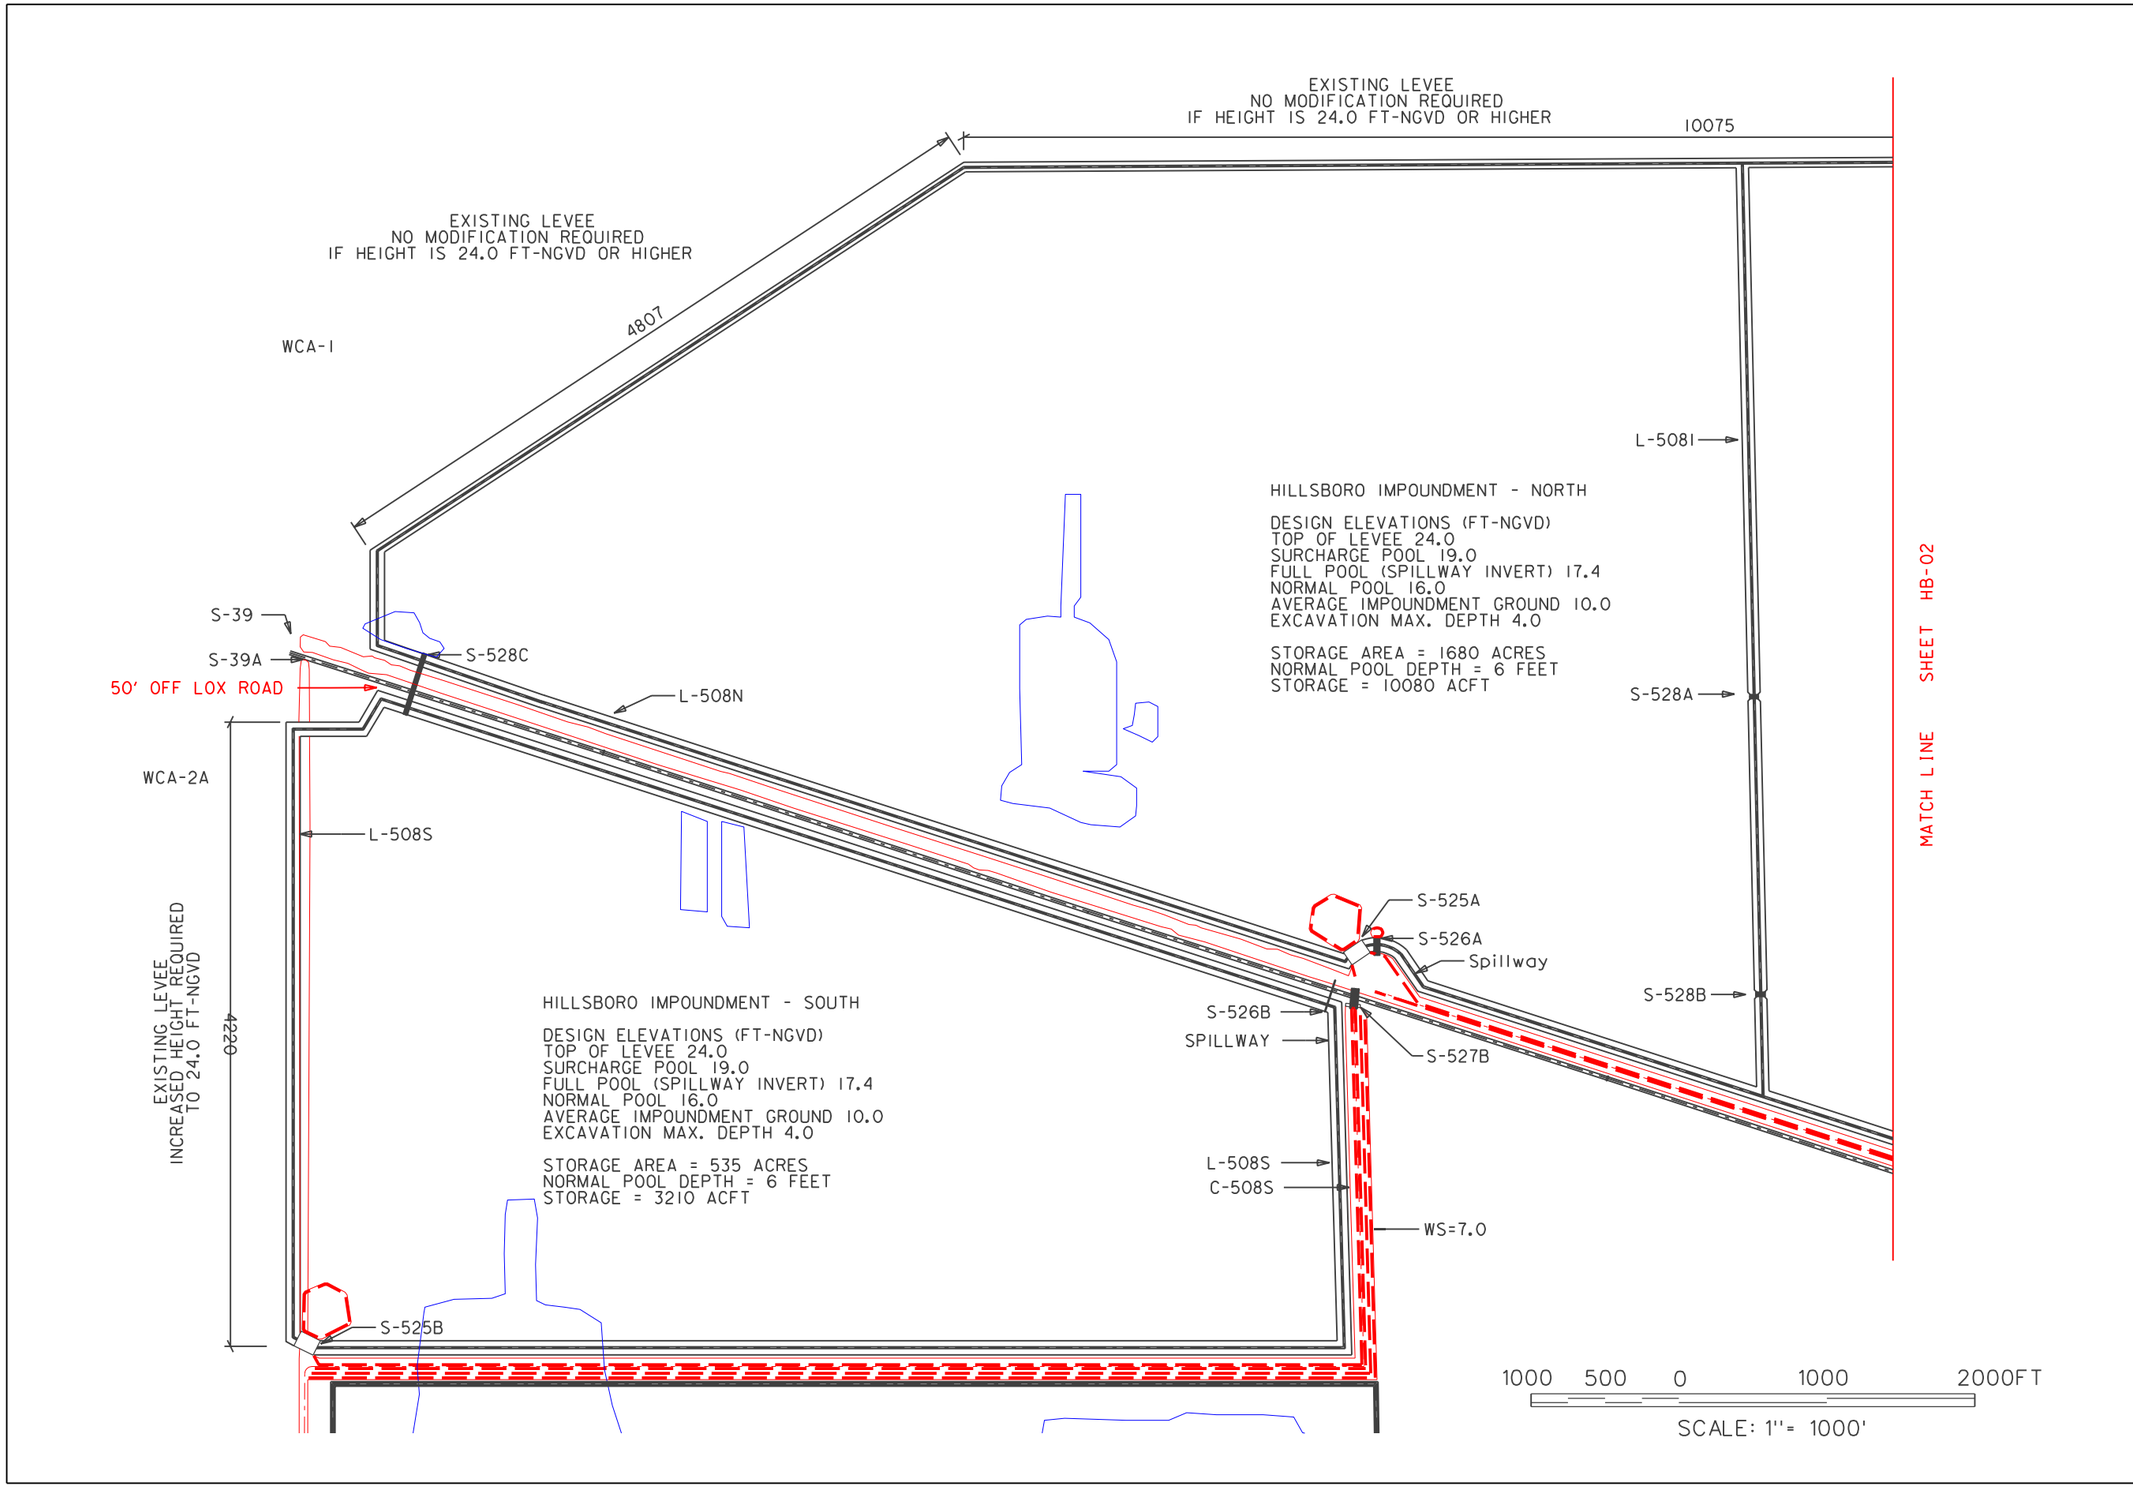

US Army Corps of Engineers
Jacksonville District

DEPARTMENT OF THE ARMY
JACKSONVILLE DISTRICT, CORPS OF ENGINEERS
JACKSONVILLE, FLORIDA

Scale: AS SHOWN
Designed by: K JONES
Dwn by: KAJ
Ckd by:
Dated: NOV 2000
D.O.FILE NO. 400-38,161

File name: HILLS_01.DGN
Reference files: WPA1117BRD.DGN WPA_PLAN.DGN WPASITE.DGN

CENTRAL AND SOUTHERN FLORIDA PROJECT
WATER PRESERVE AREAS FEASIBILITY REPORT
HILLSBORO IMPOUNDMENT

PLATE
HB-01

J:\11x17s\hills_01.dgn 03/13/01 06:31:07 AM