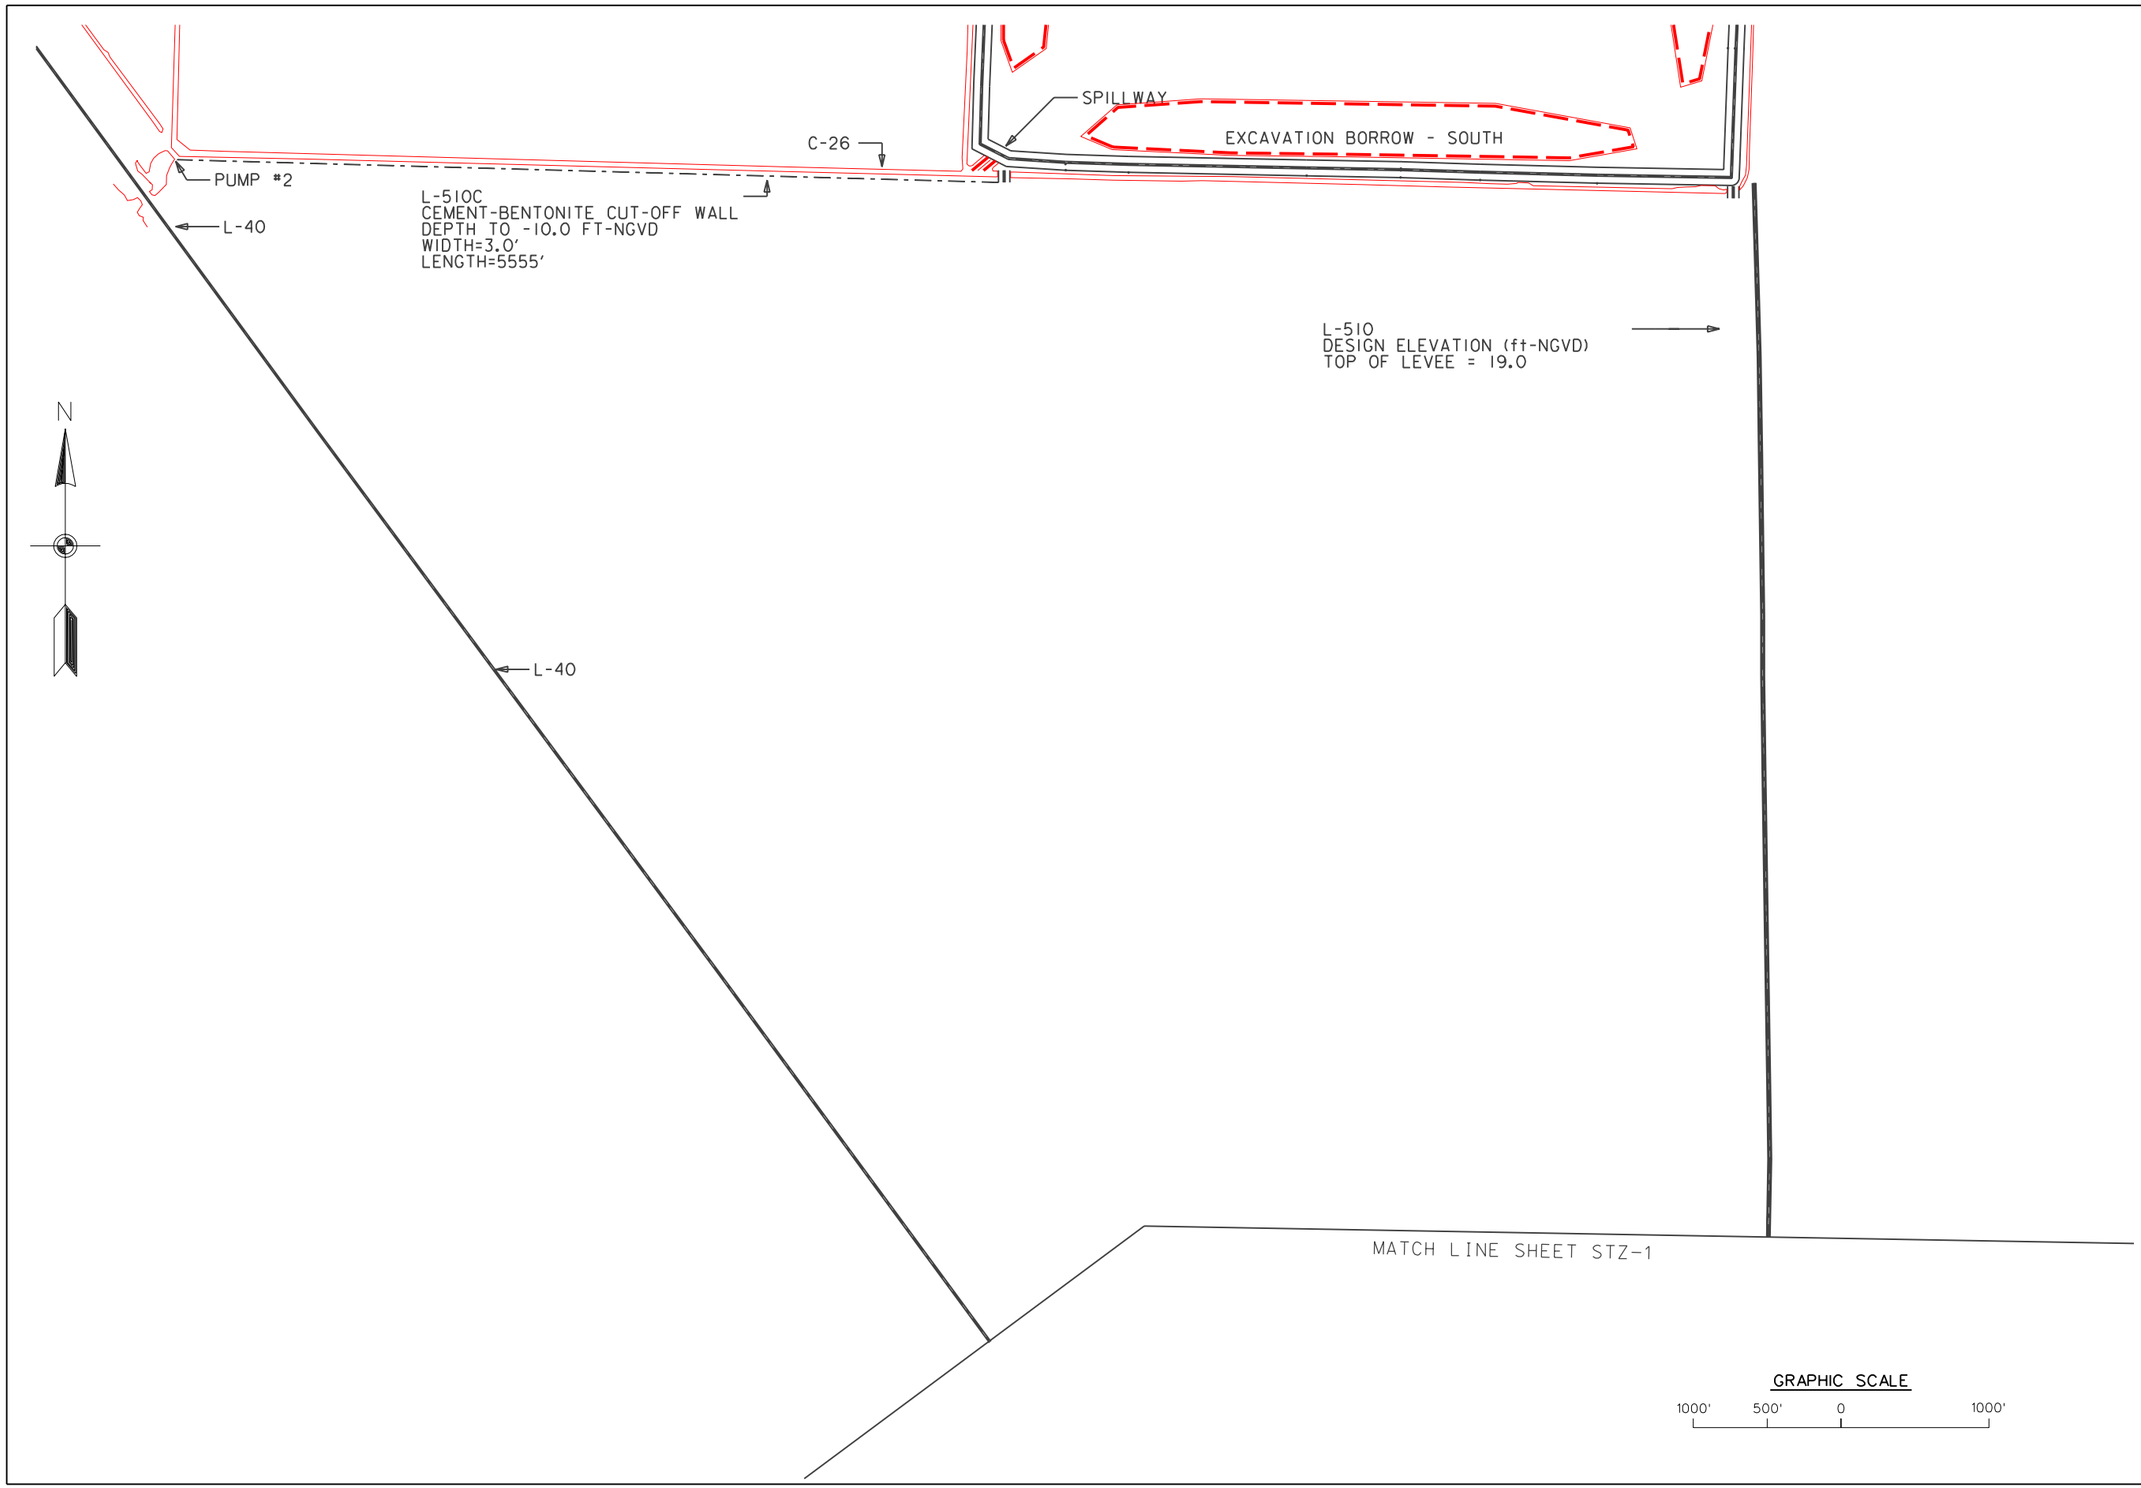

US Army Corps of Engineers
Jacksonville District

DEPARTMENT OF THE ARMY
JACKSONVILLE DISTRICT, CORPS OF ENGINEERS
JACKSONVILLE, FLORIDA

Designed by: K JONES
Dwn by: KAJ
Ckd by:
Scale: AS SHOWN
Dated: NOV 2000
D.O.FILE NO. 400-38,161

File name: STRAZ_01.DGN
Reference files: WPA1117BRD.DGN WPA_PLAN.DGN WPASITE.DGN

CENTRAL AND SOUTHERN FLORIDA PROJECT
WATER PRESERVE AREAS FEASIBILITY REPORT
STRAZZULLA WETLANDS

PLATE
STZ-1

J:\11x17s\straz_01.dgn 03/13/01 06:27:46 AM