


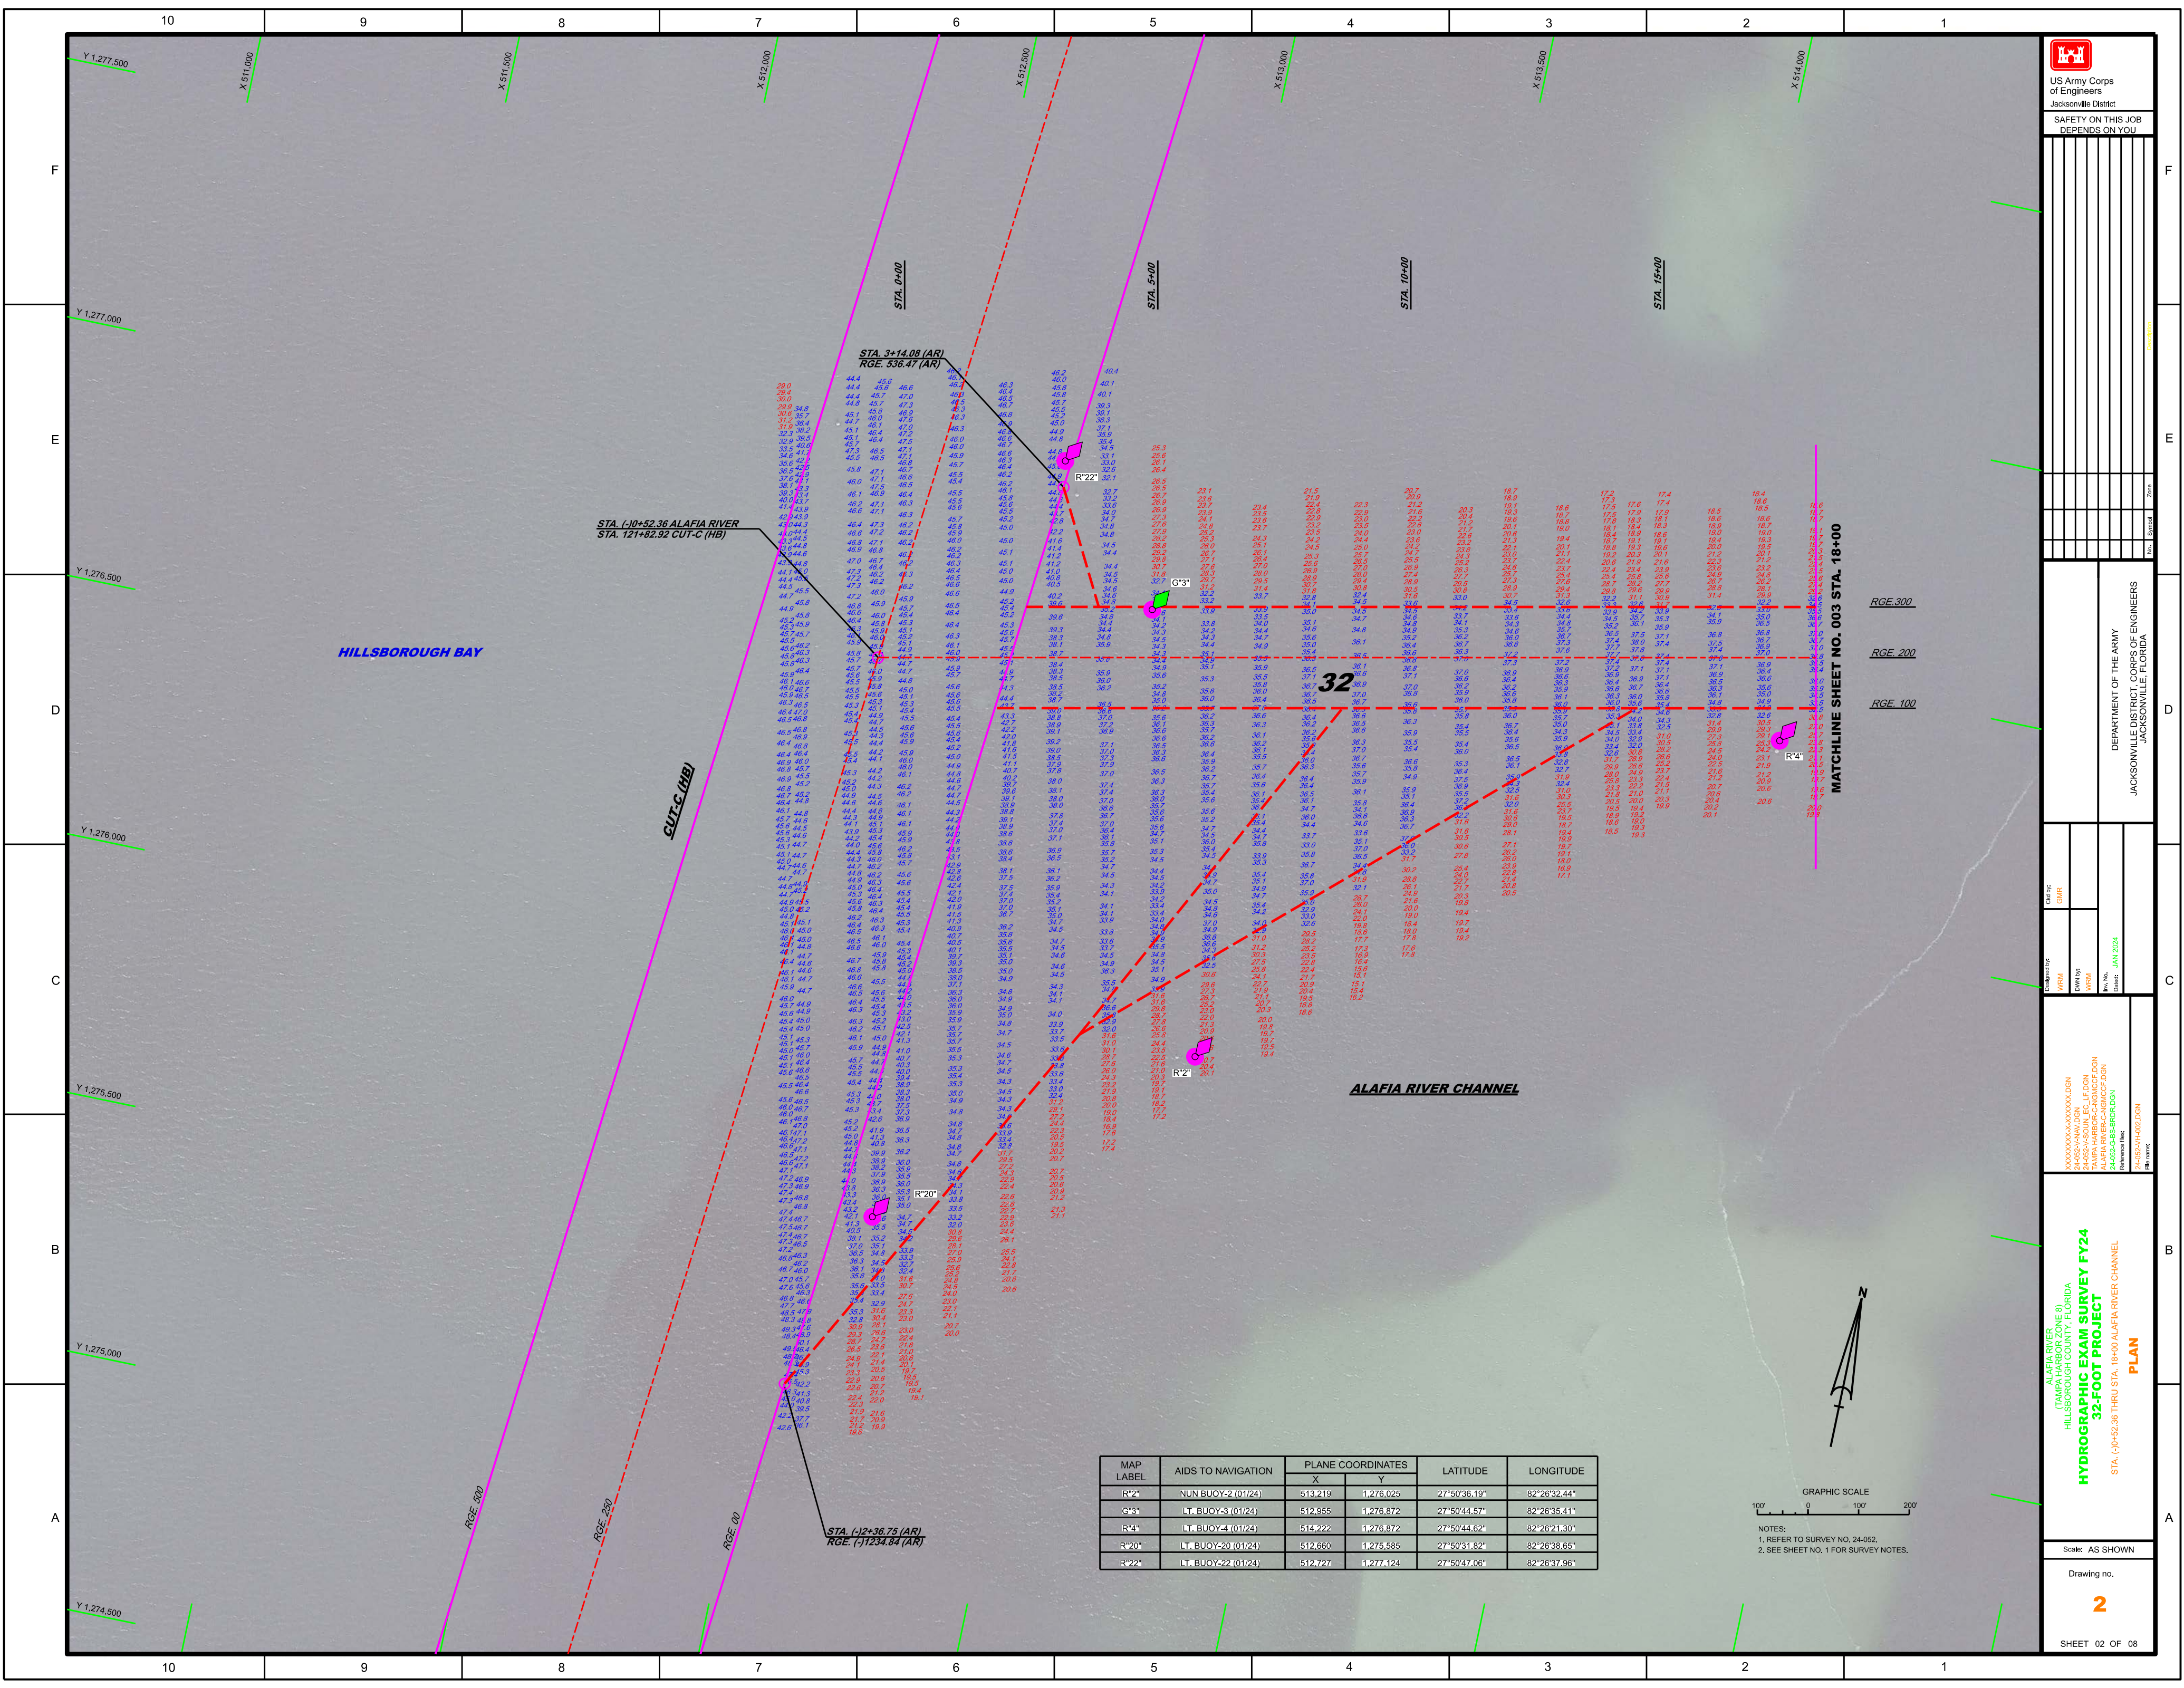

US Army Corps of Engineers
Jacksonville District

SAFETY ON THIS JOB
DEPENDS ON YOU

DEPARTMENT OF THE ARMY
JACKSONVILLE, FLORIDA

Call No: 24-052-H402.DGN
DWG No: 24-052-H402.DGN
Job No: 24-052-H402.DGN
Date: JAN 2024

ALAFIA RIVER
(TAMPA HARBOR ZONE 8)
HILLSBOROUGH COUNTY, FLORIDA
HYDROGRAPHIC EXAM SURVEY FY24
32-FOOT PROJECT
STA. 0+0+52.36 THRU STA. 18+00 ALAFIA RIVER CHANNEL


Scale: AS SHOWN


Drawing no.

2

SHEET 02 OF 08


MAP LABEL	AIDS TO NAVIGATION	PLANE COORDINATES		LATITUDE	LONGITUDE
		X	Y		
R22	NUN BUOY-2 (01/24)	513.219	1276.025	27°50'36.19"	82°26'32.44"
G3	LT. BUOY-3 (01/24)	512.955	1276.872	27°50'44.57"	82°26'35.41"
R4	LT. BUOY-4 (01/24)	514.222	1276.872	27°50'44.62"	82°26'21.30"
R20	LT. BUOY-20 (01/24)	512.660	1275.585	27°50'31.82"	82°26'38.65"
R22a	LT. BUOY-22 (01/24)	512.727	1277.124	27°50'47.06"	82°26'37.96"

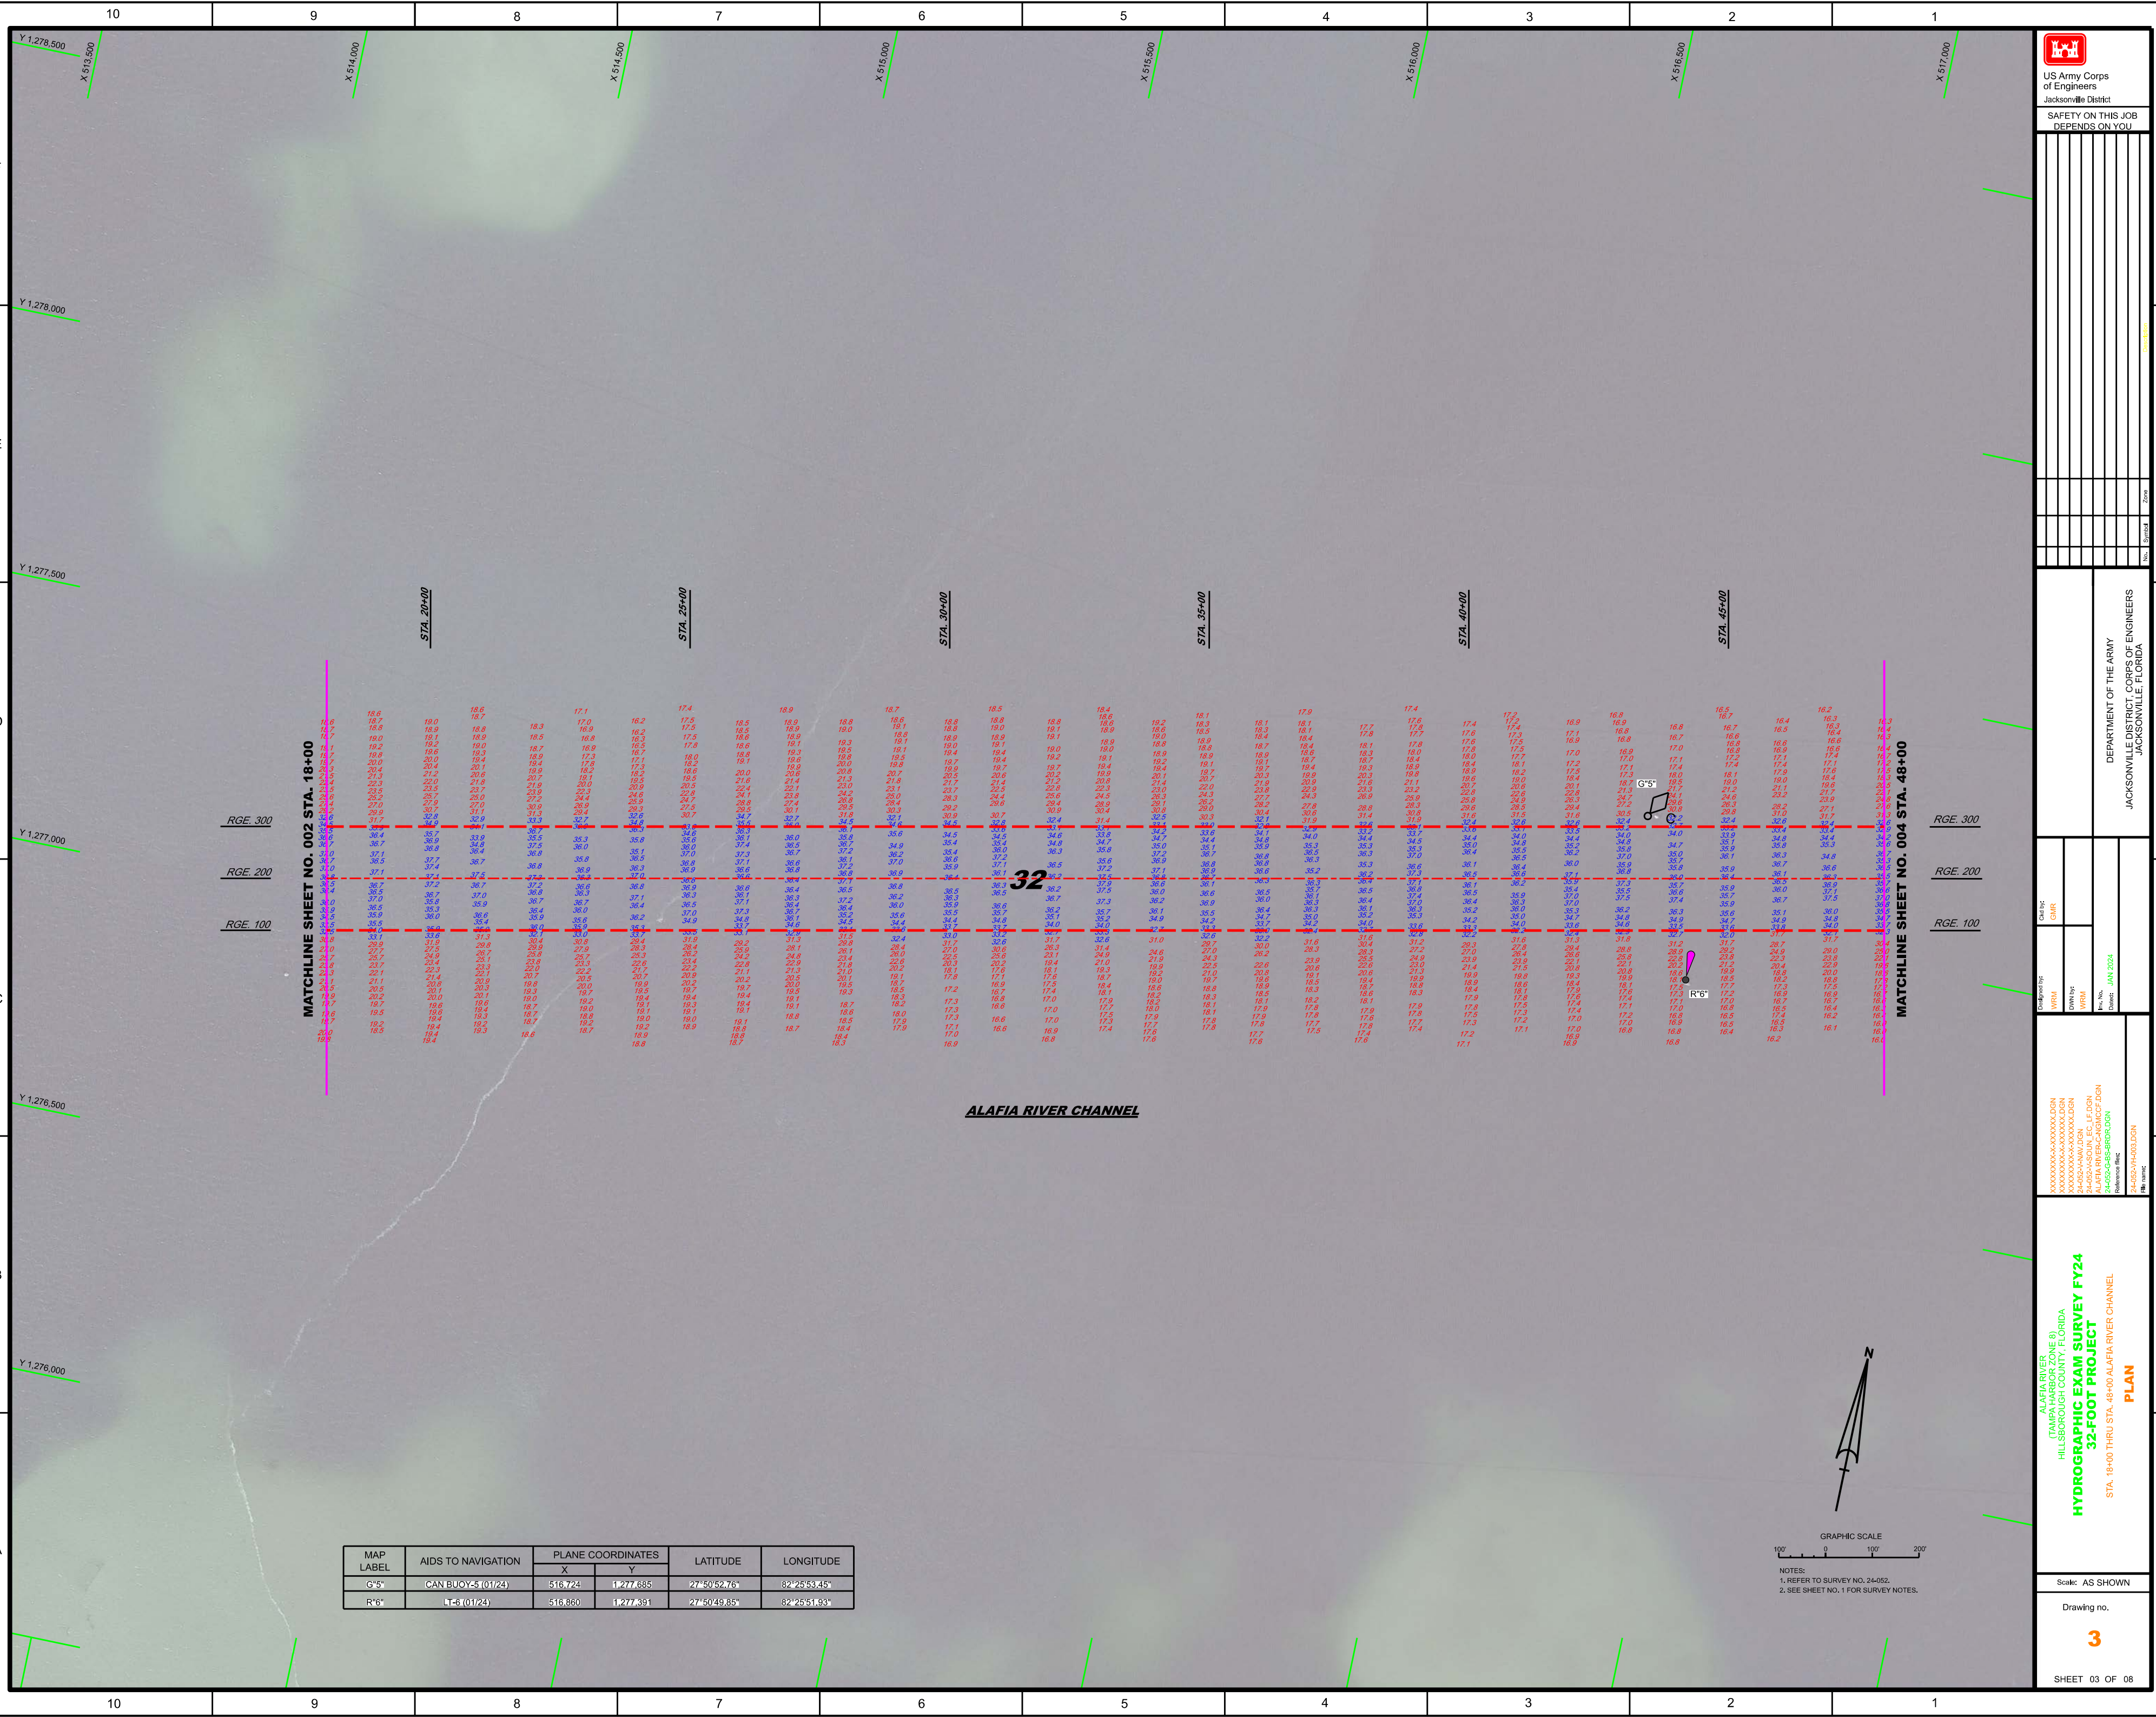


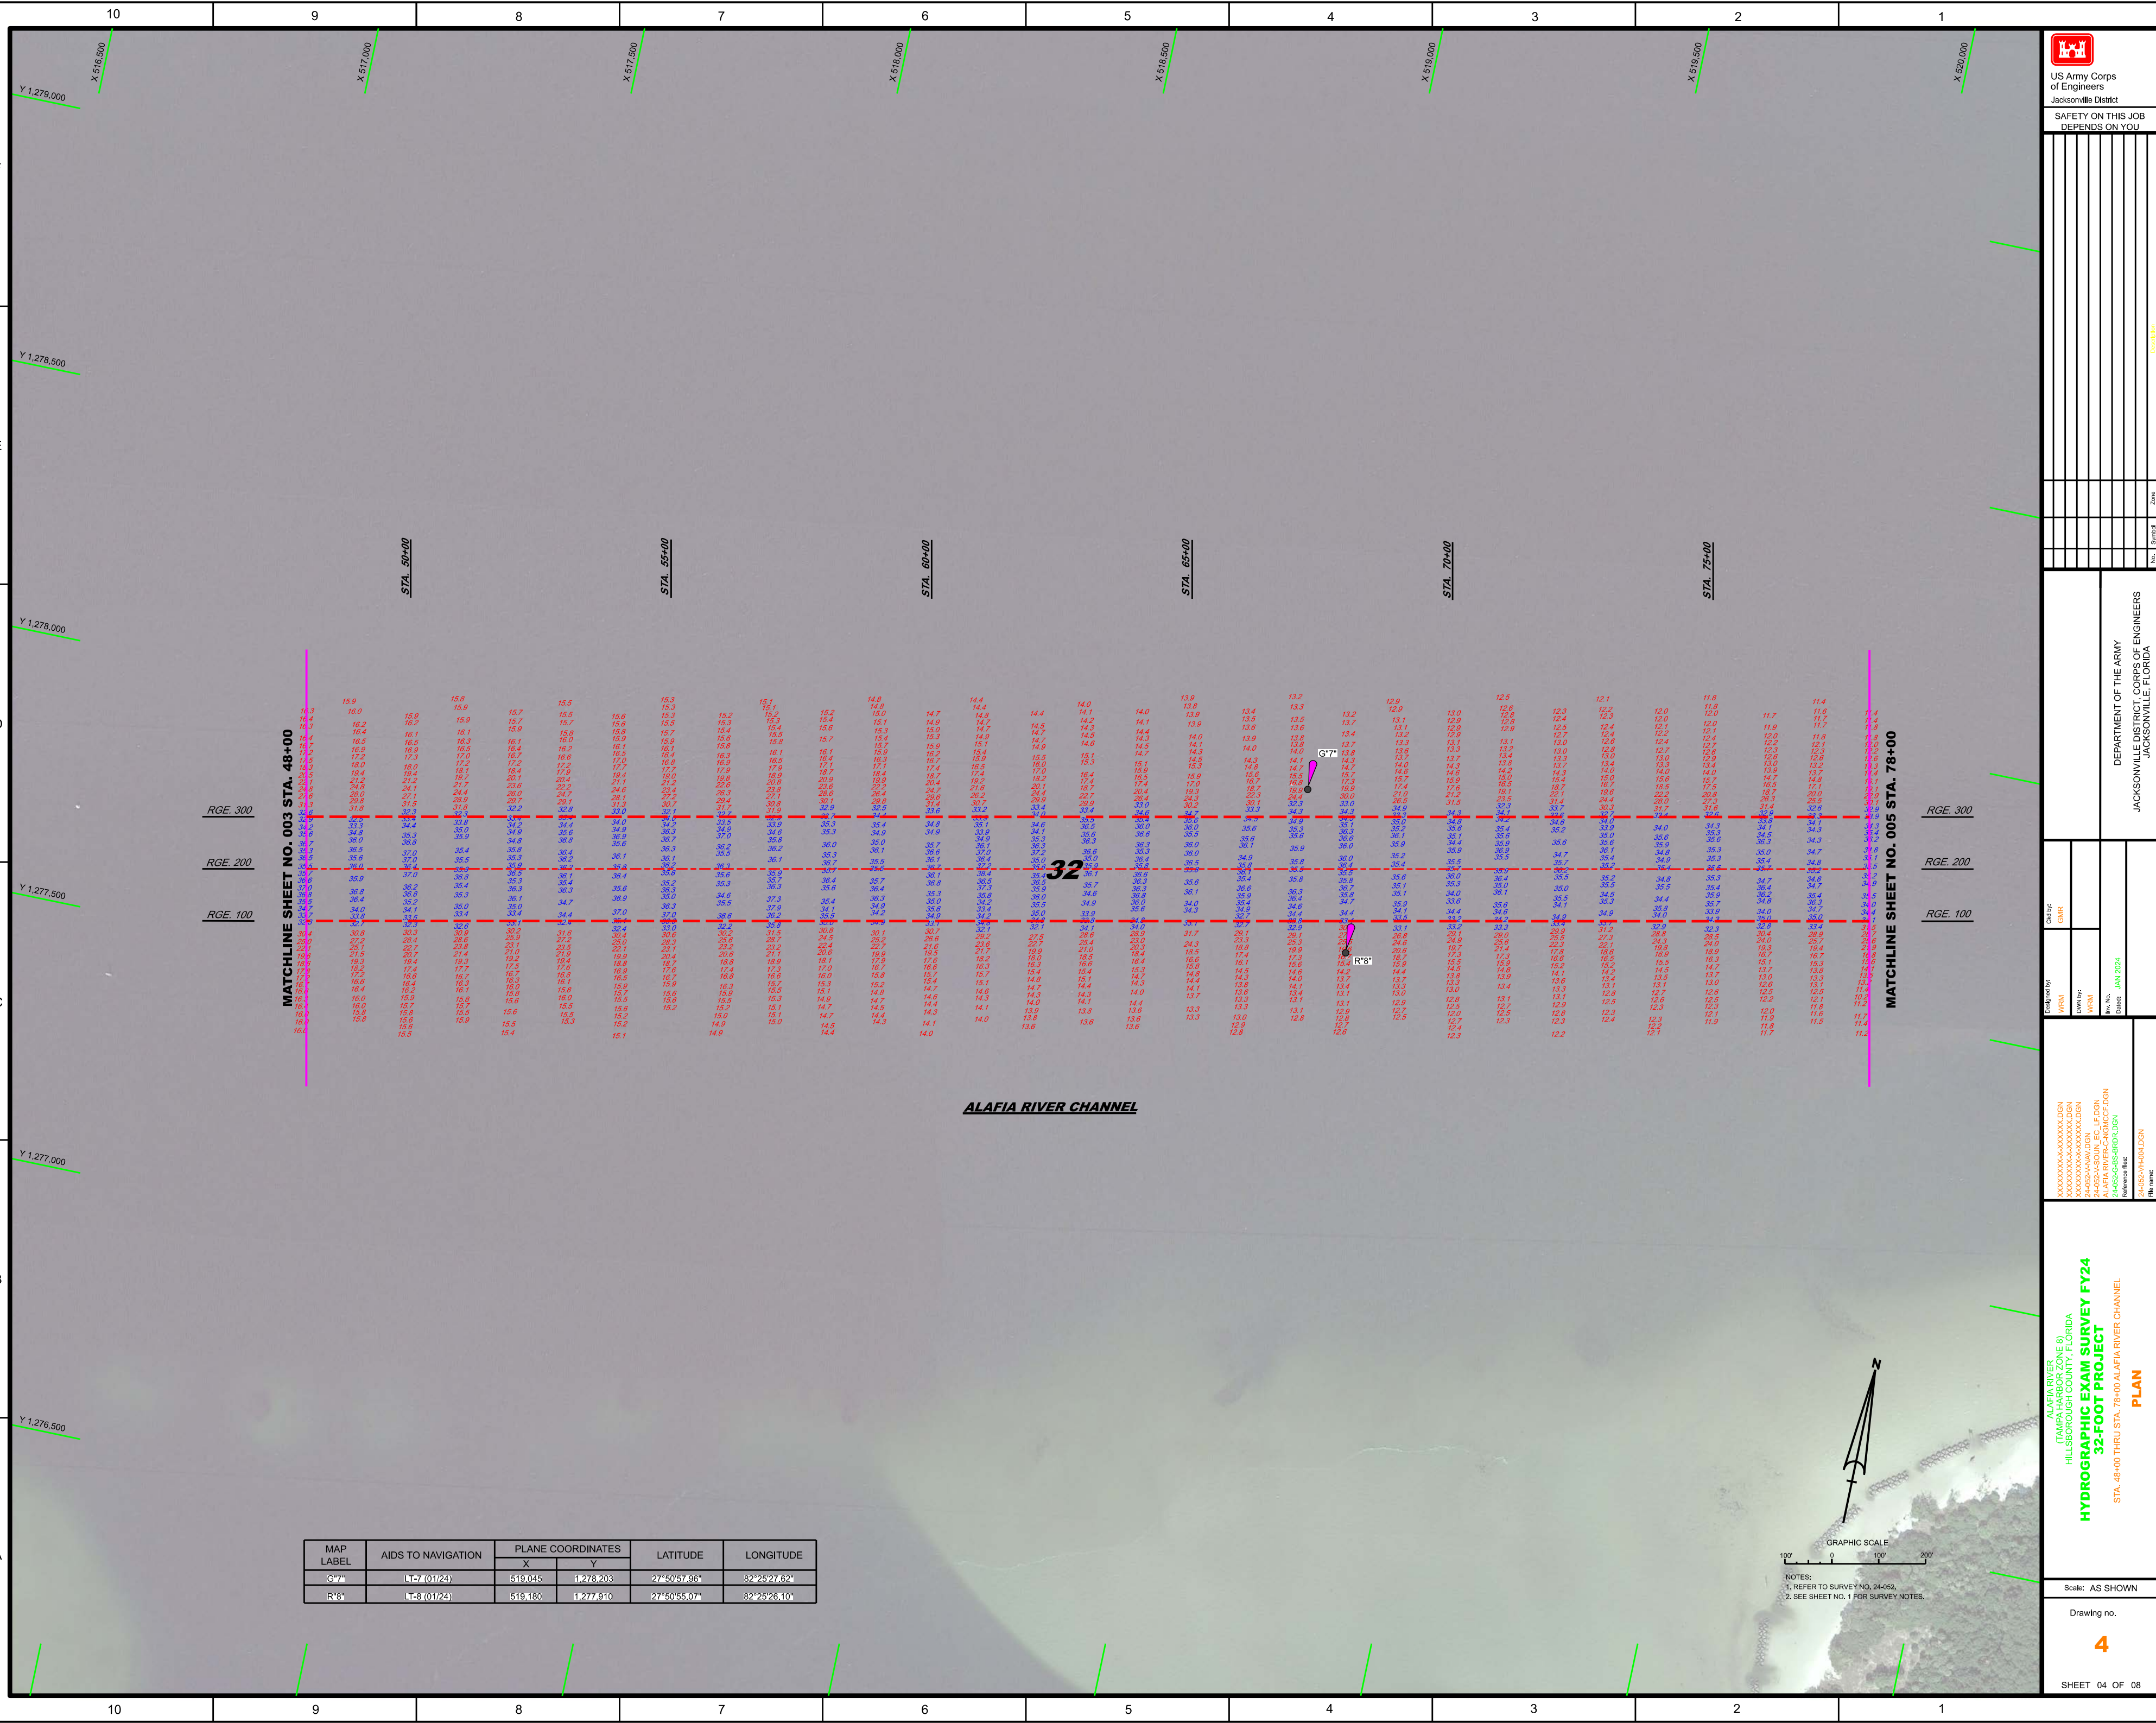

MAP LABEL	AIDS TO NAVIGATION	PLANE COORDINATES		LATITUDE	LONGITUDE
		X	Y		
G77	LT-7 (01/24)	519.045	1,272.203	27°50'57.96"	82°25'27.62"
R81	LT-8 (01/24)	519.180	1,277.910	27°50'55.07"	82°25'28.10"

 US Army Corps of Engineers Jacksonville District		SAFETY ON THIS JOB DEPENDS ON YOU	
HYDROGRAPHIC EXAM SURVEY FY24 32-FOOT PROJECT PLAN (TAMPA HARBOR ZONE B) HILLSBOROUGH COUNTY, FLORIDA STA. 48+00 THRU STA. 78+00 ALAFIA RIVER CHANNEL		HYDROGRAPHIC EXAM SURVEY FY24 32-FOOT PROJECT PLAN (TAMPA HARBOR ZONE B) HILLSBOROUGH COUNTY, FLORIDA STA. 48+00 THRU STA. 78+00 ALAFIA RIVER CHANNEL	
HYDROGRAPHIC EXAM SURVEY FY24 32-FOOT PROJECT PLAN (TAMPA HARBOR ZONE B) HILLSBOROUGH COUNTY, FLORIDA STA. 48+00 THRU STA. 78+00 ALAFIA RIVER CHANNEL		HYDROGRAPHIC EXAM SURVEY FY24 32-FOOT PROJECT	

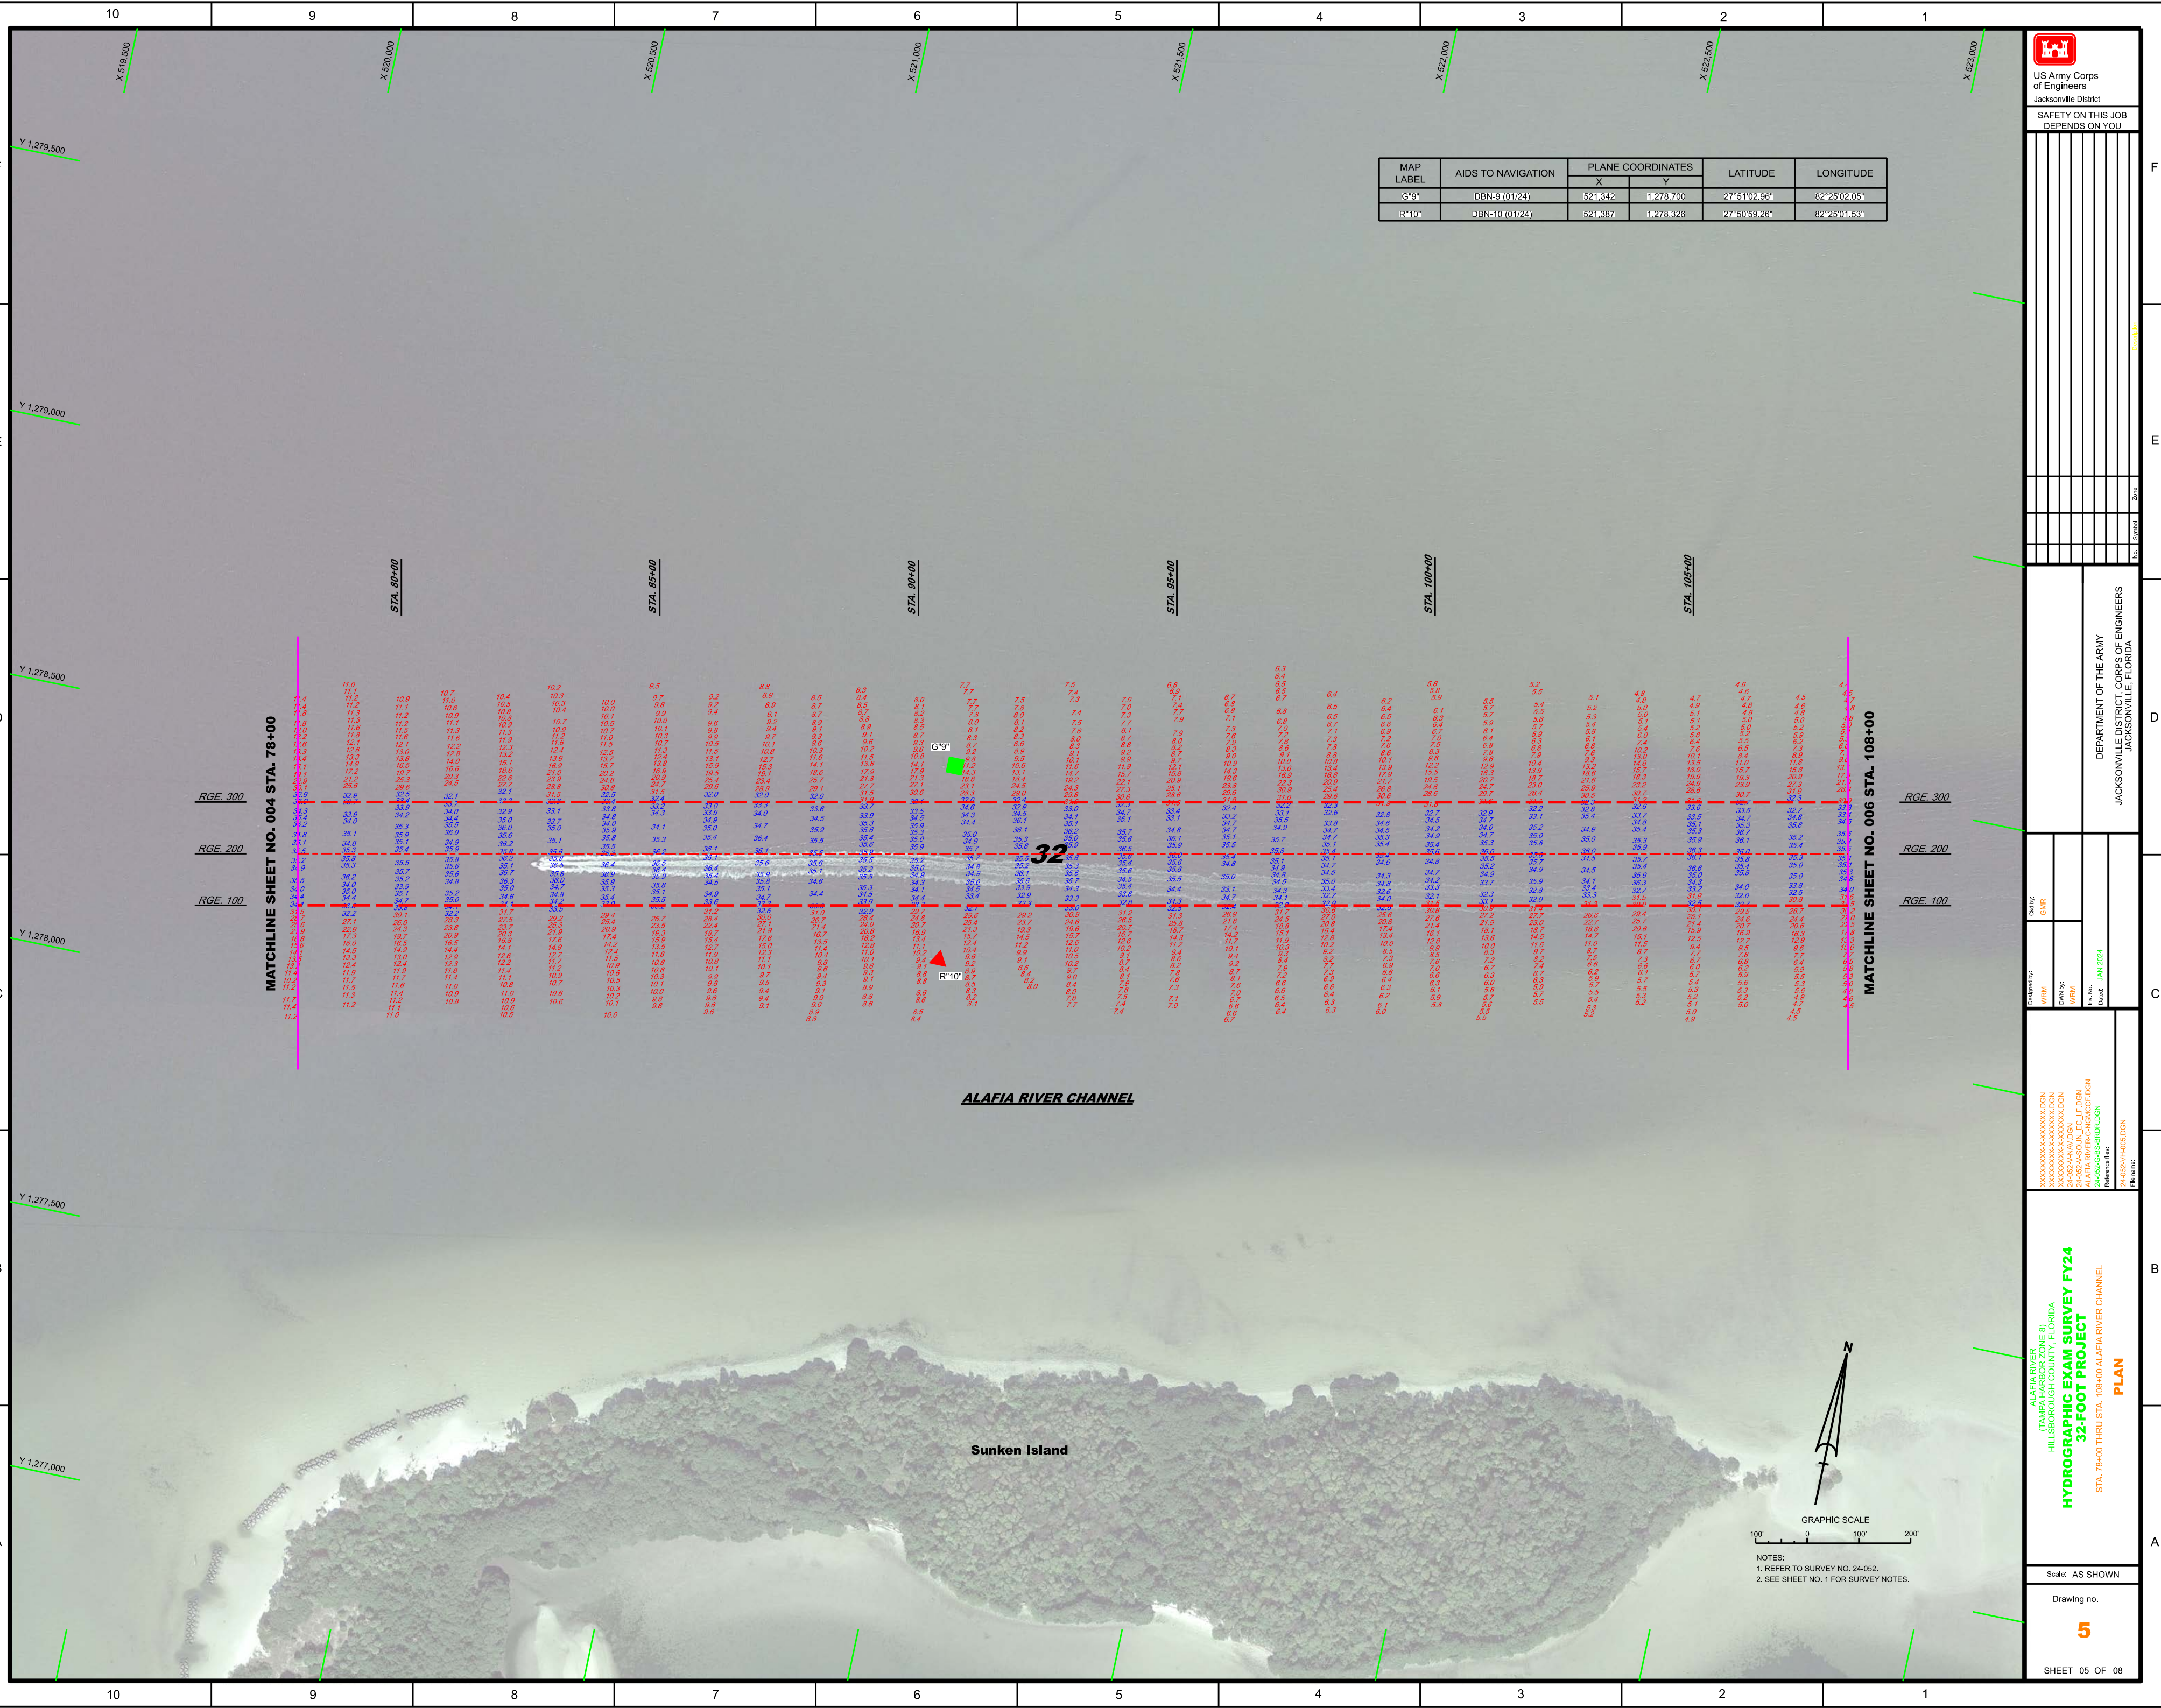

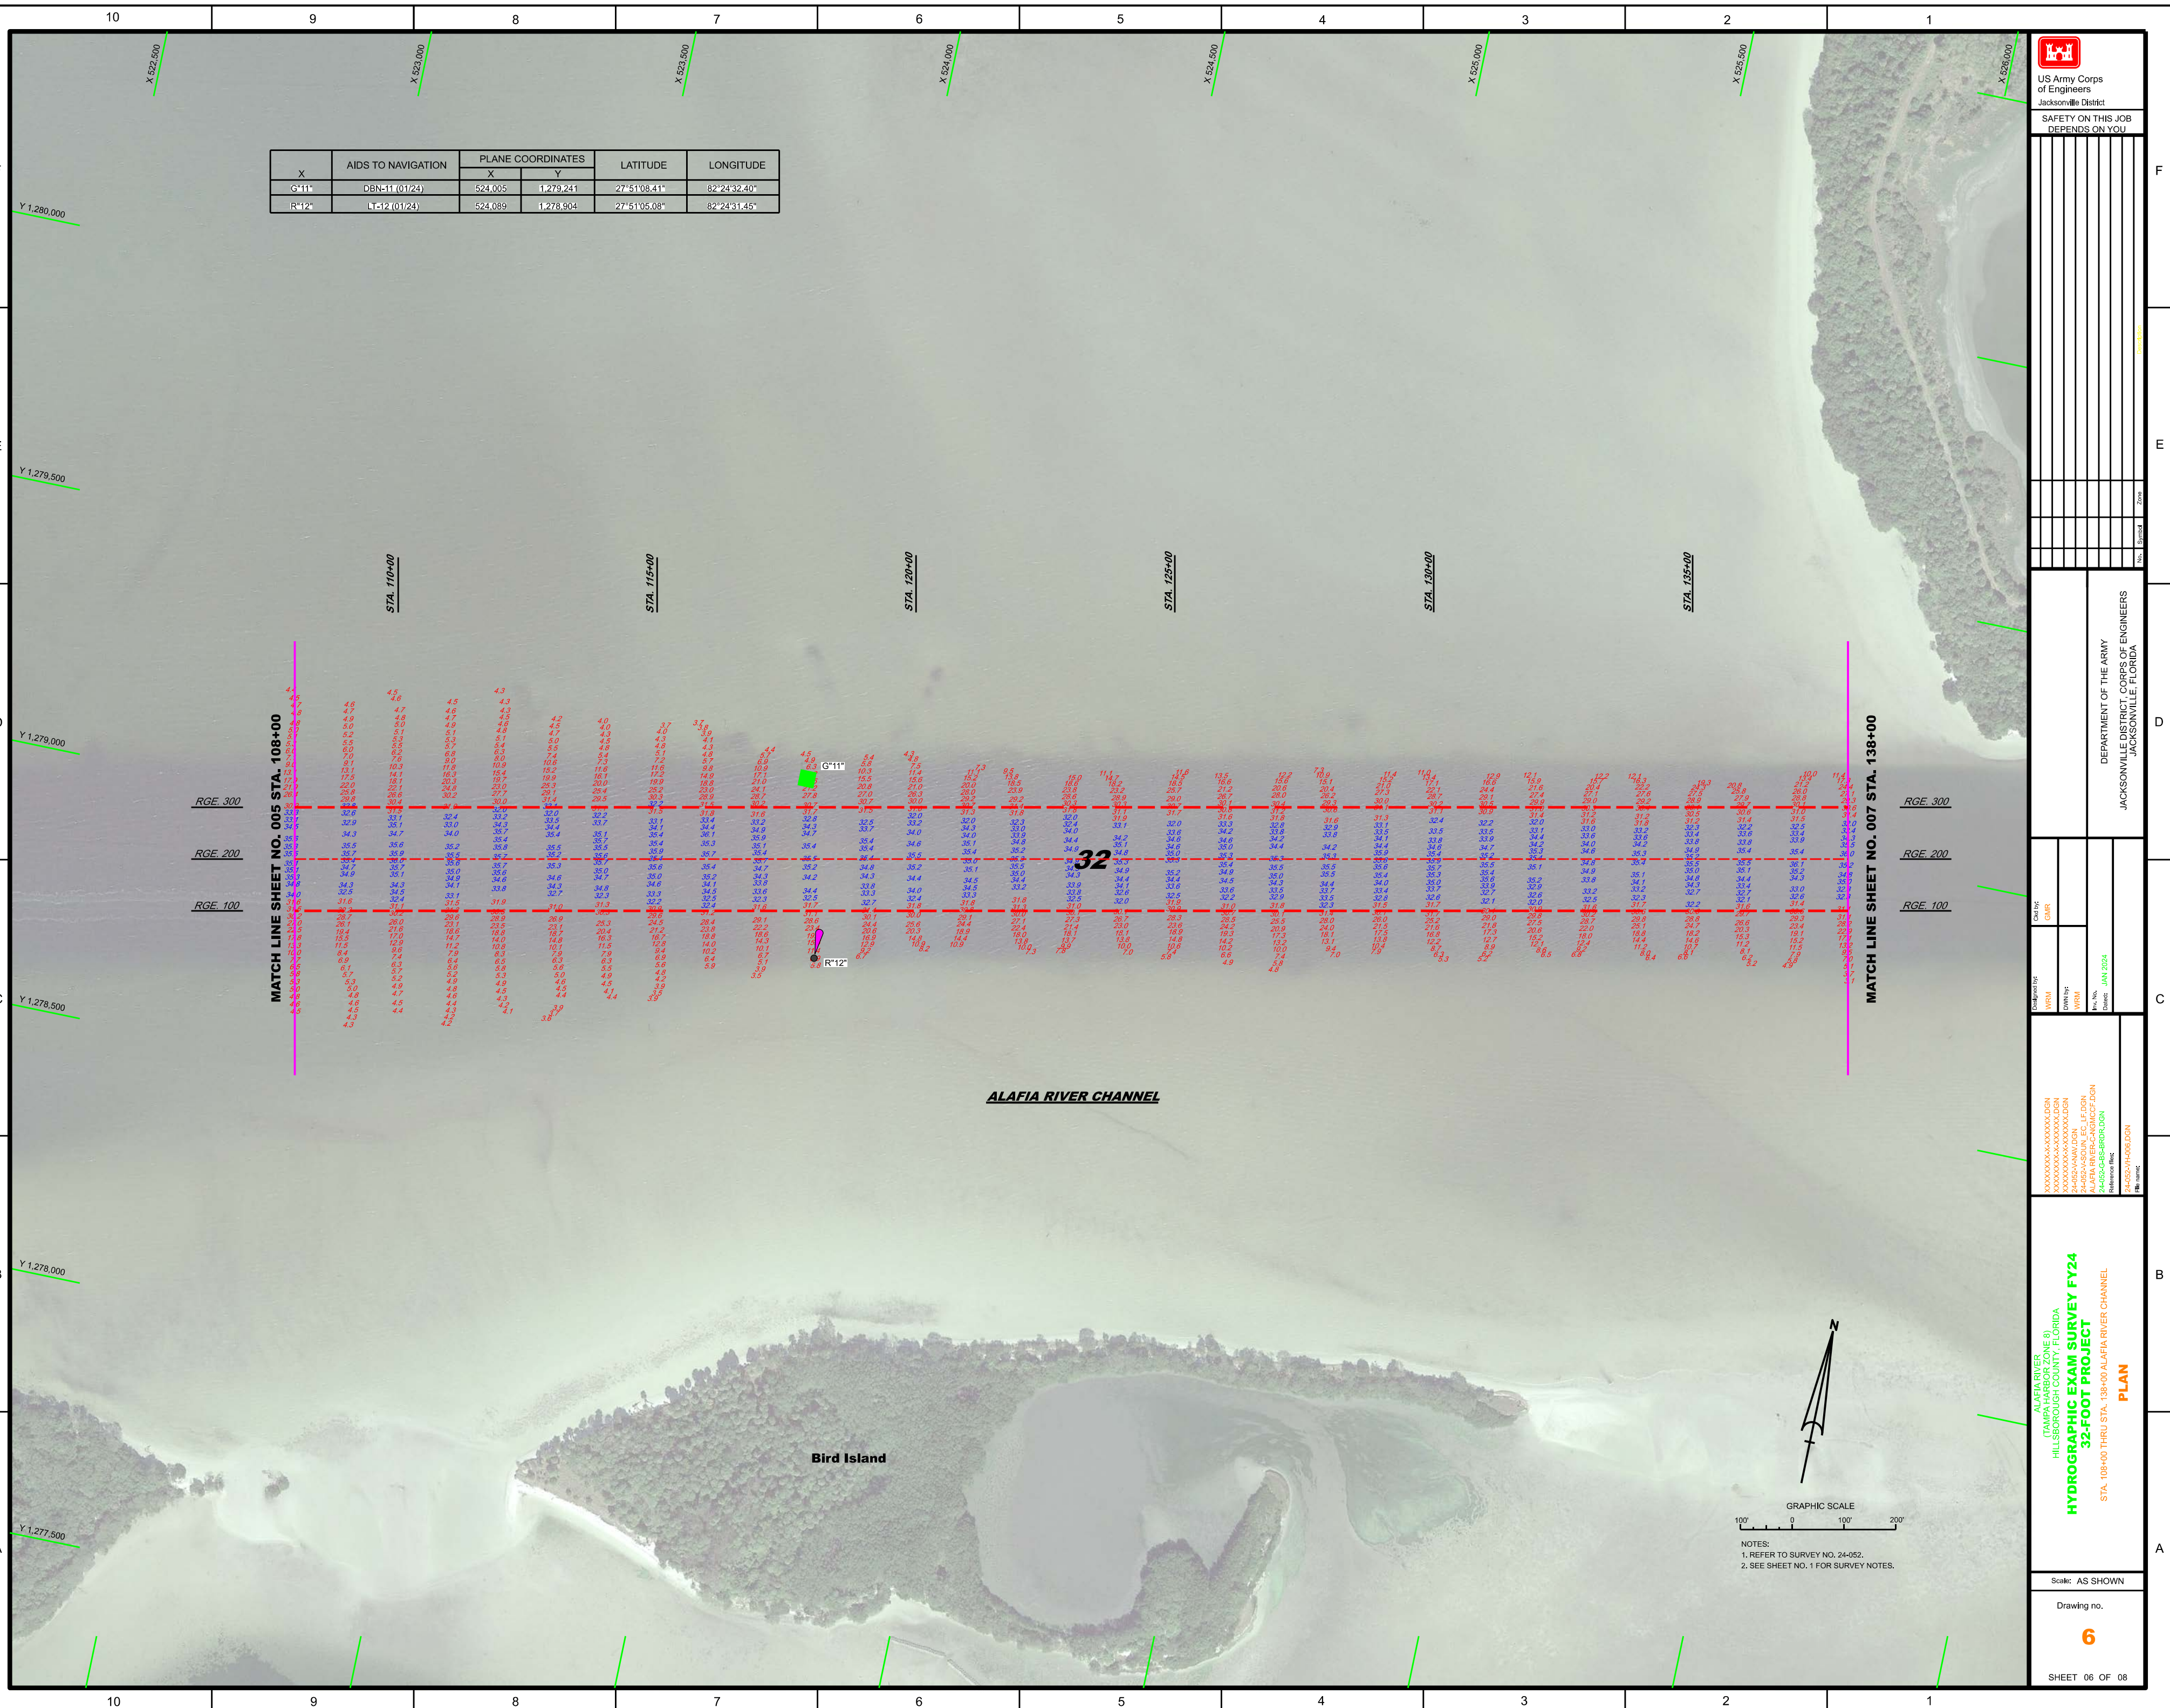

X	AIDS to NAVIGATION	PLANE COORDINATES		LATITUDE	LONGITUDE
		X	Y		
G*11*	DBN-11 (01/24)	524,005	1,279,241	27°51'08.41"	82°24'32.40"
R*12*	LT-12 (01/24)	524,089	1,278,904	27°51'05.08"	82°24'31.45"

[illegible]

