

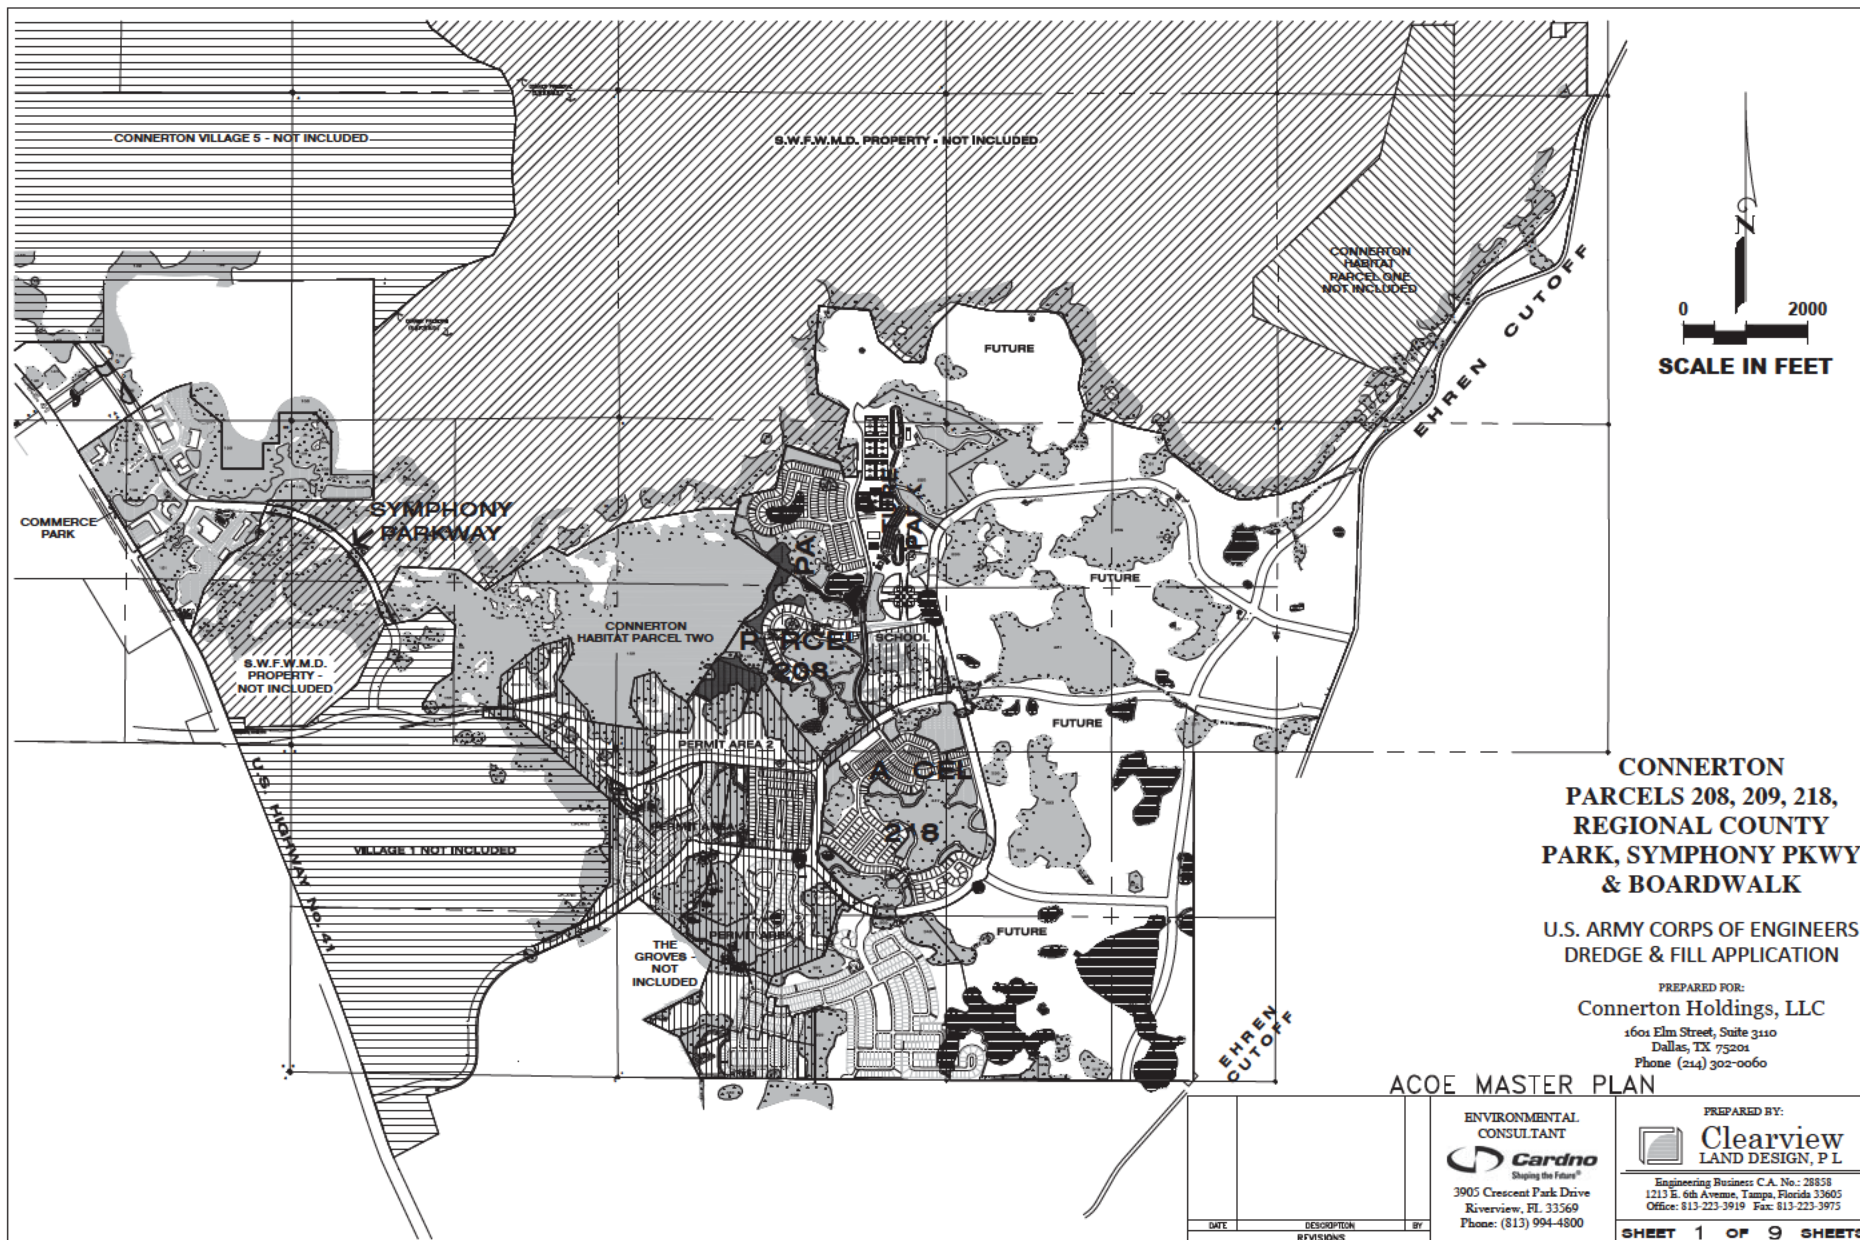


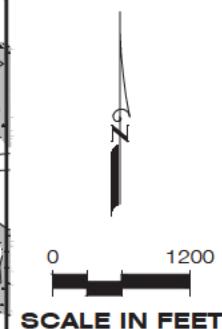

U.S. ARMY CORPS OF ENGINEERS
 PERMIT NUMBER: SAJ-2004-03712
 DRAWING 1 OF 11 07/2017

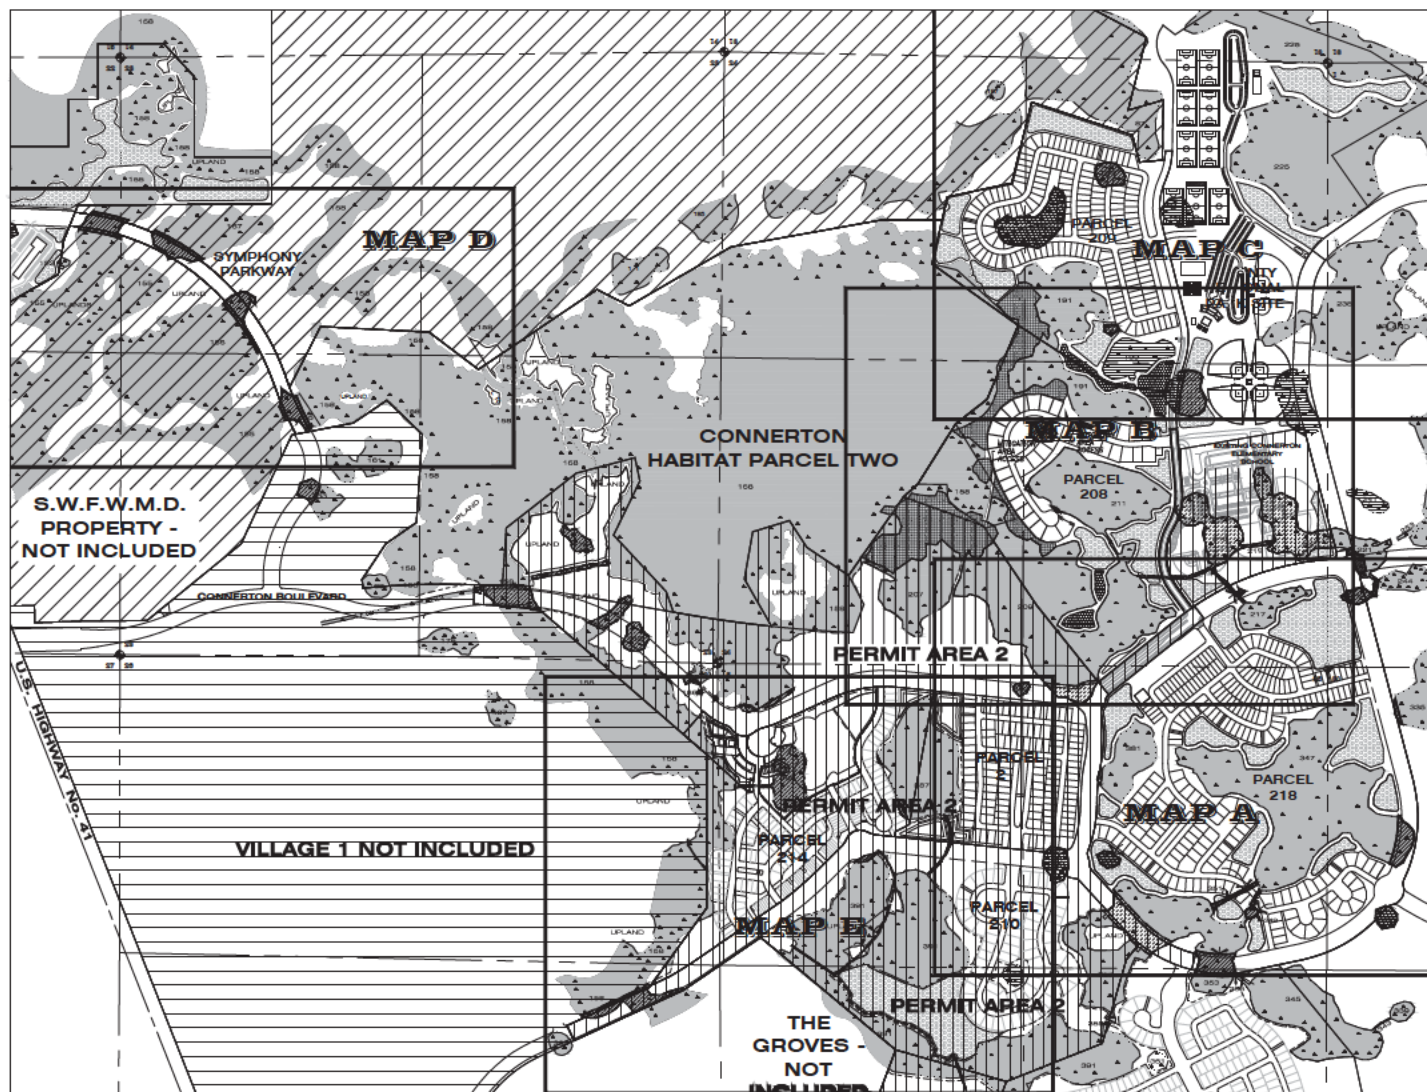

IMPACT ID	AREA AC. THIS PERMIT
155A	1.01
155B	1.27
155C	1.03
157A	1.18
217B	0.13
335A	0.12
347A	1.15
349A	0.26
351A	0.26
353A	1.42
355A	0.03
243B	0.61
191A	0.07
203A	0.71
211A	0.04
211B	0.03
221B	0.40
193A	0.98
SUB-TOTAL	10.70
BW-1	0.04
BW-2	0.02
BW-3	0.01
BW-4	0.04
BW-5	0.09
TOTAL	10.90

**CONNERTON
PARCELS 208, 209, 218,
REGIONAL COUNTY
PARK, SYMPHONY PKWY
& BOARDWALK**

**U.S. ARMY CORPS OF ENGINEERS
DREDGE & FILL APPLICATION**

PREPARED FOR:
Connerton Holdings, LLC
1601 Elm Street, Suite 3110
Dallas, TX 75201
Phone (214) 302-0060

KEY MAP

DATE	DESCRIPTION	BY
02-20-17	ADD BOARDWALK	
	REVISIONS	

**ENVIRONMENTAL
CONSULTANT**



Shaping the Future
3905 Crescent Park Drive
Riverview, FL 33569
Phone: (813) 994-4800

PREPARED BY:
 **Clearview
LAND DESIGN, P.L.**
Engineering Business C.A. No.: 28858
1213 E. 6th Avenue, Tampa, Florida 33605
Office: 813-223-3919 Fax: 813-223-3975

SHEET 2 OF 9 SHEETS



U.S. ARMY CORPS OF ENGINEERS
PERMIT NUMBER: SAJ-2004-03712
DRAWING 2 OF 11 07/2017

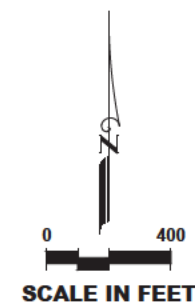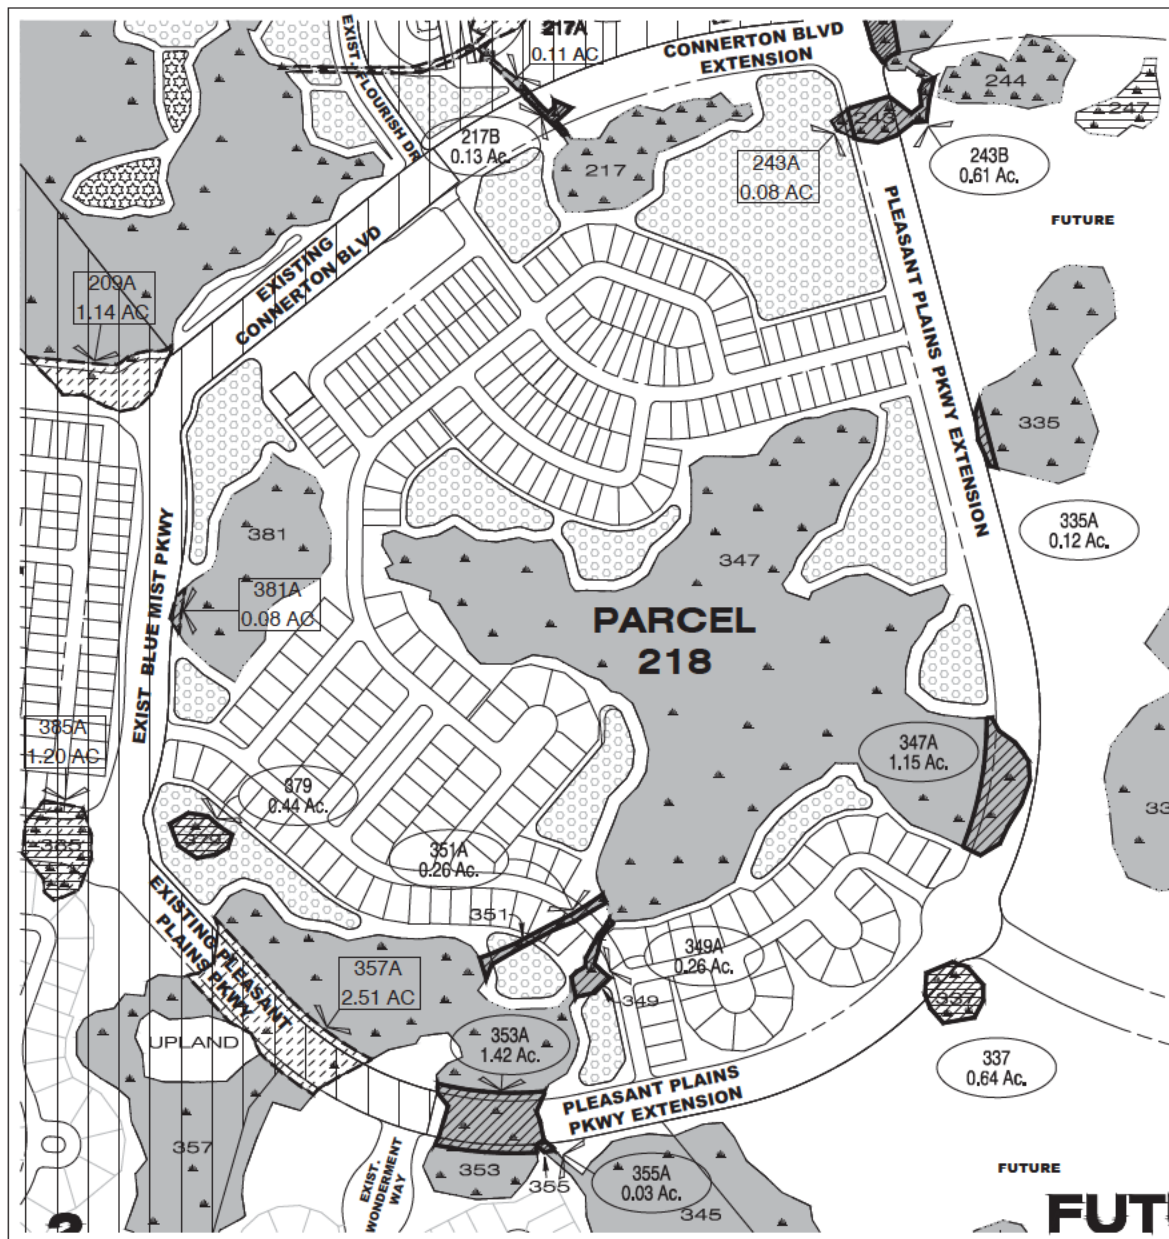

IMPACT ID	PREVIOUSLY APPROVED W/ AREA 2 C.O.E. PERMIT	PROPOSED W/ THIS PERMIT
243B	0.69	0.61
335A	4.21	0.12
347A	18.68	1.15
349A	0.26	0.26
351A	0.15	0.26
353A	1.42	1.42
355A	0.03	0.03
TOTAL	25.44	3.85

LEGEND

- 215A 4.29 AC COMPLETED C.O.E. WETLAND IMPACT WITH AREA 2 PERMIT
- 347A 1.15 AC PROPOSED C.O.E. WETLAND IMPACT WITH THIS PERMIT
- 184A 0.15 AC 184B 0.51 AC COMPLETED C.O.E. [IMPACT WITH AREA 2 PERMIT -AND- PROPOSED C.O.E. IMPACT WITH THIS PERMIT]
- 341 ISOLATED NON-JURISDICTIONAL WETLAND
- 184A 0.15 AC 184B 0.51 AC COMPLETED ISOLATED NON-JURISDICTIONAL IMPACT WITH AREA 2 PERMIT -AND- PROPOSED IMPACT WITH THIS PERMIT
- POND
- EXISTING MITIGATION AREA
- PROPOSED FLOODPLAIN COMPENSATION POND

CONNERTON PARCELS 208, 209, 218, REGIONAL COUNTY PARK, SYMPHONY PKWY & BOARDWALK

U.S. ARMY CORPS OF ENGINEERS
DREDGE & FILL APPLICATION

PREPARED FOR:
Connerton Holdings, LLC
1601 Elm Street, Suite 3110
Dallas, TX 75201
Phone (214) 302-0060

MAP A

DATE	DESCRIPTION	BY
	REVISIONS	

ENVIRONMENTAL
CONSULTANT
Cardno
Shaping the Future®
3905 Crescent Park Drive
Riverview, FL 33569
Phone: (813) 994-4800


PREPARED BY:
Clearview
LAND DESIGN, P.L.
Engineering Business C.A. No.: 28858
1213 E. 6th Avenue, Tampa, Florida 33605
Office: 813-223-3919 Fax: 813-223-3975

SHEET 3 OF 9 SHEETS




U.S. ARMY CORPS OF ENGINEERS
PERMIT NUMBER: SAJ-2004-03712
DRAWING 3 OF 11 07/2017

IMPACT	PREVIOUSLY	PROPOSED
ID	APPROVED	W/ THIS
	W/ AREA 2	PERMIT
	C.O.E. PERMIT	
191A	0.00	0.07
203A	0.71	0.71
211A	0.00	0.04
211B	0.00	0.03
217B	2.84	0.13
221B	7.48	0.40
243B	0.69	0.61
TOTAL	11.72	1.99

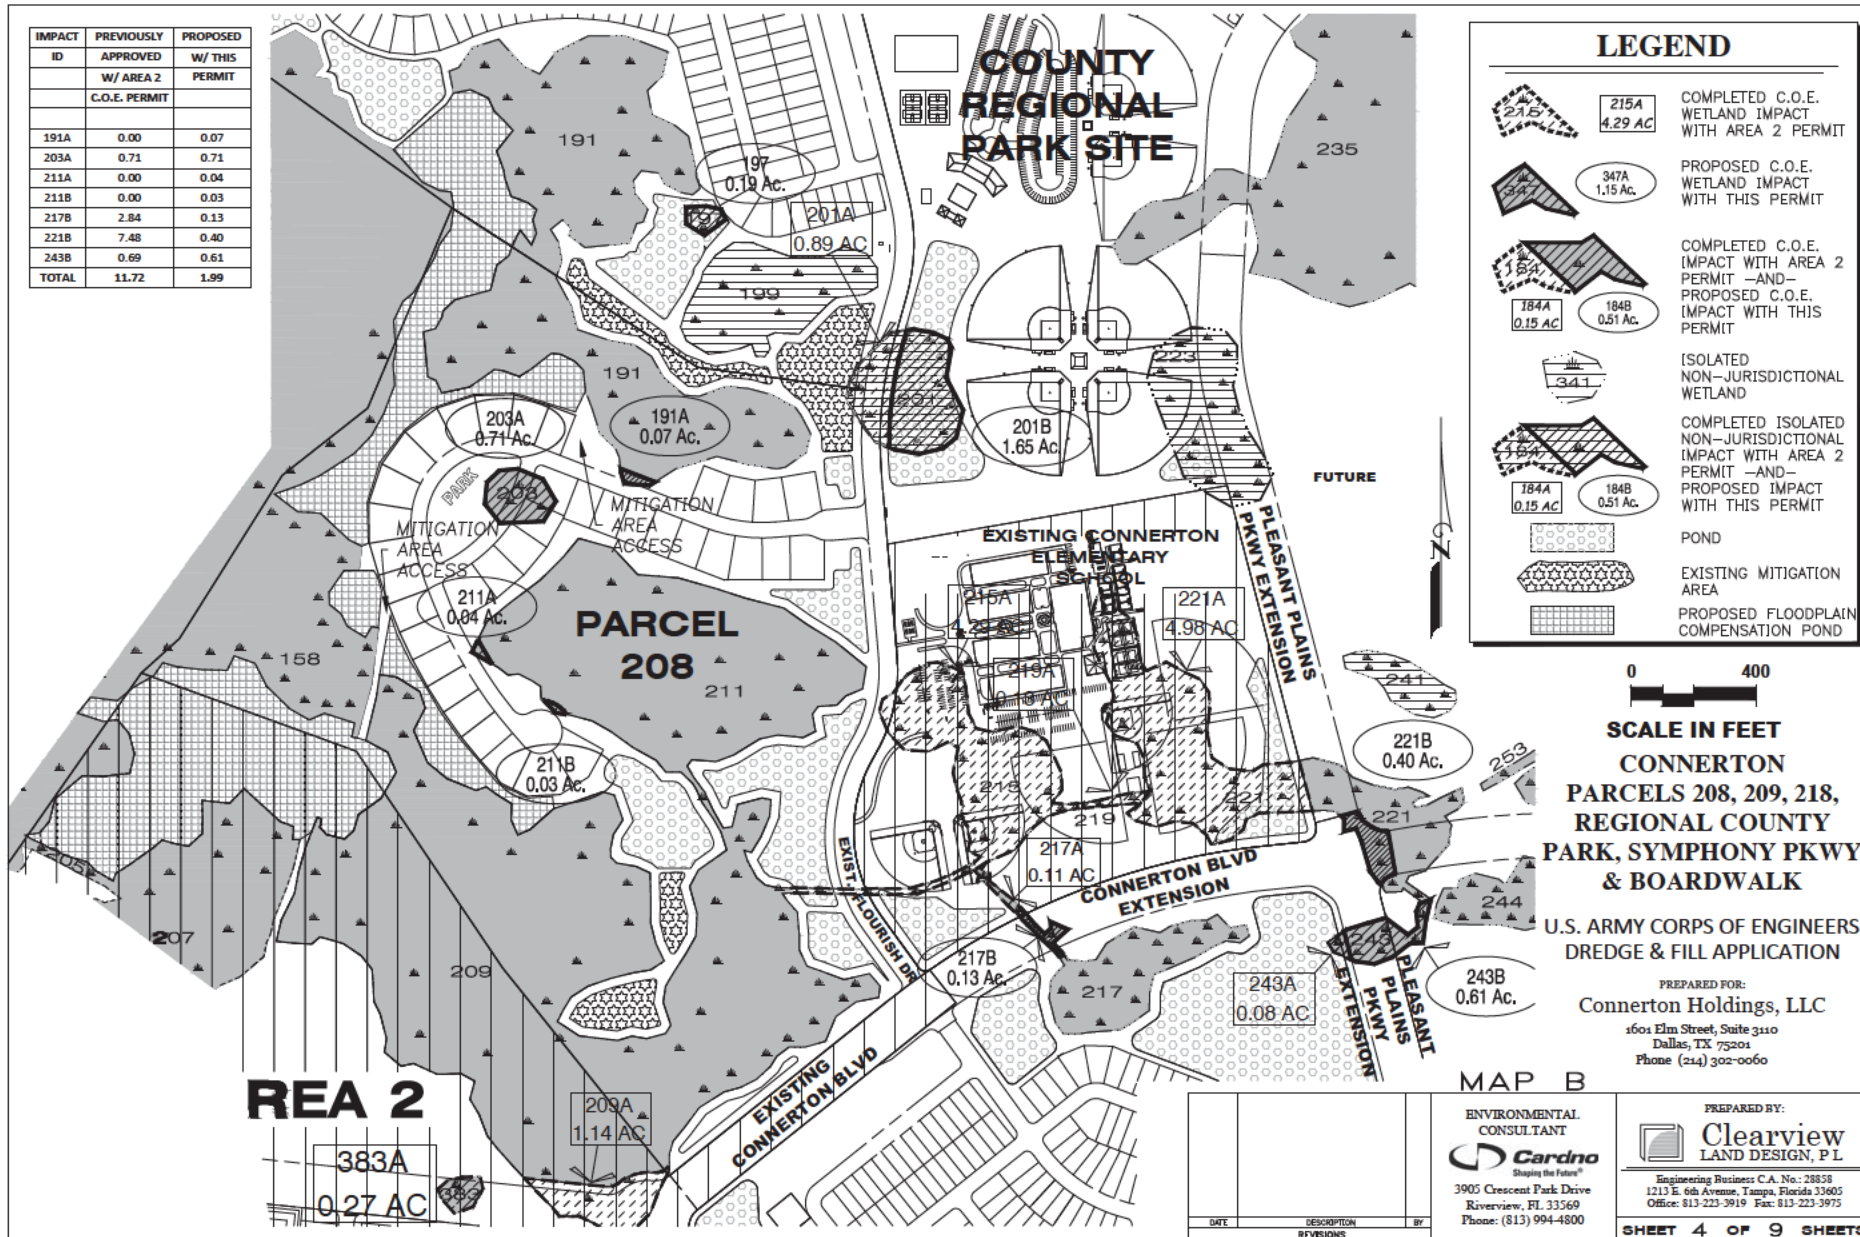

U.S. ARMY CORPS OF ENGINEERS
PERMIT NUMBER: SAJ-2004-03712
DRAWING 4 OF 11 07/2017

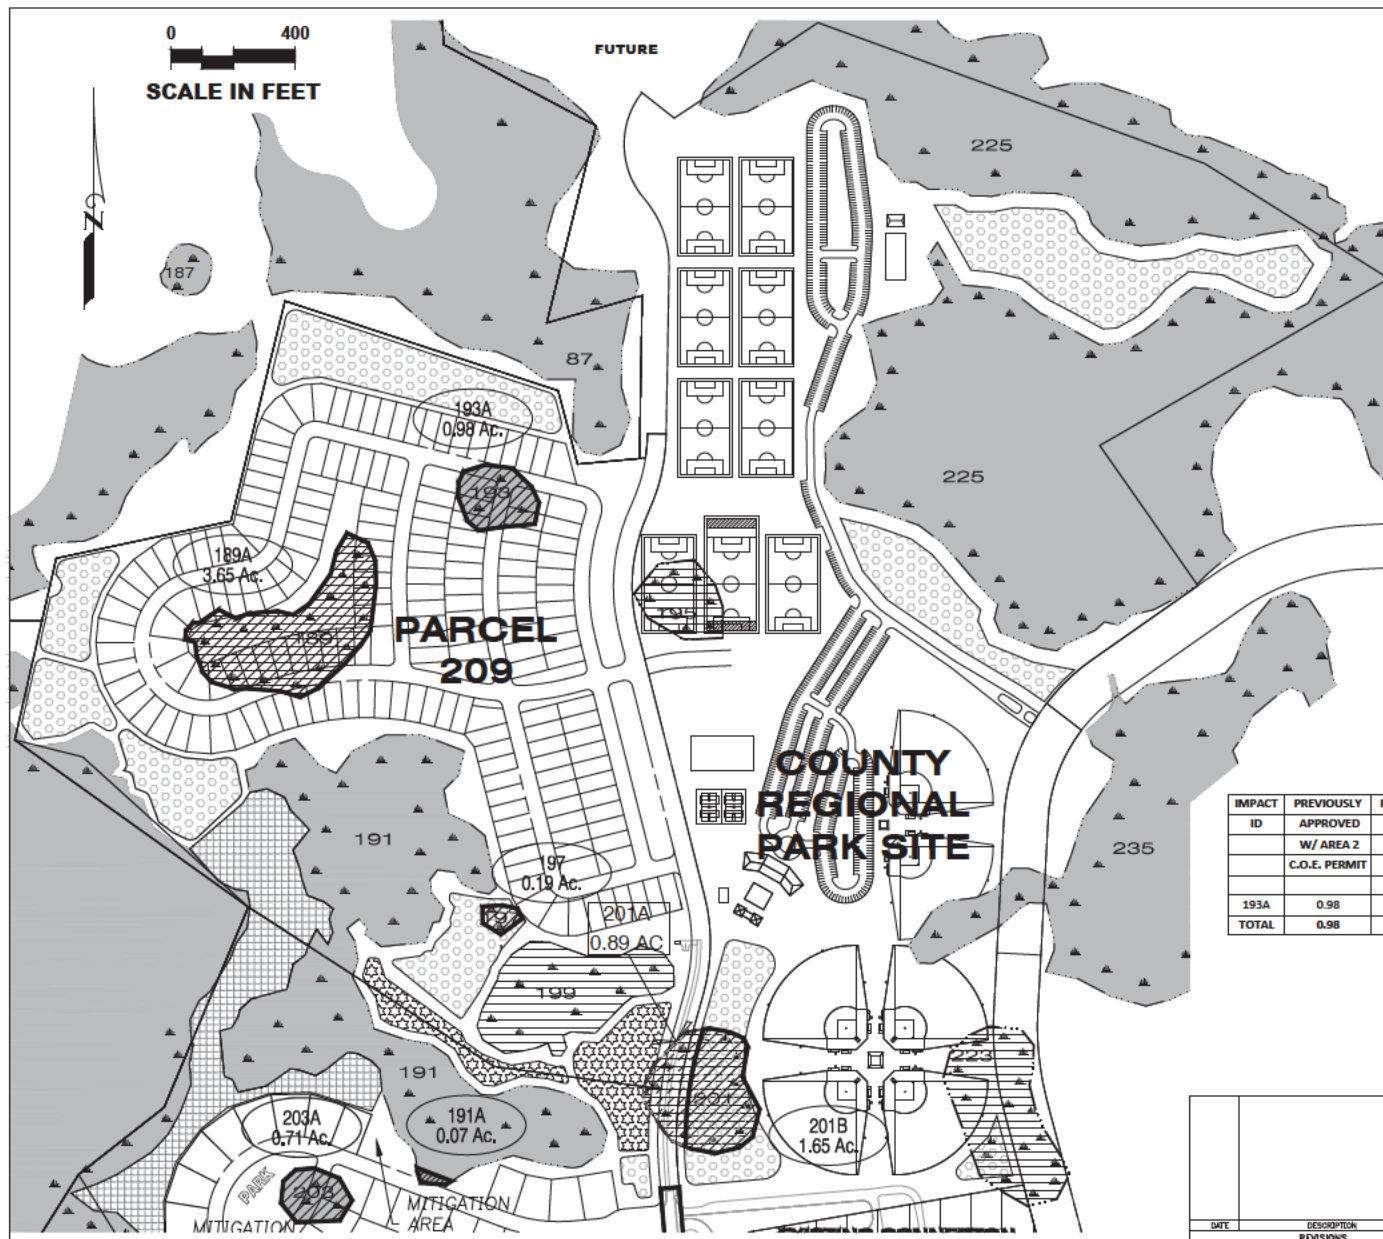

0 400
SCALE IN FEET

FUTURE

PARCEL 209

COUNTY REGIONAL PARK SITE

IMPACT ID	PREVIOUSLY APPROVED W/ AREA 2 C.O.E. PERMIT	PROPOSED W/ THIS PERMIT
193A	0.98	0.98
TOTAL	0.98	0.98

LEGEND

- 215A 4.29 AC COMPLETED C.O.E. WETLAND IMPACT WITH AREA 2 PERMIT
- 347A 1.15 AC PROPOSED C.O.E. WETLAND IMPACT WITH THIS PERMIT
- 184A 0.15 AC 184B 0.51 AC COMPLETED C.O.E. IMPACT WITH AREA 2 PERMIT -AND- PROPOSED C.O.E. IMPACT WITH THIS PERMIT
- 341 ISOLATED NON-JURISDICTIONAL WETLAND
- 184A 0.15 AC 184B 0.51 AC COMPLETED ISOLATED NON-JURISDICTIONAL IMPACT WITH AREA 2 PERMIT -AND- PROPOSED IMPACT WITH THIS PERMIT
- POND
- EXISTING MITIGATION AREA
- PROPOSED FLOODPLAIN COMPENSATION POND

CONNERTON PARCELS 208, 209, 218, REGIONAL COUNTY PARK, SYMPHONY PKWY & BOARDWALK

U.S. ARMY CORPS OF ENGINEERS
DREDGE & FILL APPLICATION

PREPARED FOR:
Connerton Holdings, LLC
1601 Elm Street, Suite 3110
Dallas, TX 75201
Phone (214) 302-0060



MAP C

DATE	DESCRIPTION	BY	REVISIONS	ENVIRONMENTAL CONSULTANT Gardno Shaping the Future 3905 Crescent Park Drive Riverview, FL 33569 Phone: (813) 994-4800	PREPARED BY: Clearview LAND DESIGN, P.L.L.C. Engineering Business C.A. No.: 28858 1213 E. 6th Avenue, Tampa, Florida 33605 Office: 813-223-3919 Fax: 813-223-3975

SHEET 5 OF 9 SHEETS



U.S. ARMY CORPS OF ENGINEERS
PERMIT NUMBER: SAJ-2004-03712
DRAWING 5 OF 11 07/2017

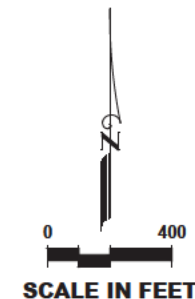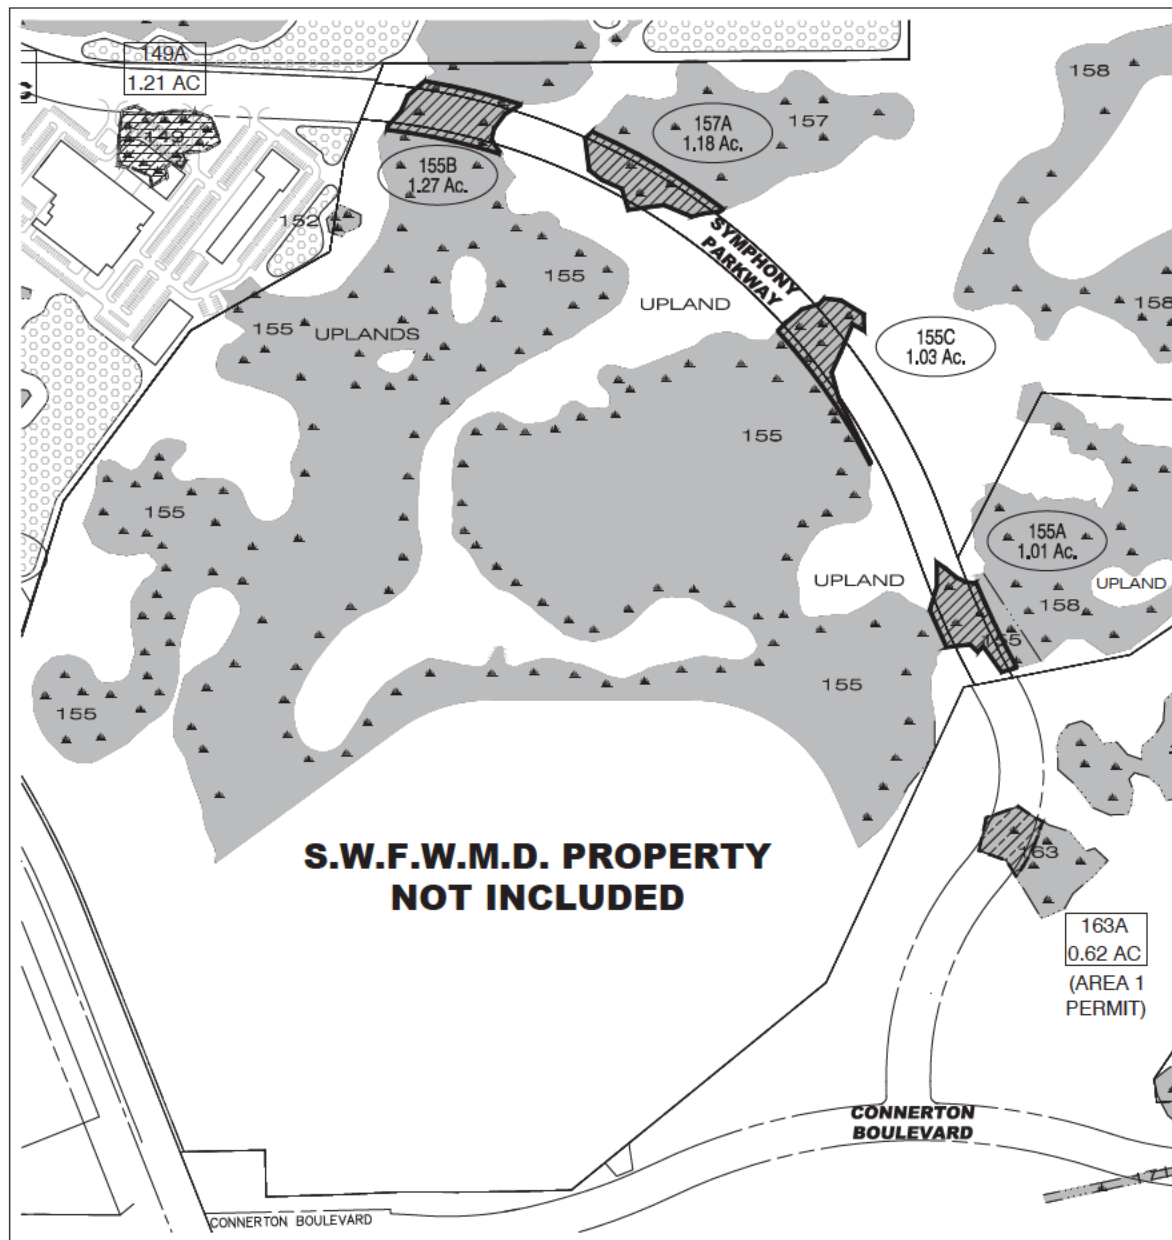

IMPACT ID	PREVIOUSLY APPROVED W/ AREA 2 C.O.E. PERMIT	PROPOSED W/ THIS PERMIT
155A	1.01	1.01
155B	1.27	1.27
155C	1.03	1.03
157A	1.18	1.18
TOTAL	4.49	4.49

LEGEND	
	215A 4.29 AC COMPLETED C.O.E. WETLAND IMPACT WITH AREA 2 PERMIT
	347A 1.15 AC PROPOSED C.O.E. WETLAND IMPACT WITH THIS PERMIT
	184A 0.15 AC 184B 0.51 AC COMPLETED C.O.E. IMPACT WITH AREA 2 PERMIT -AND- PROPOSED C.O.E. IMPACT WITH THIS PERMIT
	341 ISOLATED NON-JURISDICTIONAL WETLAND
	184A 0.15 AC 184B 0.51 AC COMPLETED ISOLATED NON-JURISDICTIONAL IMPACT WITH AREA 2 PERMIT -AND- PROPOSED IMPACT WITH THIS PERMIT
	POND
	EXISTING MITIGATION AREA
	PROPOSED FLOODPLAIN COMPENSATION POND

**CONNERTON
PARCELS 208, 209, 218,
REGIONAL COUNTY
PARK, SYMPHONY PKWY
& BOARDWALK**

**U.S. ARMY CORPS OF ENGINEERS
DREDGE & FILL APPLICATION**

PREPARED FOR:
Connerton Holdings, LLC
1601 Elm Street, Suite 3110
Dallas, TX 75201
Phone (214) 302-0060





MAP D

			ENVIRONMENTAL CONSULTANT  Gardno Shaping the Future® 3905 Crescent Park Drive Riverview, FL 33569 Phone: (813) 994-4800	PREPARED BY:  Clearview LAND DESIGN, P.L.L.C. Engineering Business C.A. No.: 28858 1213 E. 6th Avenue, Tampa, Florida 33605 Office: 813-223-3919 Fax: 813-223-3975
DATE	DESCRIPTION	BY		
			SHEET 6 OF 9 SHEETS	



U.S. ARMY CORPS OF ENGINEERS
PERMIT NUMBER: SAJ-2004-03712
DRAWING 6 OF 11 **07/2017**

U.S. ARMY CORPS OF ENGINEERS
PERMIT NUMBER: SAJ-2004-03712
DRAWING 7 OF 11 07/2017

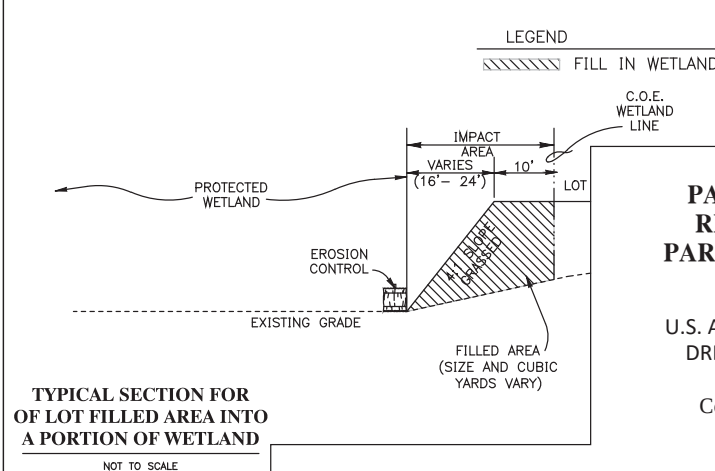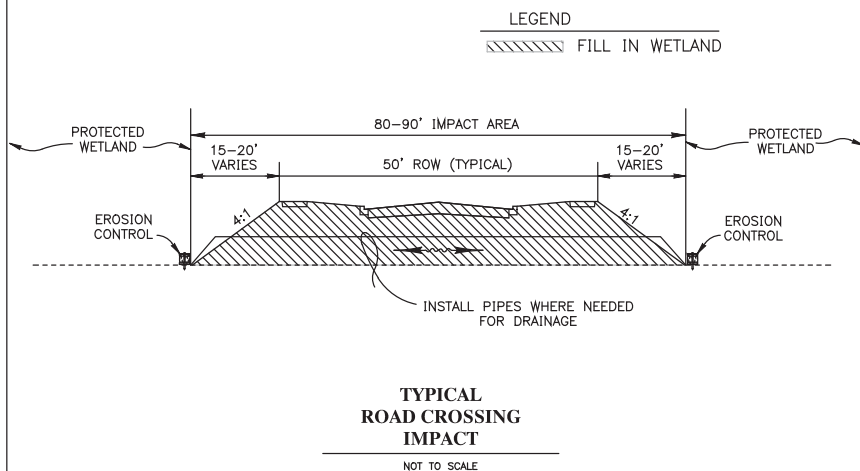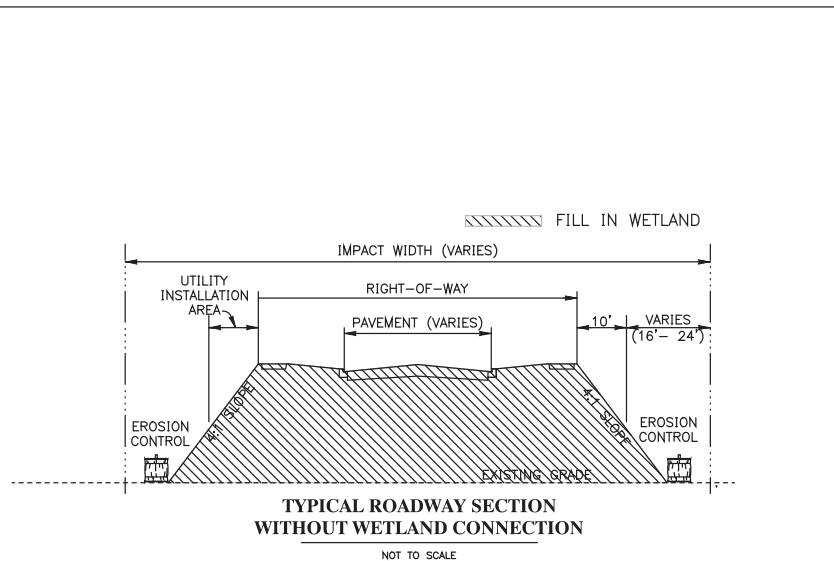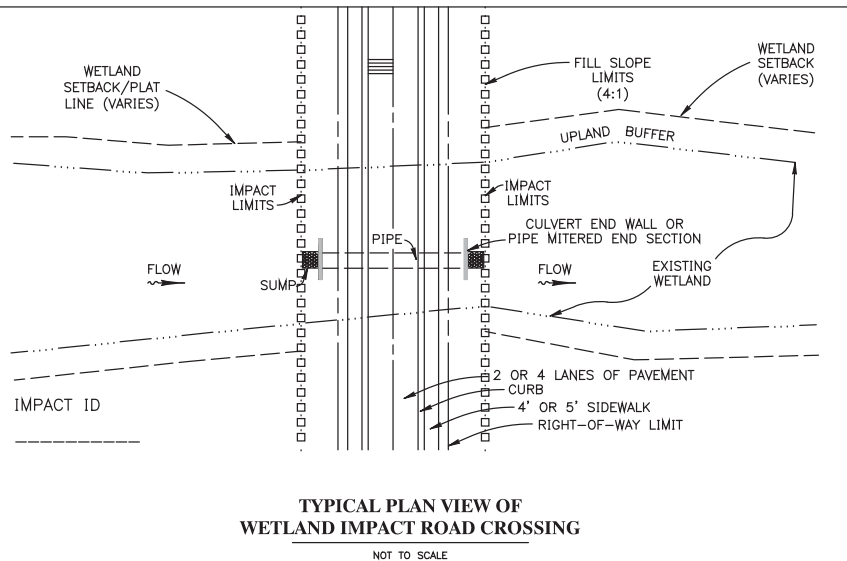

**CONNERTON
PARCELS 208, 209, 218,
REGIONAL COUNTY
PARK, SYMPHONY PKWY
BOARDWALK**

**U.S. ARMY CORPS OF ENGINEERS
DREDGE & FILL APPLICATION**

PREPARED FOR:
Connerton Holdings, LLC
1601 Elm Street, Suite 3110
Dallas, TX 75201
Phone (214) 302-0060

SECTIONS

DATE	DESCRIPTION	BY
REVISIONS		


ENVIRONMENTAL
CONSULTANT
Cardno
Shaping the Future®
3905 Crescent Park Drive
Riverview, FL 33569
Phone: (813) 994-4800


PREPARED BY:
**Clearview
LAND DESIGN, P L**
Engineering Business C.A. No: 28858
1213 E. 6th Avenue, Tampa, Florida 33605
Office: 813-223-3919 Fax: 813-223-3975

SHEET 8 OF 9 SHEETS



U.S. ARMY CORPS OF ENGINEERS
PERMIT NUMBER: SAJ-2004-03712
DRAWING 8 OF 11 07/2017

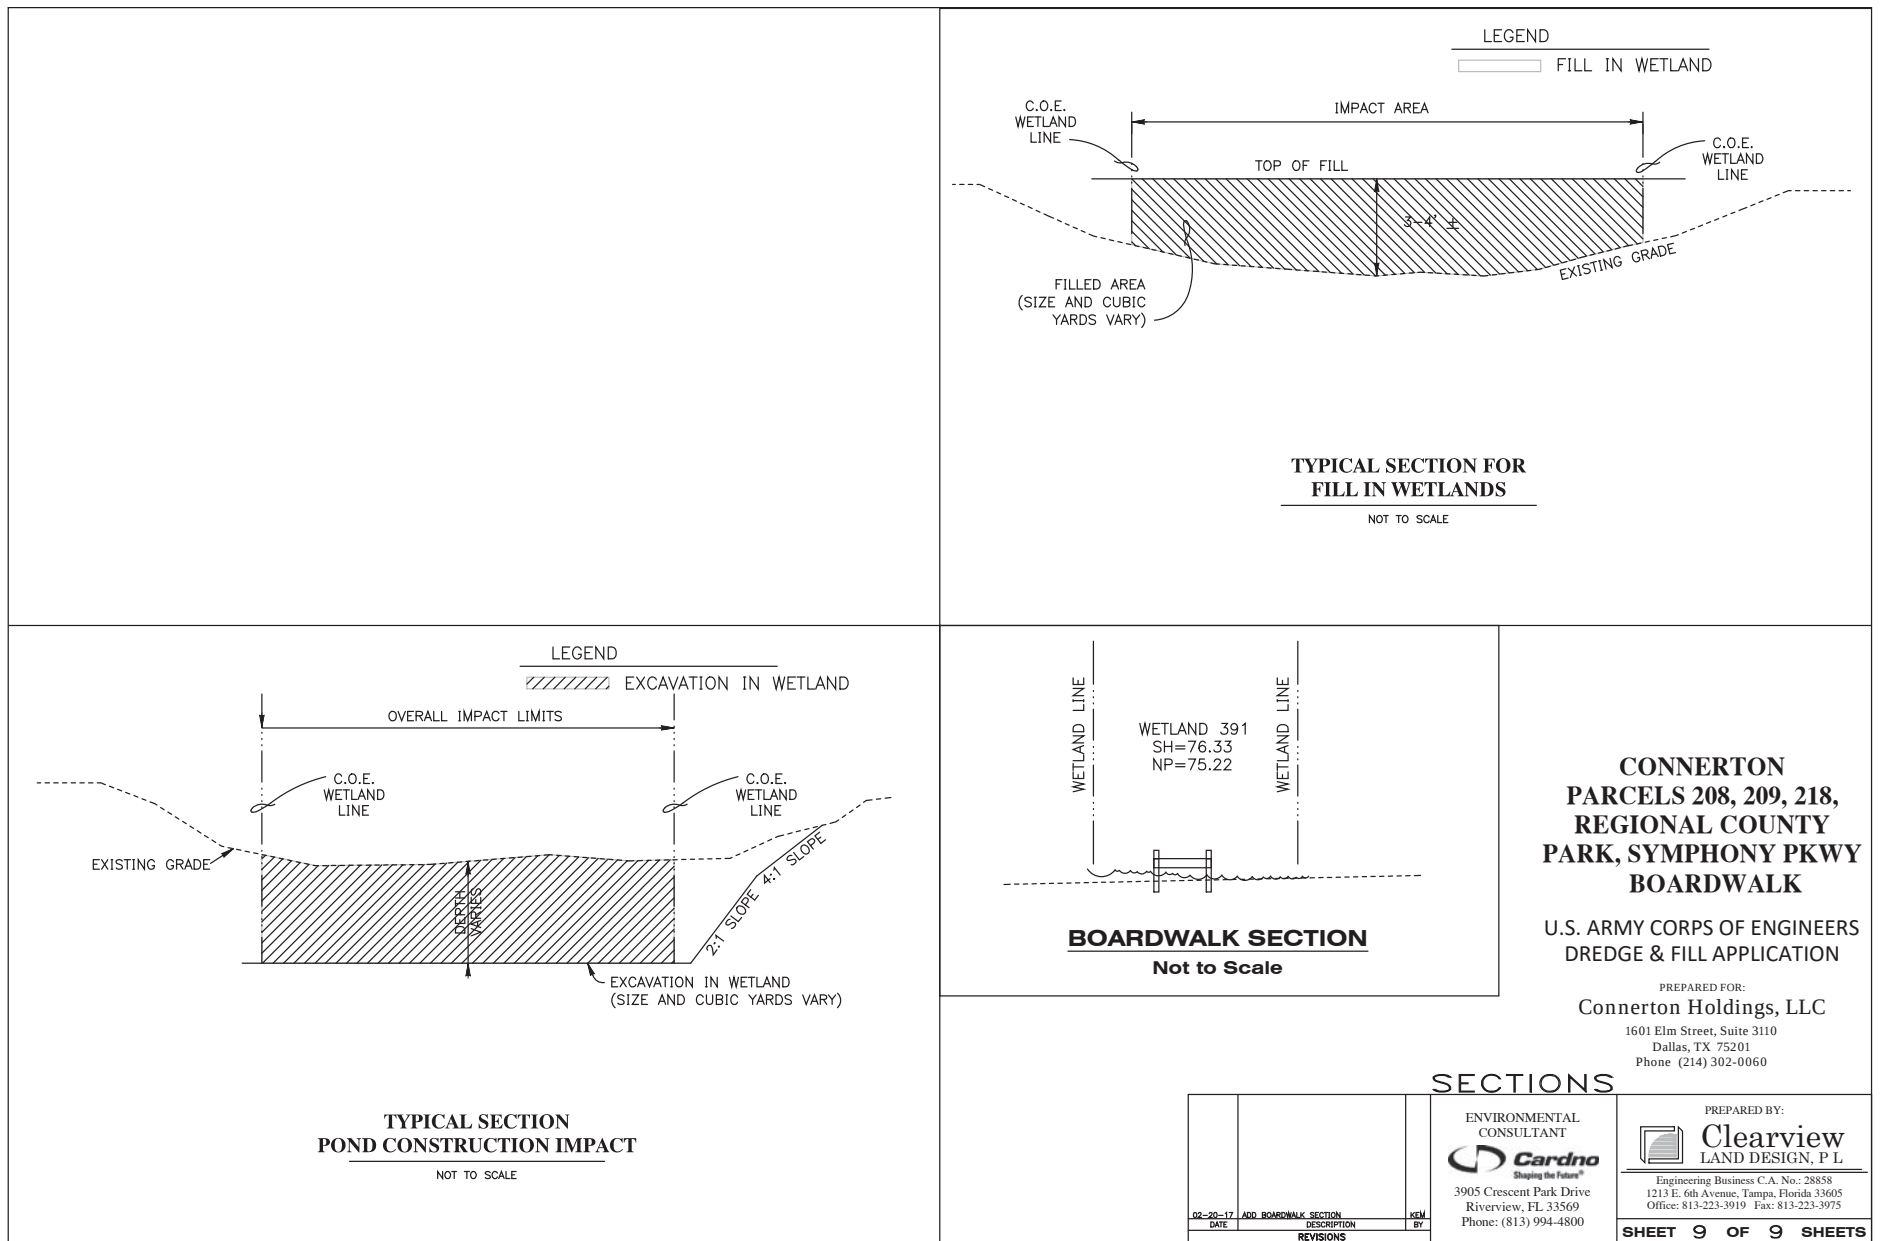

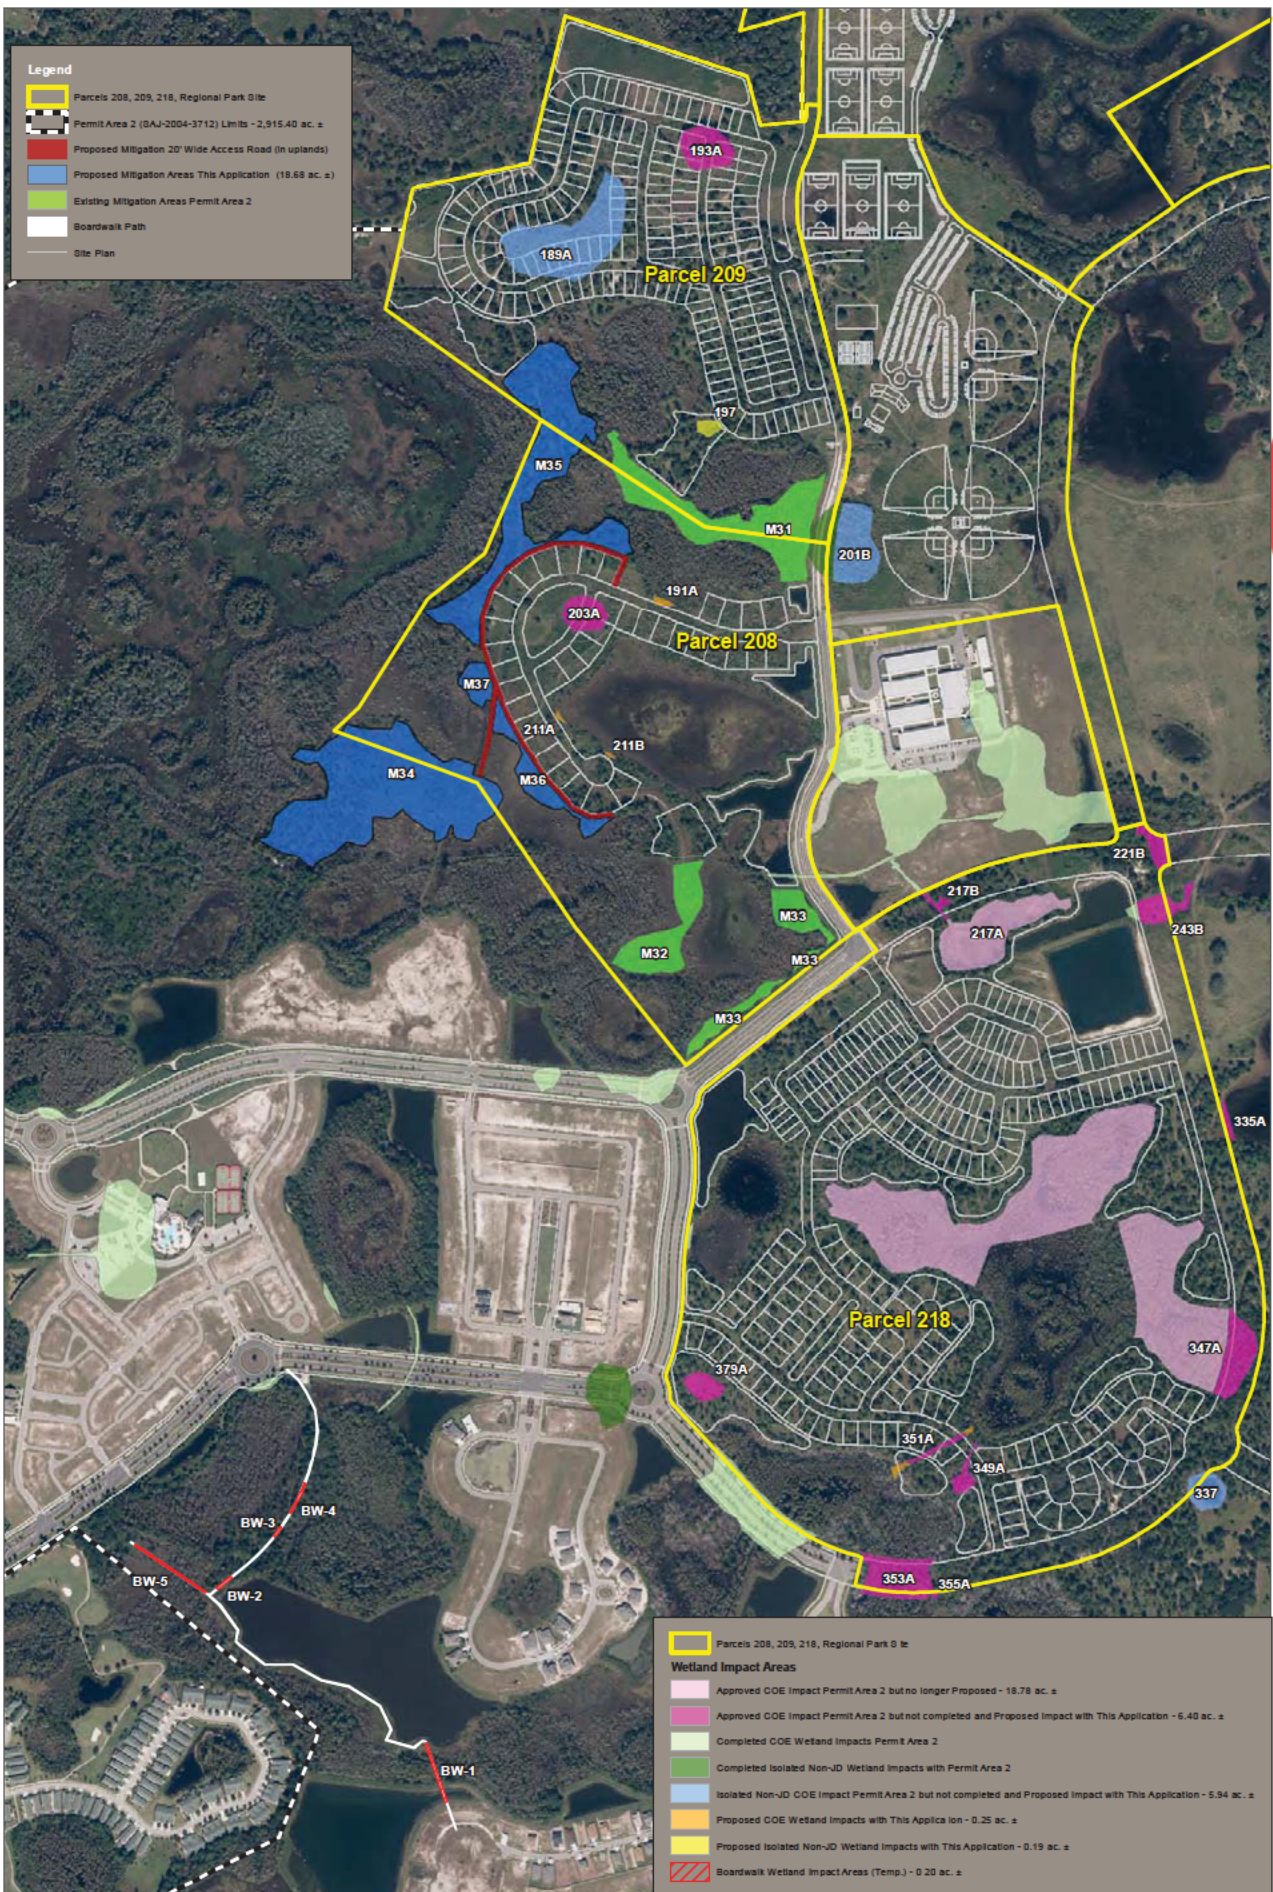

U.S. ARMY CORPS OF ENGINEERS
PERMIT NUMBER: SAJ-2004-03712
DRAWING 10 OF 11



Image 2014
Data Source
This map and all data contained within are supplied as is with no warranty. Cardno, Inc. expressly disclaims responsibility or damages or liability from any claims that may arise out of the use of or reliance on this map. It is the sole responsibility of the user to determine if the data on this map meets the user's needs. This map was not created as a survey or a map, nor should it be used as such. It is the user's responsibility to obtain proper survey data, prepared by a licensed surveyor, where required by law.

**ACOE Wetland Impacts Comparison Between
Previous Permit Area 2 and This Application**
Connerton Development Holdings LLC
Pasco County, Florida

Cardno
Shaping the Future
3905 Crescent Park Drive, Riverview, FL 33578 USA
Phone (+1) 813-664-4500 Fax (+1) 813-664-0440
www.cardno.com

Date Created: 03/2017 Date Reviewed: 03/2017 File Path: G:\UnitSite\sa\Florida\Connerton_Development_Holdings_LLCP\sa\sa_208_209_218\acoe\wland\impacts\comparisons\Map_8_1_20170203.mxd
GIS Analyst: James Dozier

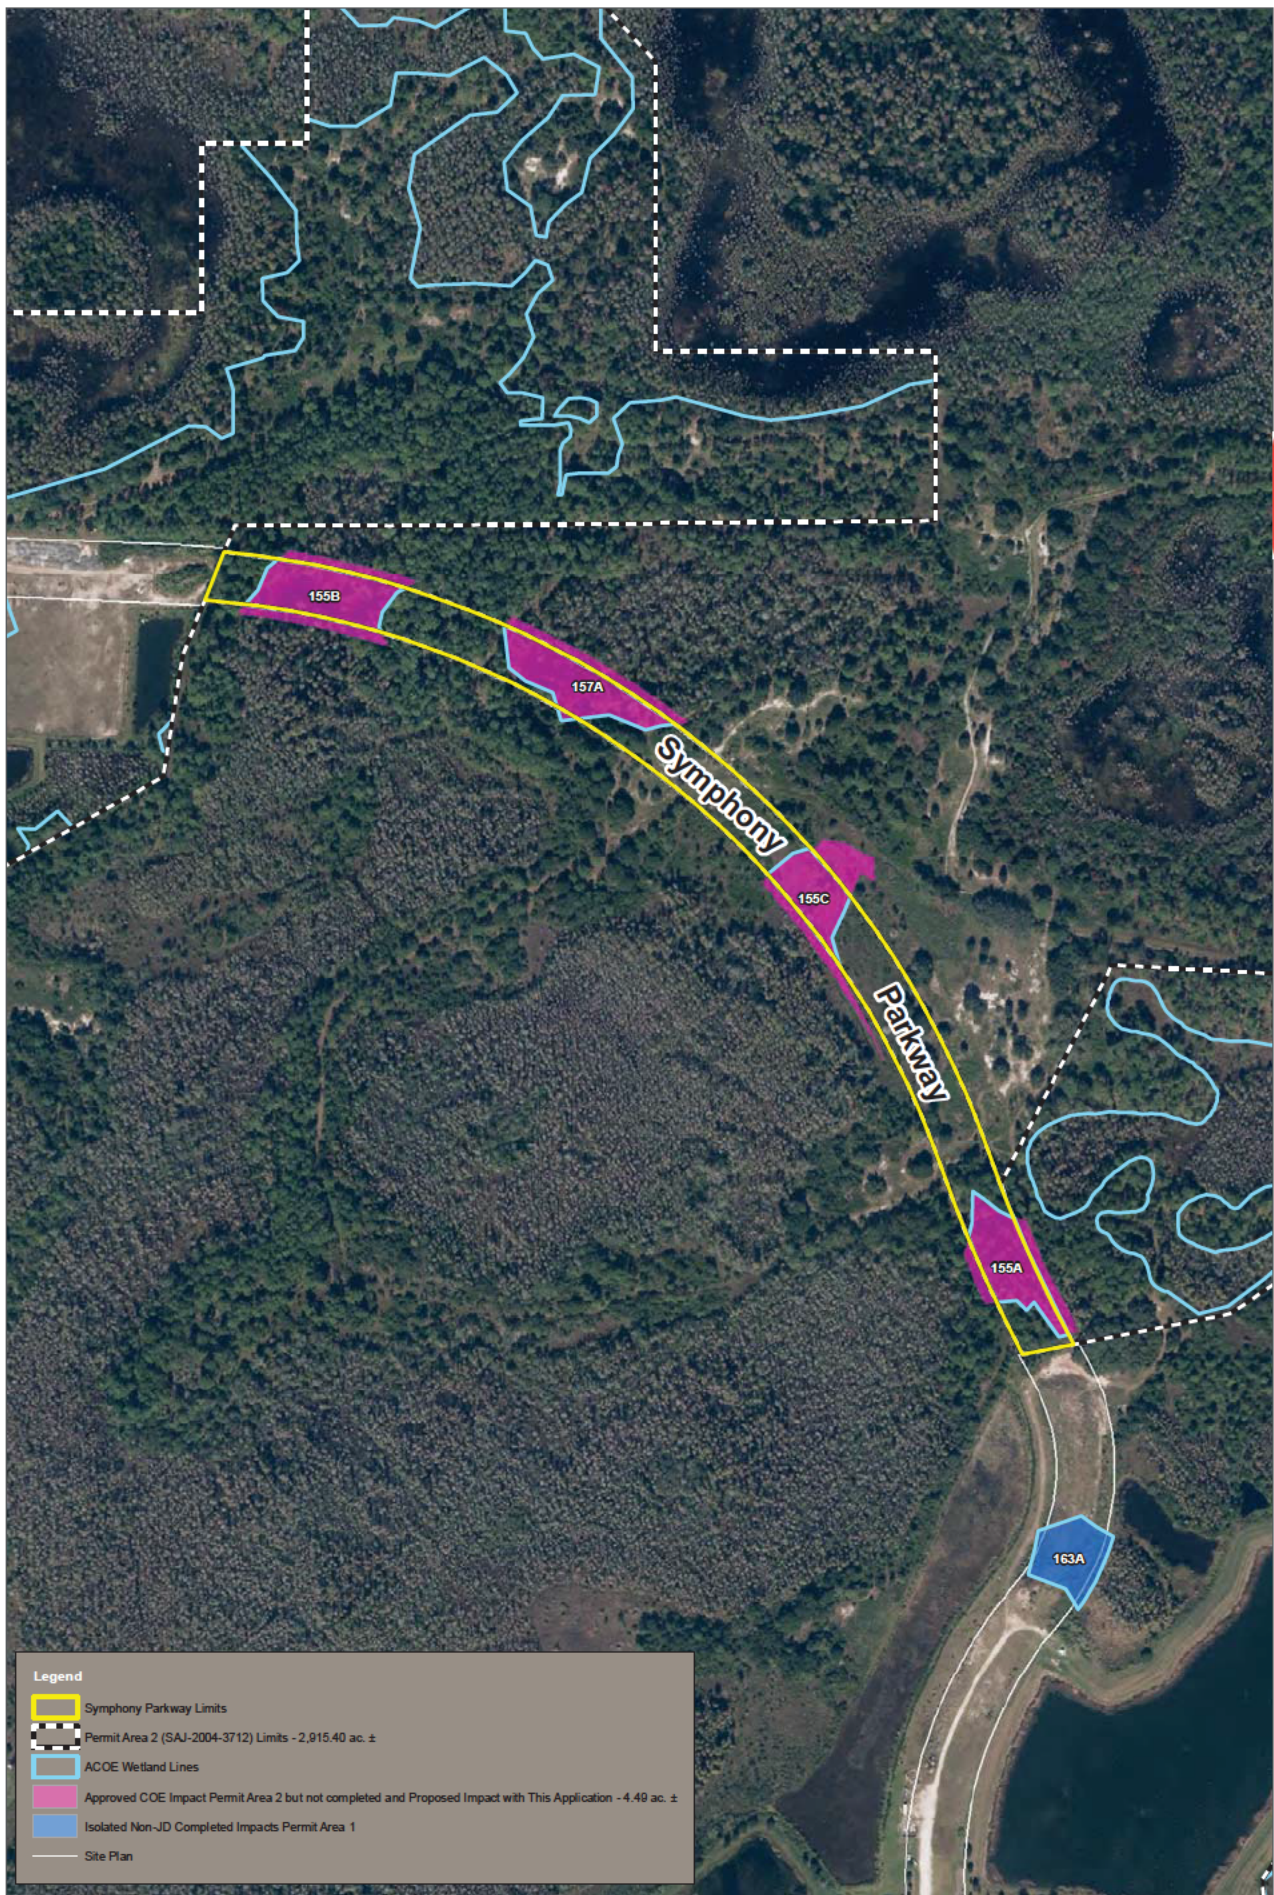


Image 2014
Data Source

This map and all data contained within are supplied as is with no warranty. Cardno, Inc. expressly disclaims responsibility or damages or liability from any claims that may arise out of the use of its maps. It is the sole responsibility of the user to determine if the data on this map meets the user's needs. This map was not created as survey data, nor should it be used as such. It is the user's responsibility to obtain proper survey data, prepared by a licensed surveyor, where required by law.

Date Created: 3/1/2017 Date Reviewed: 3/1/2017 File Path: G:\Unlabeled\Corrections\Development\Holdings_LL\CPA\sa_208_208_218\acoe\impacts\Symphony_Parkway_ACOE_Wetland_Impacts_Comparison_Map_S_1_20170301.mxd
GIS Analyst: James Do Tige

ACOE Wetland Impacts Comparison Between Previous Permit Area 2 and This Application

Connerton Development Holdings LLC
Pasco County, Florida

0 300 600 Feet
0 91.5 183 Meters

Cardno
Shaping the Future

3905 Crescent Park Drive, Riverview, FL 33578 USA
Phone (+1) 813-664-4500 Fax (+1) 813-664-0440
www.cardno.com

